




Floor (Bot): 470.502'
Overall Height: 4.5'
Slack: 1.3"



0 lb
1300 lb
3291 lb
442 lb
0 lb
0 lb
0 lb

Structure Total: 5033 lb

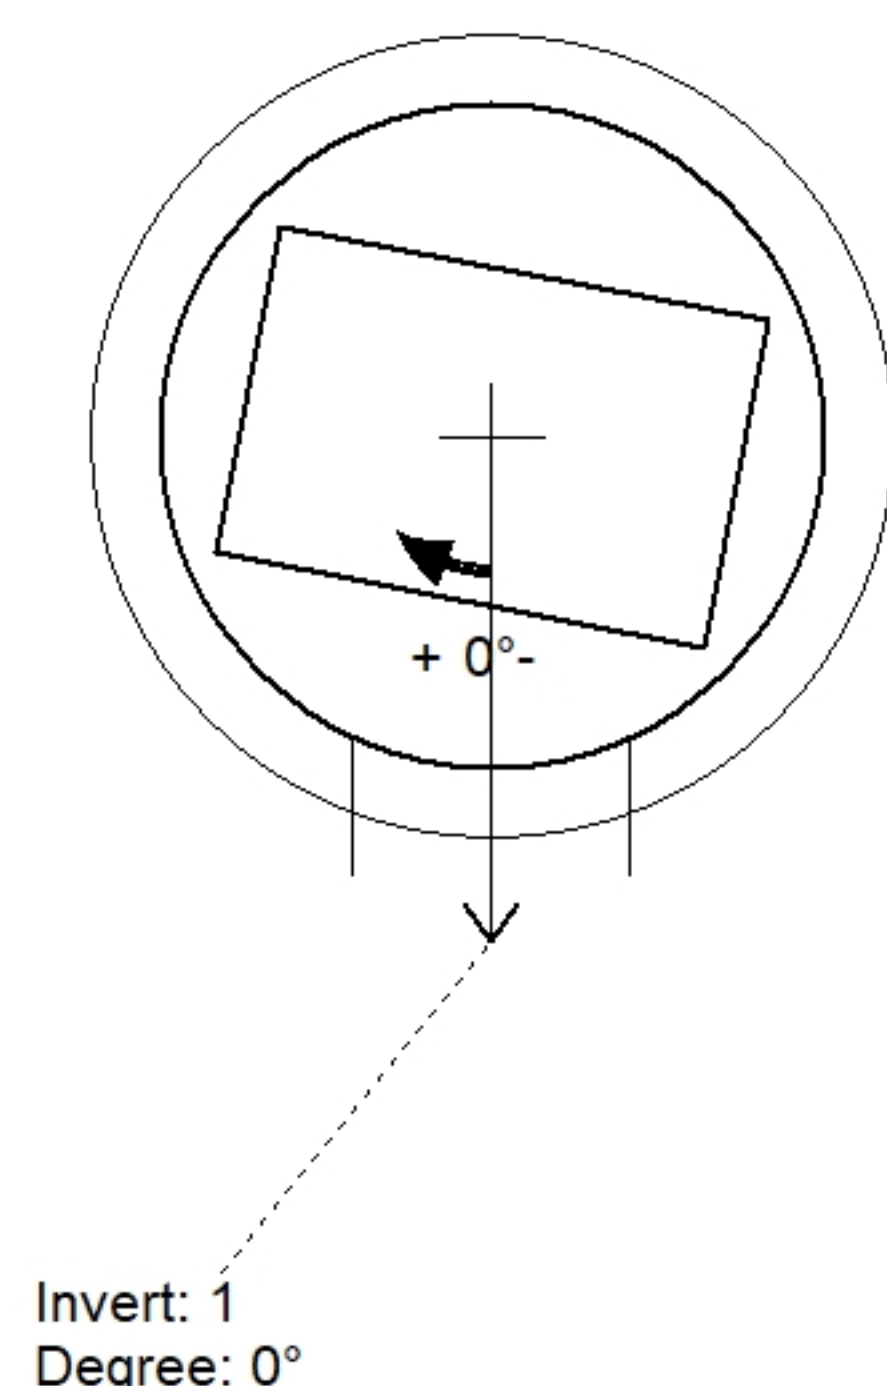

Position	Elev	Angle	Pipe	Pipe OD	Hole	Connector	Up (')	Ref
Rim	475.11'							
Reducer								
Invert 1	471.11'	0°	15" HP STORM	17.7"	20"	Hole 20	0"	P1
Invert 2								
Invert 3								
Invert 4								
Invert 5								
Invert 6								
Invert 7								
Invert 8								

Default - Interior Dimensions

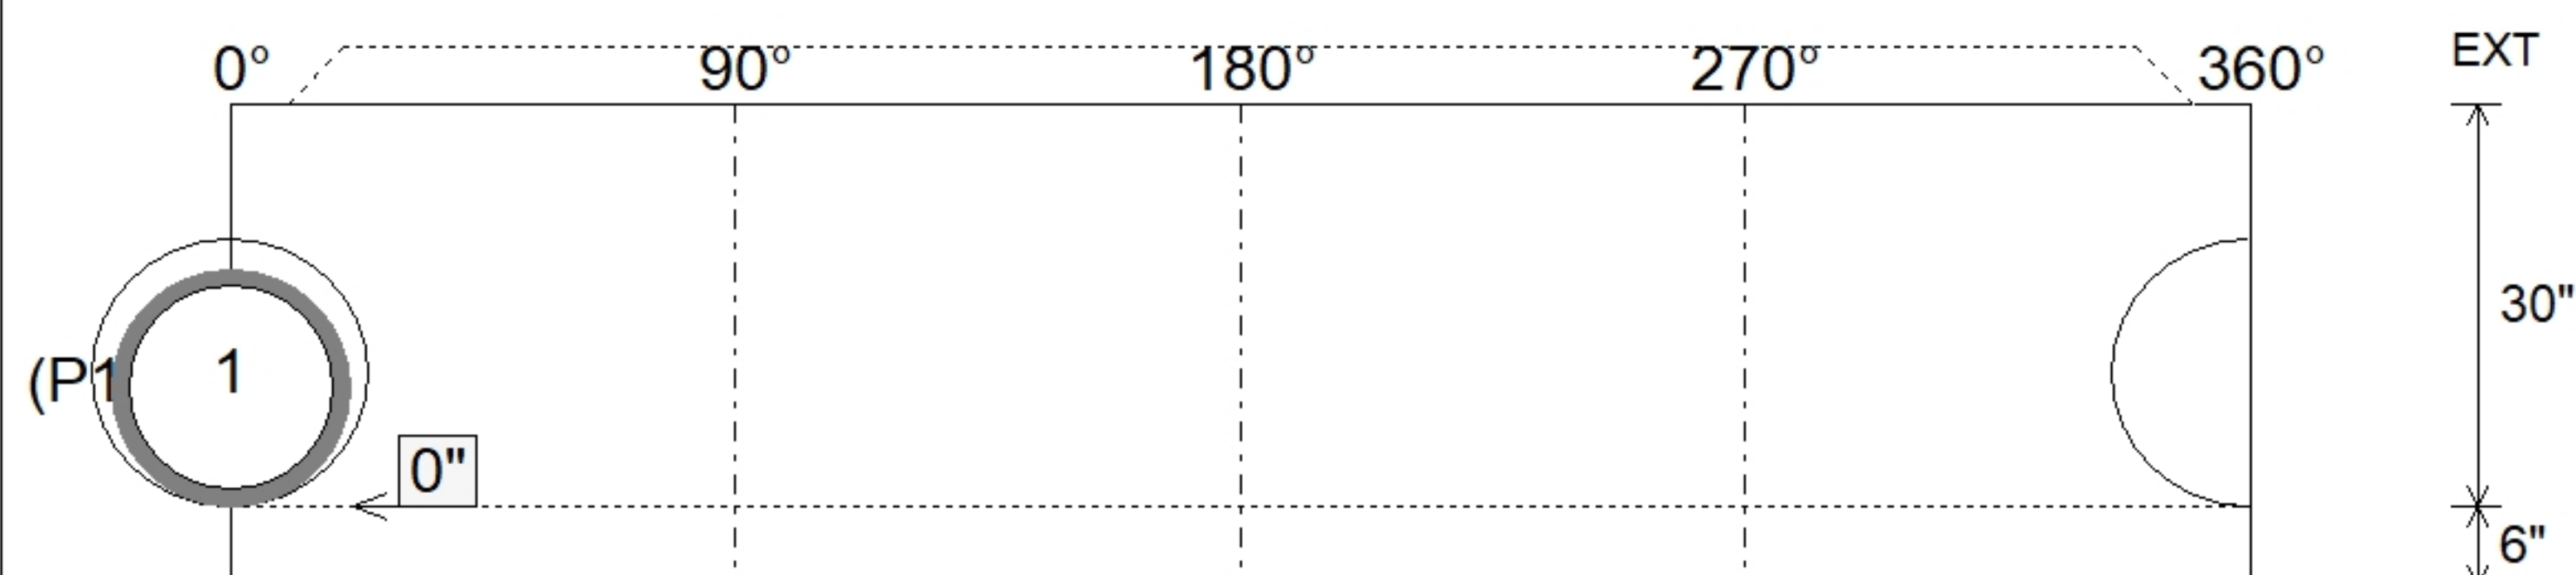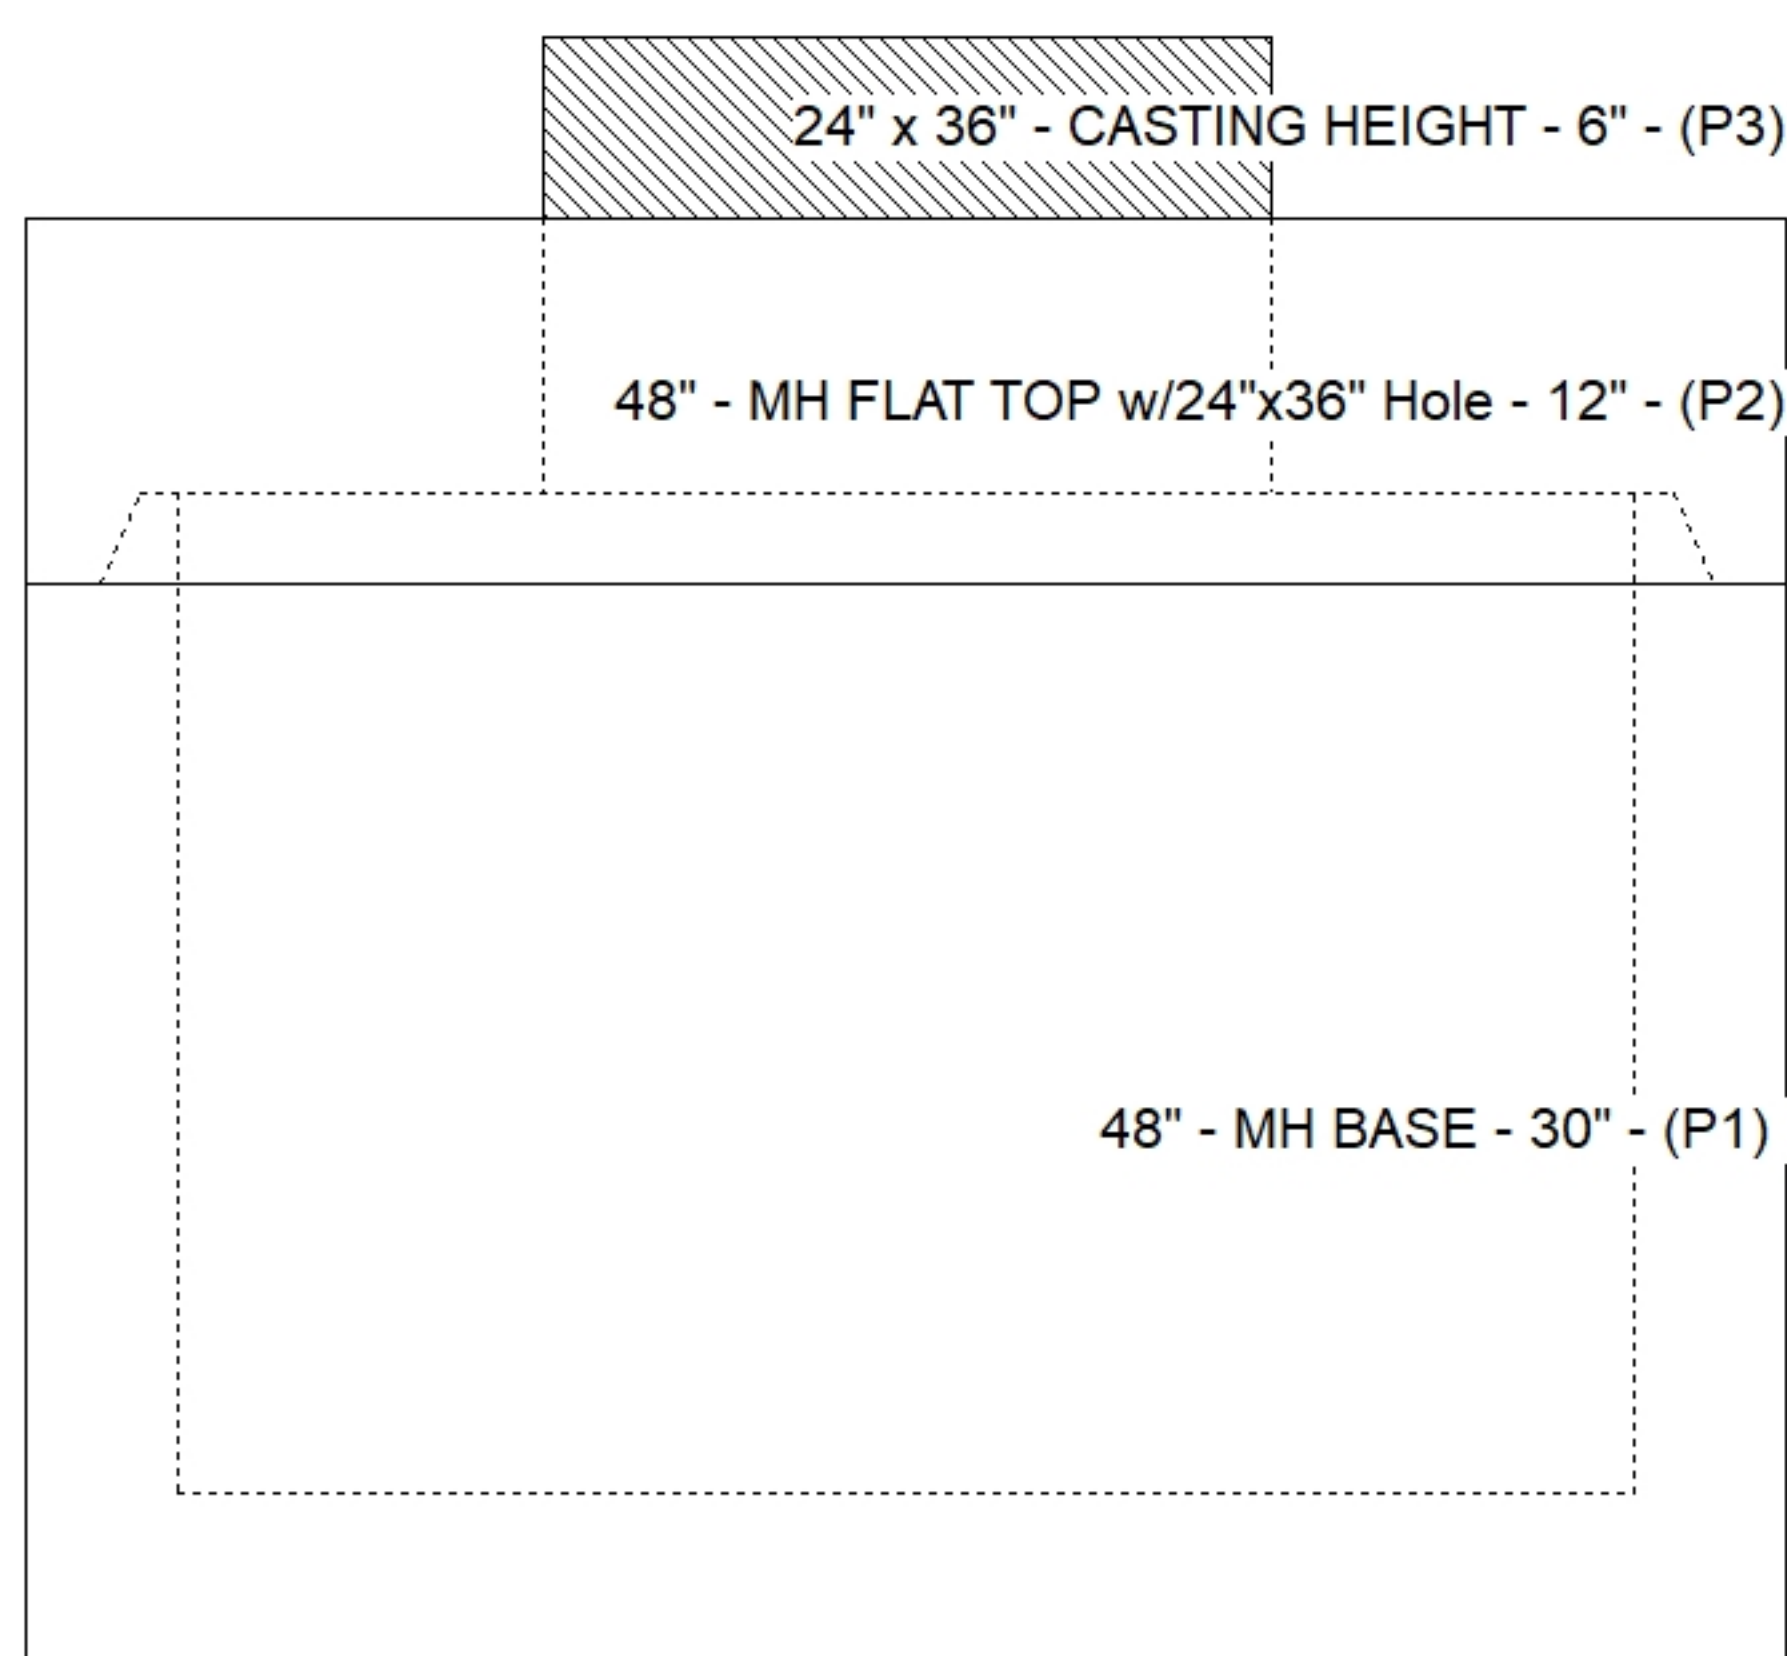

SUBMITTAL
APPROVED BY: