




Floor (Bot): 478.222'
Overall Height: 3.333'
Slack: 0.54"

Structure Total: 3539 lb

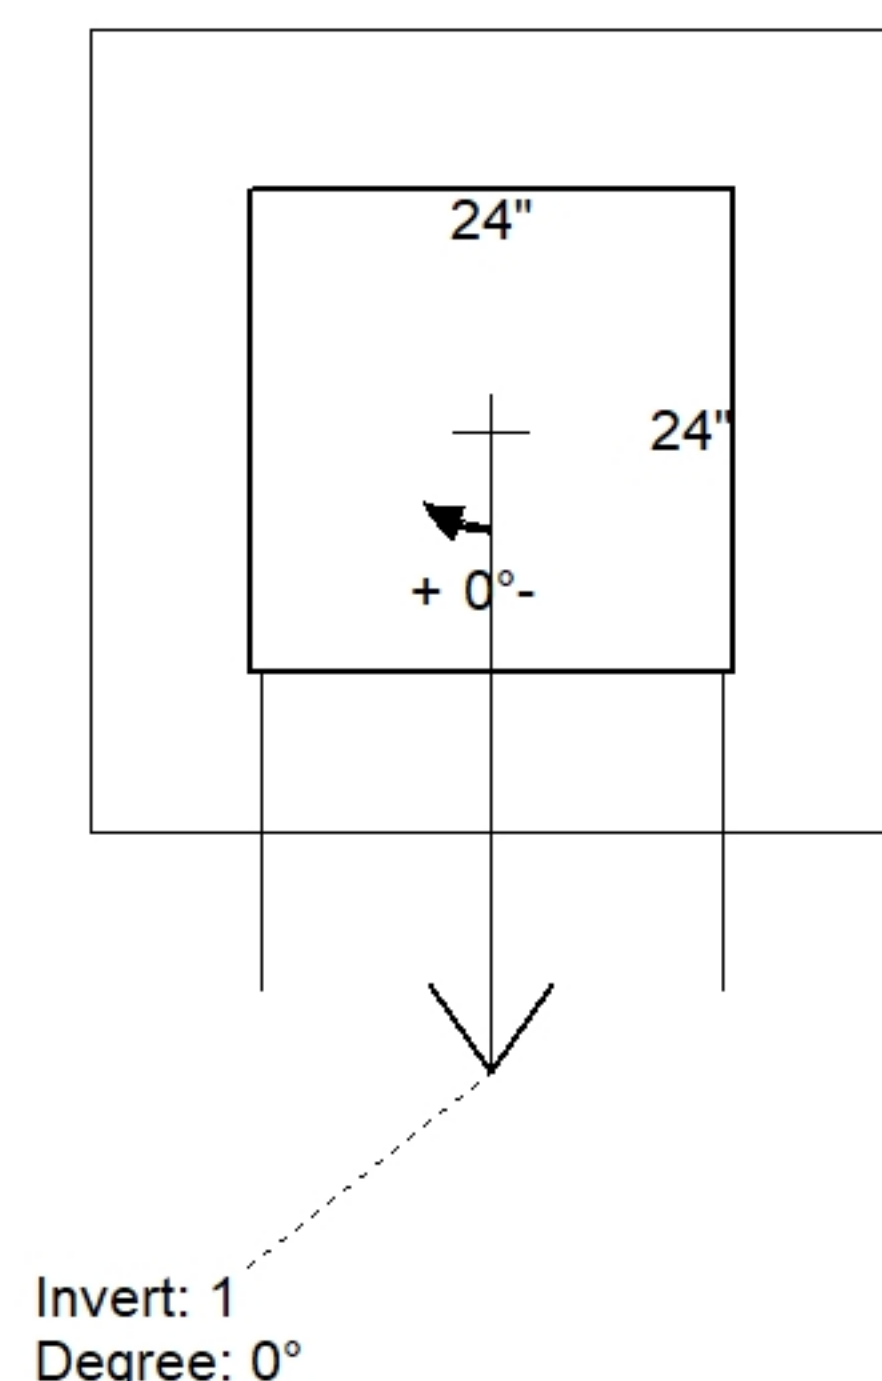

Position	Elev	Angle	Pipe	Pipe OD	Hole	Connector	Up (↓)	Ref
Rim	481.6'							
Reducer								
Invert 1	478.93'	0°	20" x 16" CMP ELLIP.	21" x 17"	23" x 19"	Hole (CMP Ellipt.) 23"x19"	0"	P1
Invert 2								
Invert 3								
Invert 4								
Invert 5								
Invert 6								
Invert 7								
Invert 8								

Default - Interior Dimensions

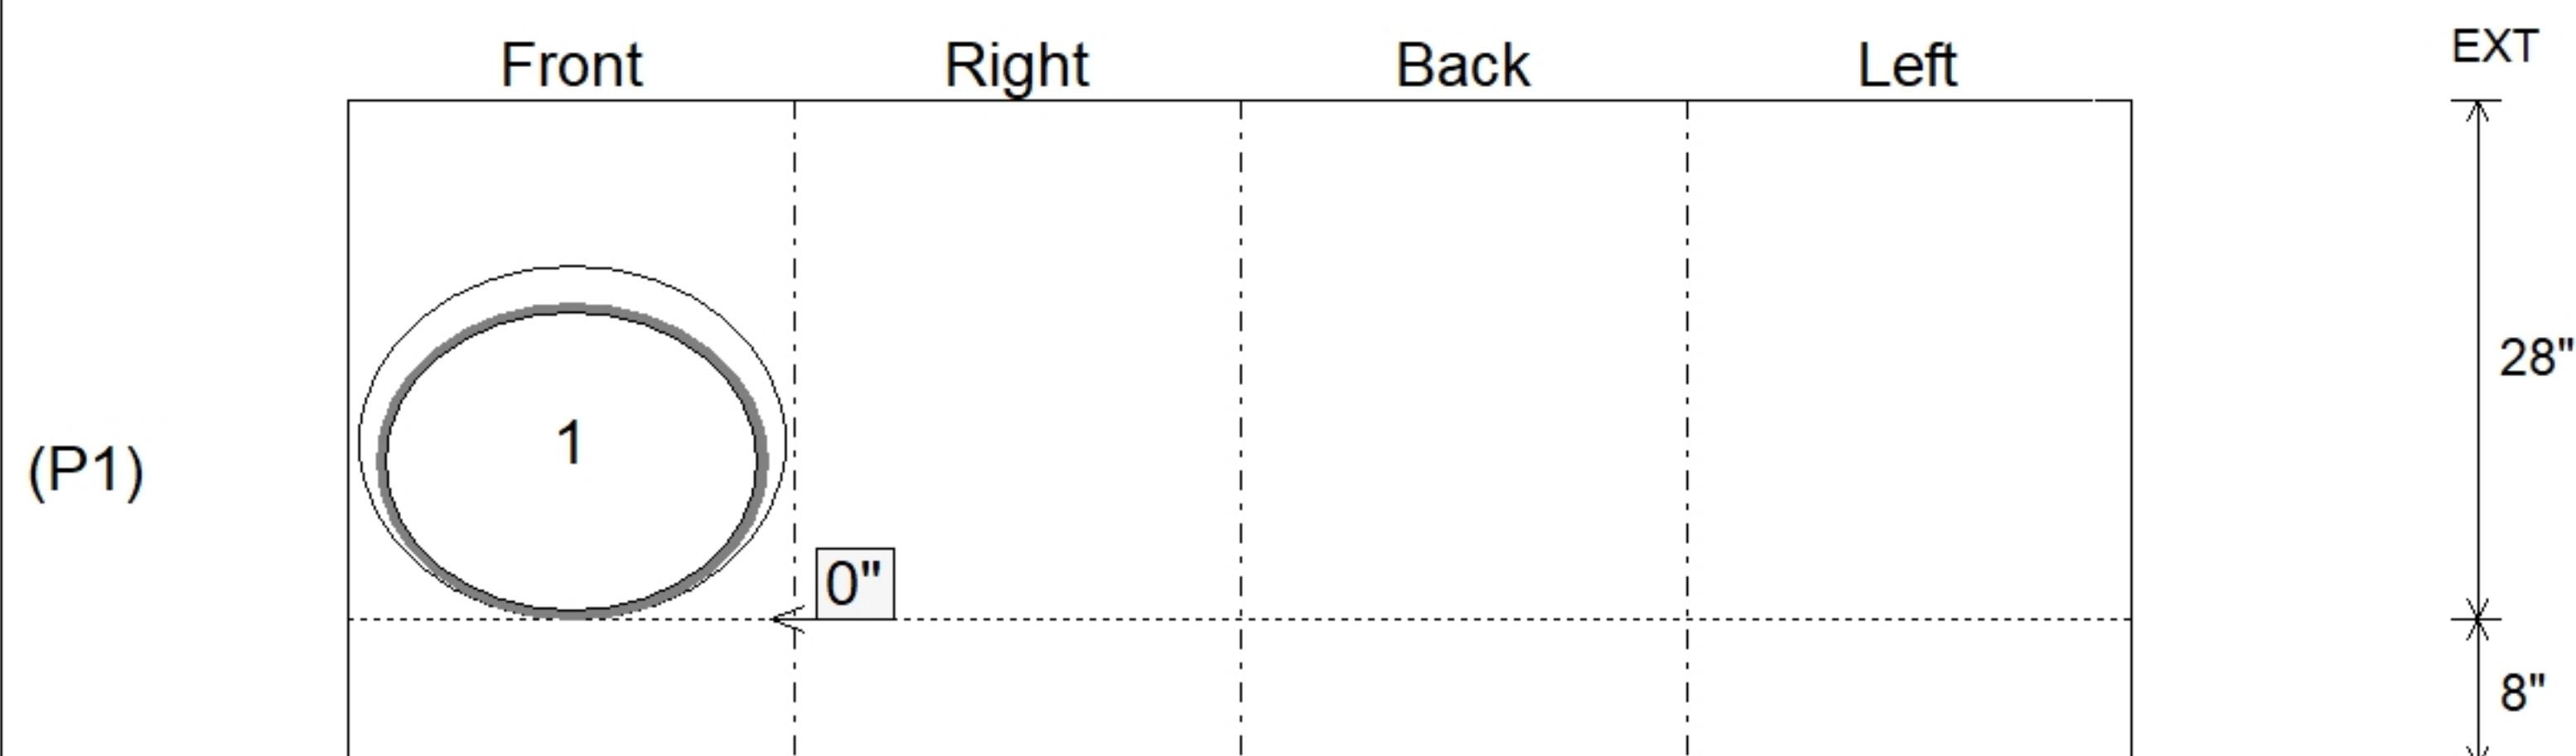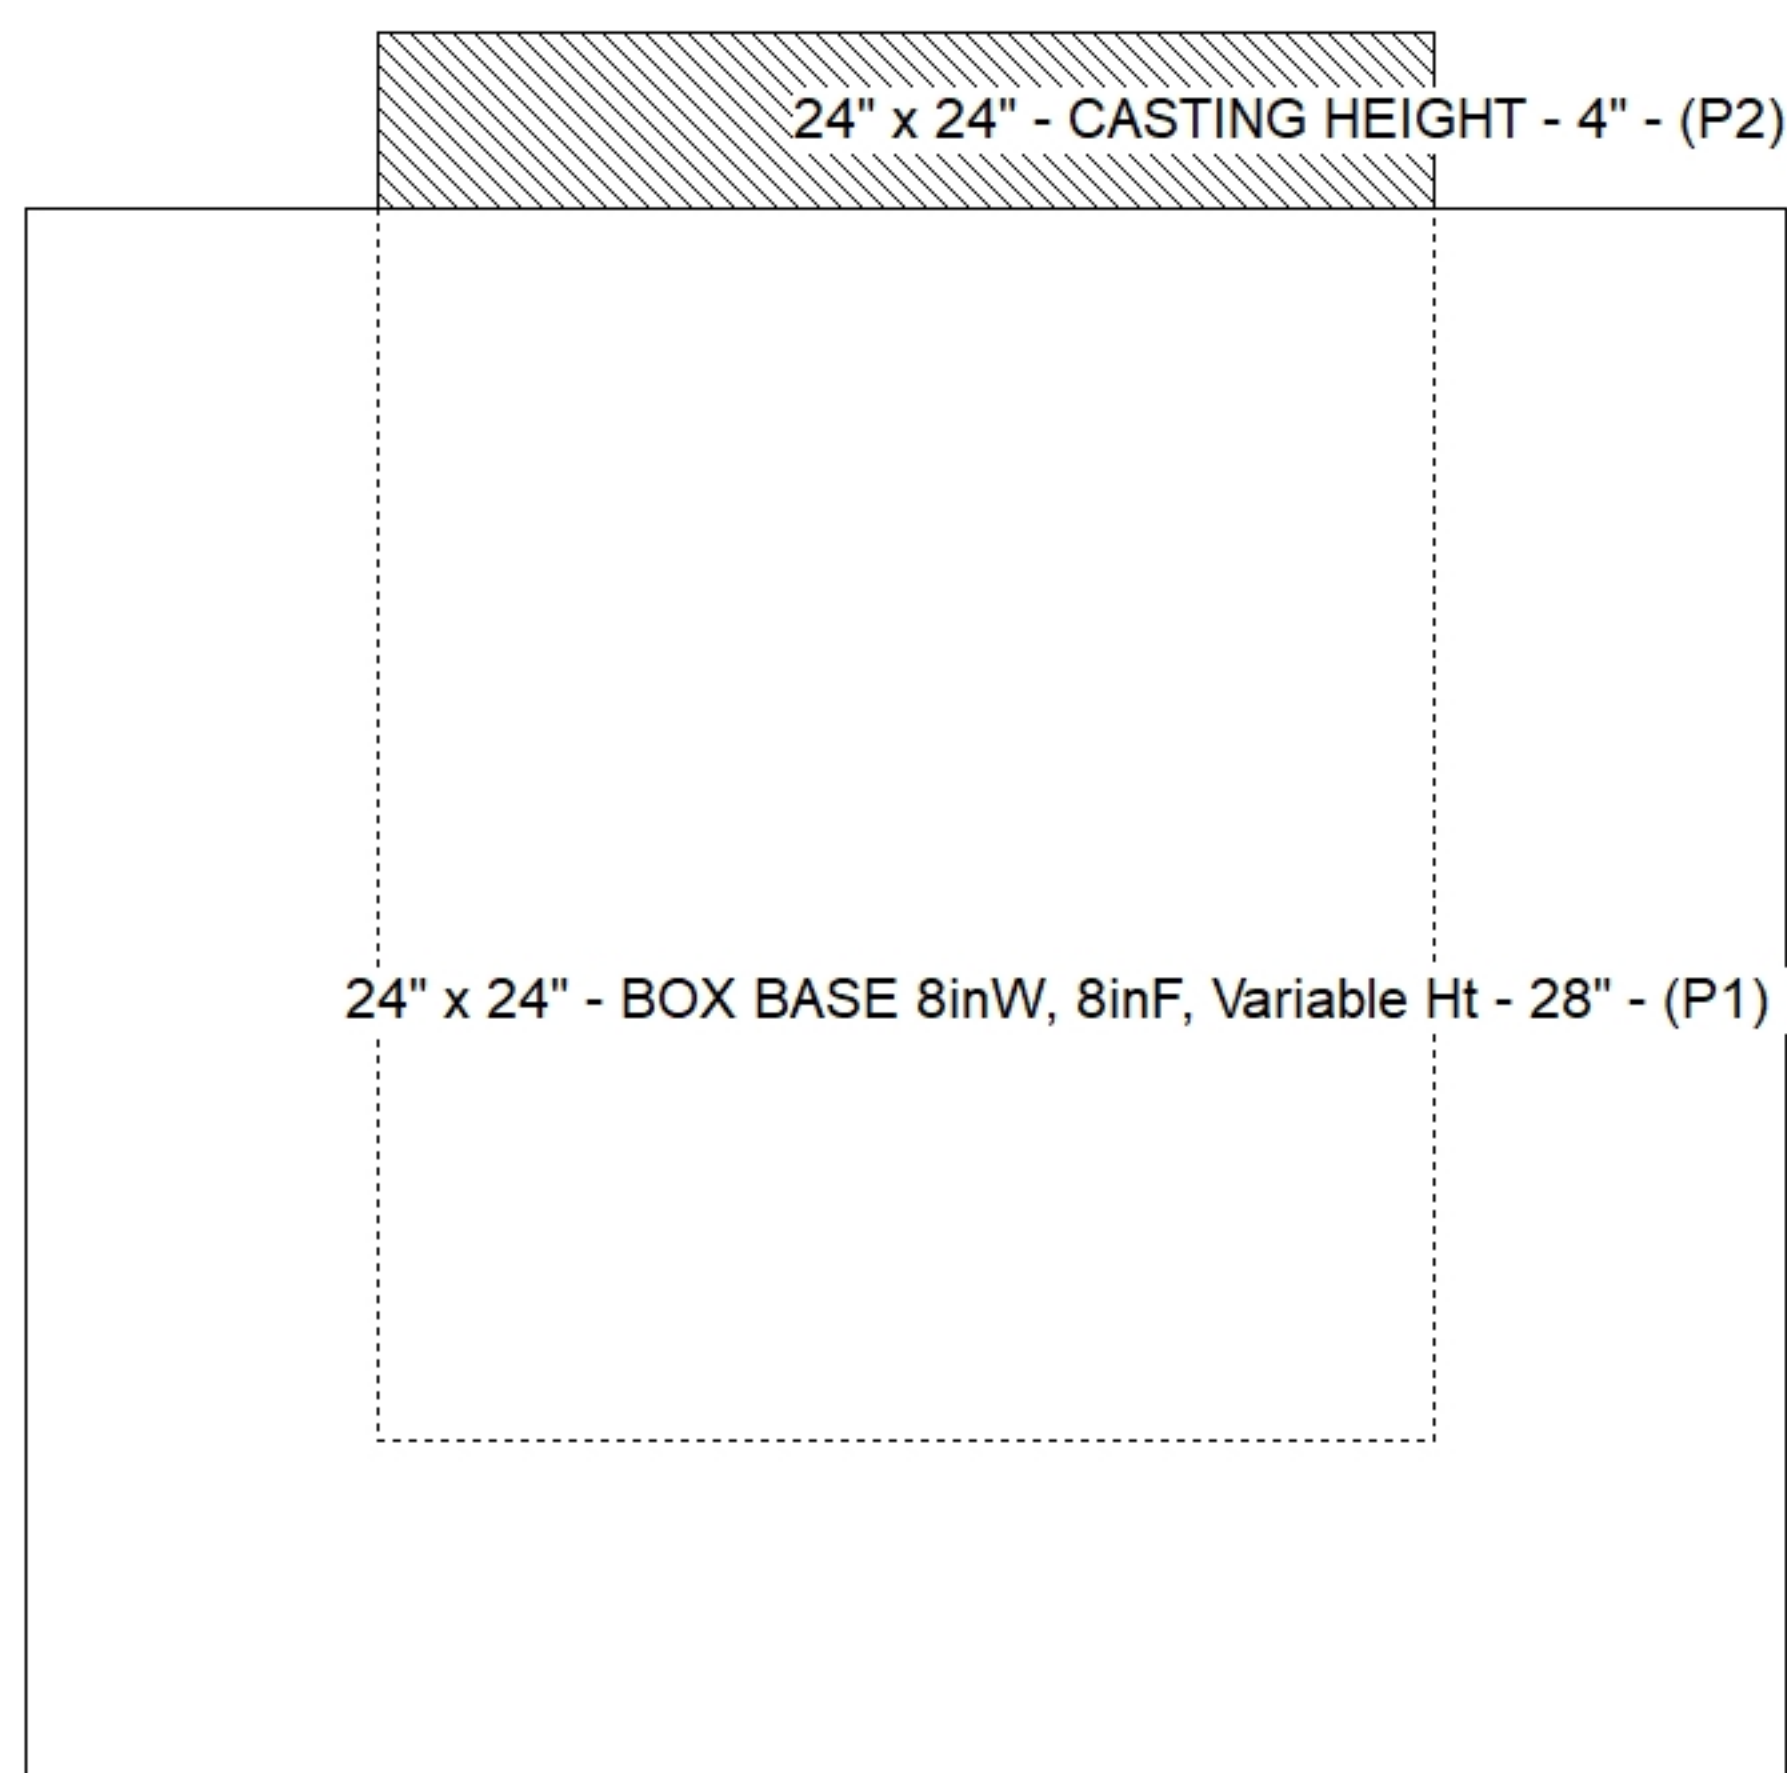

SUBMITTAL
APPROVED BY: