




Floor (Bot): 479.894'
Overall Height: 4.083'
Slack: 0.27"



0 lb
258 lb
1500 lb
2898 lb
289 lb
0 lb
0 lb
0 lb

Structure Total: 4945 lb

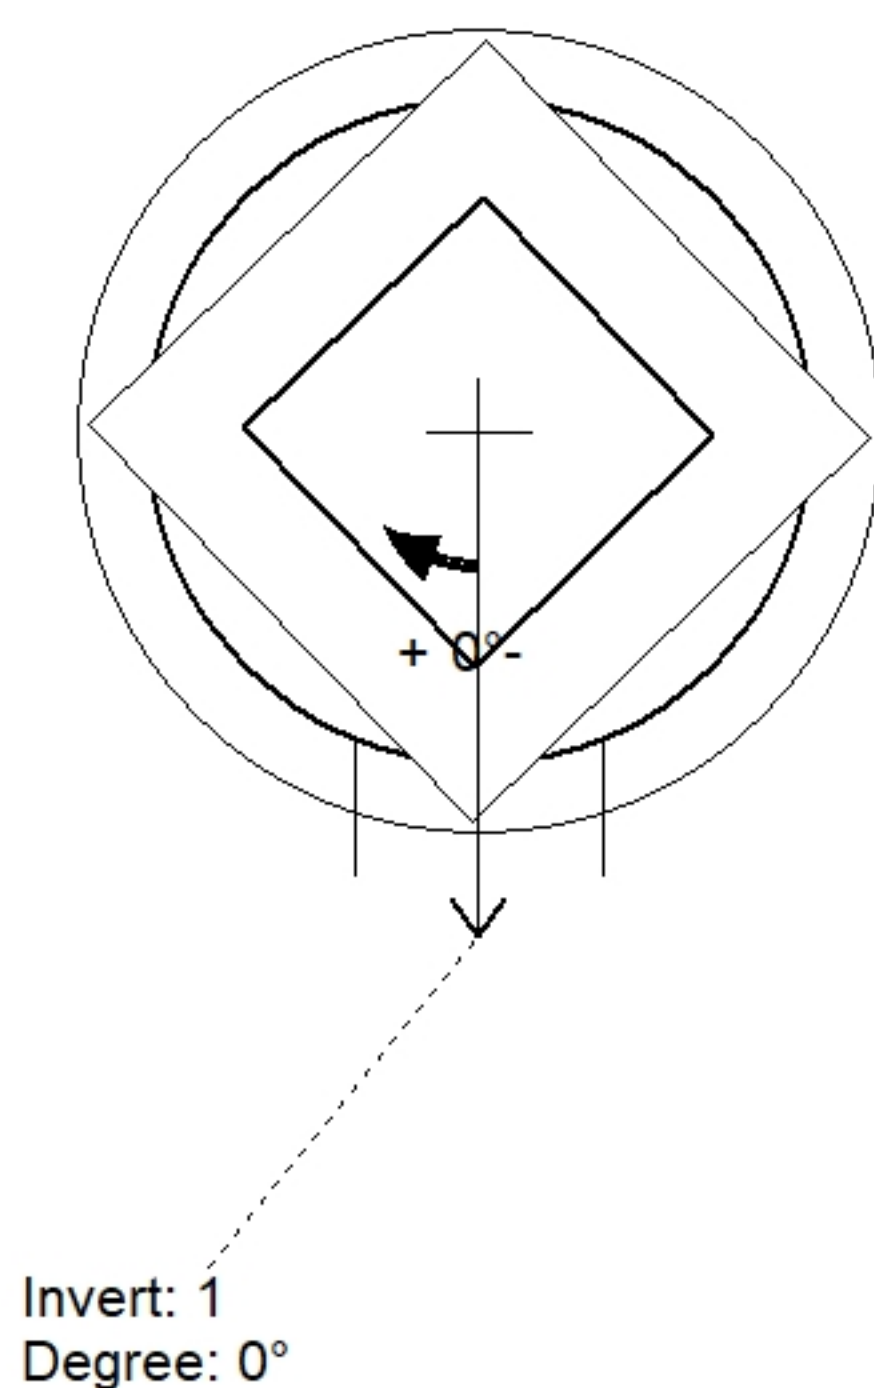

Position	Elev	Angle	Pipe	Pipe OD	Hole	Connector	Up (')	Ref
Rim	484'							
Reducer								
Invert 1	480.49'	0°	12" HP STORM	14.5"	18"	Hole 18	0"	P1
Invert 2								
Invert 3								
Invert 4								
Invert 5								
Invert 6								
Invert 7								
Invert 8								

Default - Interior Dimensions

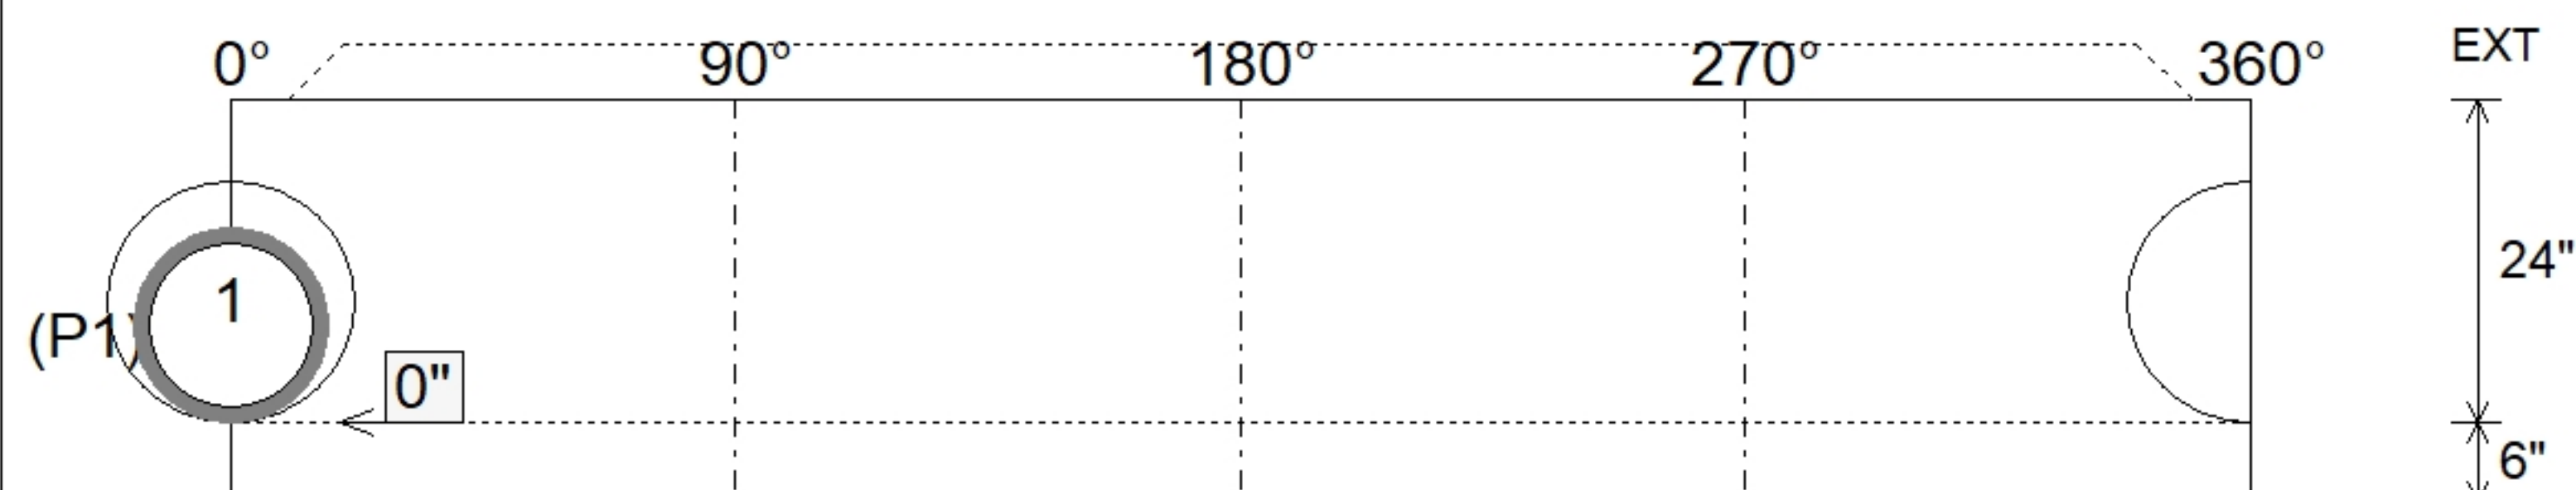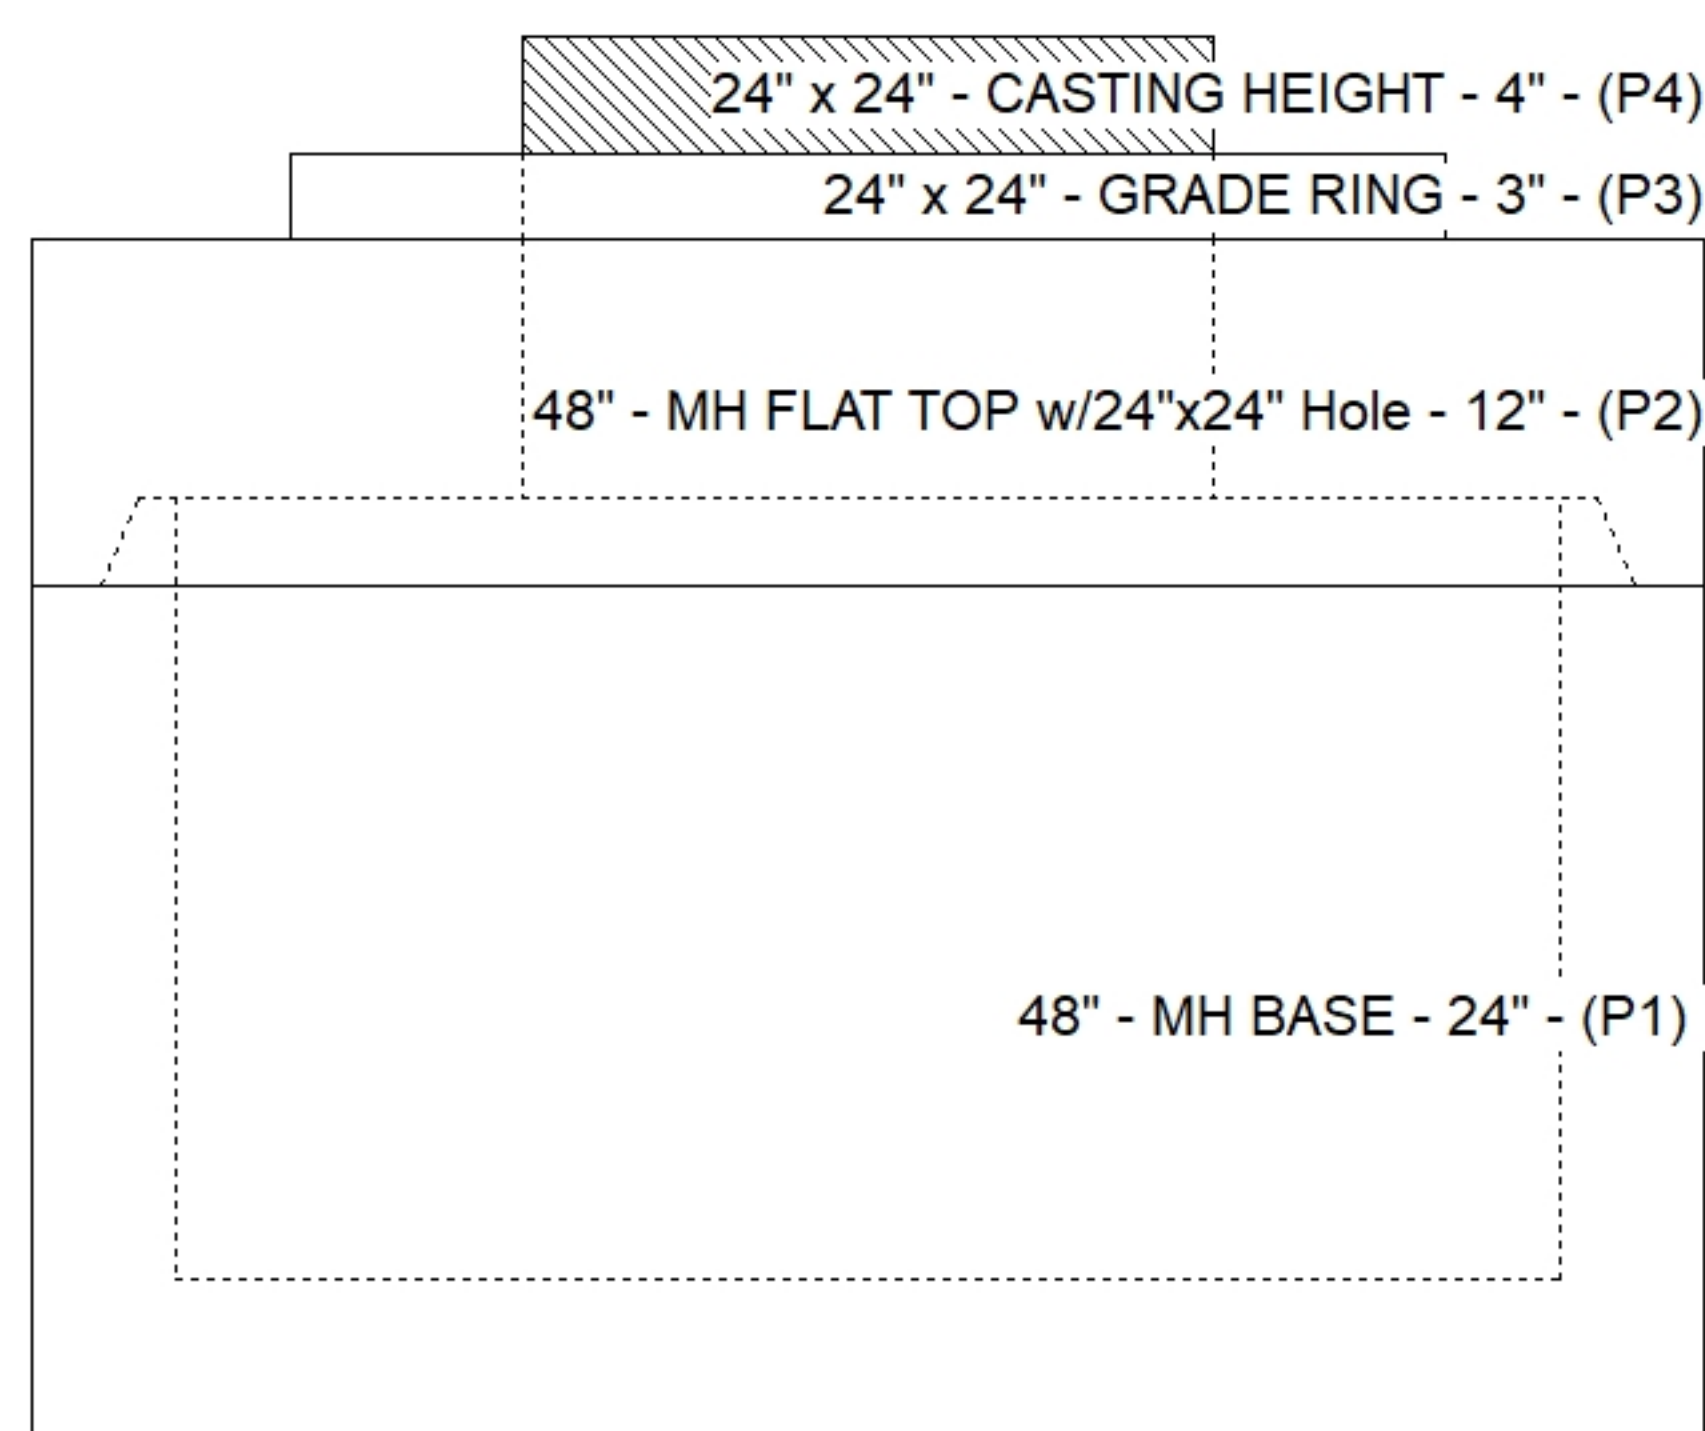

SUBMITTAL
APPROVED BY: