


Floor (Bot): 475.678'
Overall Height: 5.75'
Slack: 0.865"

Structure Total: 5805 lb

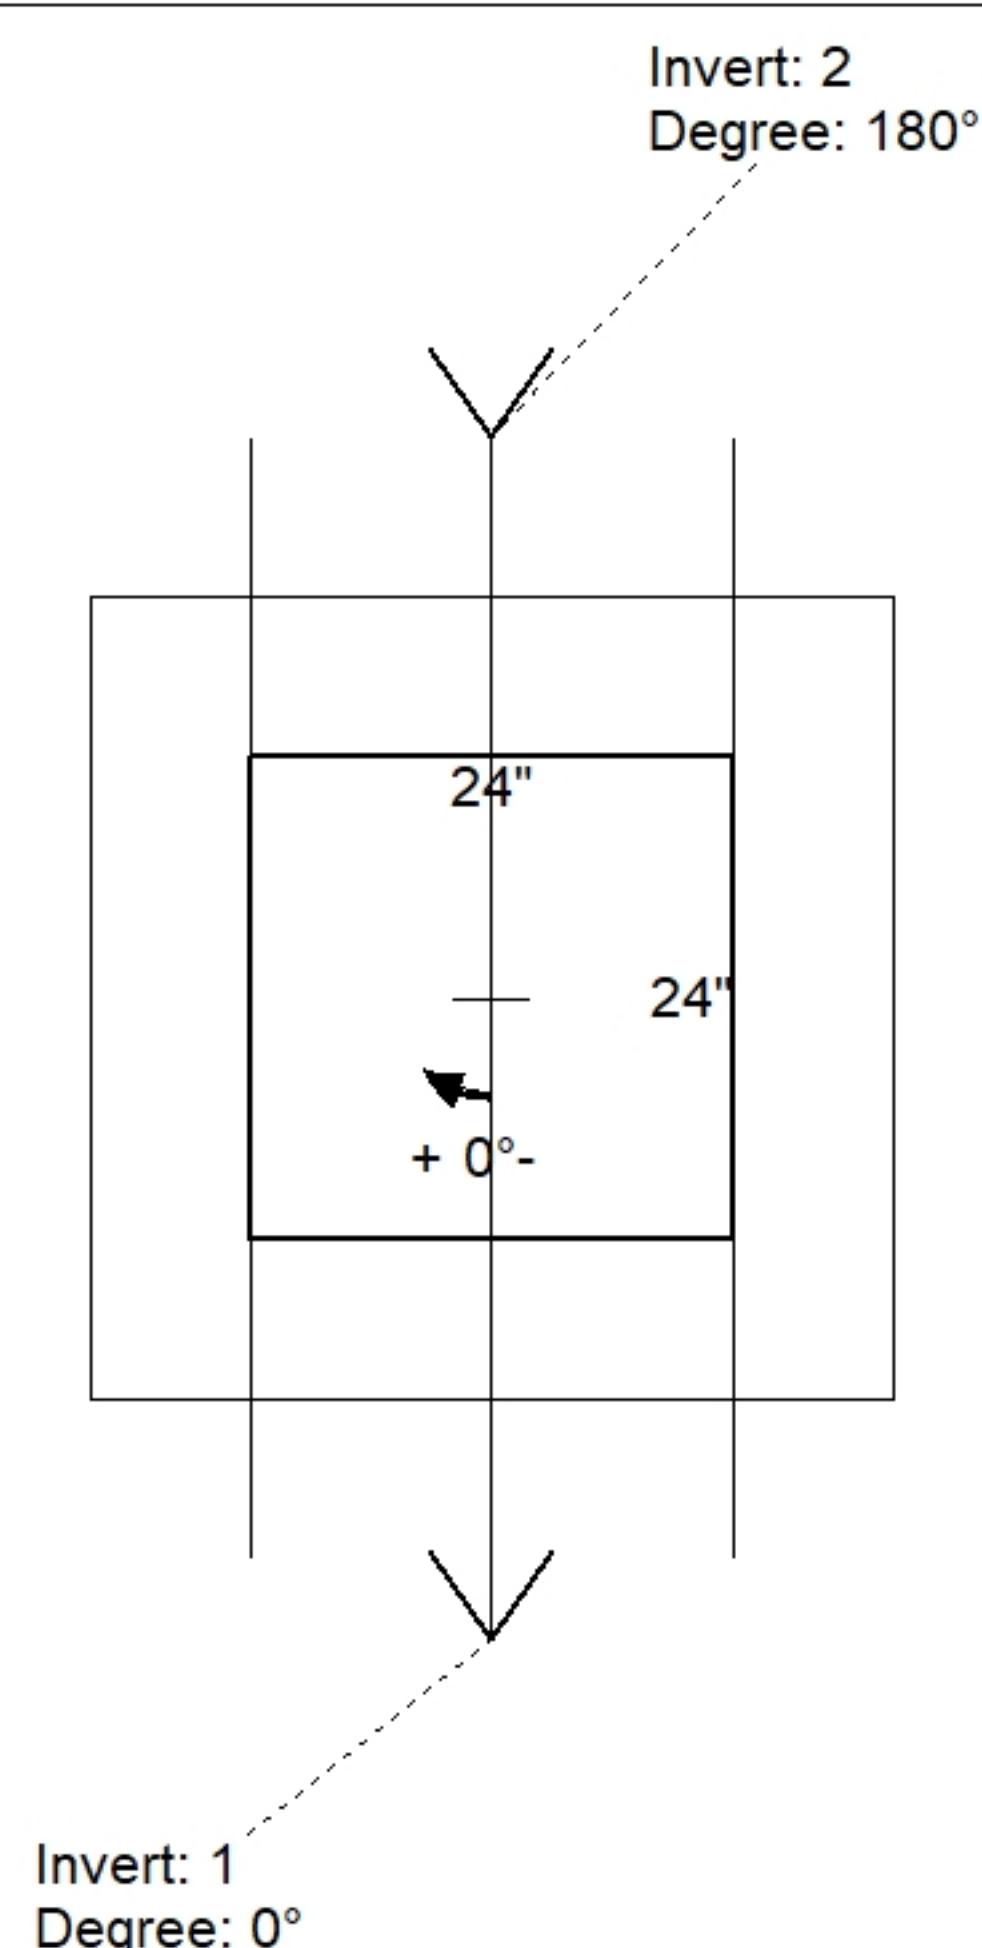

Position	Elev	Angle	Pipe	Pipe OD	Hole	Connector	Up (')	Ref
Rim	481.5'							
Reducer								
Invert 1	476.48'	0°	18" HP STORM	21.4"	24"	Hole 24	0.025"	P1
Invert 2	476.48'	180°	18" HP STORM	21.4"	24"	Hole 24	0.025"	P1
Invert 3								
Invert 4								
Invert 5								
Invert 6								
Invert 7								
Invert 8								

SUBMITTAL
APPROVED BY: