


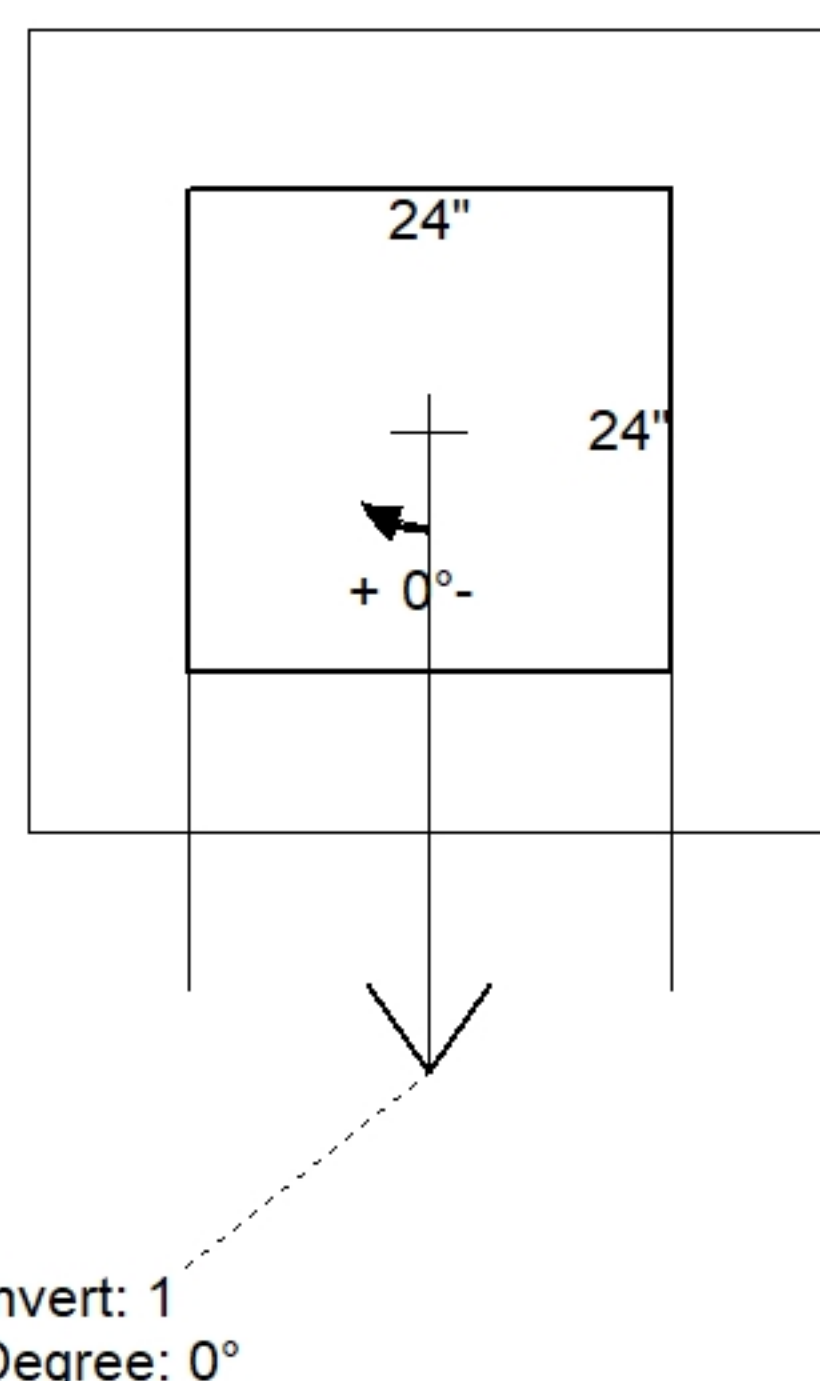


Floor (Bot): 476.498'
Overall Height: 3.25'
Slack: 0.625"


Structure Total: 3455 lb



Position	Elev	Angle	Pipe	Pipe OD	Hole	Connector	Up (')_	Ref
Rim	479.8'							
Reducer								
Invert 1	477.3'	0°	18" HP STORM	21.4"	24"	Hole 24	0.025"	P1
Invert 2								
Invert 3								
Invert 4								
Invert 5								
Invert 6								
Invert 7								
Invert 8								

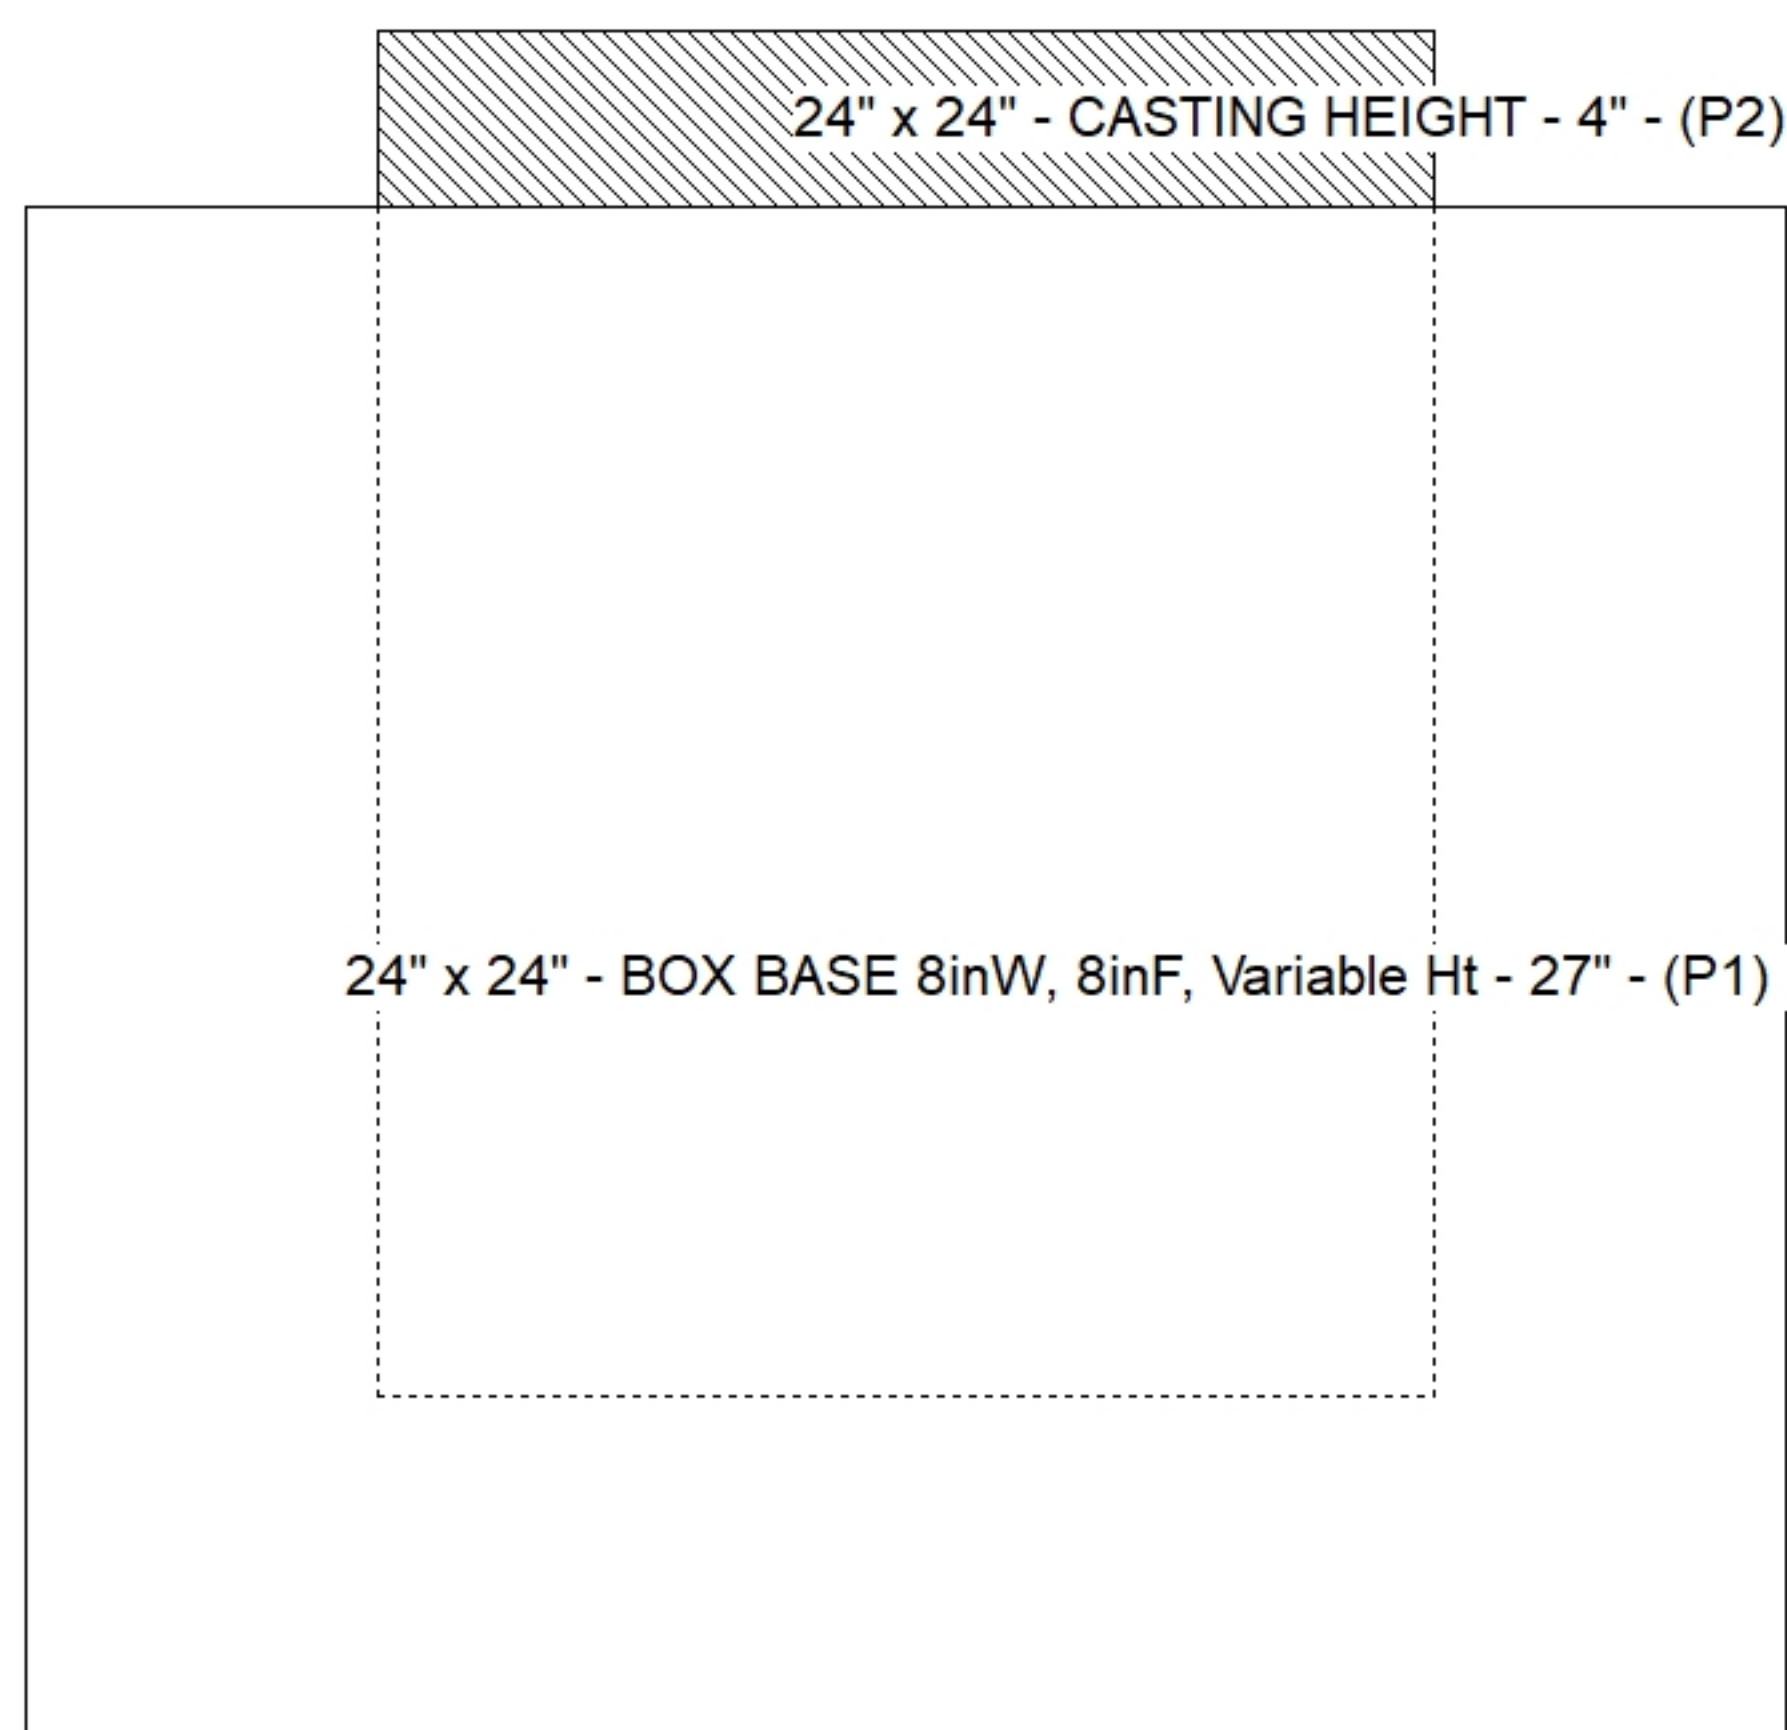

Default - Interior Dimensions

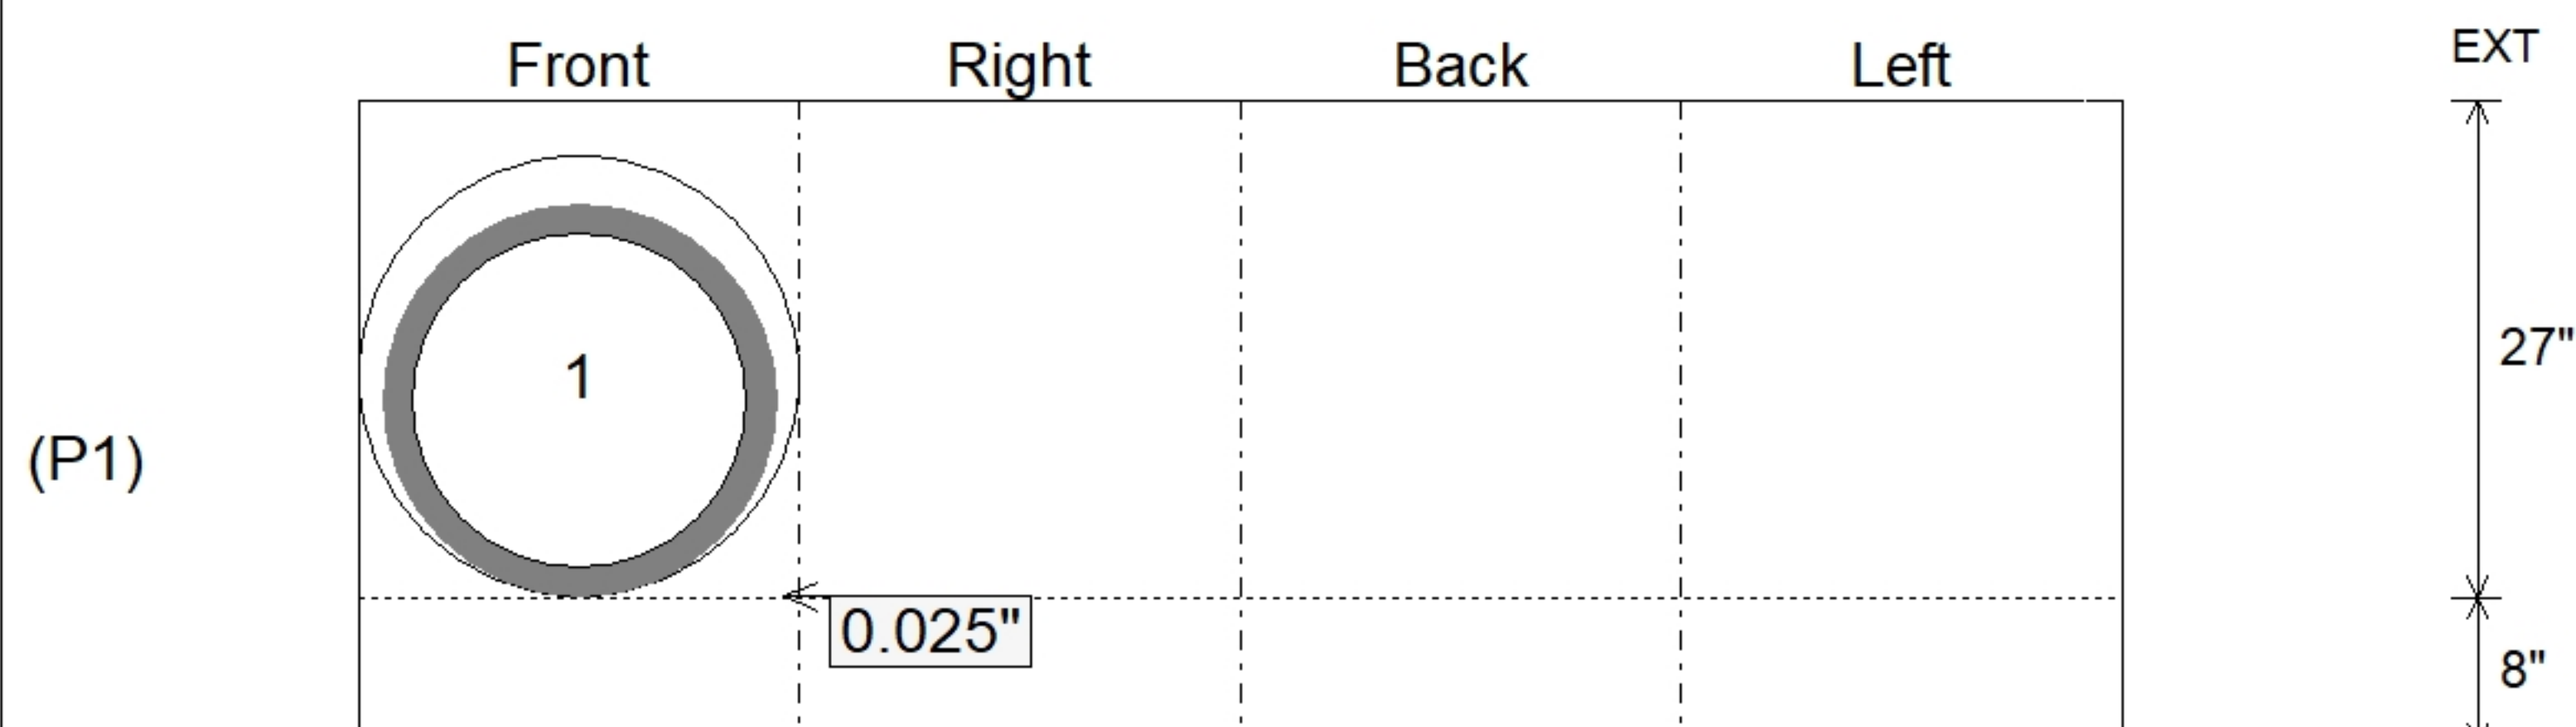

SUBMITTAL
APPROVED BY: