





Floor (Bot): 472.678'
Overall Height: 3.479'
Slack: 0.635"


Structure Total: 4378 lb

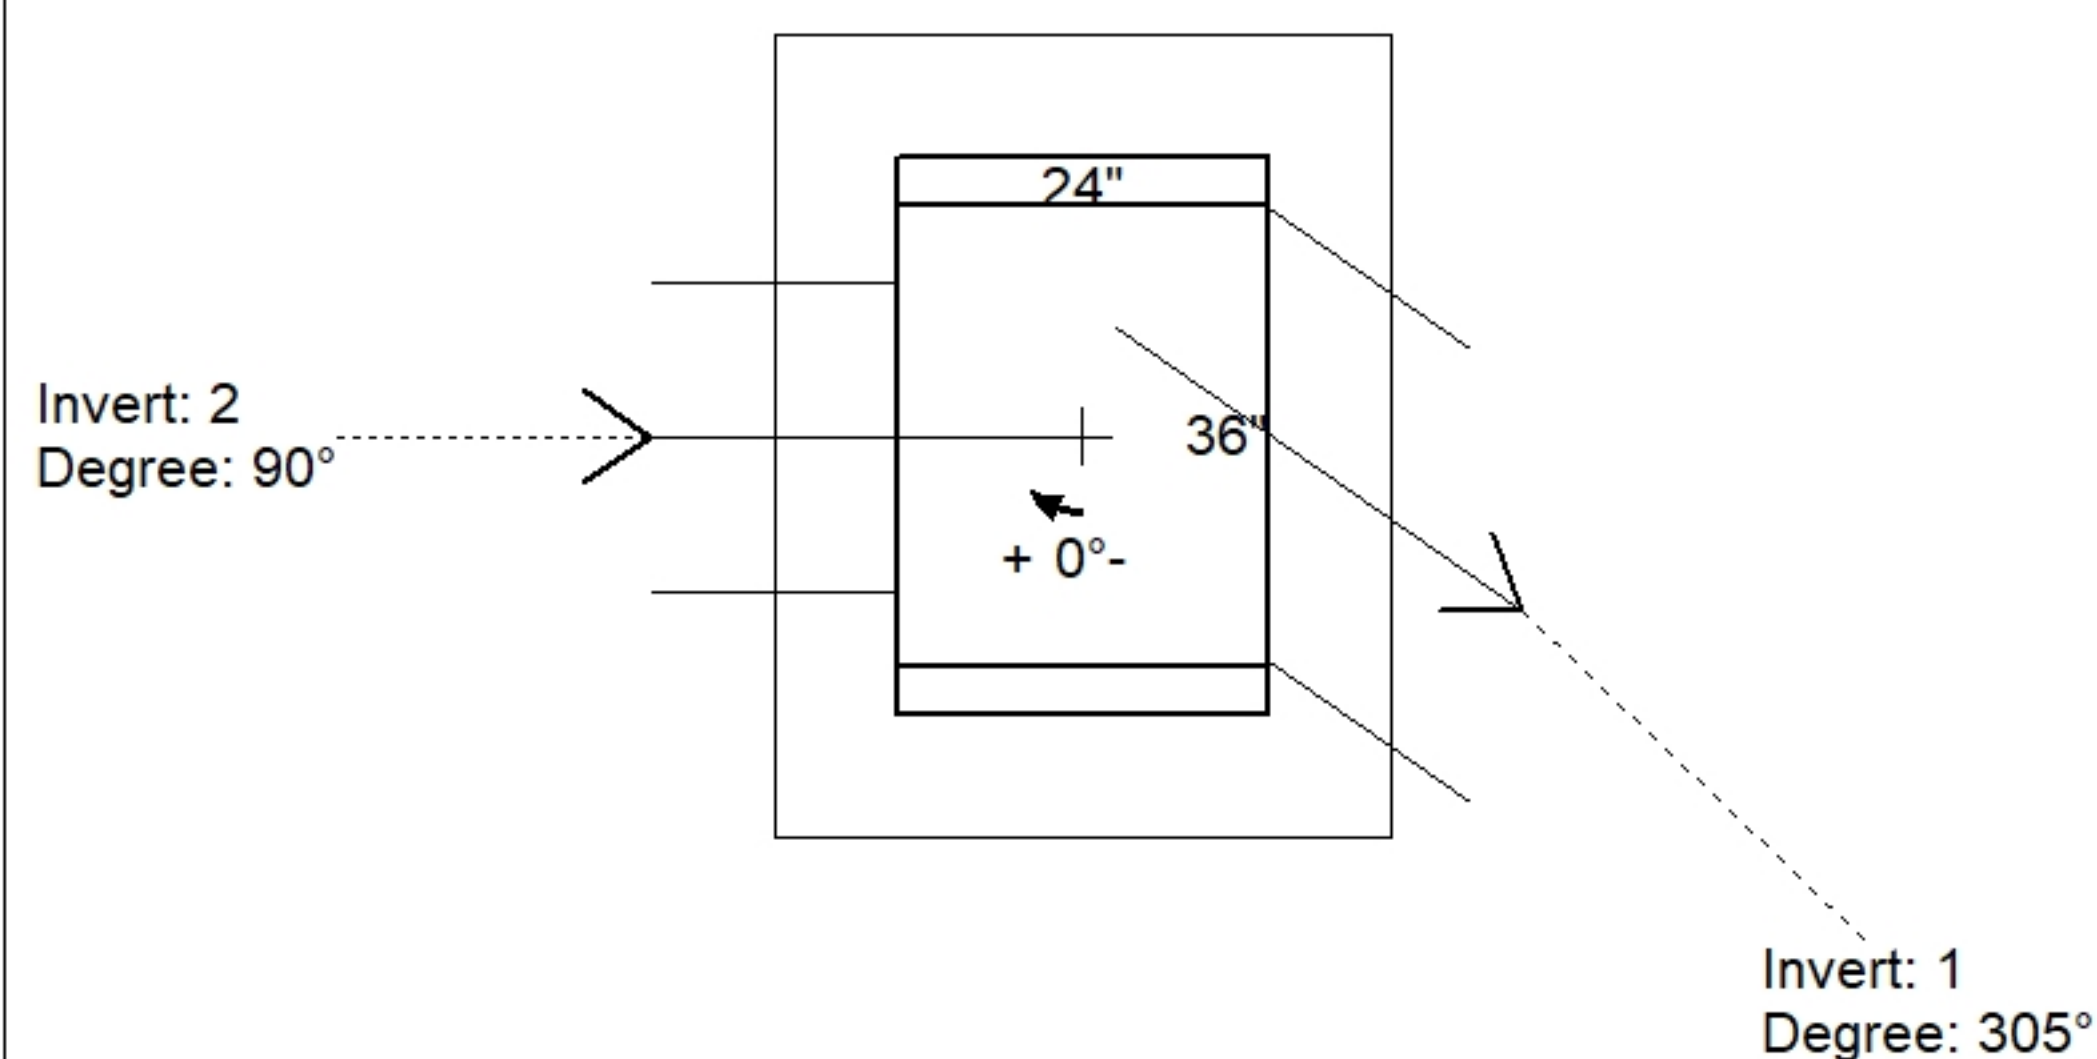

Position	Elev	Angle	Pipe	Pipe OD	Hole	Connector	Up ()	Ref
Rim	476.21'							
Reducer								
Invert 1	473.48'	305°	18" HP STORM	21.4"	24" x 21.75"	DOGHOUSE INVRTD 24"x21.75"	0.025"	P1
Invert 2	473.48'	90°	15" HP STORM	17.7"	20"	Hole 20	0.325"	P1
Invert 3								
Invert 4								
Invert 5								
Invert 6								
Invert 7								
Invert 8								

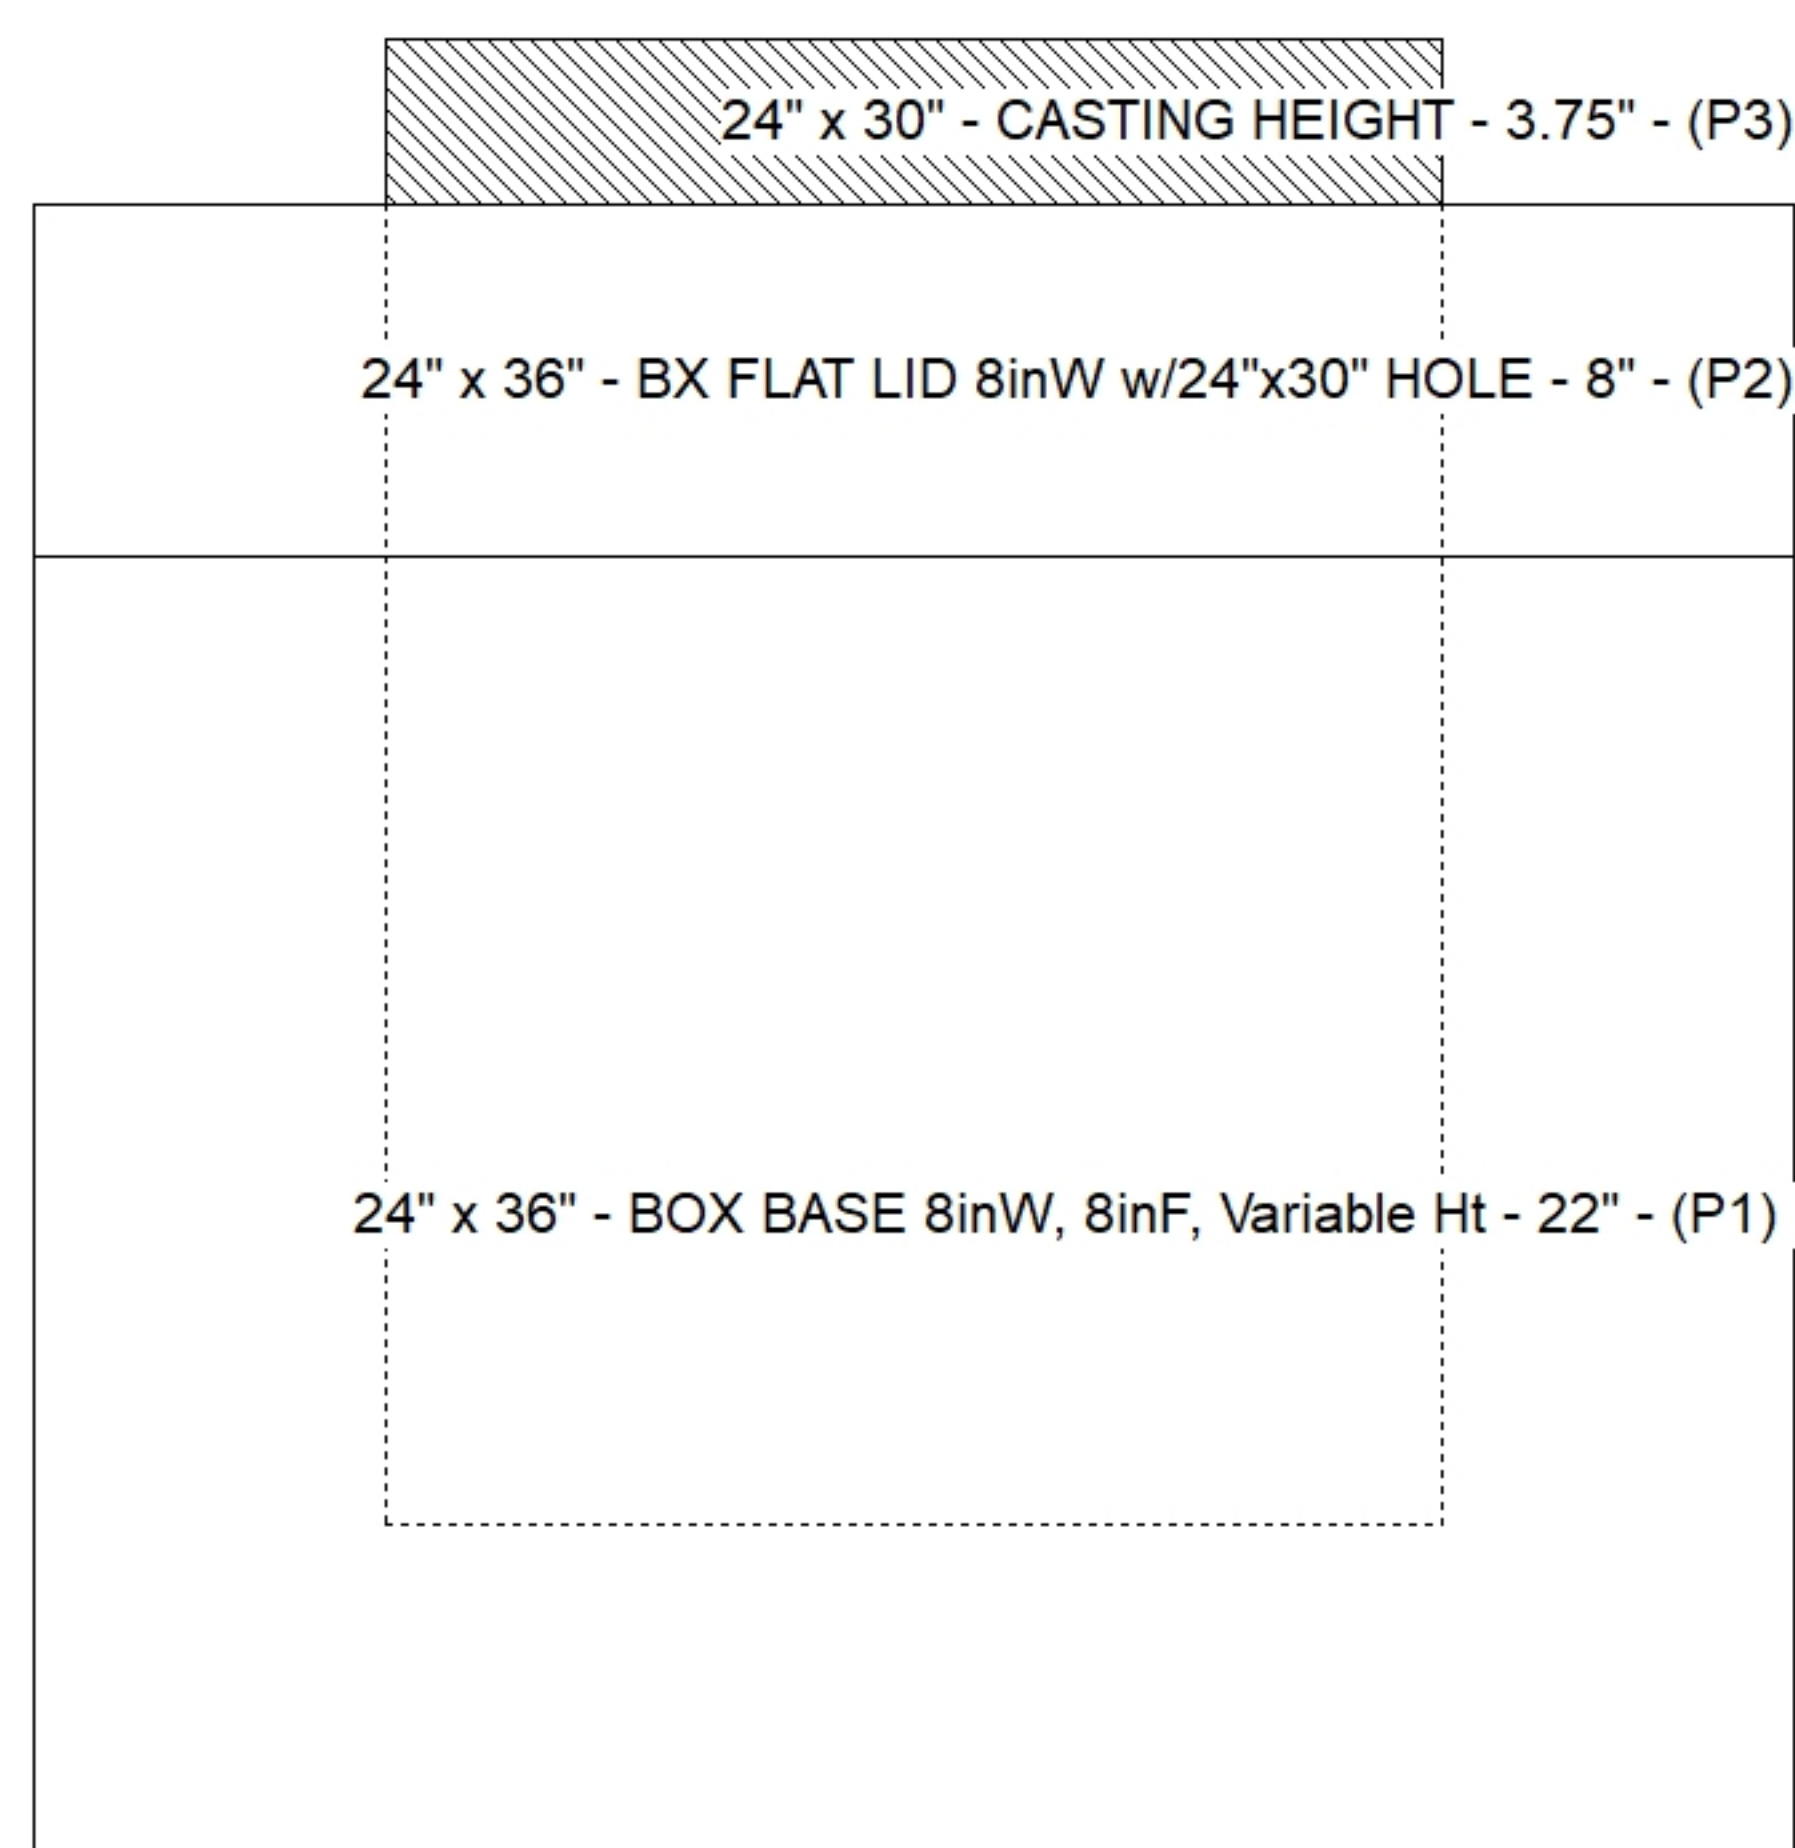

Default - Interior Dimensions

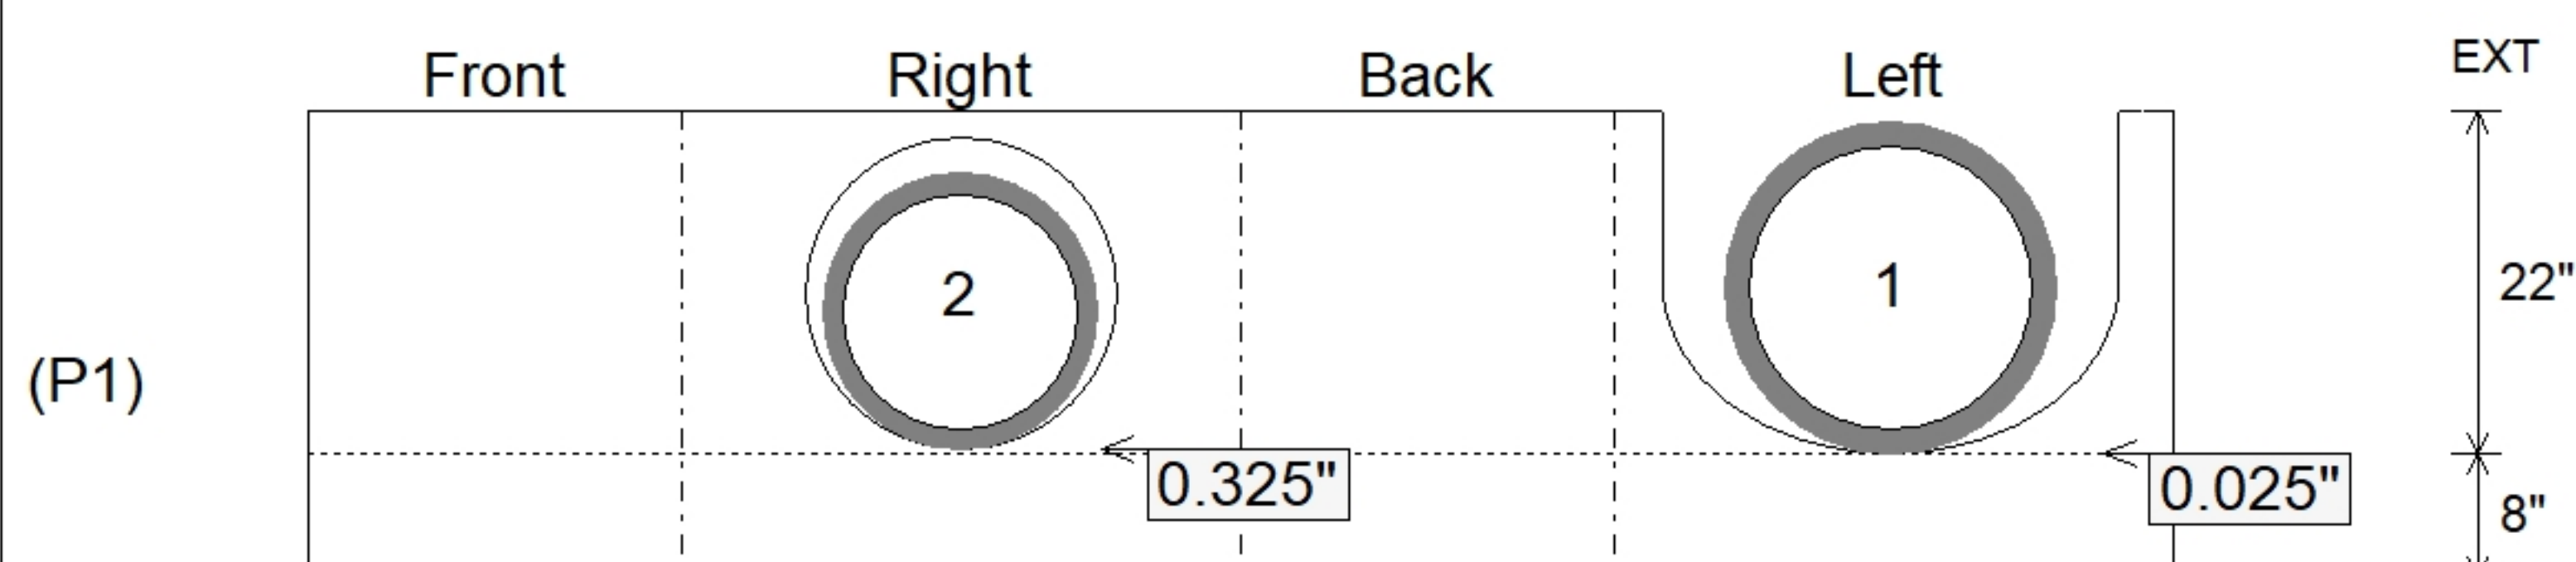

SUBMITTAL
APPROVED BY: