
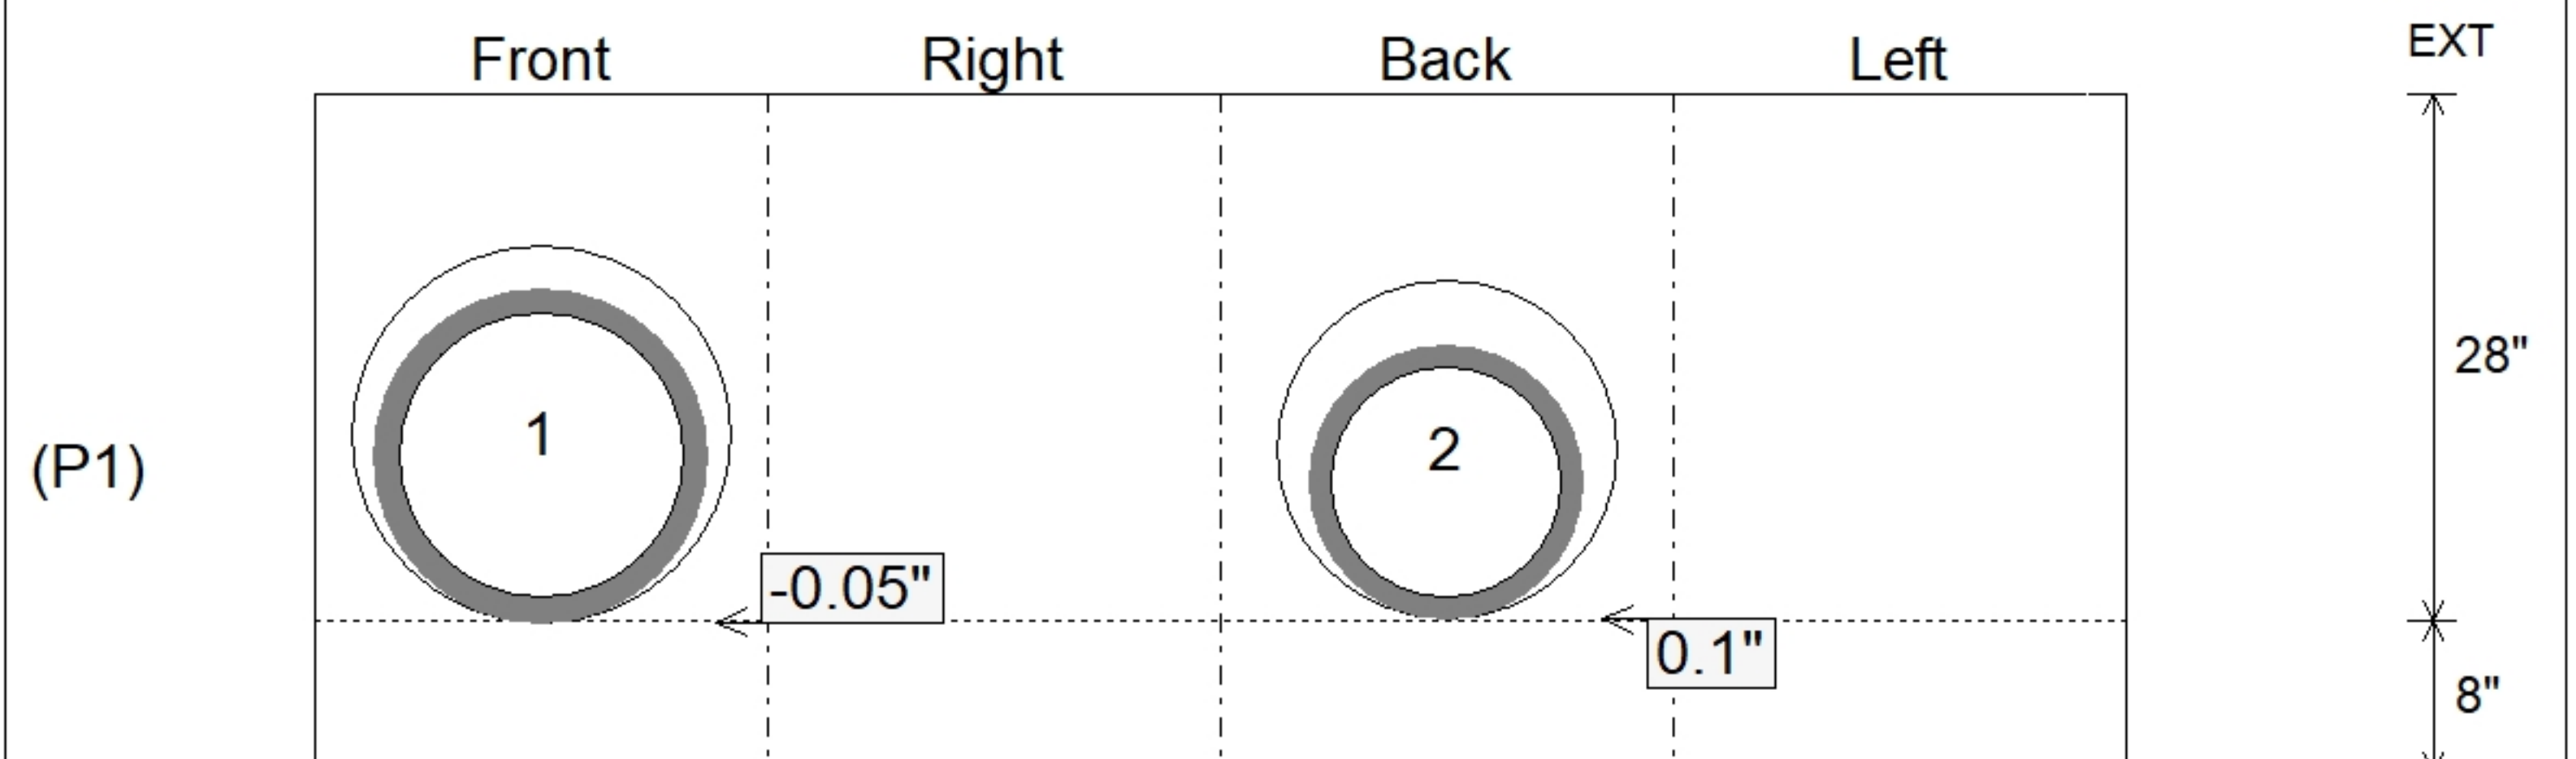


Floor (Bot): 472.859'
Overall Height: 3.333'
Slack: 0.09"

Structure Total: 3387 lb

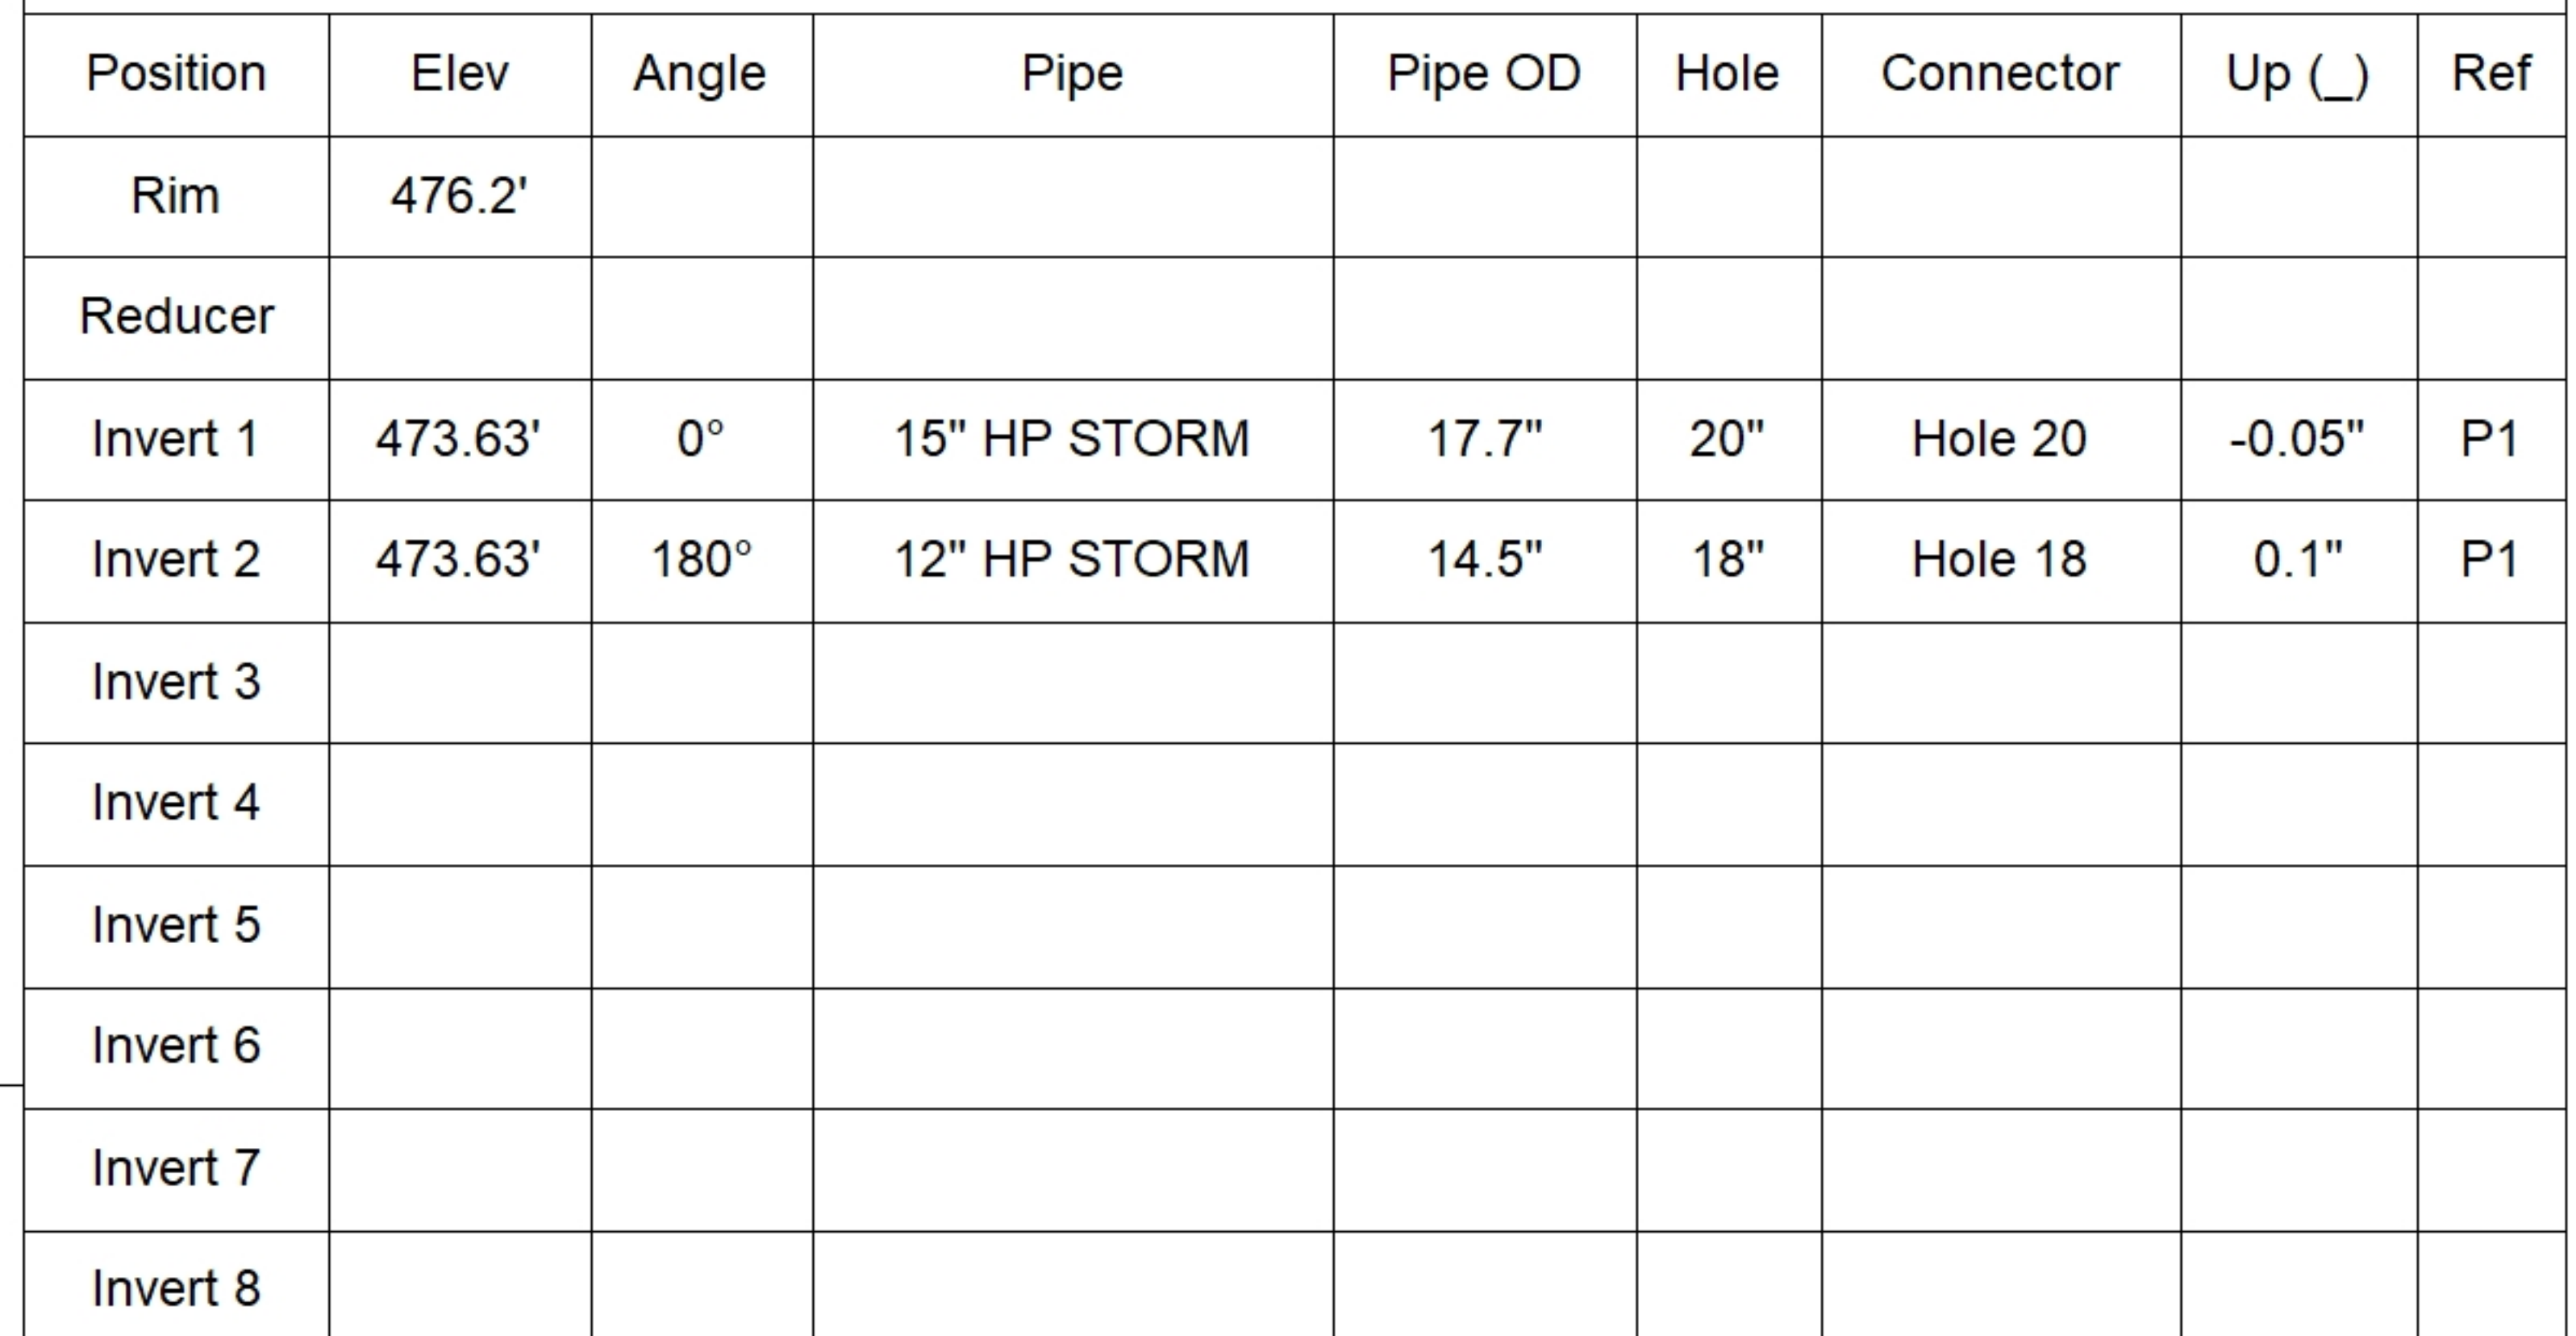

SUBMITTAL
APPROVED BY: