



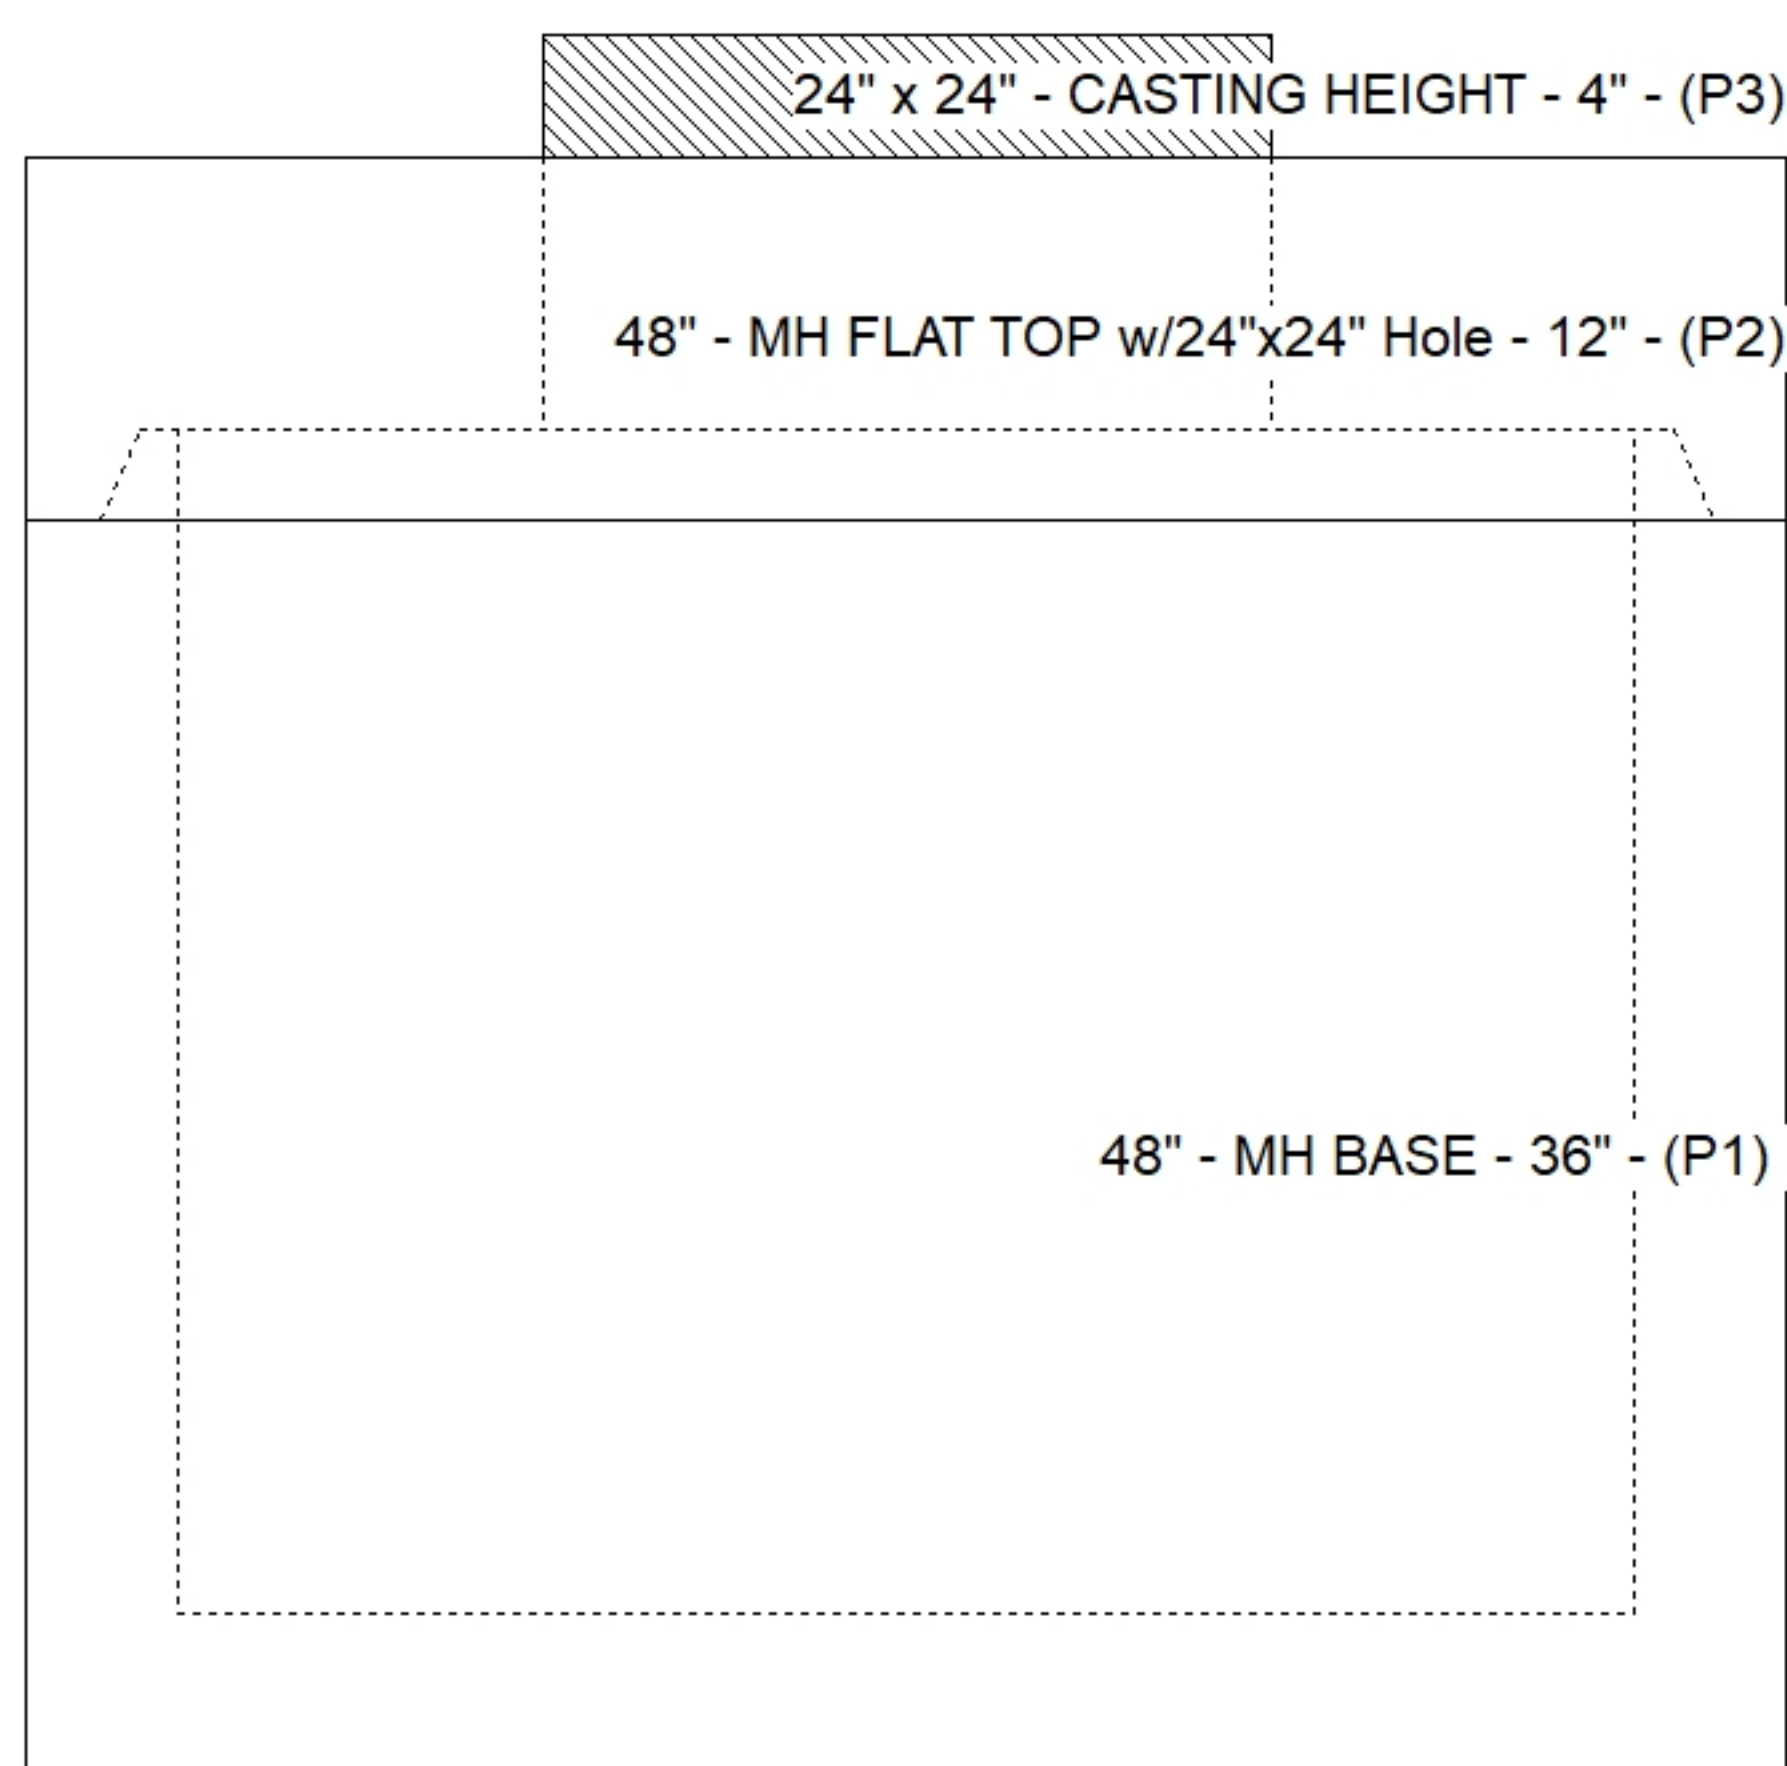

Floor (Bot): 480.974'
Overall Height: 4.833'
Slack: 2.31"


0 lb
1500 lb
3736 lb
289 lb
0 lb
0 lb
0 lb
0 lb

Structure Total: 5525 lb

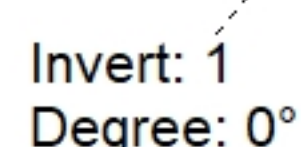

Position	Elev	Angle	Pipe	Pipe OD	Hole	Connector	Up (')	Ref
Rim	486'							
Reducer								
Invert 1	481.57'	0°	12" HP STORM	14.5"	18"	Hole 18	0"	P1
Invert 2								
Invert 3								
Invert 4								
Invert 5								
Invert 6								
Invert 7								
Invert 8								

Default - Interior Dimensions

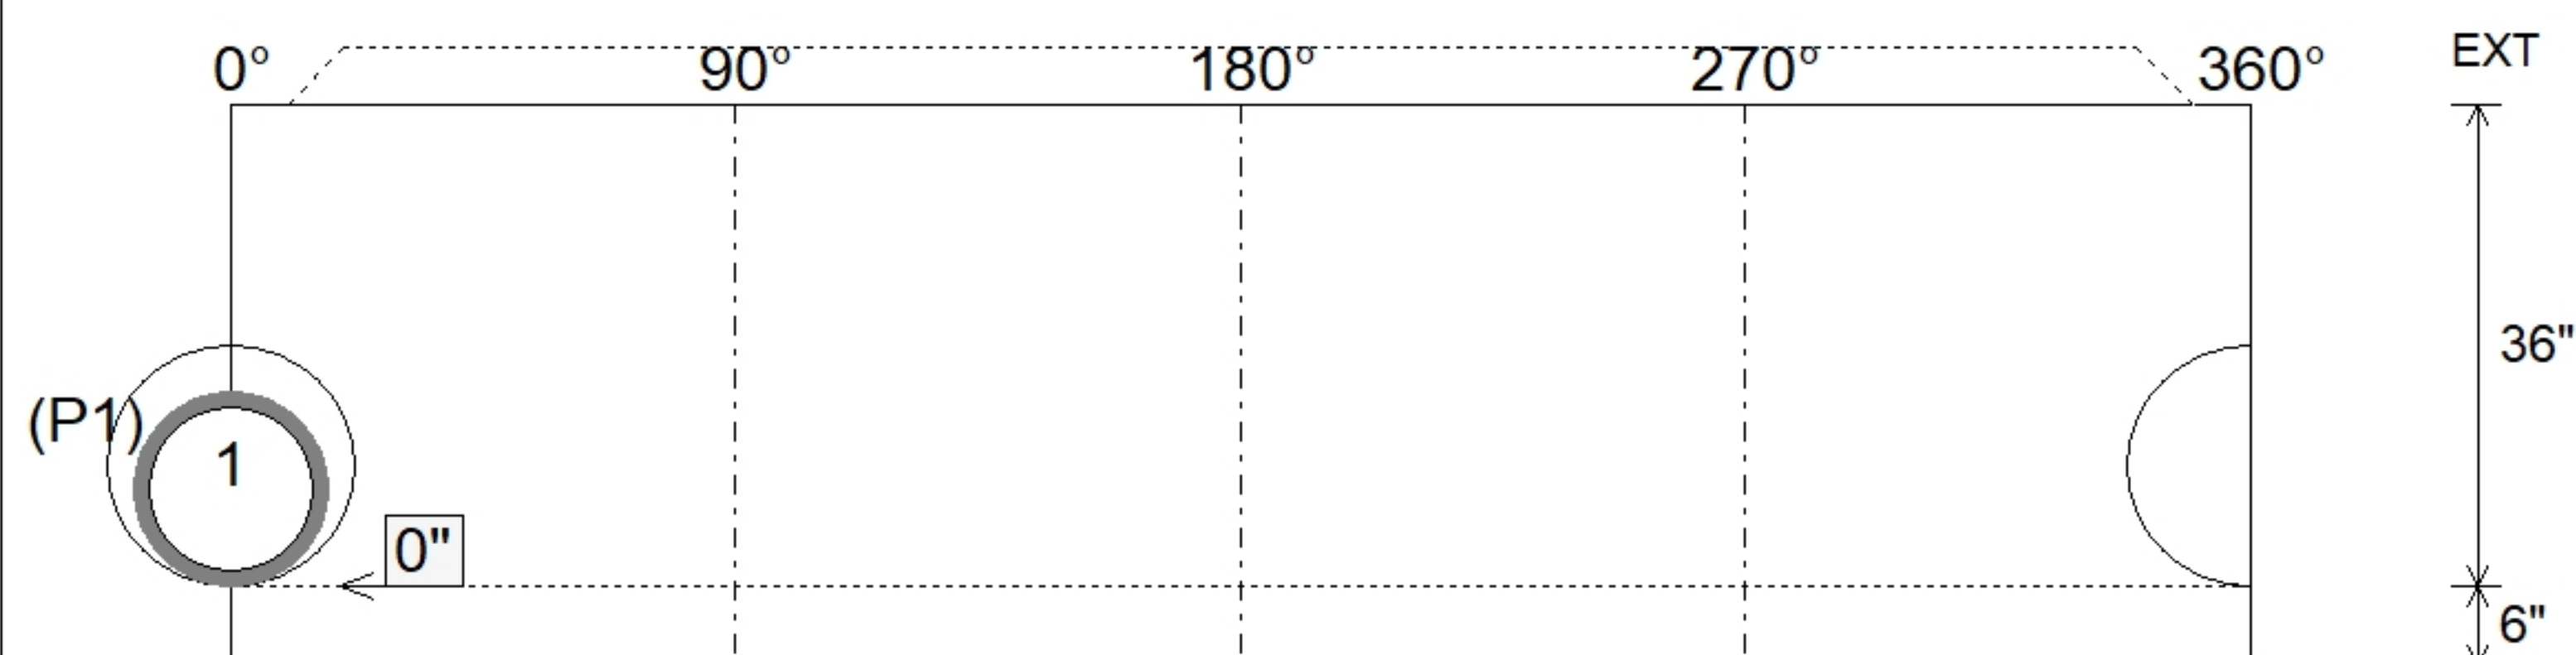

SUBMITTAL
APPROVED BY: