




Floor (Bot): 471.614'
Overall Height: 5.333'
Slack: 0.63"

Structure Total: 7764 lb

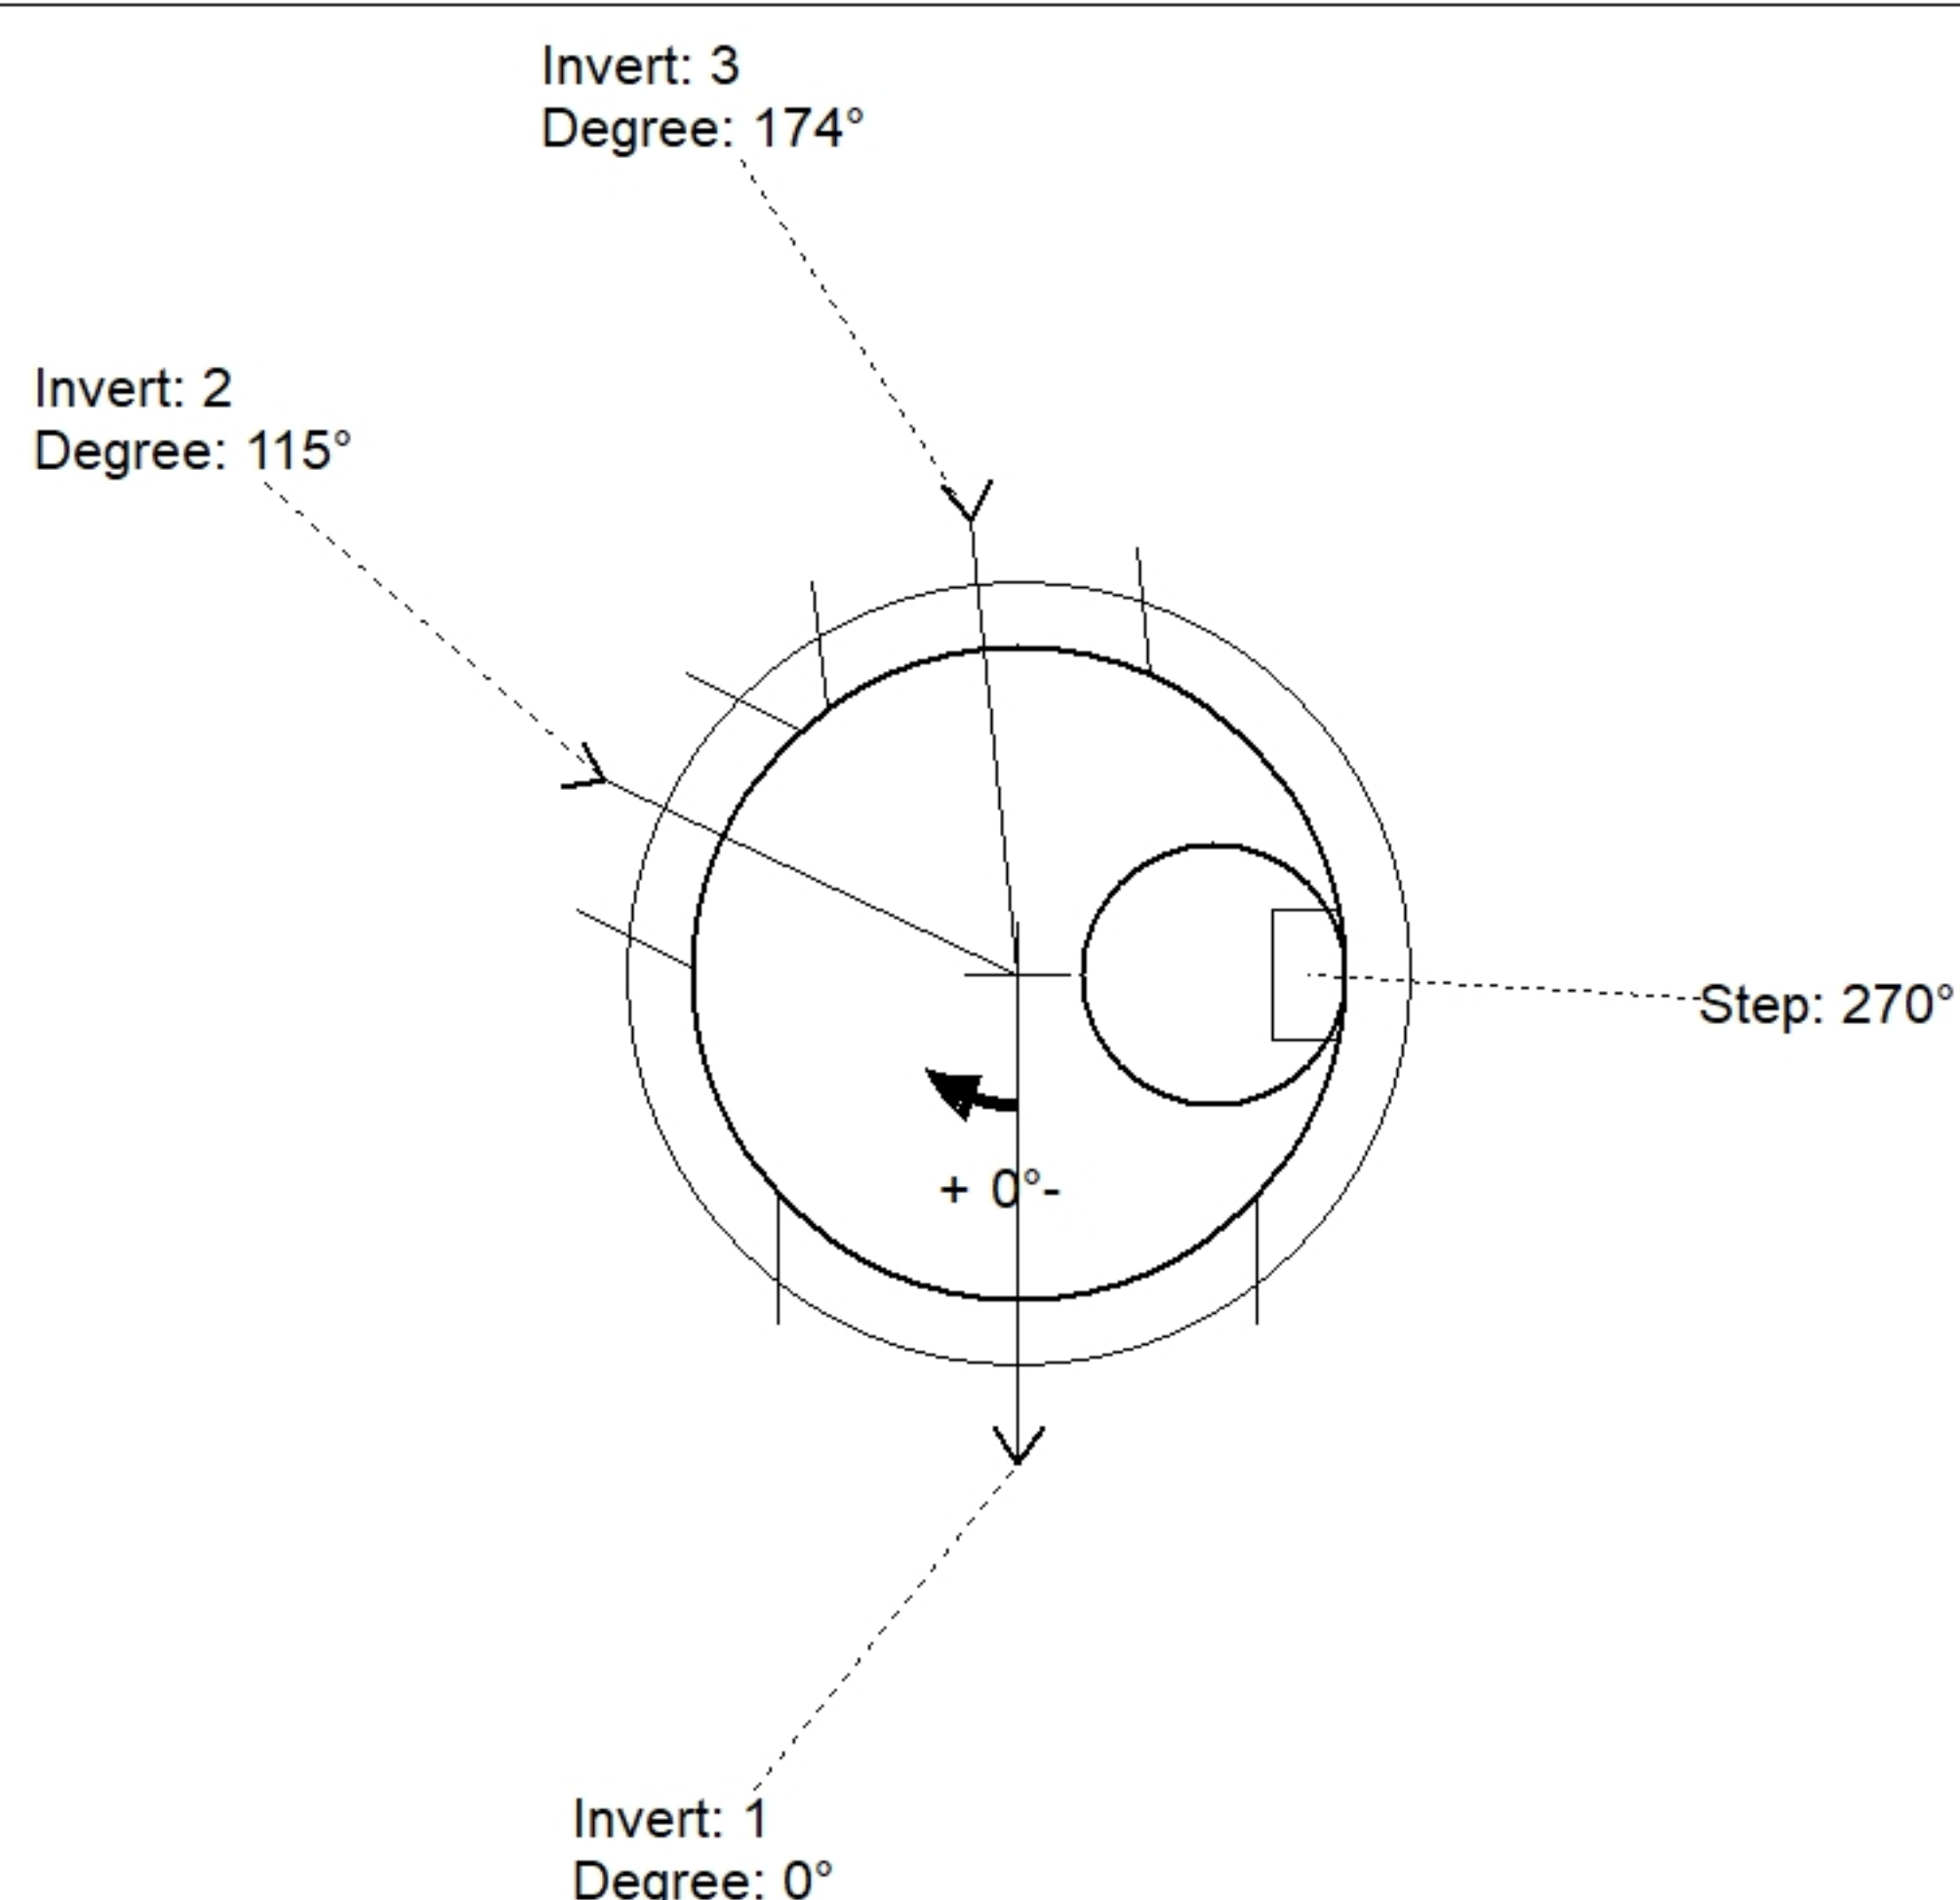

Position	Elev	Angle	Pipe	Pipe OD	Hole	Connector	Up ()	Ref
Rim	477'							
Reducer								
Invert 1	472.51'	0°	36" HP STORM	41.5"	44" x 43"	DOGHOUSE INVRTD 44"x43"	0"	P1
Invert 2	473.39'	115°	18" HP STORM	21.4"	24"	Hole 24	11.71"	P1
Invert 3	472.51'	174°	24" HP STORM	28"	30"	Hole 30	0.8"	P1
Invert 4								
Invert 5								
Invert 6								
Invert 7								
Invert 8								

Default - Interior Dimensions

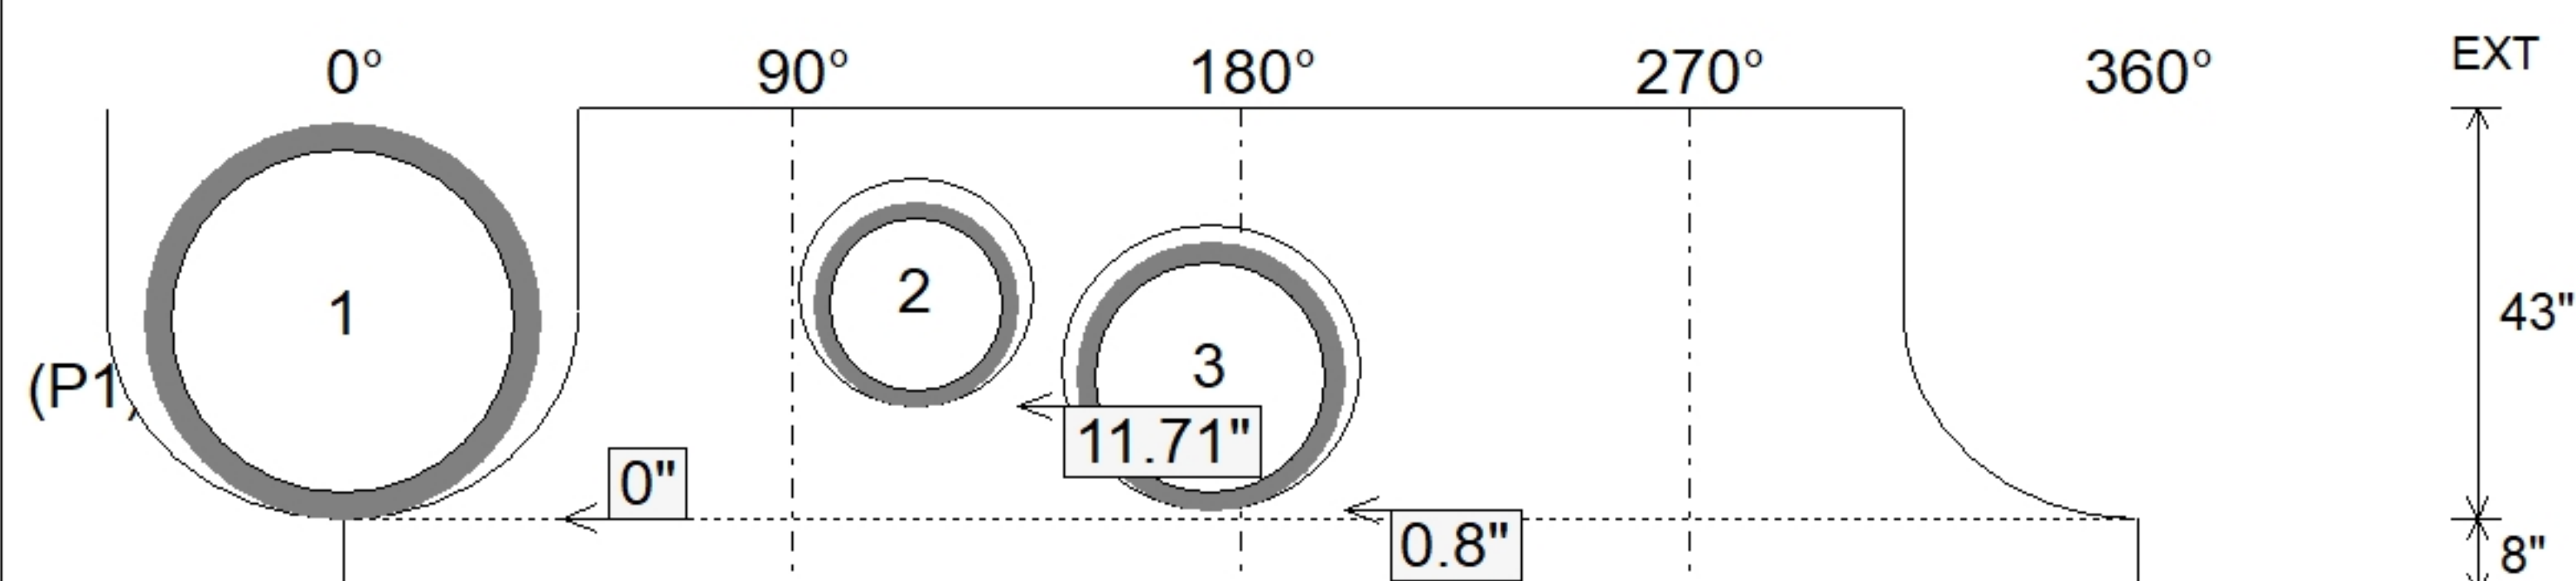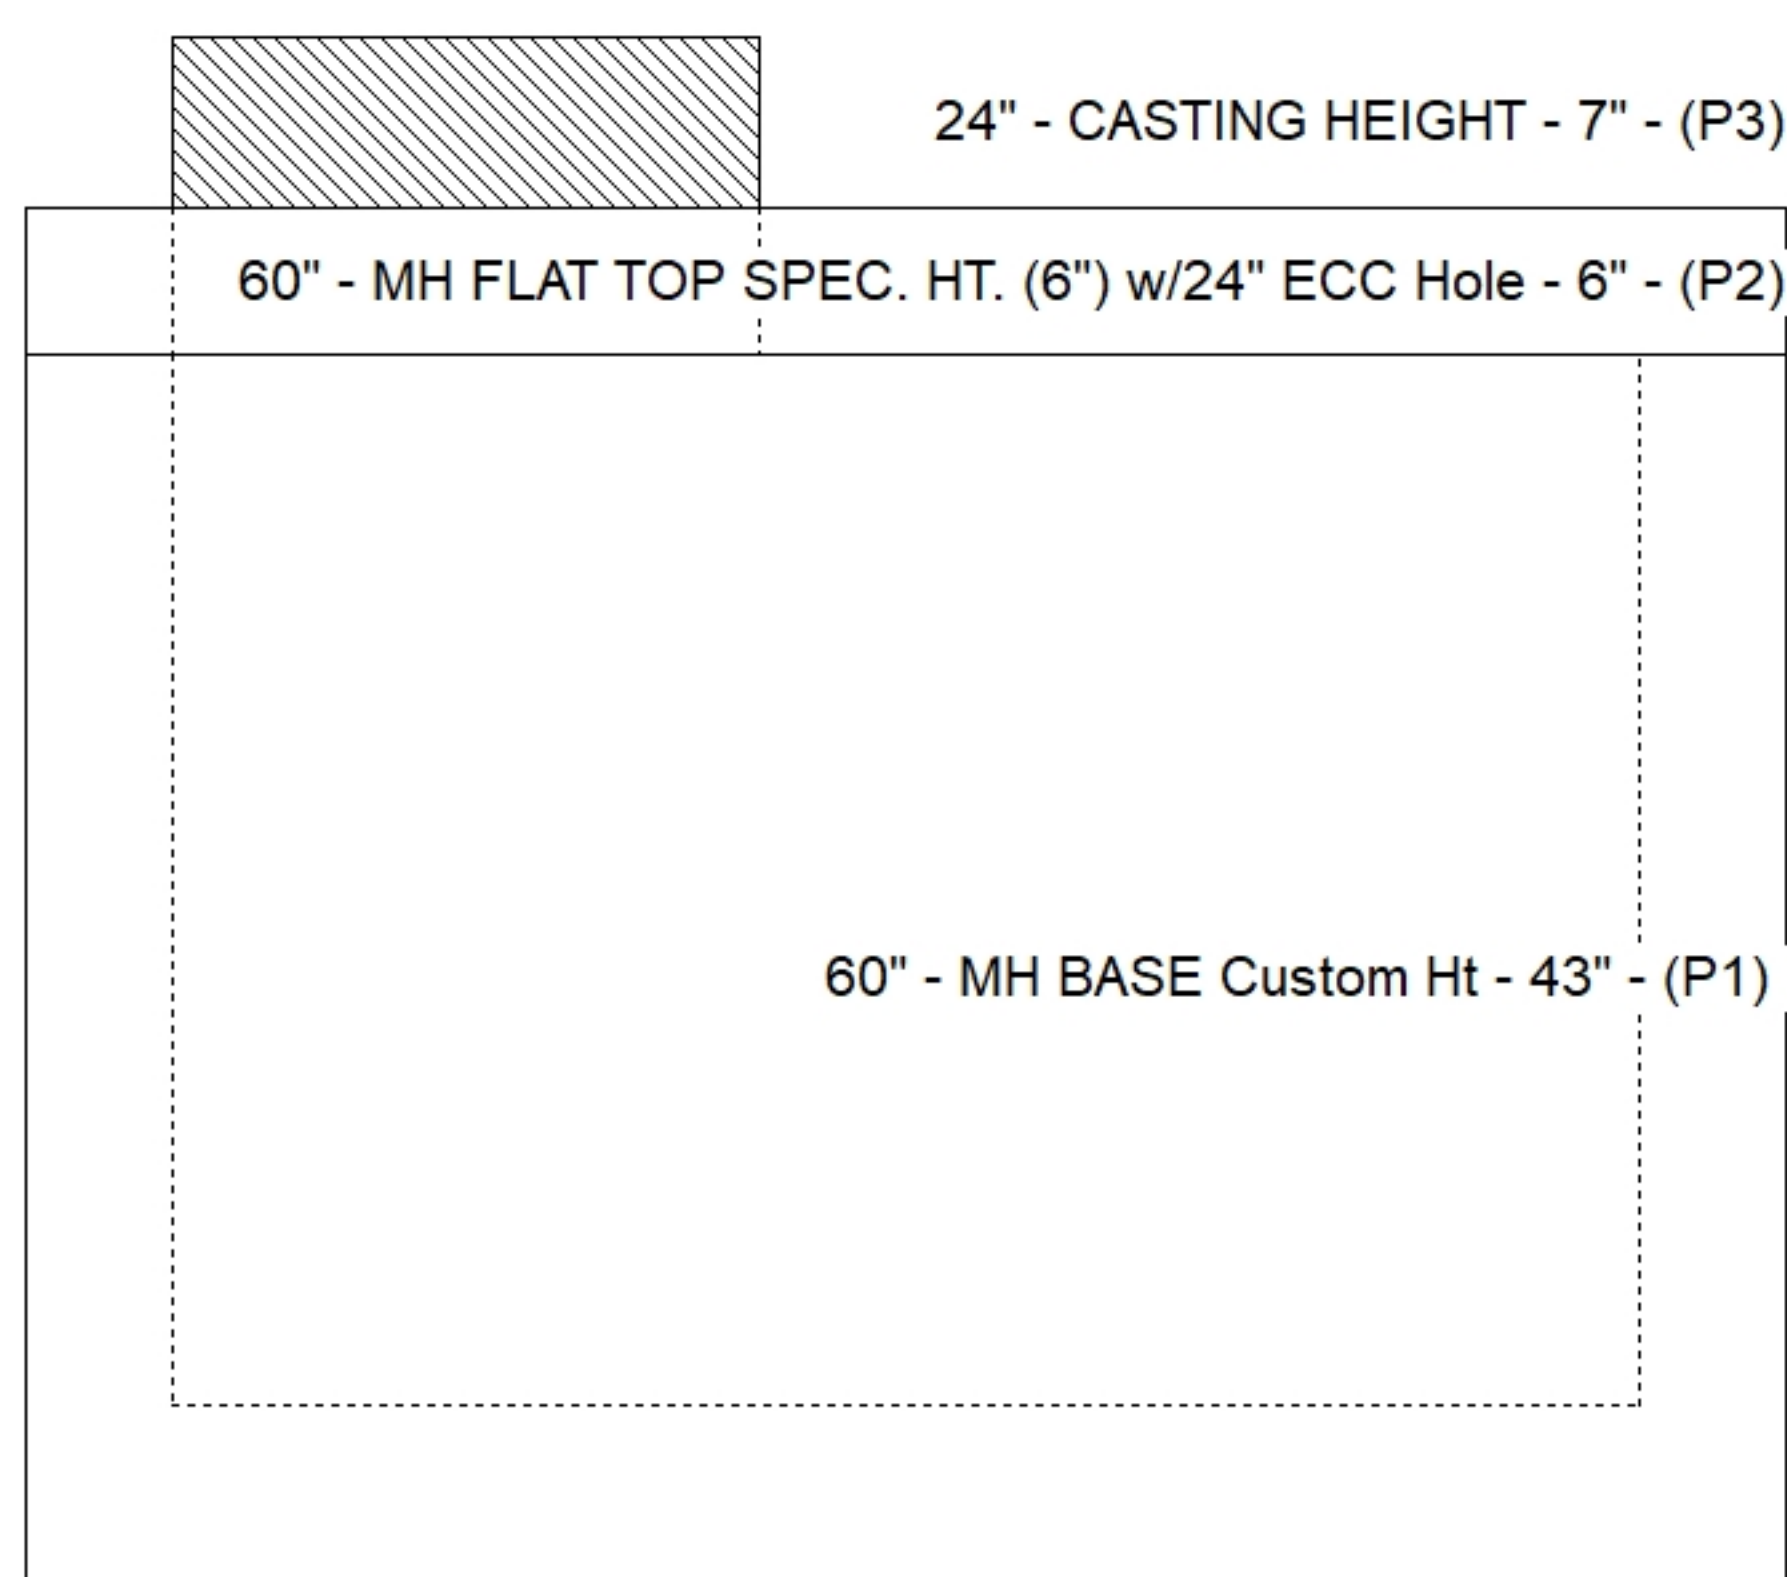

SUBMITTAL
APPROVED BY: