




Floor (Bot): -0.367'
Overall Height: 3.667'
Slack: 0"



0 lb
1561 lb
1705 lb
258 lb
0 lb
0 lb
0 lb

Structure Total: 3524 lb

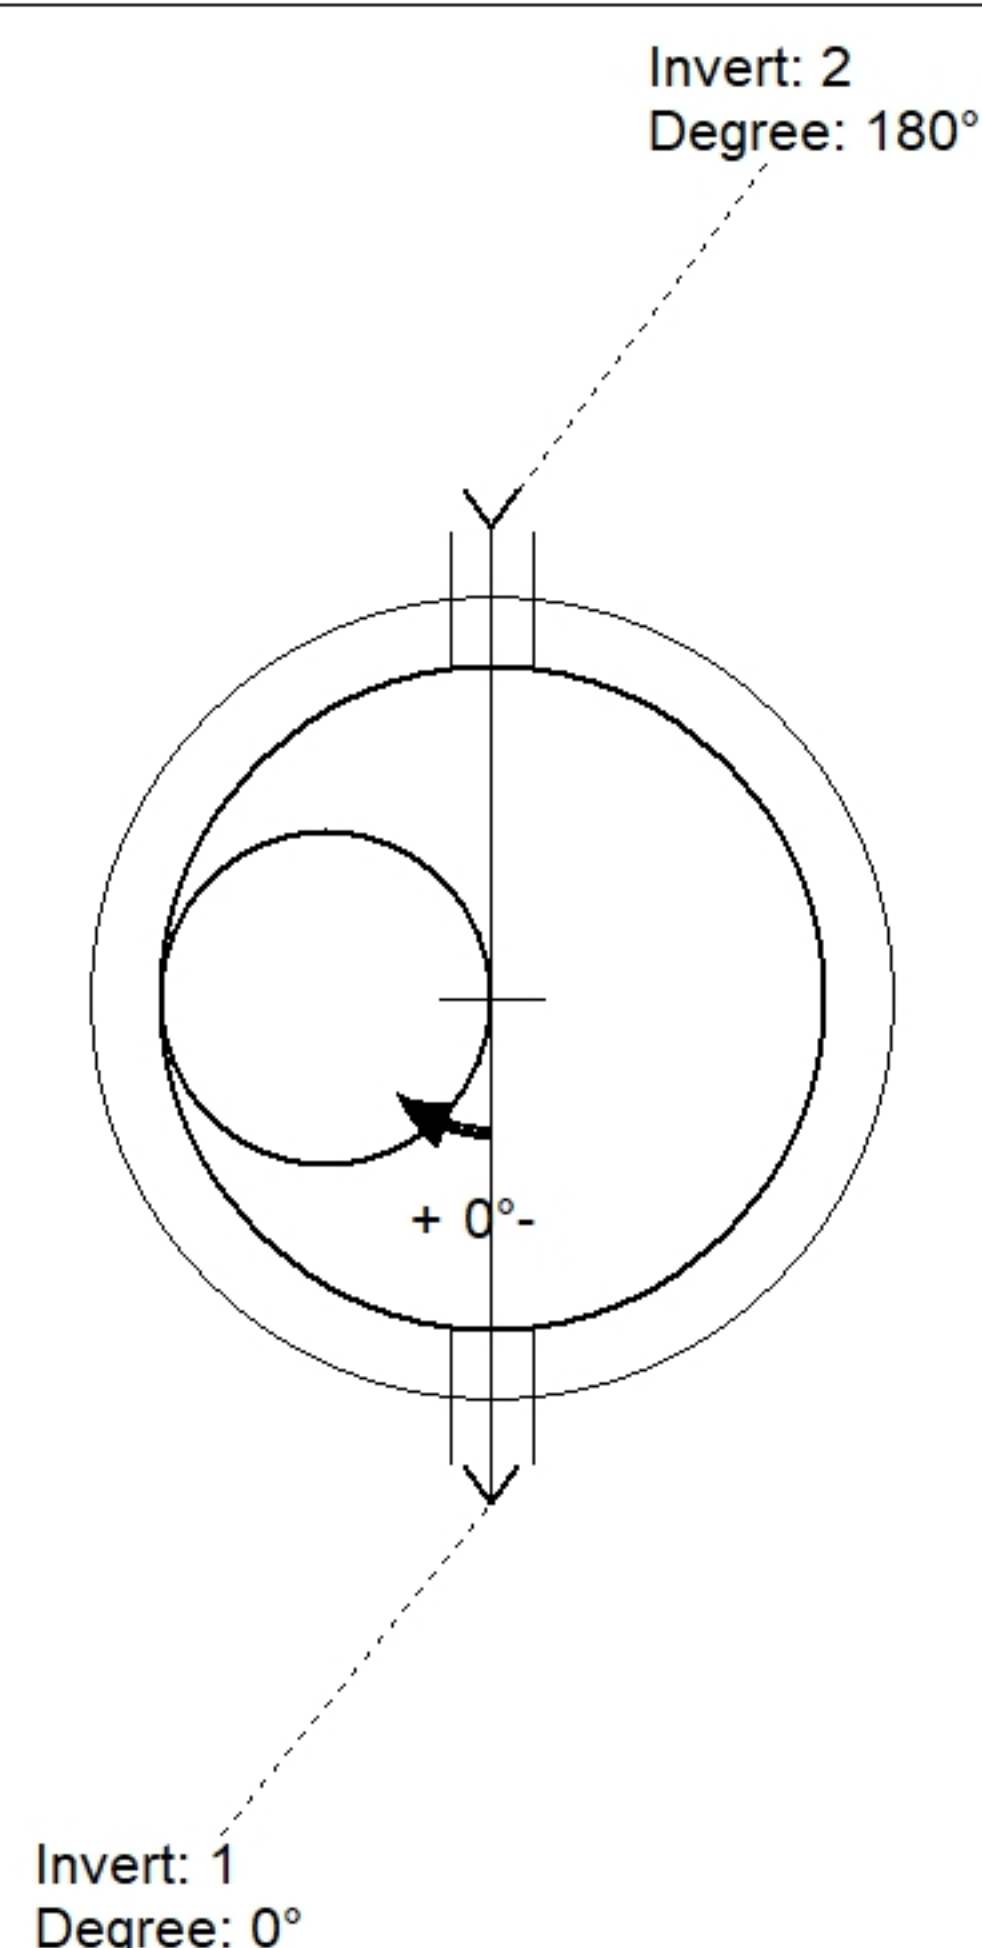

Position	Elev	Angle	Pipe	Pipe OD	Hole	Connector	Up (')	Ref
Rim	3.3'							
Reducer								
Invert 1	0'	0°	3" PVC SDR26	3.5"	6" x 6"	DOGHOUSE 6"x6"	2.9"	P1
Invert 2	0'	180°	3" PVC SDR26	3.5"	6" x 6"	DOGHOUSE 6"x6"	2.9"	P1
Invert 3								
Invert 4								
Invert 5								
Invert 6								
Invert 7								
Invert 8								

Default - Interior Dimensions

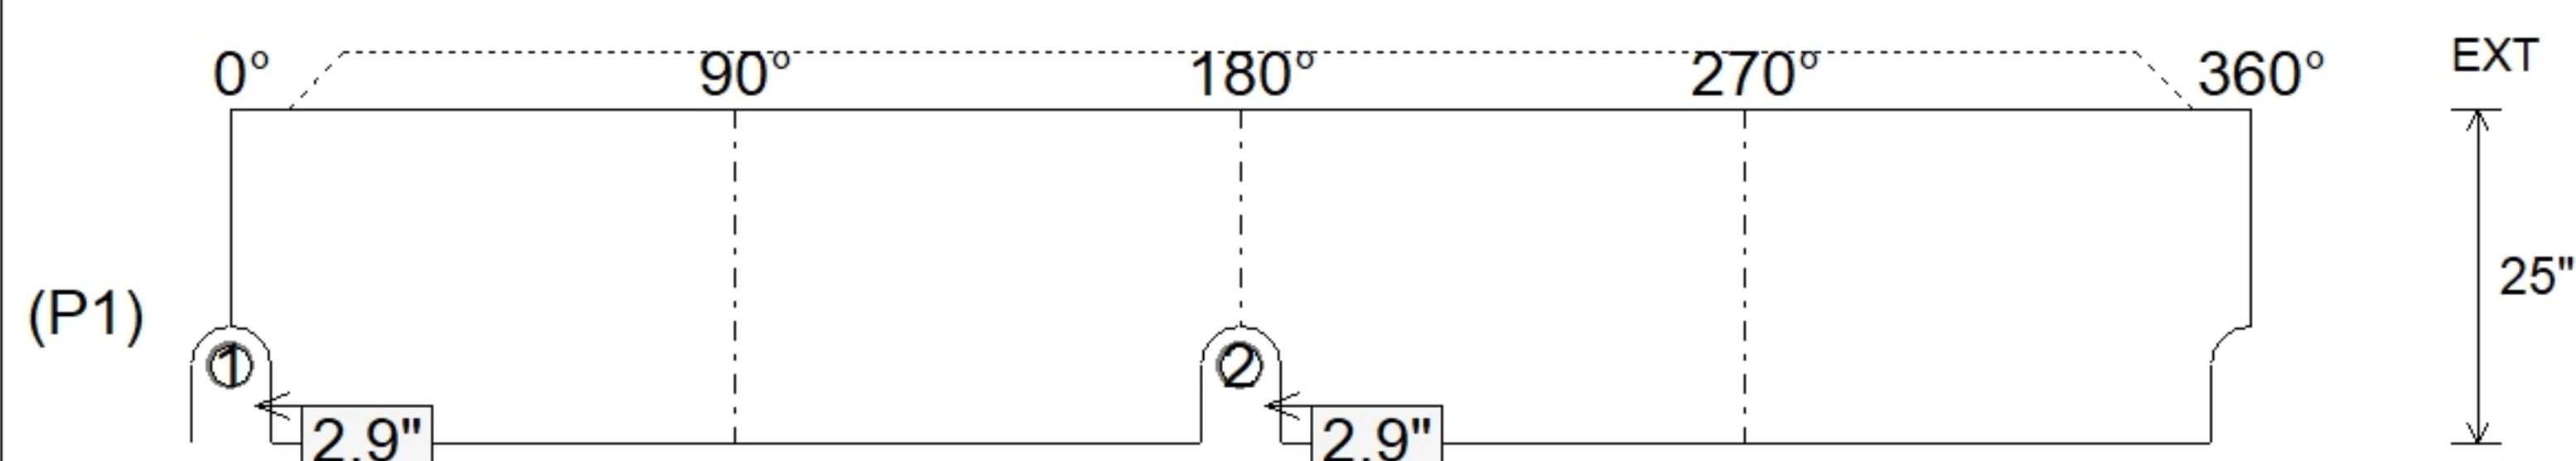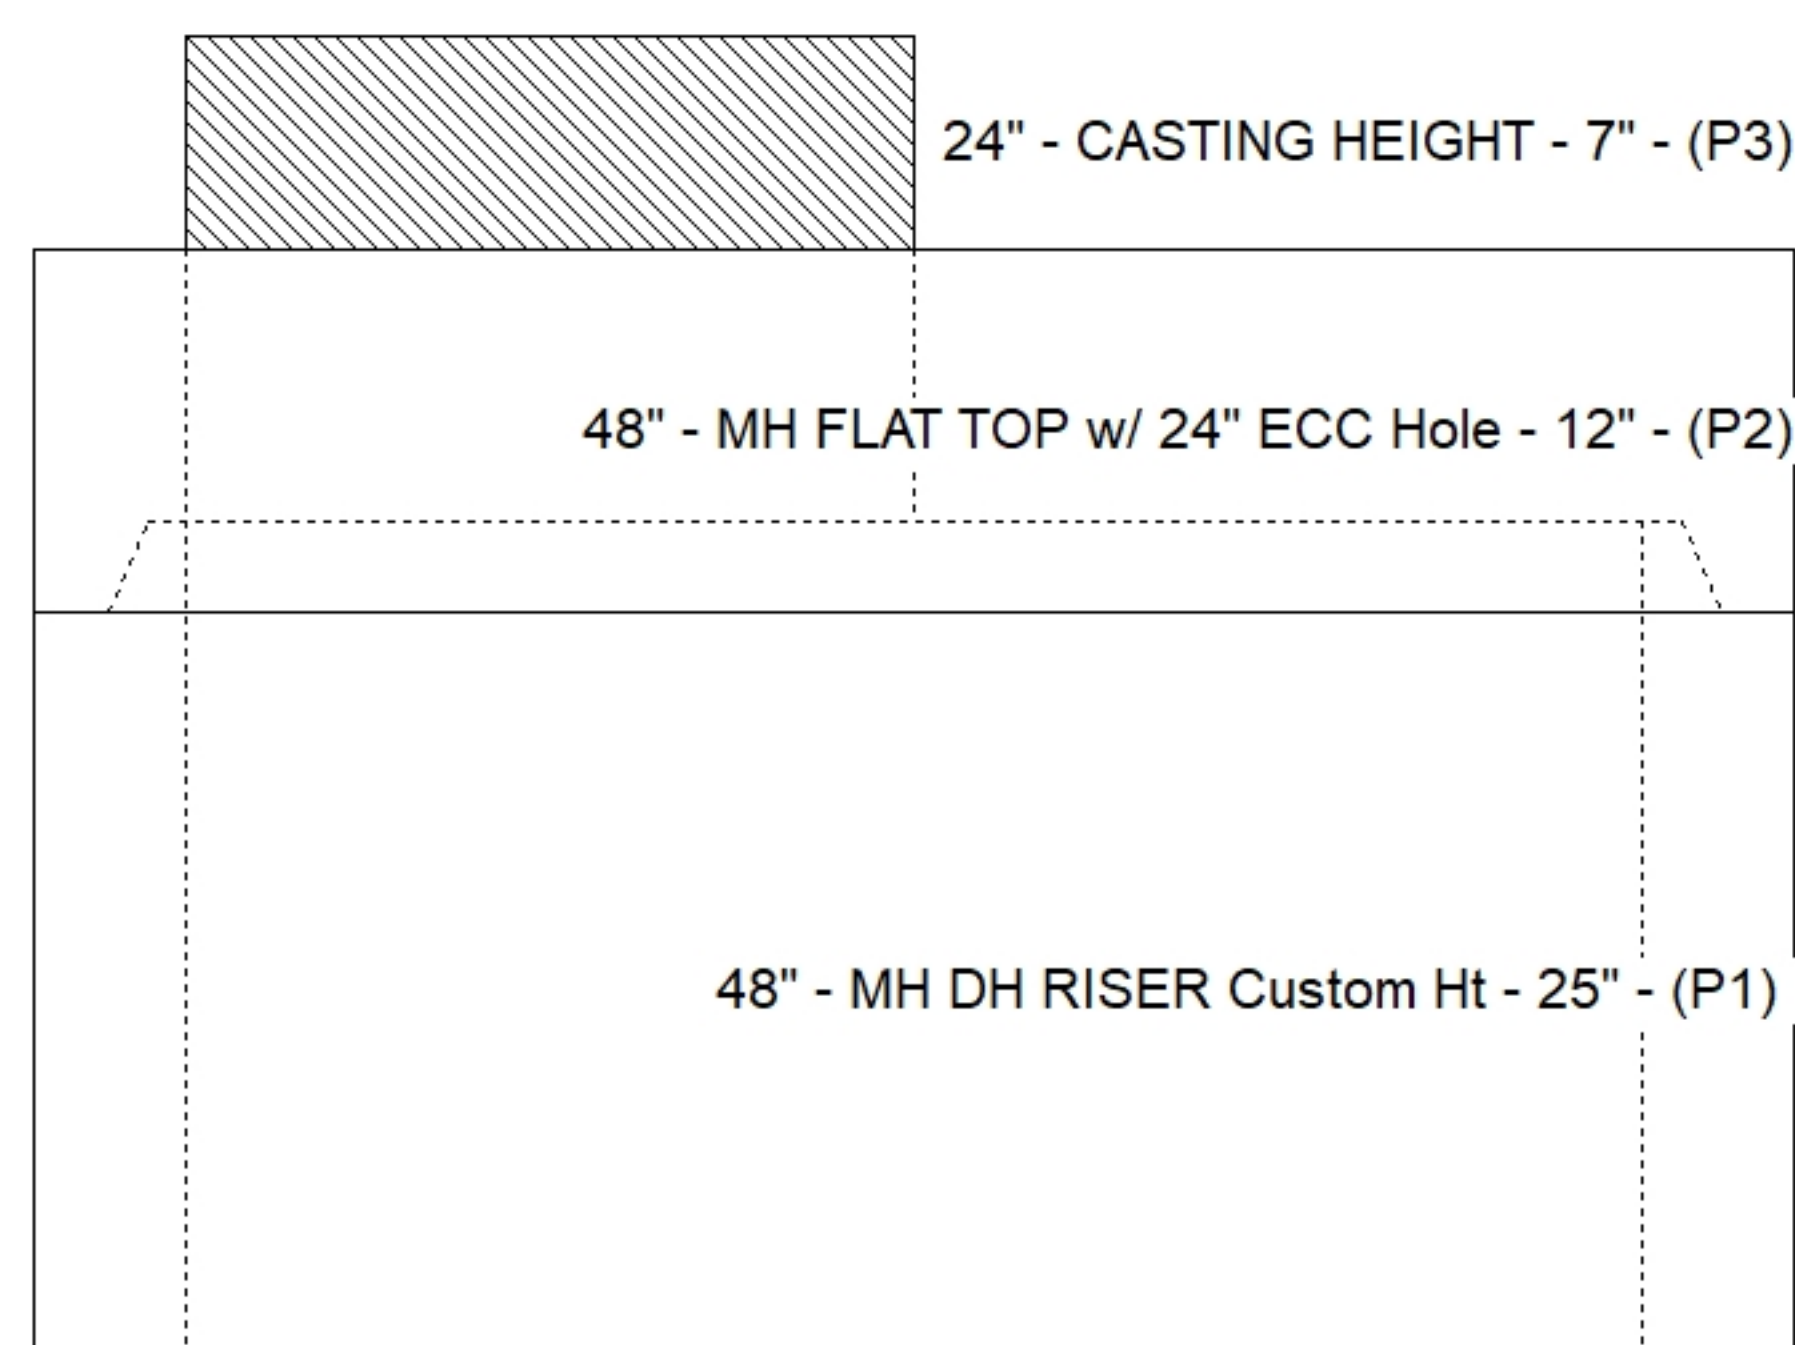

SUBMITTAL
APPROVED BY: