



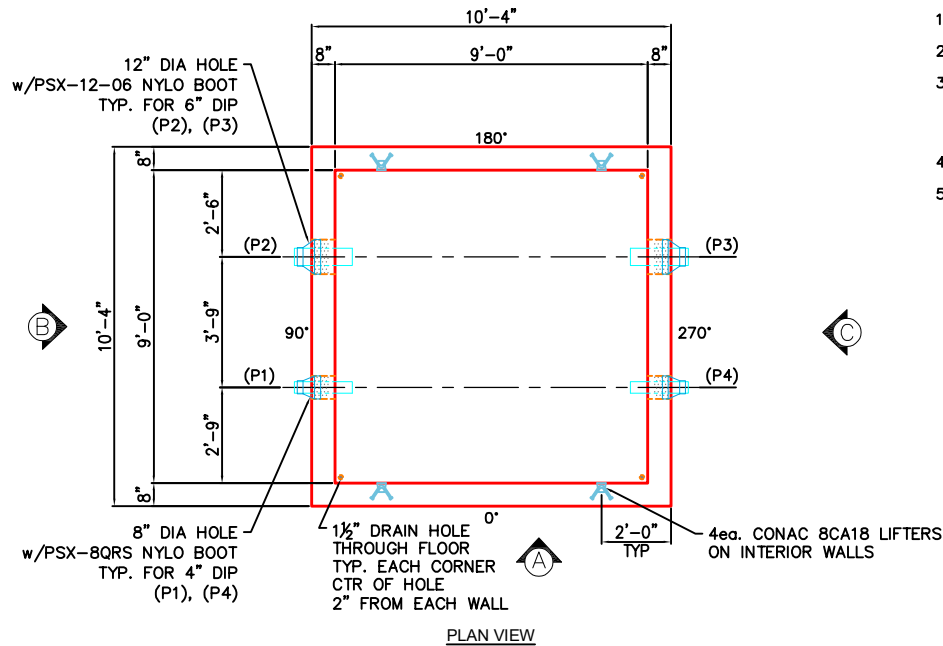

NOTES:

1. MANUFACTURED PER ASTM C913 SPECIFICATIONS.
2. CONCRETE = 5,000 PSI AT 28 DAYS.
3. REINFORCING PER ASTM A615 (GRADE 60).
 - TOP SLAB (As .62) #5 BARS AT 6" C.C.E.W
 - WALLS (As .47) #5 BARS AT 8" C.C.E.W
 - FLOOR (As .47) #5 BARS AT 8" C.C.E.W.
4. NO STEPS OR LADDER REQUIRED.
5. HATCHES SUPPLIED BY OTHERS:
HATCH 1 = HALLIDAY W1S 60"x30" WITH SKIRT FOR 10" SLAB.
HATCH 2 = HALLIDAY W2S 60"x42" WITH SKIRT FOR 10" SLAB.

1ST POUR (FLOOR).....10,320 LBS
2ND POUR (WALLS).....28,035 LBS
TOTAL WEIGHT.....38,355 LBS

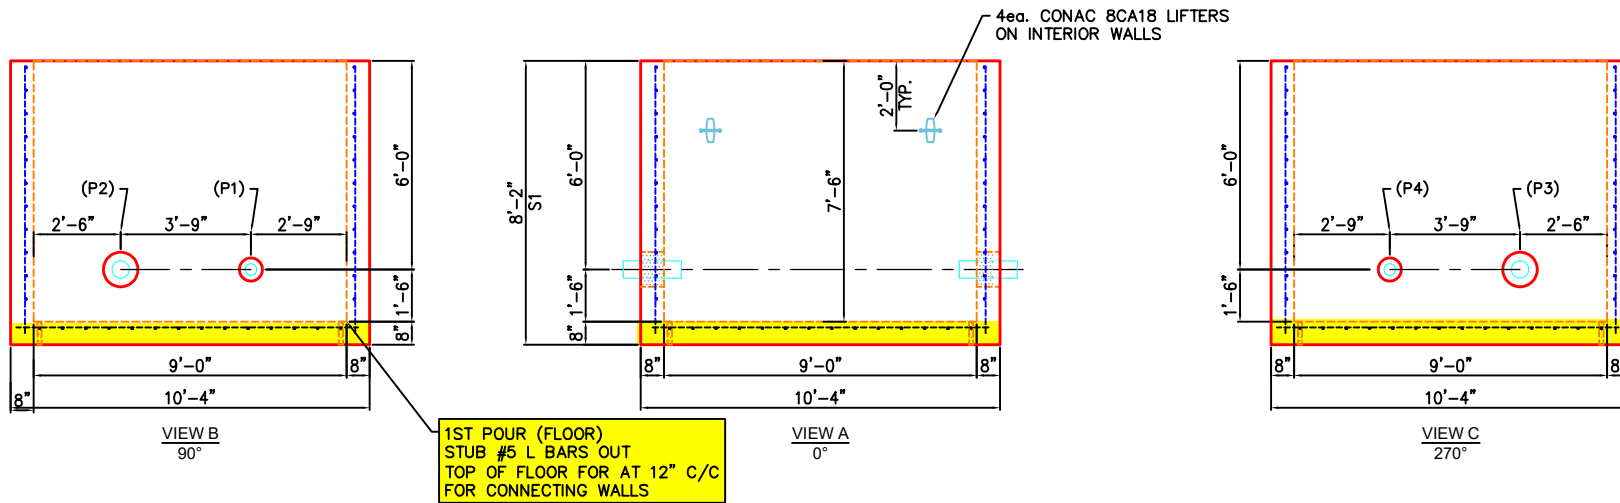

PRODUCTION WORK ORDER



QUALITY CONTROL CHECKLIST

- ☐ ALL DIMENSIONS CORRECT.
- ☐ LIFTERS INSTALLED.
- ☐ STEPPED HF CORRECT SIZE.
- ☐ REINFORCING CORRECT.
- ☐ SURFACE QUALITY ACCEPTABLE.
- ☐ EDGES CHAMFERED.
- ☐ ALL PATCHWORK ACCEPTABLE.

PRODUCT I.D.: BX108108-08BAVF

PRODUCT VIEW: RIGHT-SIDE UP

PLANT: BEAVER DAM, KY.

WEIGHT: 38,355 LBS

TOP SECTION JOINT: FLAT

BASE SECTION JOINT: N/A

QC CHECK INITIALS:

DESCRIPTION: BOX BASE 108"x108"x88" (8"W/8"F)

CUSTOMER: CORE & MAIN LP (MURFREESBORO)

PROJECT: FRANKLIN SENIOR LIVING VAULT

STRUCTURE ID.: QL2 MV

SALES ORDER NO: 26-2773

CHECK: B. SMITH

DRAWING: J. HORSLEY

DATE: 09/18/26

SCALE: NTS

PG. 1 of 1