



NOTES:

1. MANUFACTURED PER ASTM C913 SPECIFICATIONS.
2. CONCRETE = 5,000 PSI AT 28 DAYS.
3. REINFORCING PER ASTM A615 (GRADE 60).
 - TOP SLAB (As .62) #5 BARS AT 6" C.C.E.W
 - WALLS (As .47) #5 BARS AT 8" C.C.E.W.
 - FLOOR (As .47) #5 BARS AT 8" C.C.E.W.
4. NO STEPS.
5. HATCHES SUPPLIED BY OTHERS.
HALLIDAY W1S 48"x24" WITH SKIRT FOR 6" SLAB.

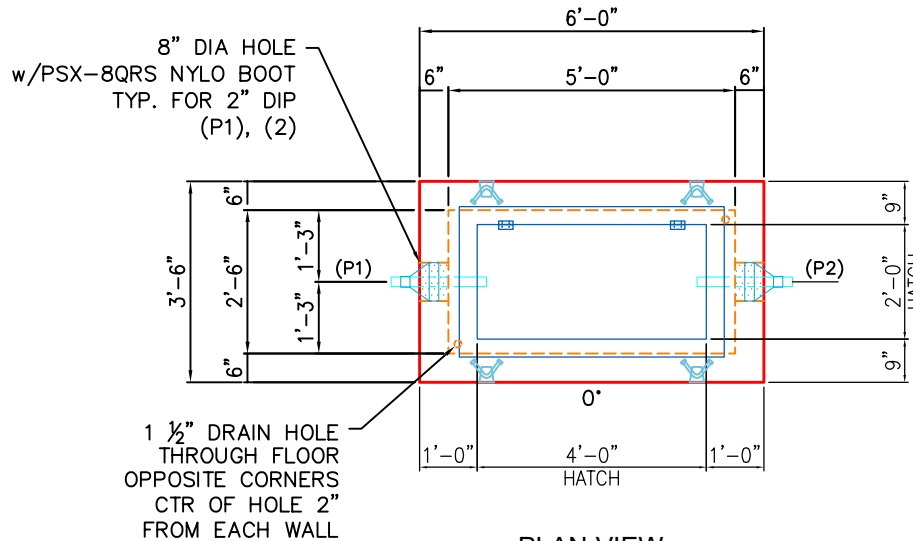

1ST POUR (FLOOR).....1,523 LBS
 2ND POUR (WALLS).....2,825 LBS
 3RD POUR (TOP SLAB).....1,257 LBS
 TOTAL WEIGHT.....5,605 LBS
 SEE PAGE 3 OF 3 FOR TOP SLAB

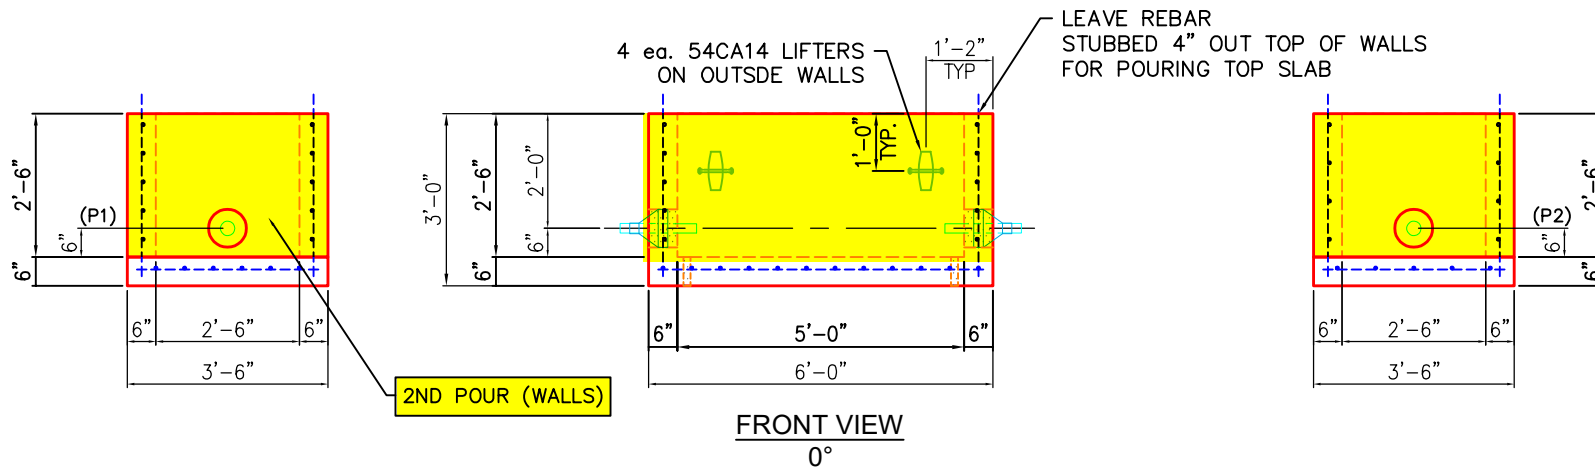

2ND POUR (WALLS)

PRODUCTION WORK ORDER



QUALITY CONTROL CHECKLIST

- ☐ ALL DIMENSIONS CORRECT.
- ☐ LIFTERS INSTALLED.
- ☐ STEPPED HF CORRECT SIZE.
- ☐ REINFORCING CORRECT.
- ☐ SURFACE QUALITY ACCEPTABLE.
- ☐ EDGES CHAMFERED.
- ☐ ALL PATCHWORK ACCEPTABLE.

PRODUCT I.D.: BX3060-06BAVF

PRODUCT VIEW: RIGHT-SIDE UP

PLANT: BEAVER DAM, KY.

WEIGHT: 4,348 LBS.

TOP SECTION JOINT: FLAT

BASE SECTION JOINT: N/A

QC CHECK INITIALS:

DESCRIPTION: BOX BASE 30"x60"x30" (6"W/6"F)

CUSTOMER: CORE & MAIN LP (MURFREESBORO)

PROJECT: FRANKLIN SENIOR LIVING VAULT

STRUCTURE ID.: QL3 MV

SALES ORDER NO: 26-2773

CHECK: B. SMITH

DRAWING: J. HORSLEY

DATE: 09/18/26

SCALE: NTS

PG. 2 of 3