



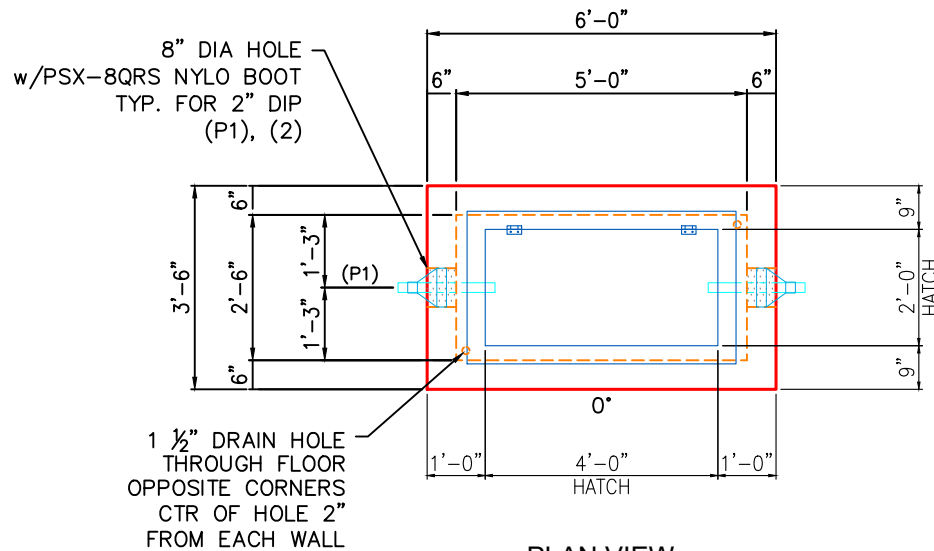

PLAN VIEW

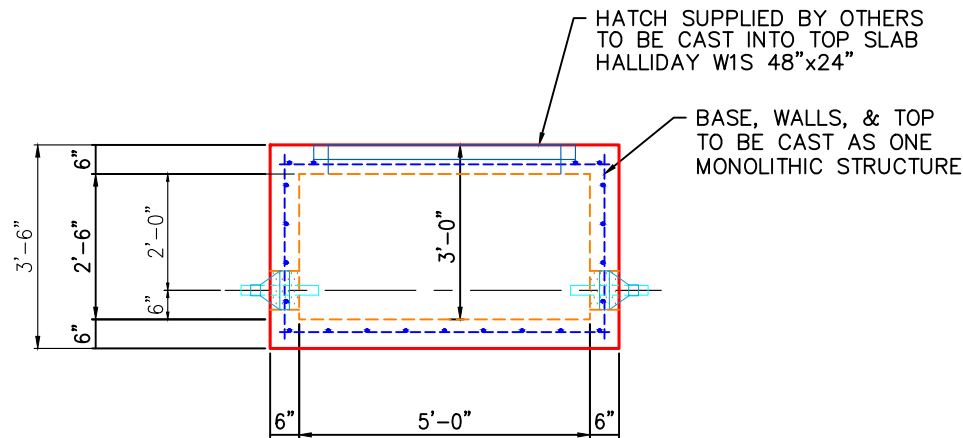

FRONT VIEW
0°

NOTES:

1. MANUFACTURED PER ASTM C913 SPECIFICATIONS.
2. CONCRETE = 5,000 PSI AT 28 DAYS.
3. REINFORCING PER ASTM A615 (GRADE 60).
 - TOP SLAB (As .62) #5 BARS AT 6" C.C.E.W
 - WALLS (As .47) #5 BARS AT 8" C.C.E.W.
 - FLOOR (As .47) #5 BARS AT 8" C.C.E.W.
4. NO STEPS.
5. HATCHES SUPPLIED BY OTHERS.
HALLIDAY W1S 48"x24" WITH SKIRT FOR 6" SLAB.

REVISION INFORMATION

REV. DATE: NO REVISIONS TO DATE



SUBMITTAL DRAWING: 5'x2.5' METER VAULT
 CUSTOMER: CORE & MAIN LP (MURFREESBORO)
 PROJECT: FRANKLIN SENIOR LIVING VAULT
 STRUCTURE: QL3 MV
 SALES ORDER NO: 26-2773
 CHECK: B. SMITH DRAWN BY: J. HORSLEY
 DATE: 06/30/26 SCALE: NTS PG. 1 of 1