


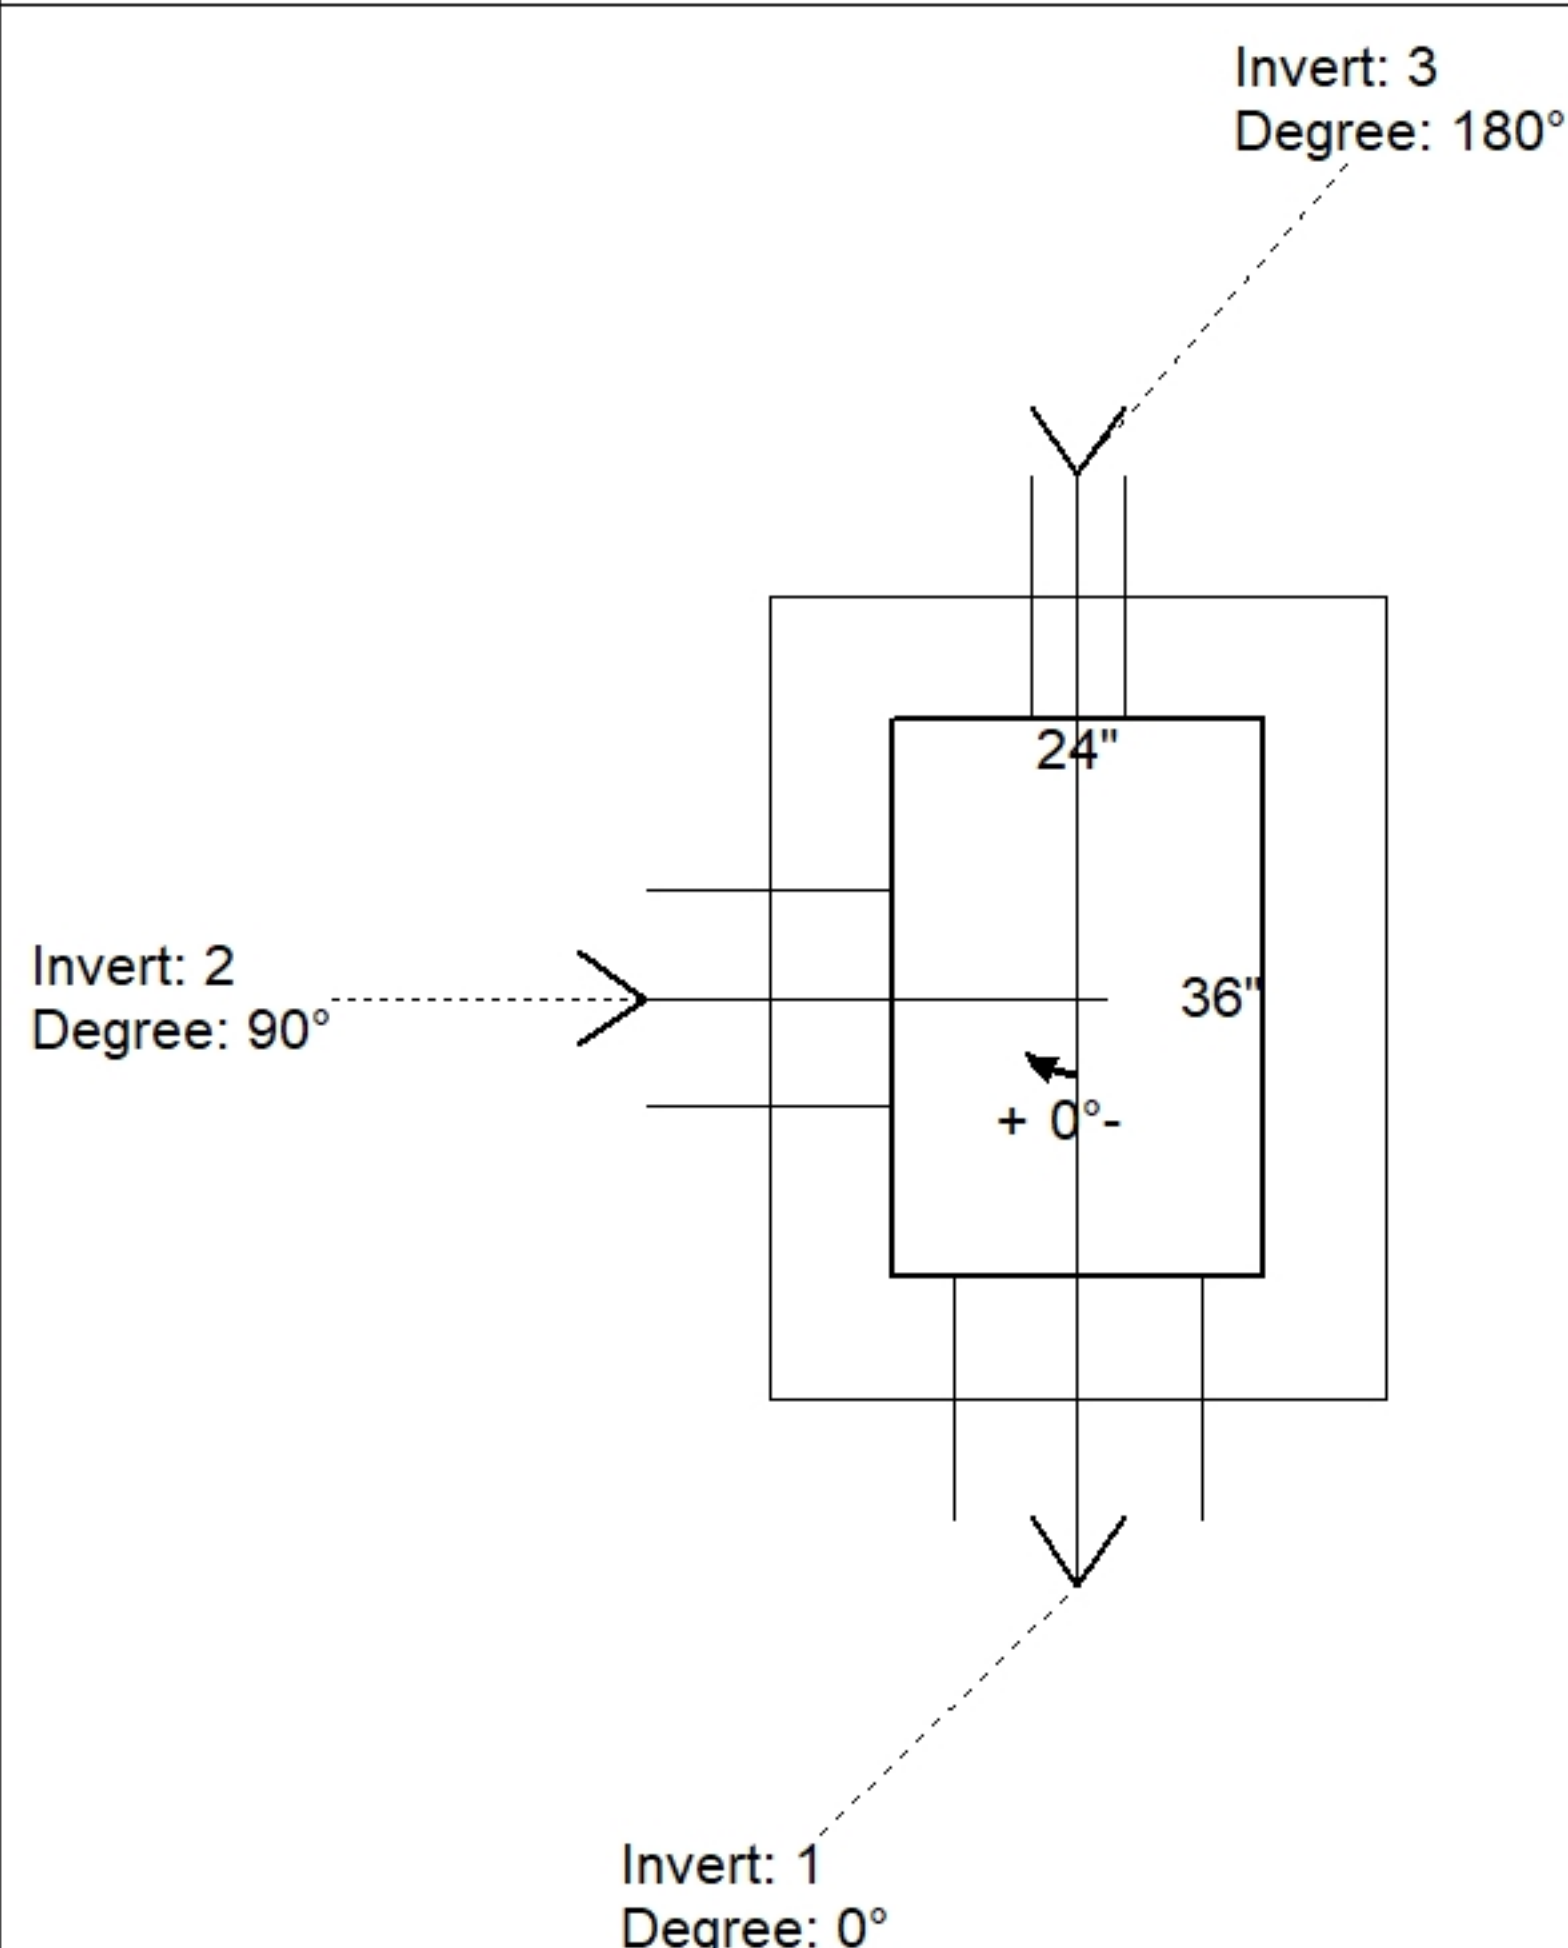


Floor (Bot): 849.333'  
Overall Height: 3.917'  
Slack: 0.6"

0 lb  
4506 lb  
442 lb  
0 lb  
0 lb  
0 lb  
0 lb


Structure Total: 4948 lb



| Position | Elev   | Angle | Pipe                | Pipe OD | Hole | Connector | Up (⌵) | Ref |
|----------|--------|-------|---------------------|---------|------|-----------|--------|-----|
| Rim      | 853.3' |       |                     |         |      |           |        |     |
| Reducer  |        |       |                     |         |      |           |        |     |
| Invert 1 | 850'   | 0°    | 12" HDPE            | 14.5"   | 16"  | Hole 16   | -1.25" | P1  |
| Invert 2 | 850.1' | 90°   | 10" HDPE            | 11.4"   | 14"  | Hole 14   | 0.5"   | P1  |
| Invert 3 | 851.8' | 180°  | 4" HDPE (perf pipe) | 4.8"    | 6"   | Hole 6    | 21.2"  | P1  |
| Invert 4 |        |       |                     |         |      |           |        |     |
| Invert 5 |        |       |                     |         |      |           |        |     |
| Invert 6 |        |       |                     |         |      |           |        |     |
| Invert 7 |        |       |                     |         |      |           |        |     |
| Invert 8 |        |       |                     |         |      |           |        |     |

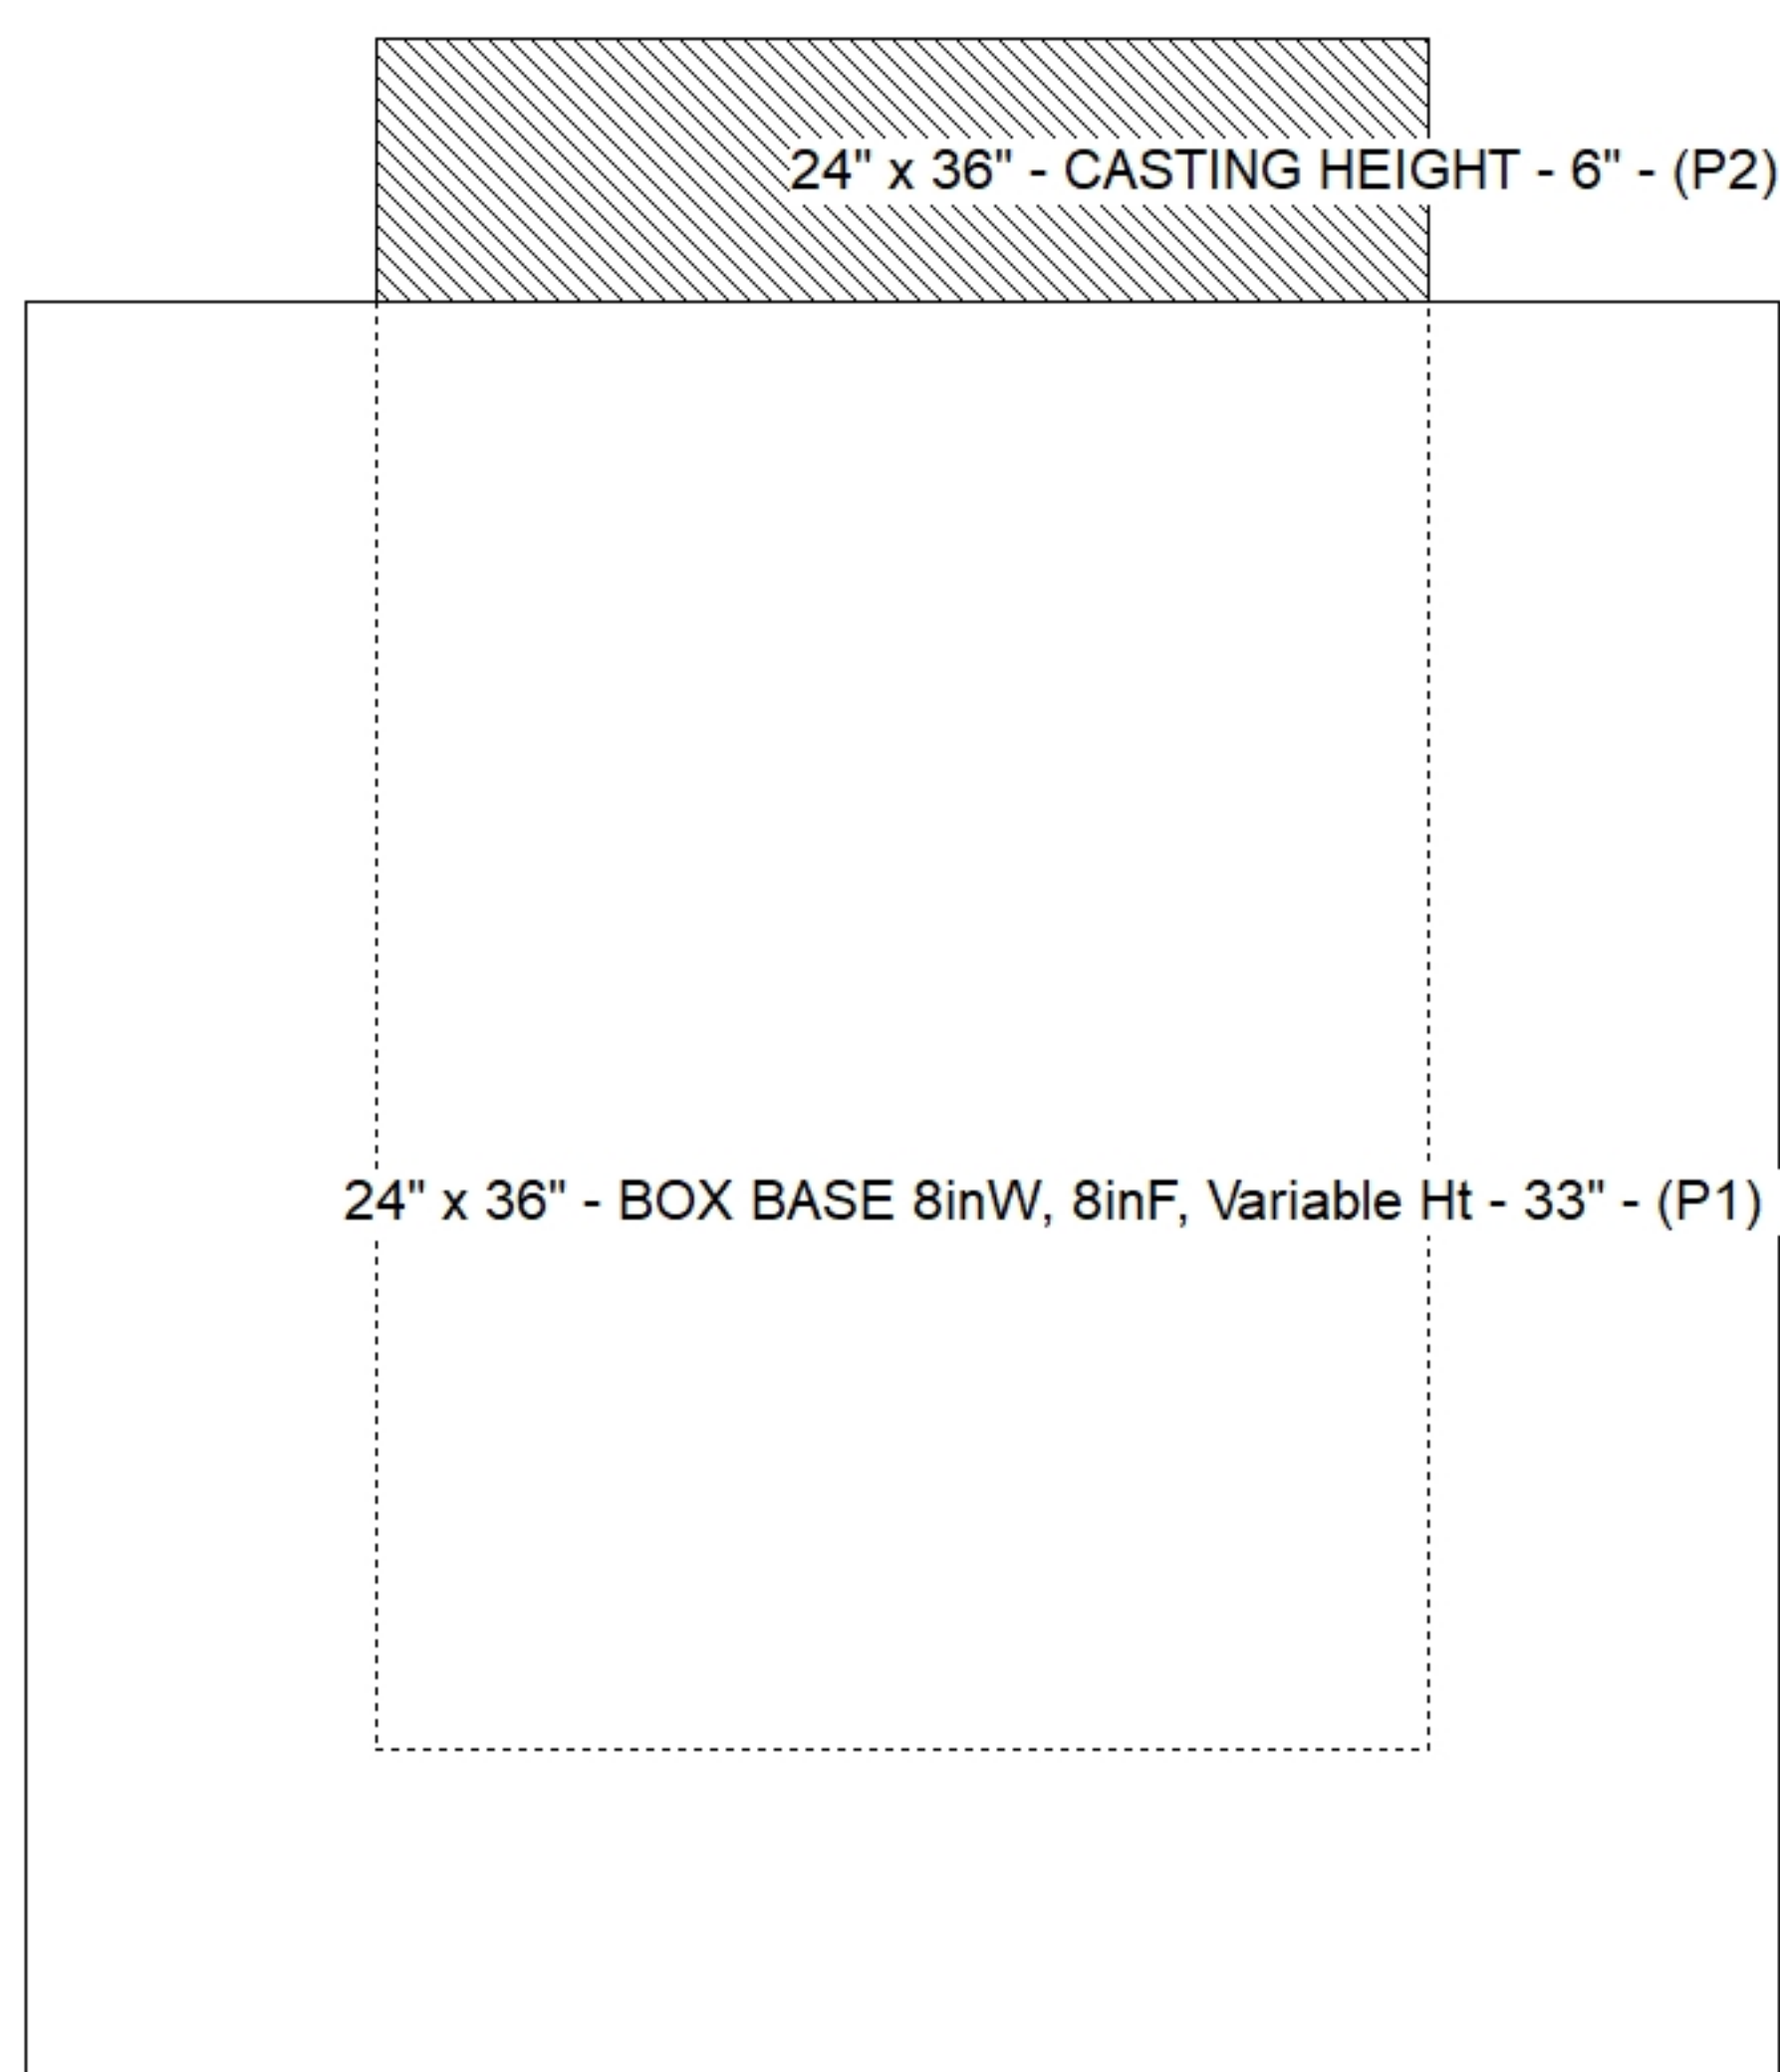

### Default - Interior Dimensions

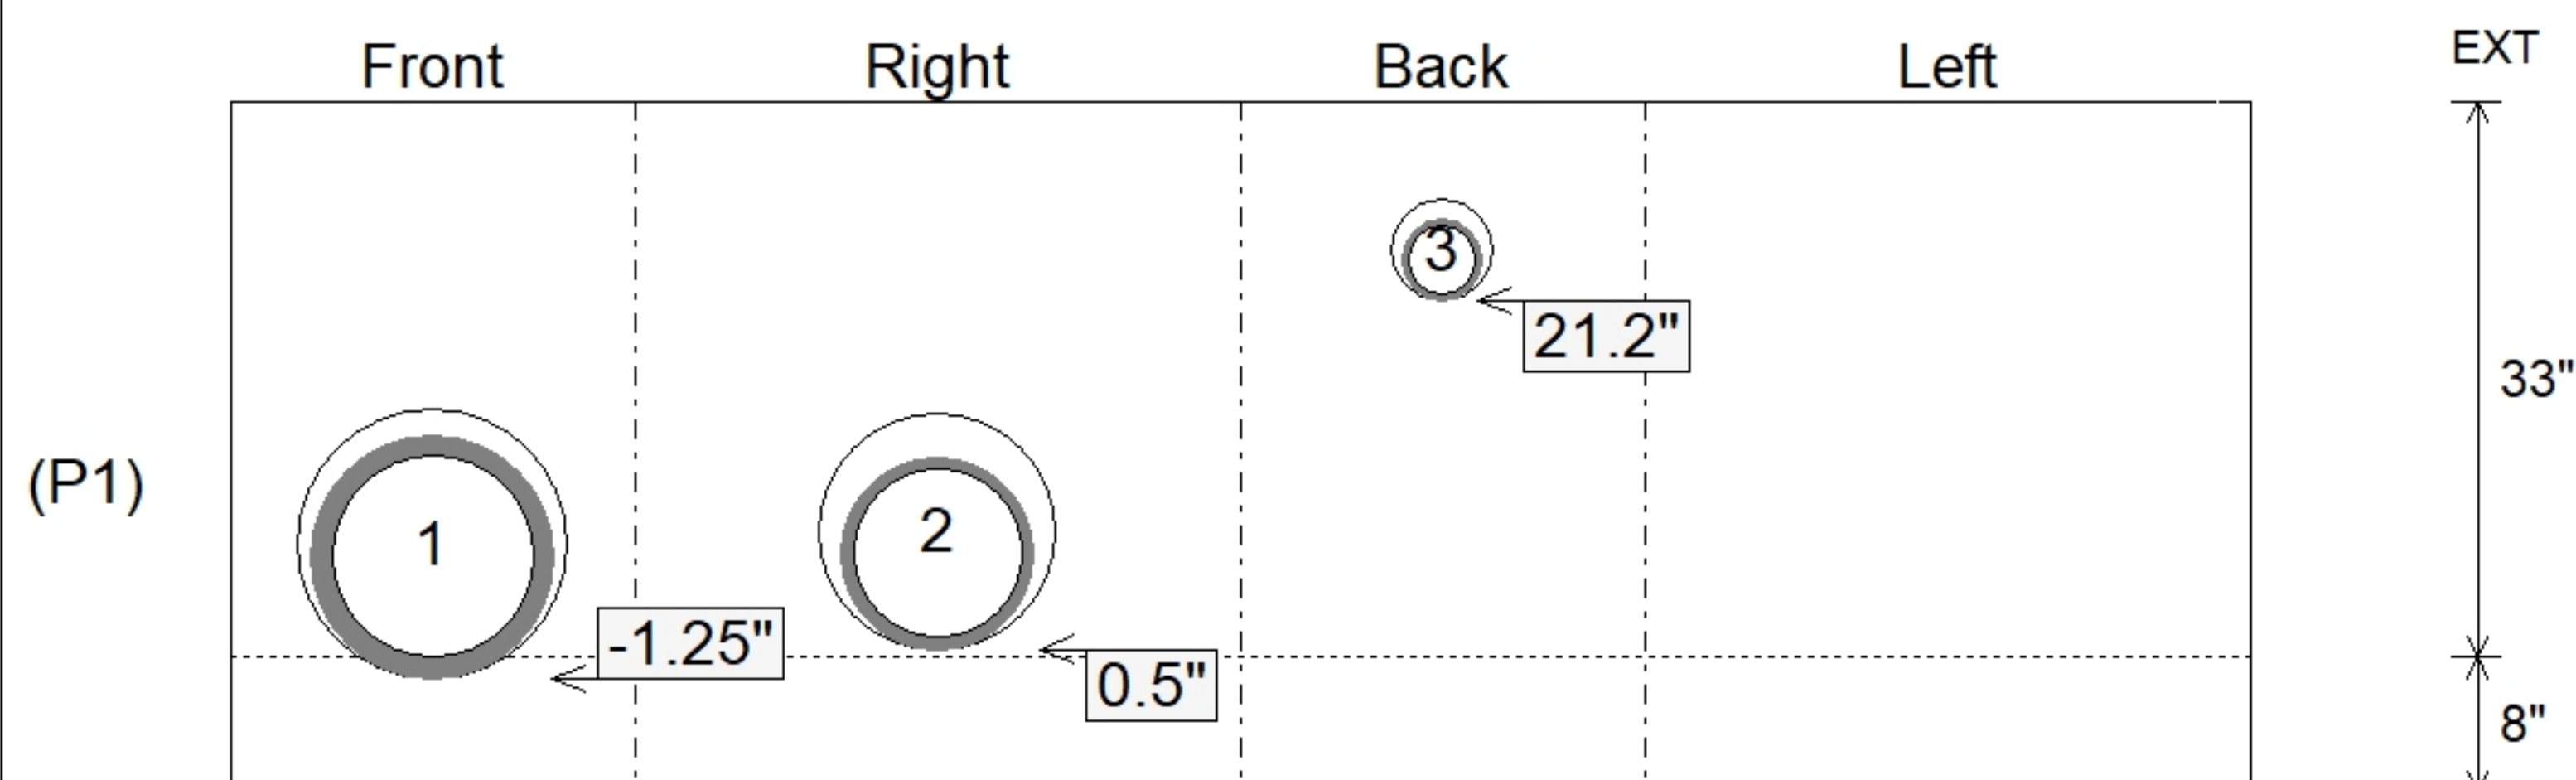

SUBMITTAL  
APPROVED BY: