



Floor (Bot): 848.333'
Overall Height: 5.25'
Slack: 0.2"


Structure Total: 7667 lb

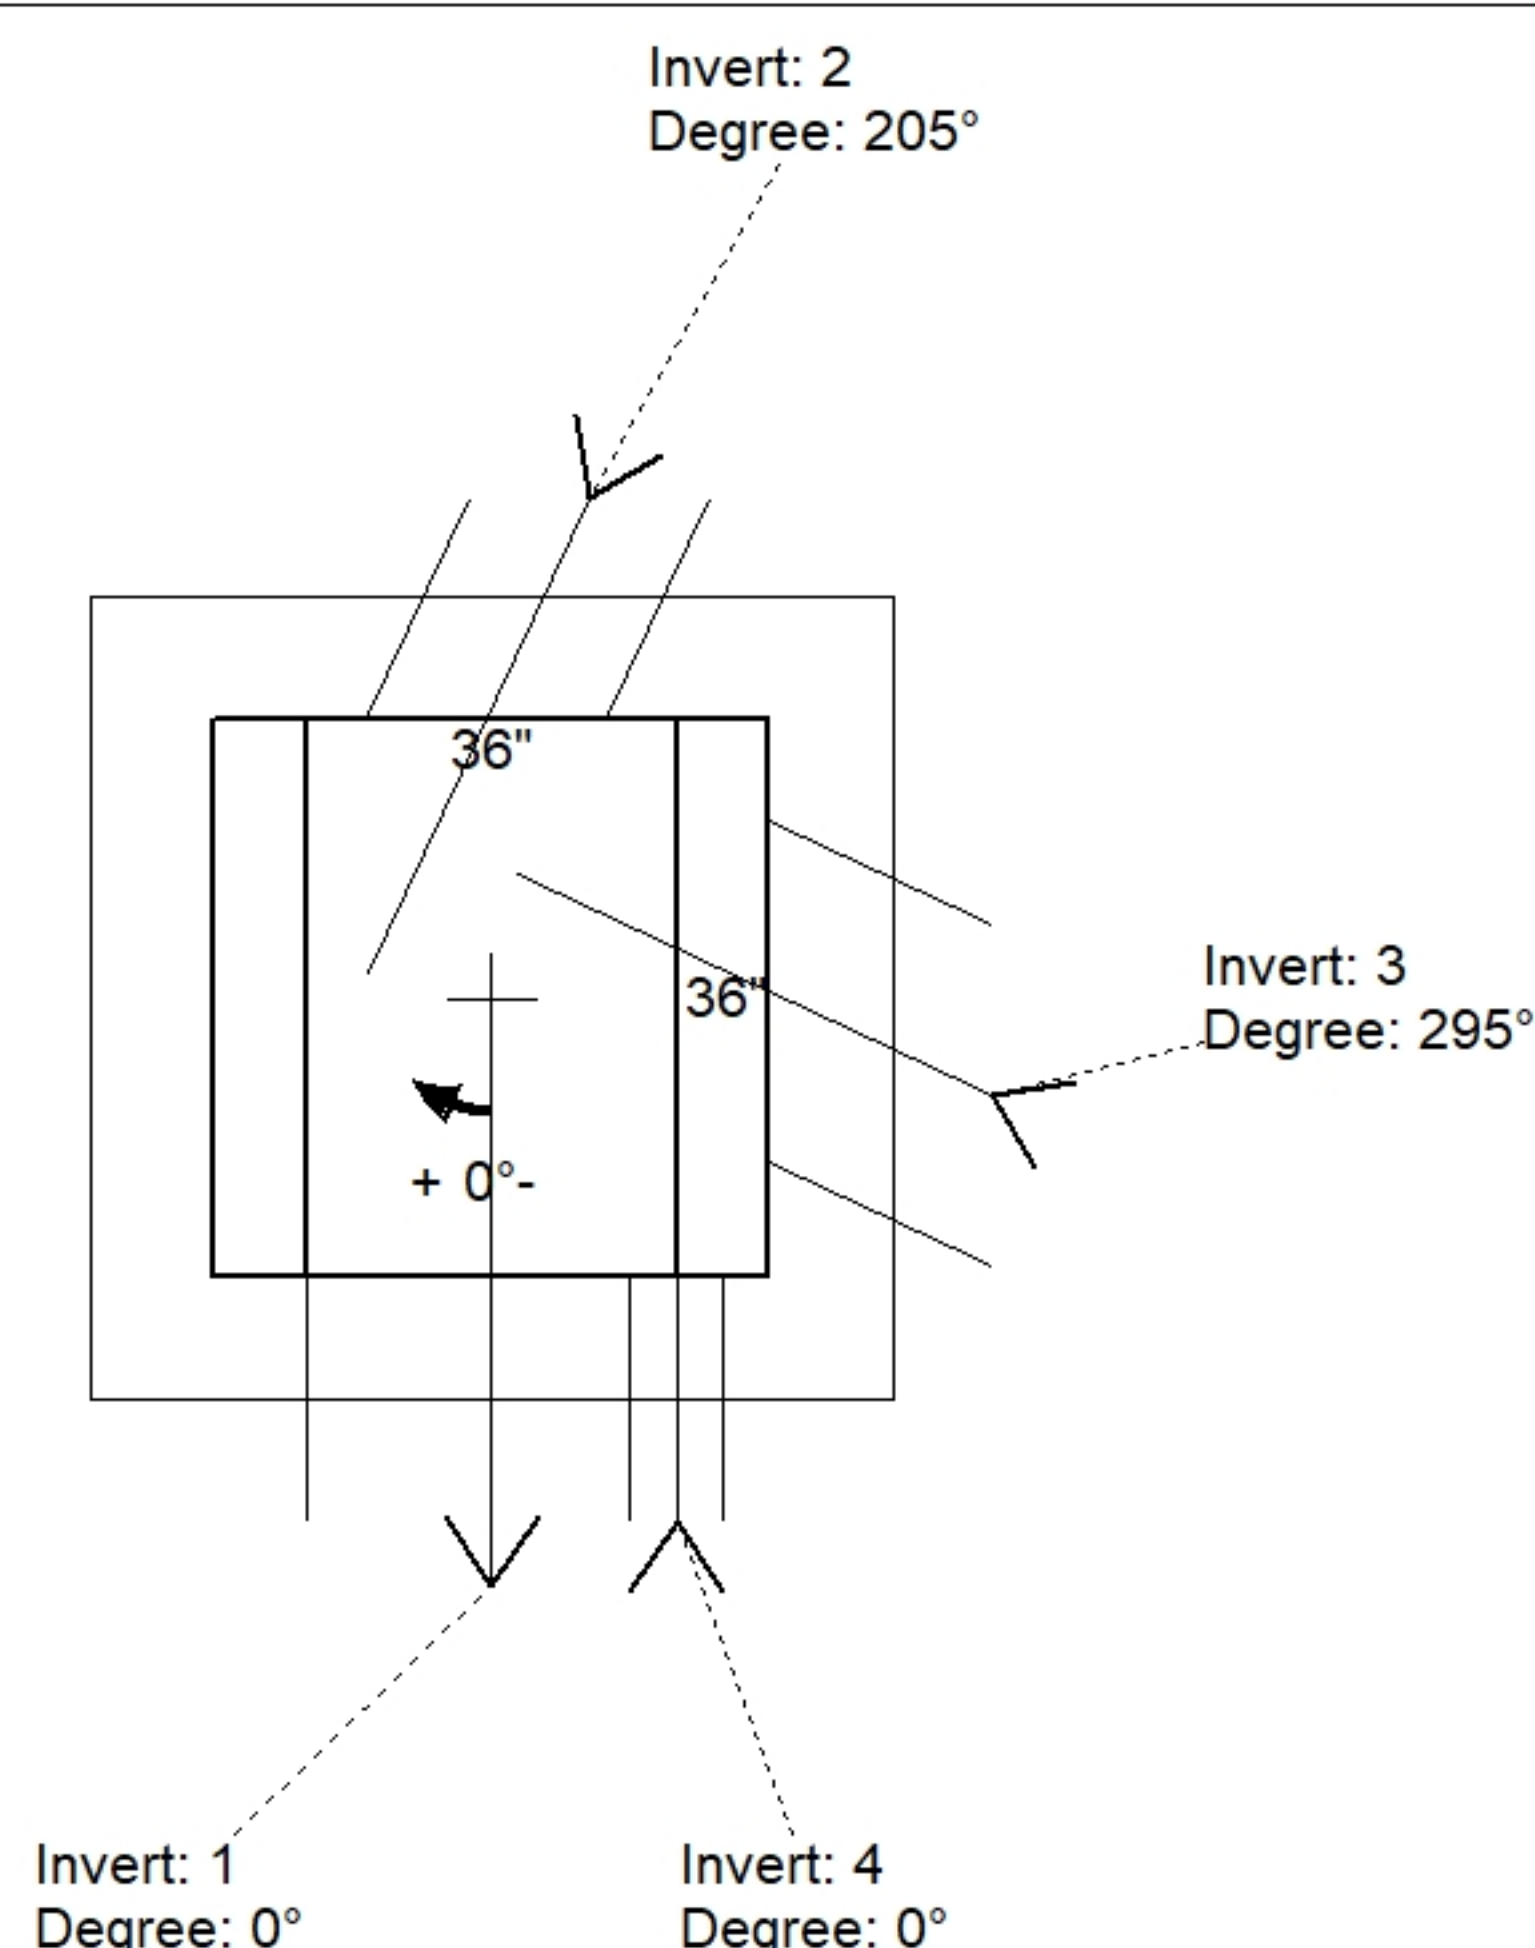

Position	Elev	Angle	Pipe	Pipe OD	Hole	Connector	Up (⌵)	Ref
Rim	853.6'							
Reducer								
Invert 1	849'	0°	18" HDPE	21.2"	24"	Hole 24	-1.6"	P1
Invert 2	849.1'	205°	10" HDPE	11.4"	14"	Hole 14	0.5"	P1
Invert 3	849.1'	295°	15" HDPE	17.6"	20"	Hole 20	-0.1"	P1
Invert 4	851.6'	0°	4" HDPE (perf pipe)	4.8"	6"	Hole 6	30.8"	P1
Invert 5								
Invert 6								
Invert 7								
Invert 8								

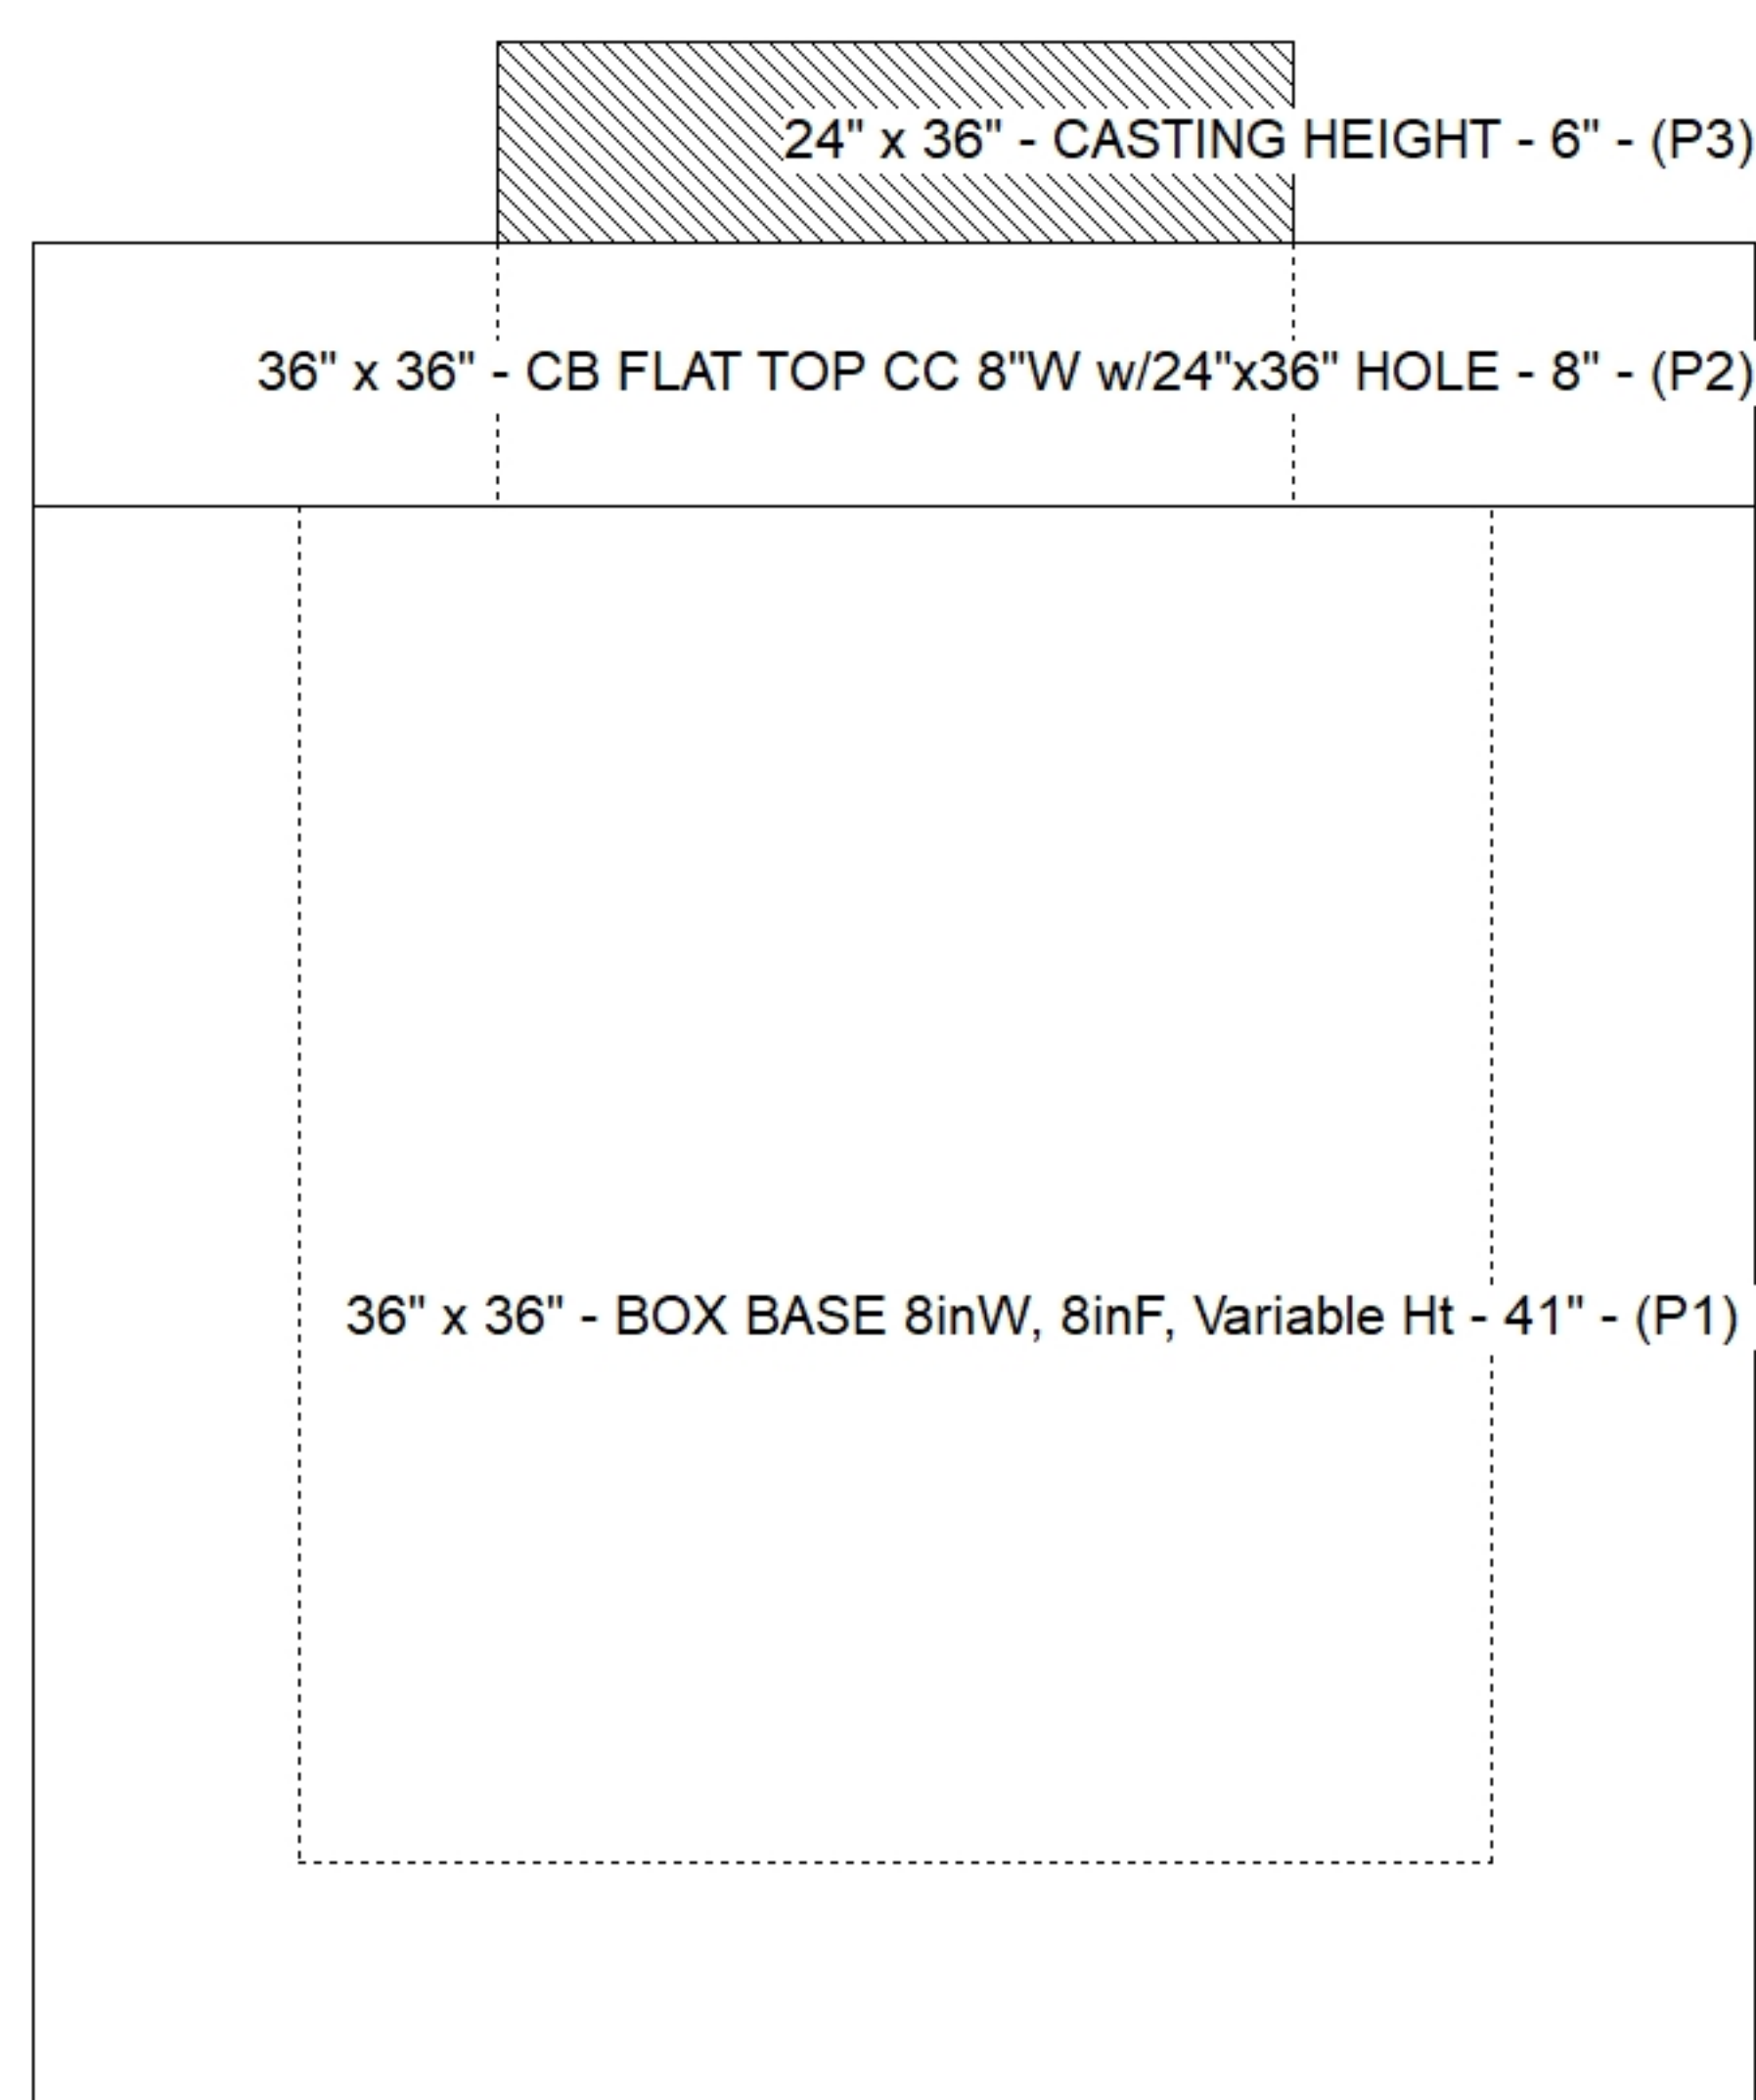

Default - Interior Dimensions

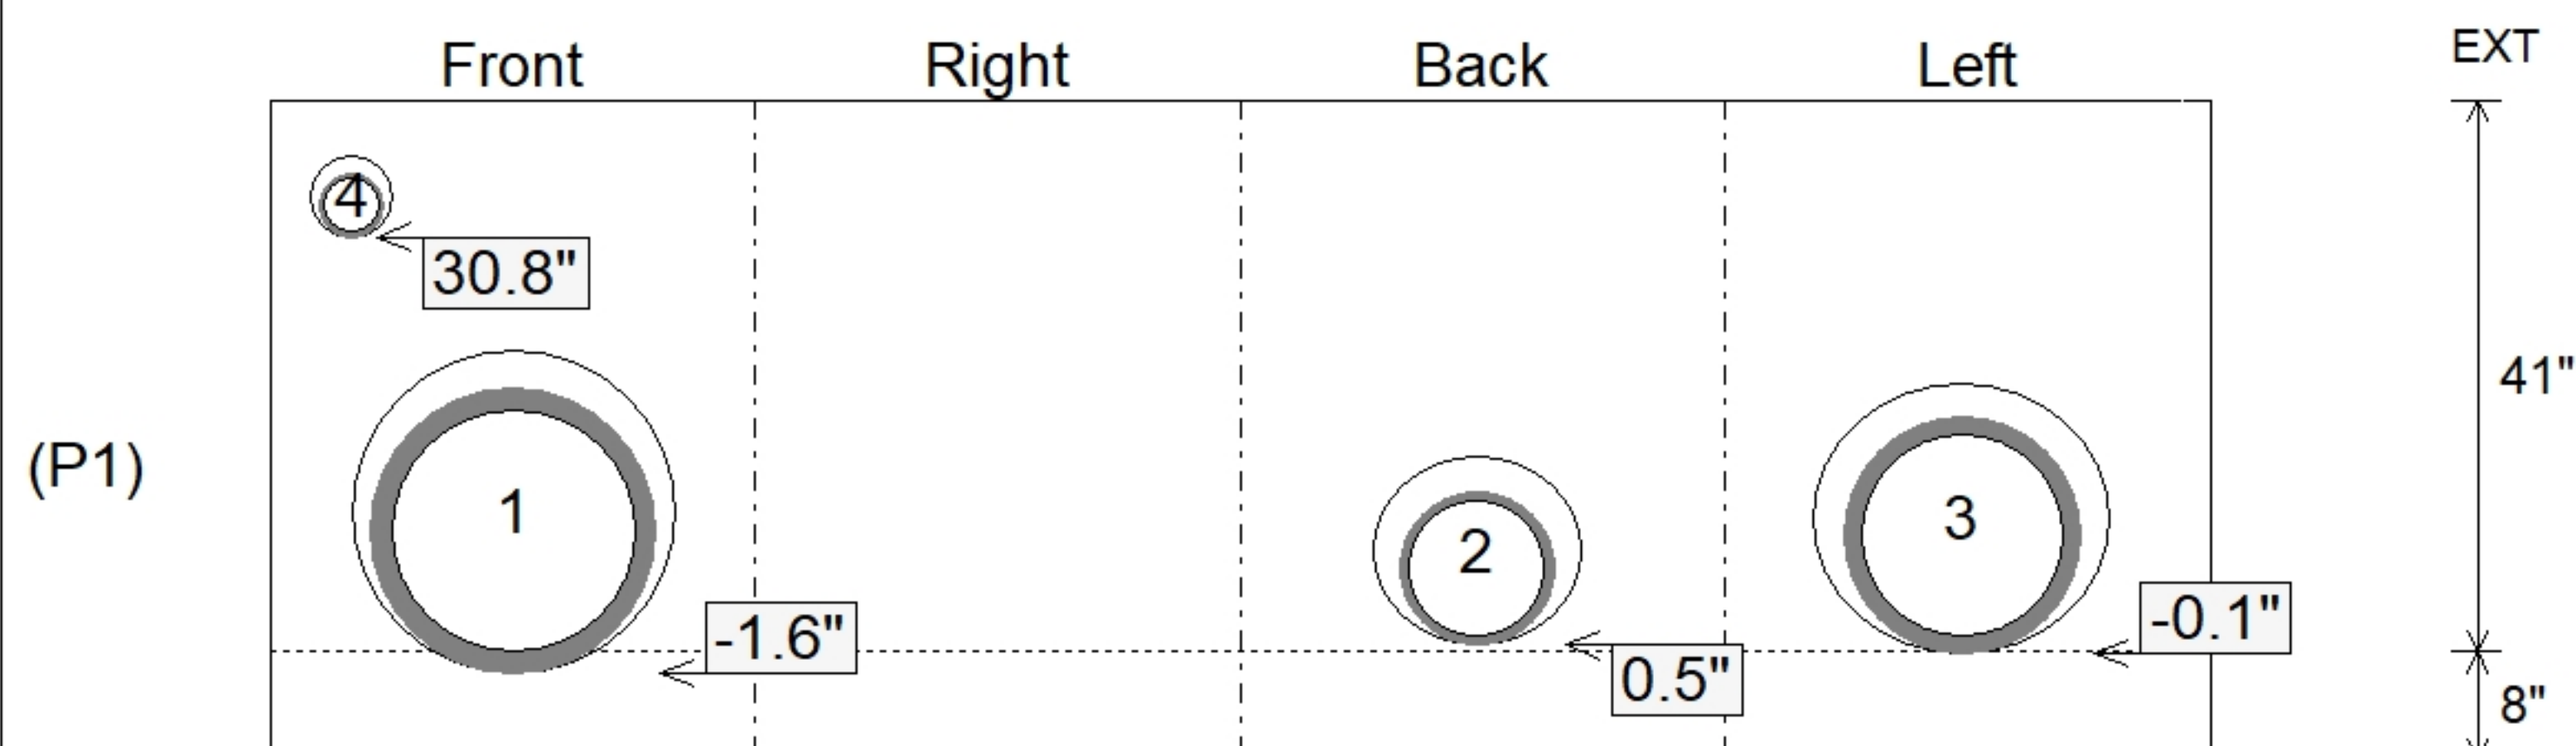

SUBMITTAL
APPROVED BY: