

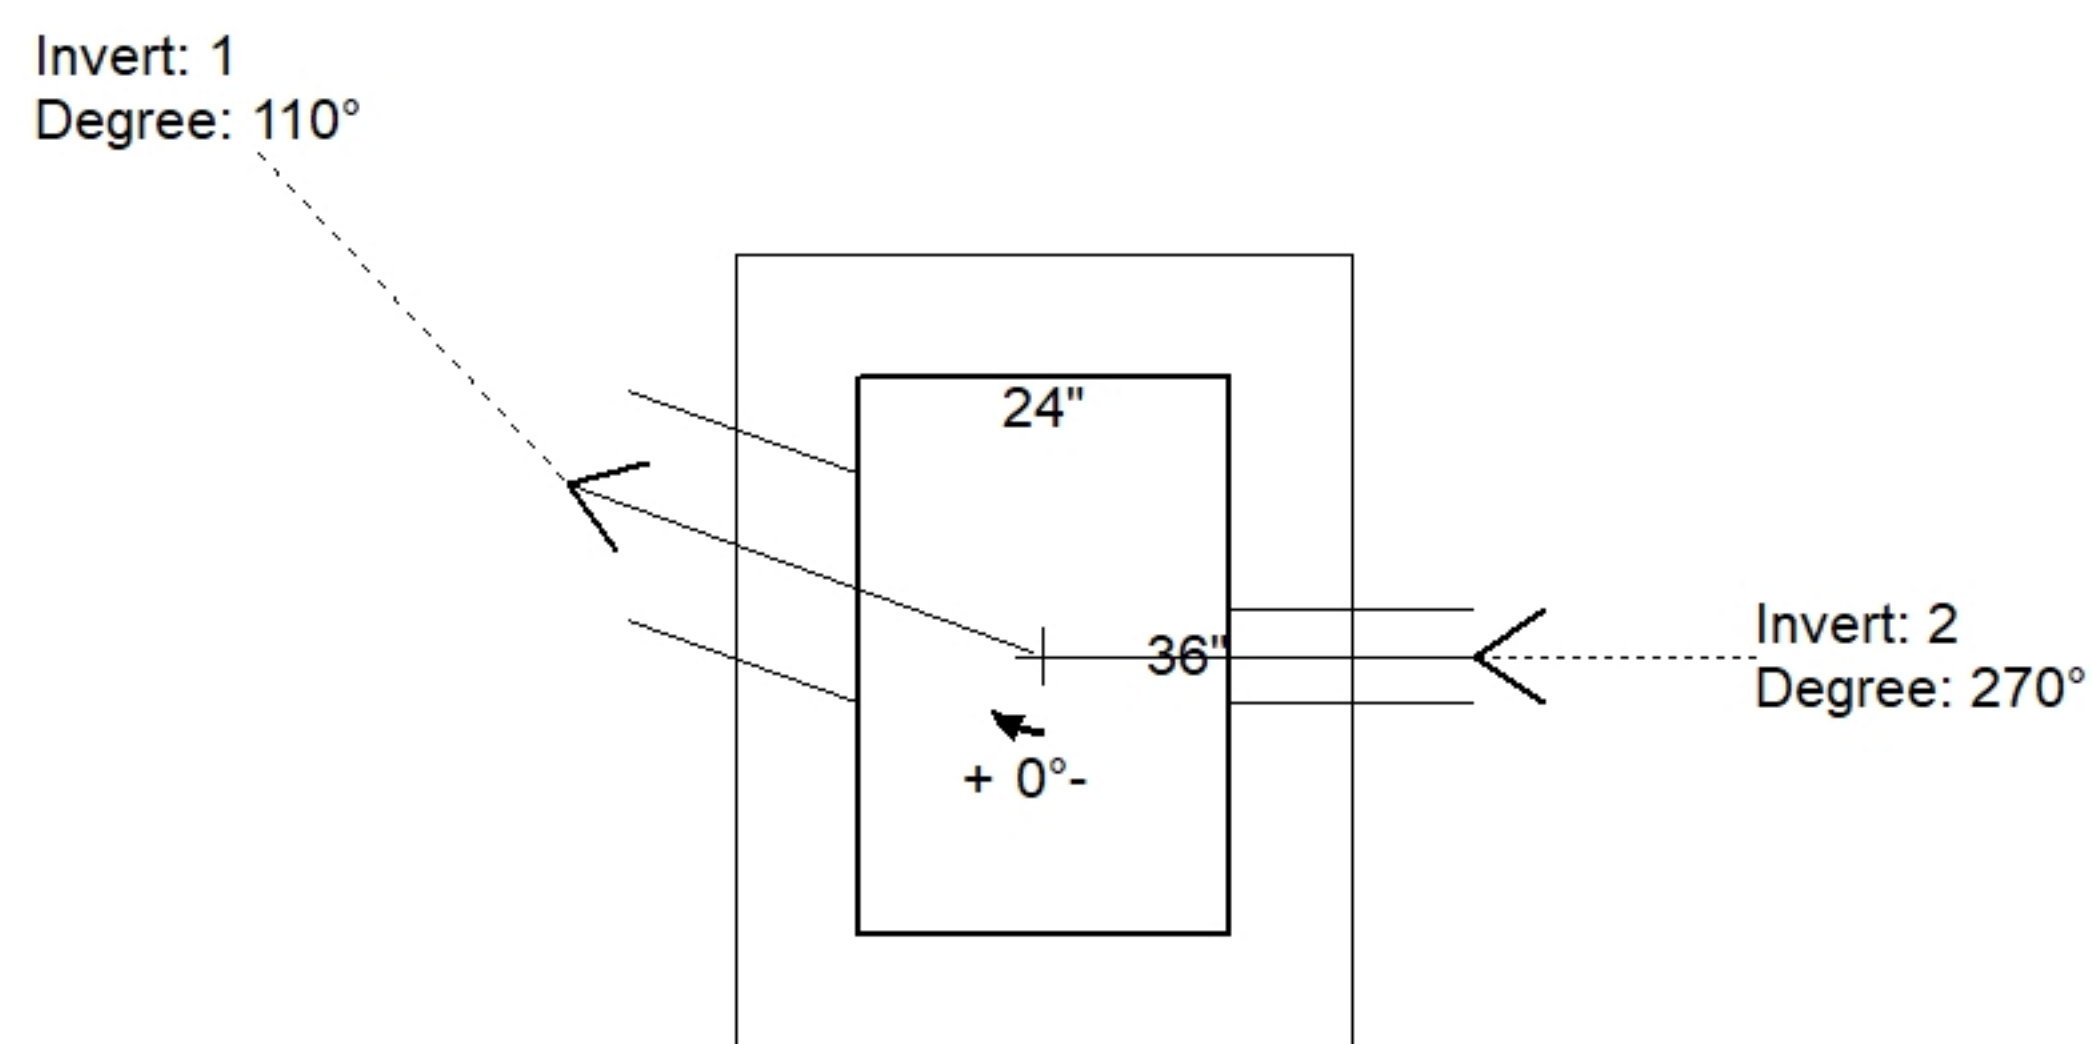


<u>Structure Notes:</u> . 1. JR HOE HOE-525 LV SET PROVIDED BY ICAST 2. PER LEFUCG CBI TYPE D/ ASTM C913 SPEC'S. 3. CONCRETE = 4,000 PSI AT 28 DAYS. 4. REINFORCING PER ASTM A615 (grade 60). - WALLS (As .31) #5 BARS AT 12" C.C.E.W. - FLOOR (As .31) #5 BARS AT 12" C.C.E.W.	STRUCTURE SUMMARY: P2) 24" x 36" - CASTING HEIGHT - 6" 0 lb P1) 24" x 36" - BOX BASE 8inW, 8inF - 30" 4328 lb 1) CASTING - HOE 525 LV SET (F/G/H) 442 lb 1) 24" x 36" - Conseal CS-102 1.00" 0 lb 1) Hole - 14 0 lb 1) Hole - 6 0 lb ----- Structure Total: 4770 lb
--	--

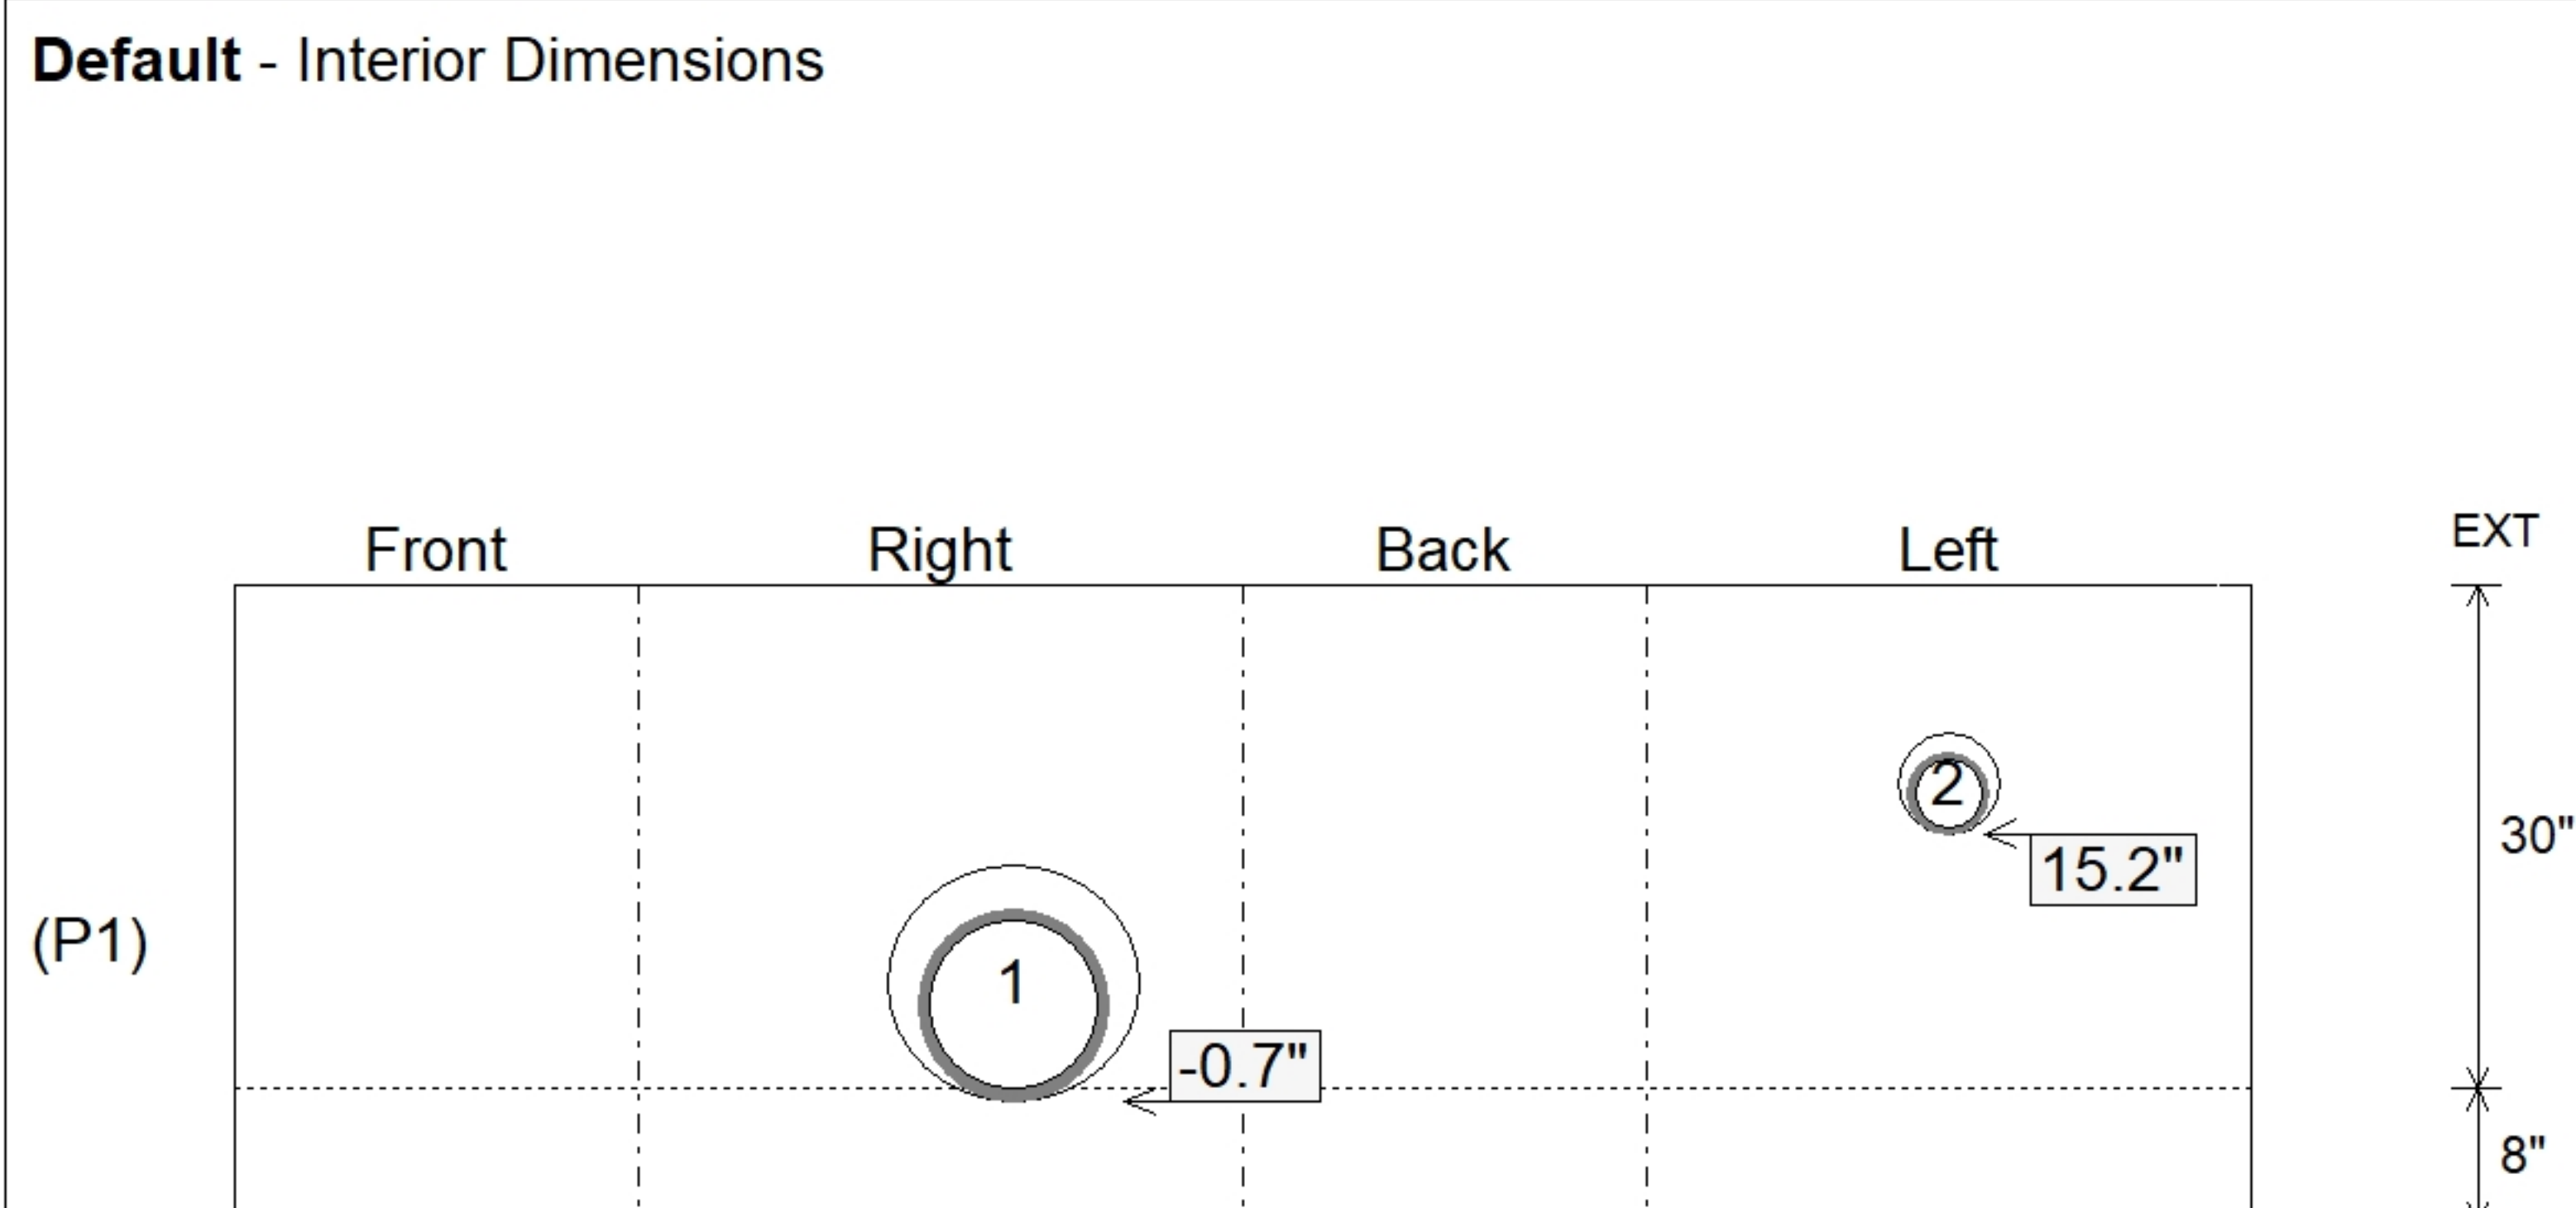

Position	Elev	Angle	Pipe	Pipe OD	Hole	Connector	Up (_)	Ref
Rim	854'							
Reducer								
Invert 1	851'	110°	10" HDPE	11.4"	14"	Hole 14	-0.7"	P1
Invert 2	852.3'	270°	4" HDPE (perf pipe)	4.8"	6"	Hole 6	15.2"	P1
Invert 3								
Invert 4								
Invert 5								
Invert 6								
Invert 7								
Invert 8								

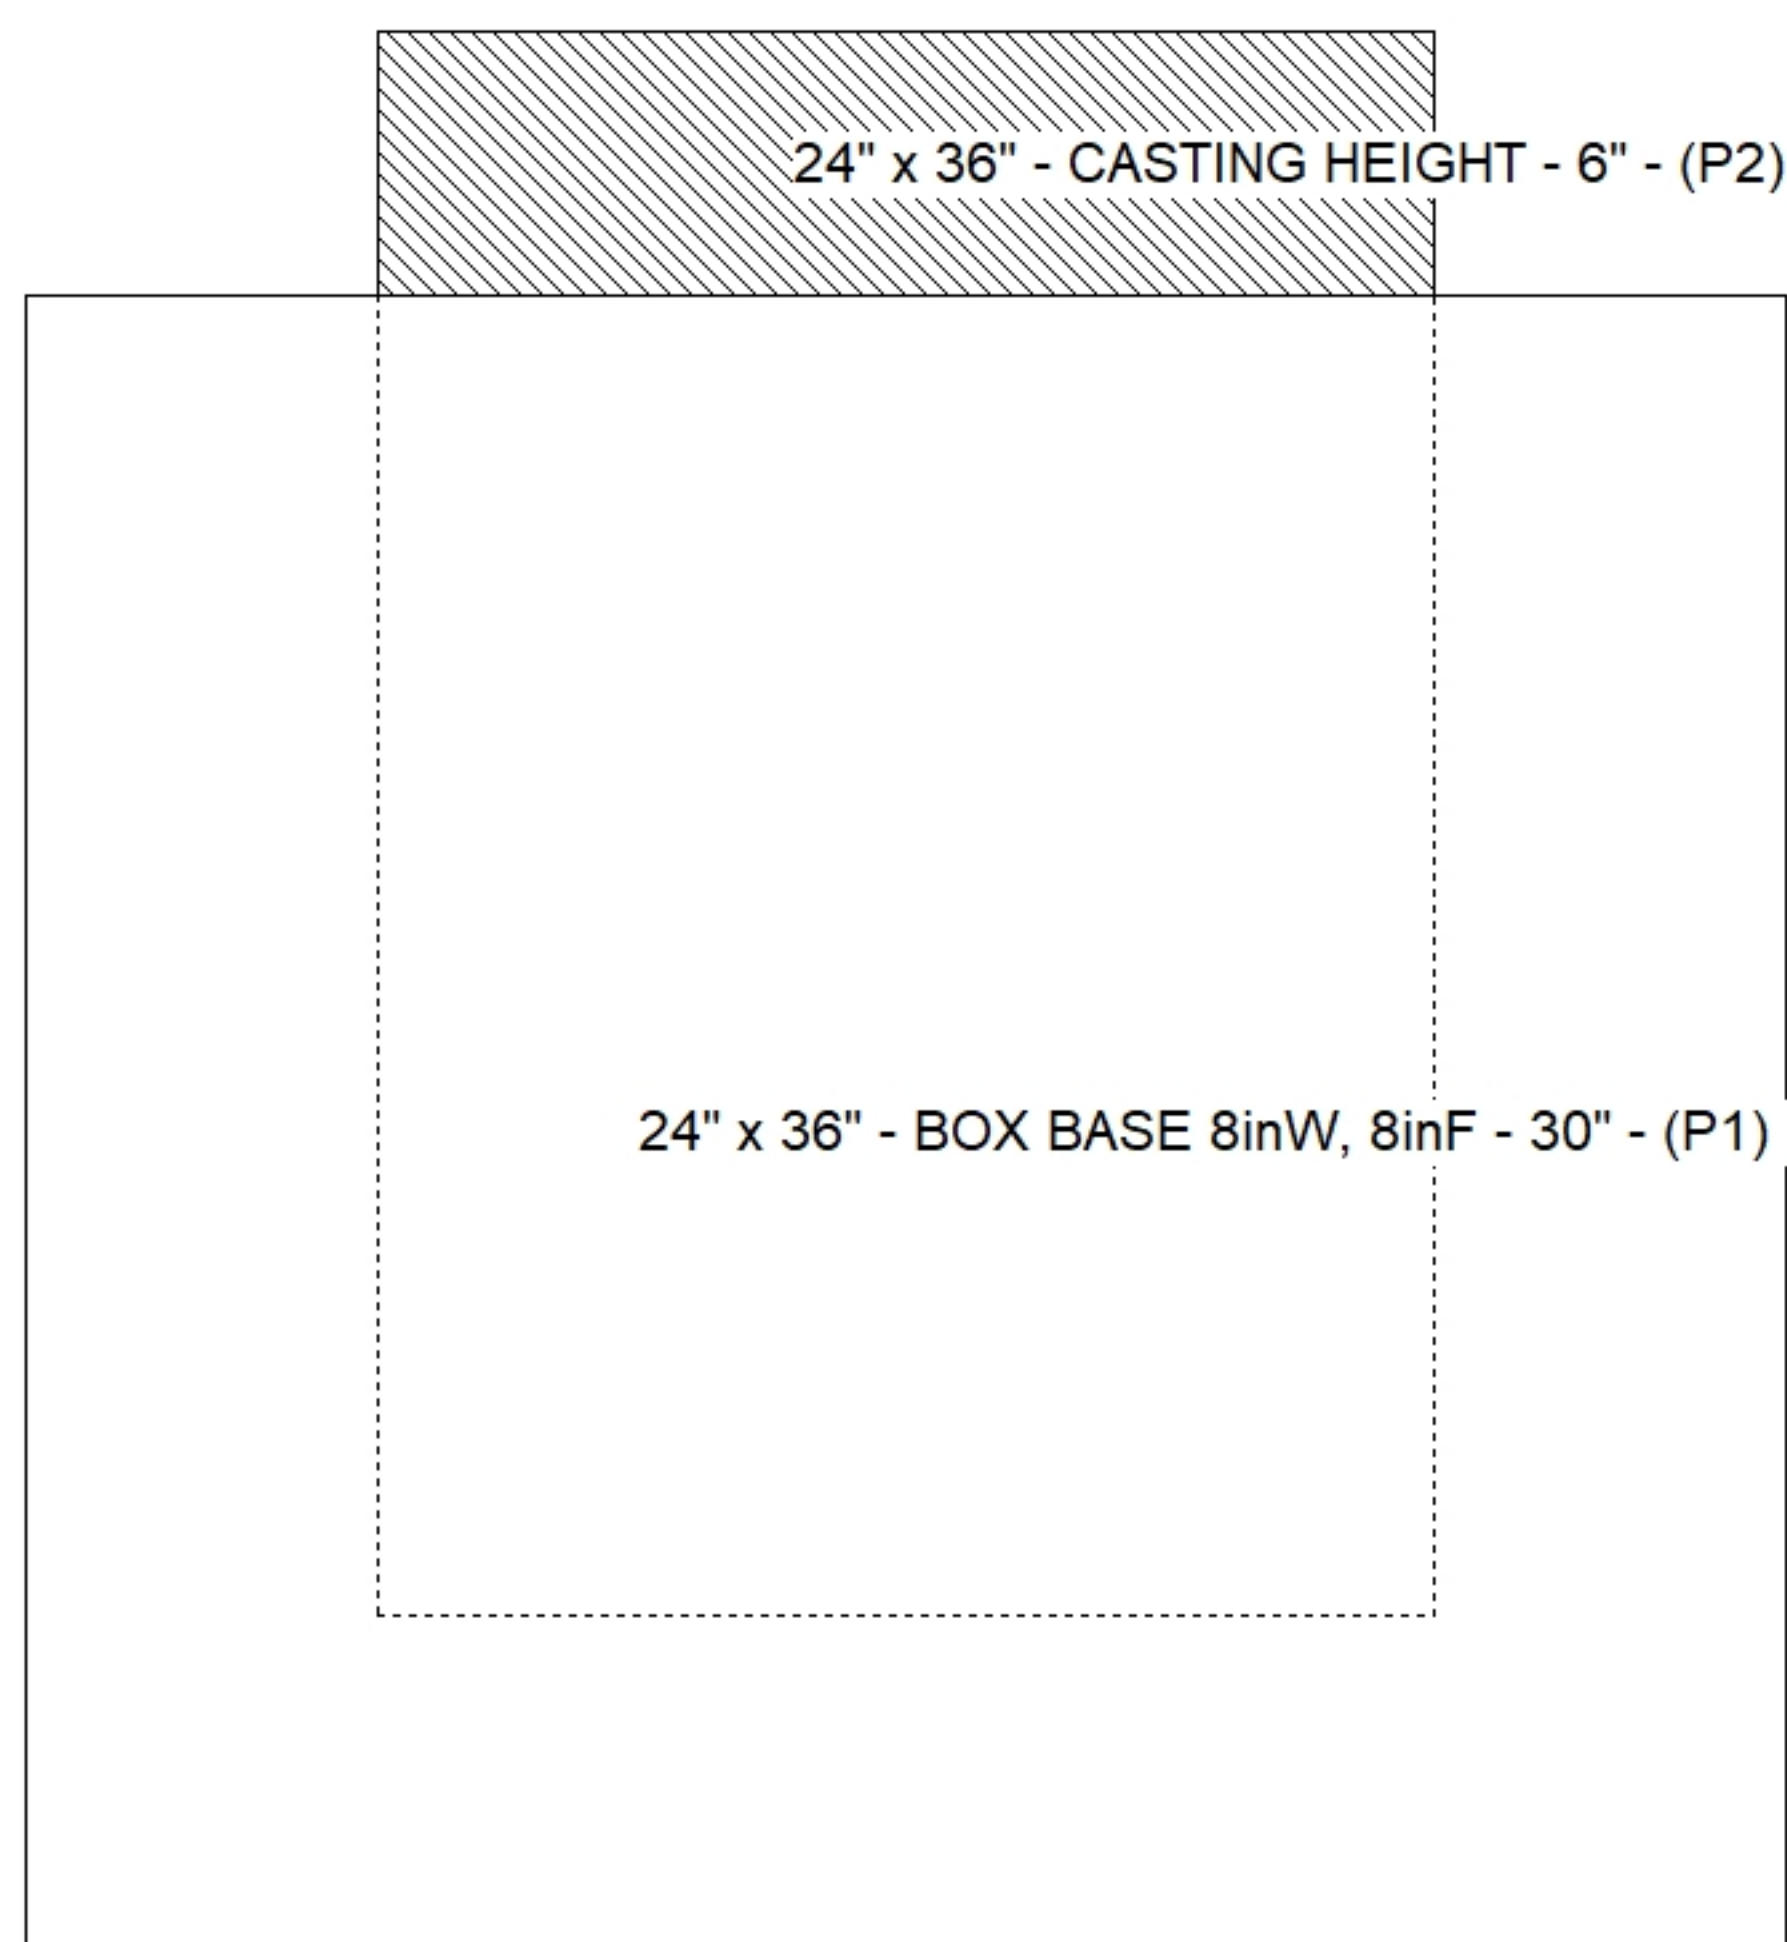

SUBMITTAL
APPROVED BY: