



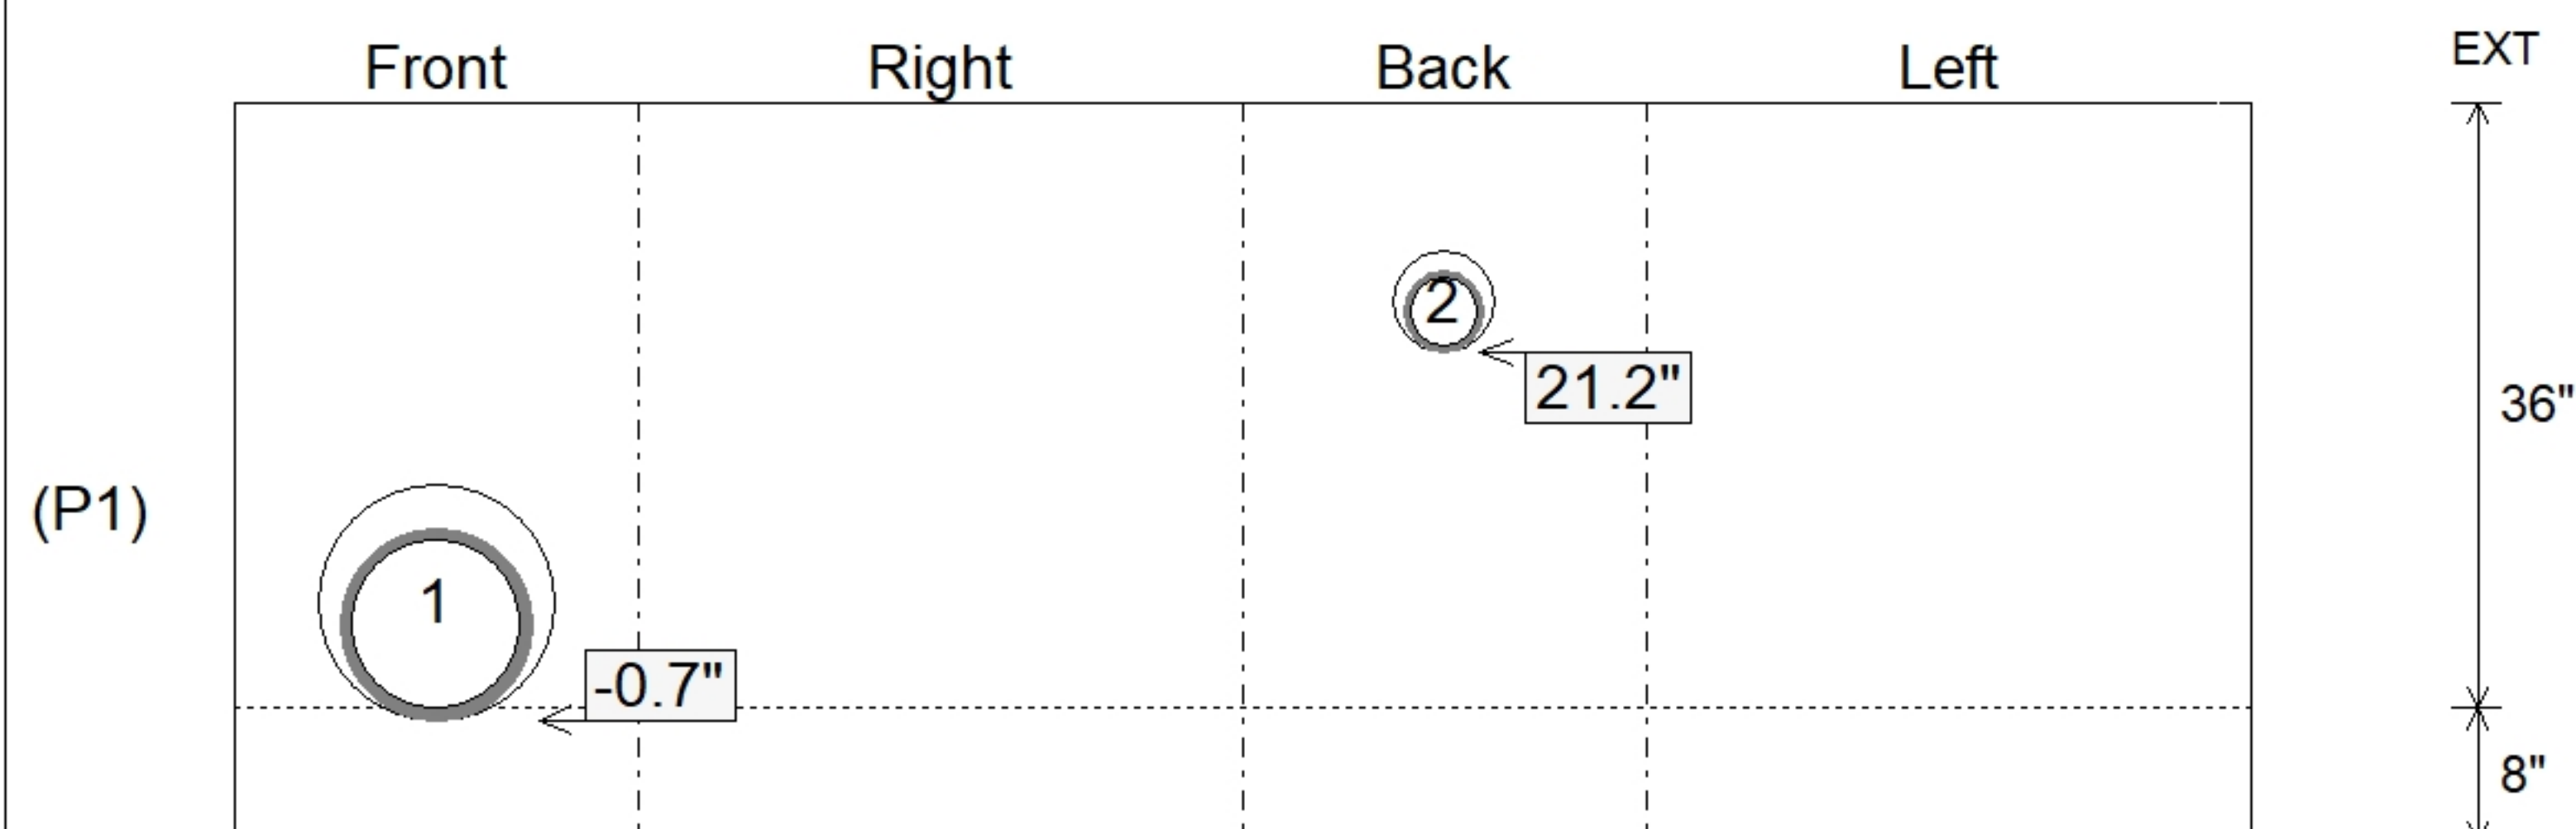

Structure Notes: . 1. JR HOE HOE-525 LV SET PROVIDED BY ICAST 2. PER LEFUCG CBI TYPE D/ ASTM C913 SPEC'S. 3. CONCRETE = 4,000 PSI AT 28 DAYS. 4. REINFORCING PER ASTM A615 (grade 60). - WALLS (As .31) #5 BARS AT 12" C.C.E.W. - FLOOR (As .31) #5 BARS AT 12" C.C.E.W.	STRUCTURE SUMMARY: P2) 24" x 36" - CASTING HEIGHT - 6" 0 lb P1) 24" x 36" - BOX BASE 8inW, 8inF - 36" 4947 lb 1) CASTING - HOE 525 LV SET (F/G/H) 442 lb 1) 24" x 36" - Conseal CS-102 1.00" 0 lb 1) Hole - 14 0 lb 1) Hole - 6 0 lb Structure Total: 5389 lb
---	--

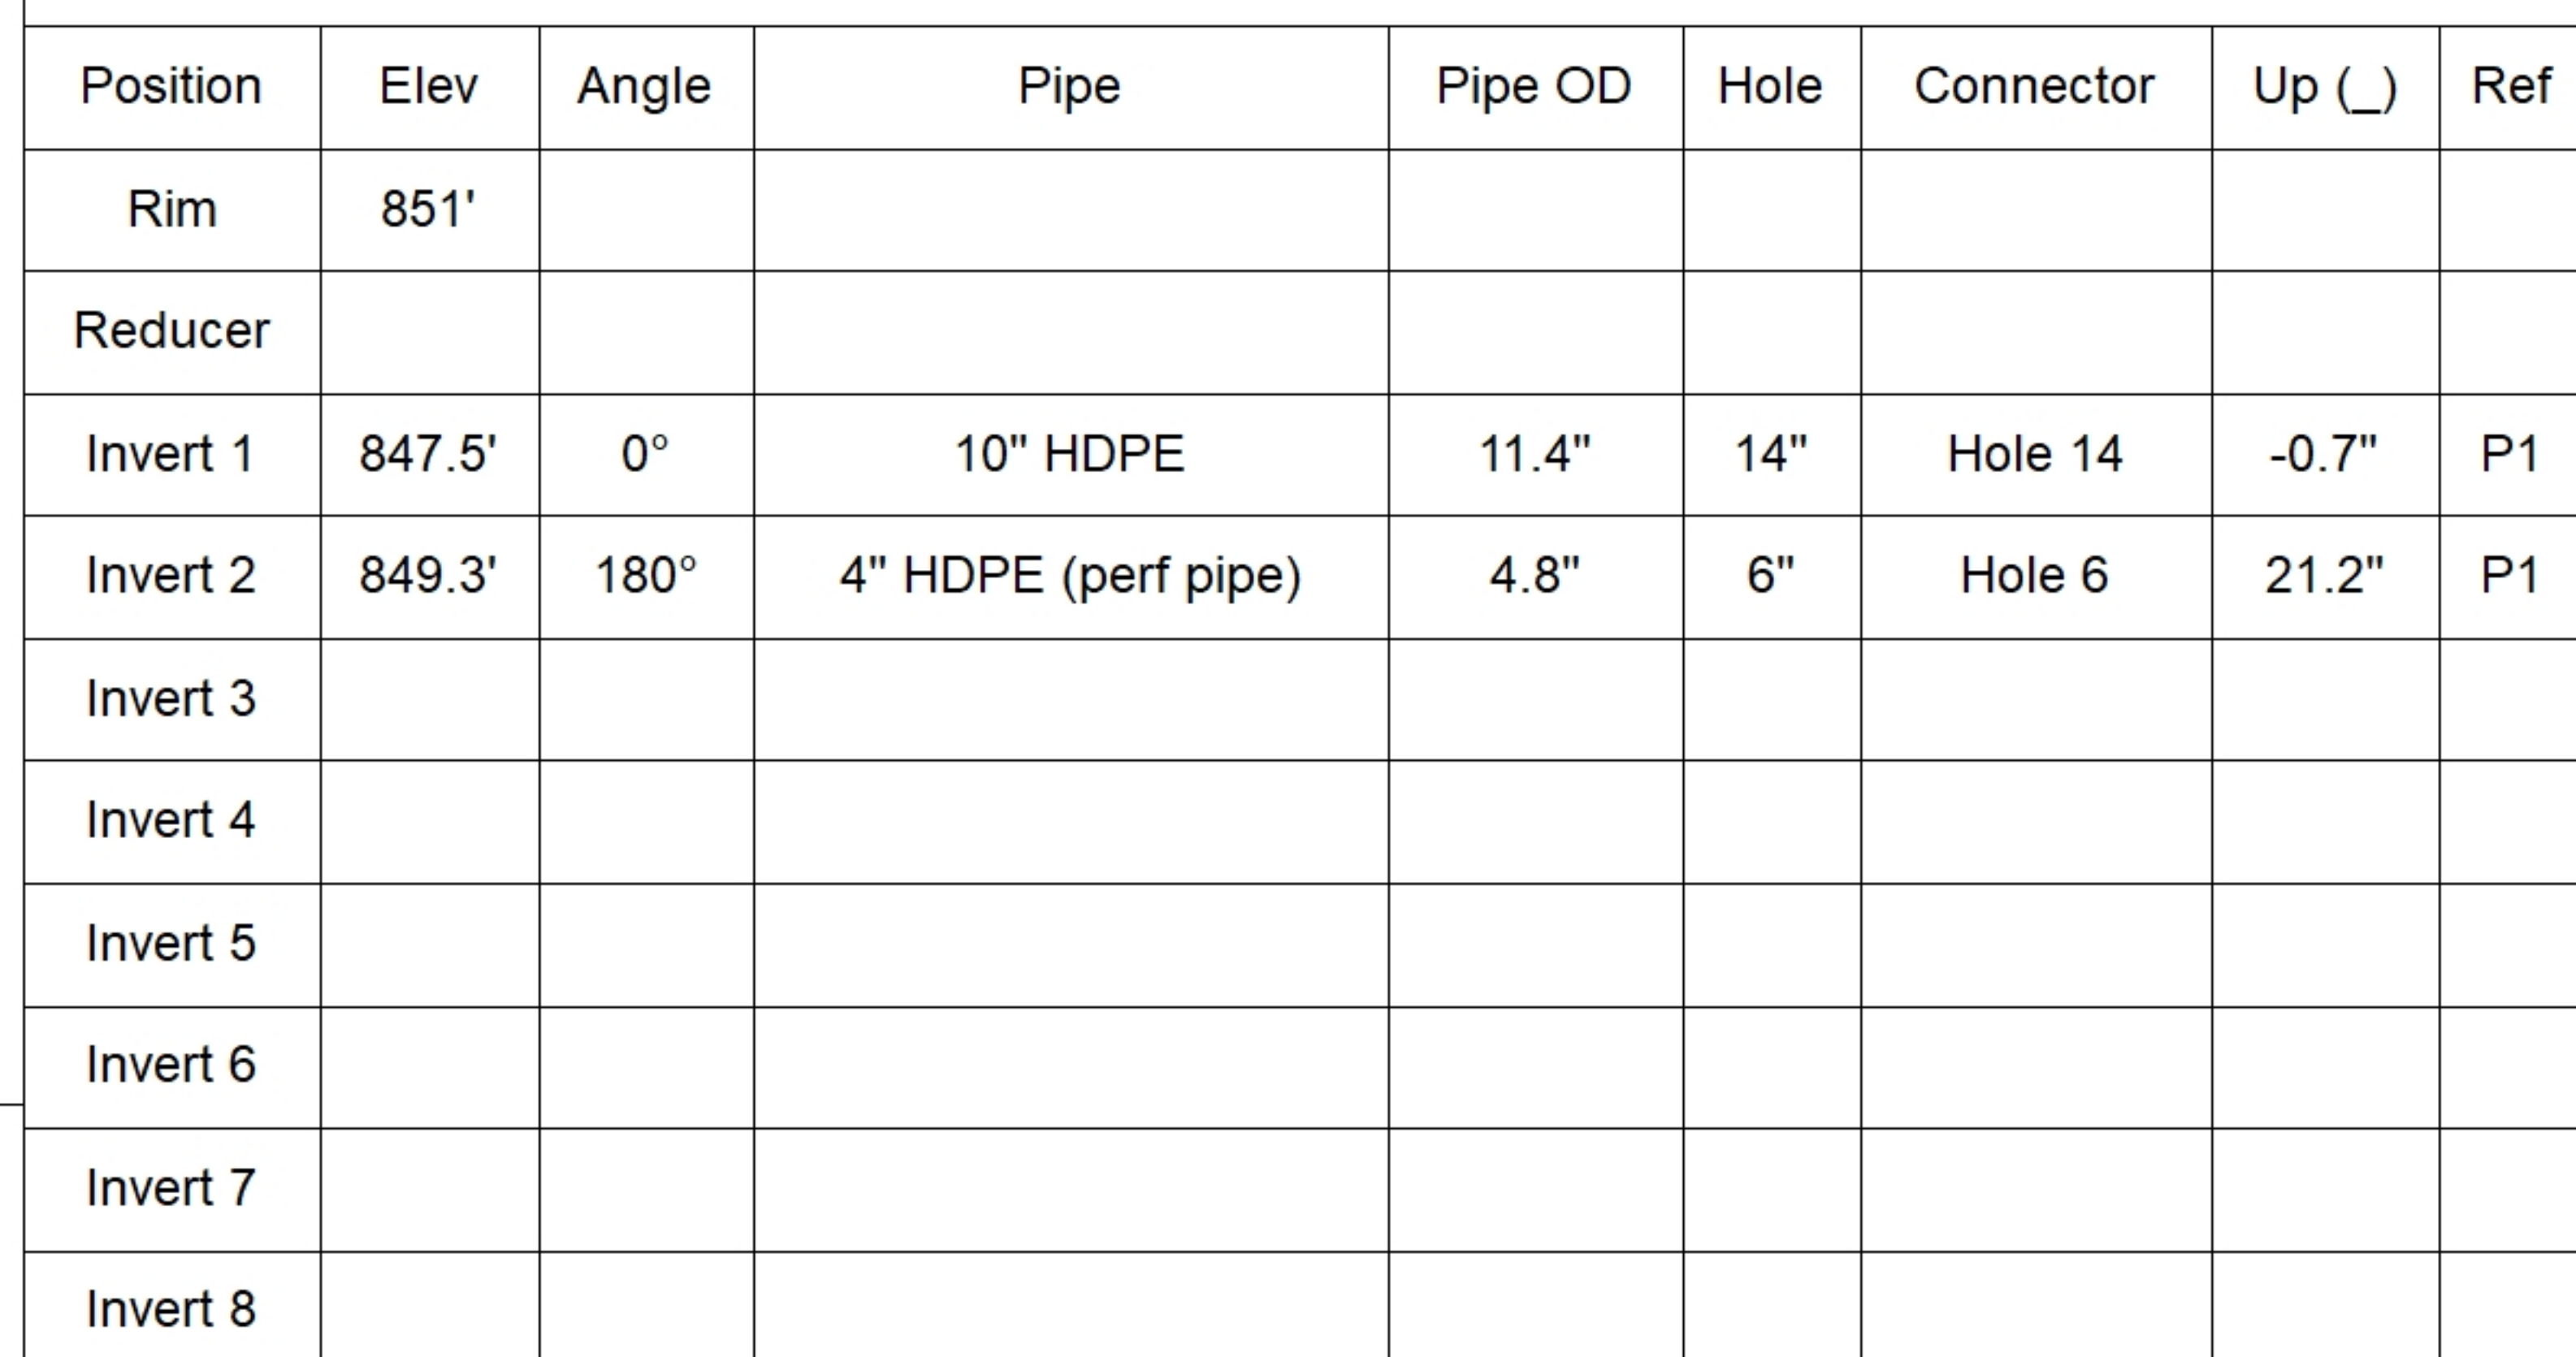

SUBMITTAL
APPROVED BY: