



Floor (Bot): 841.462'  
Overall Height: 6.5'  
Slack: 0.46"

0 lb  
1044 lb  
4808 lb  
442 lb  
0 lb  
0 lb  
0 lb  
0 lb  
0 lb


Structure Total: 6294 lb

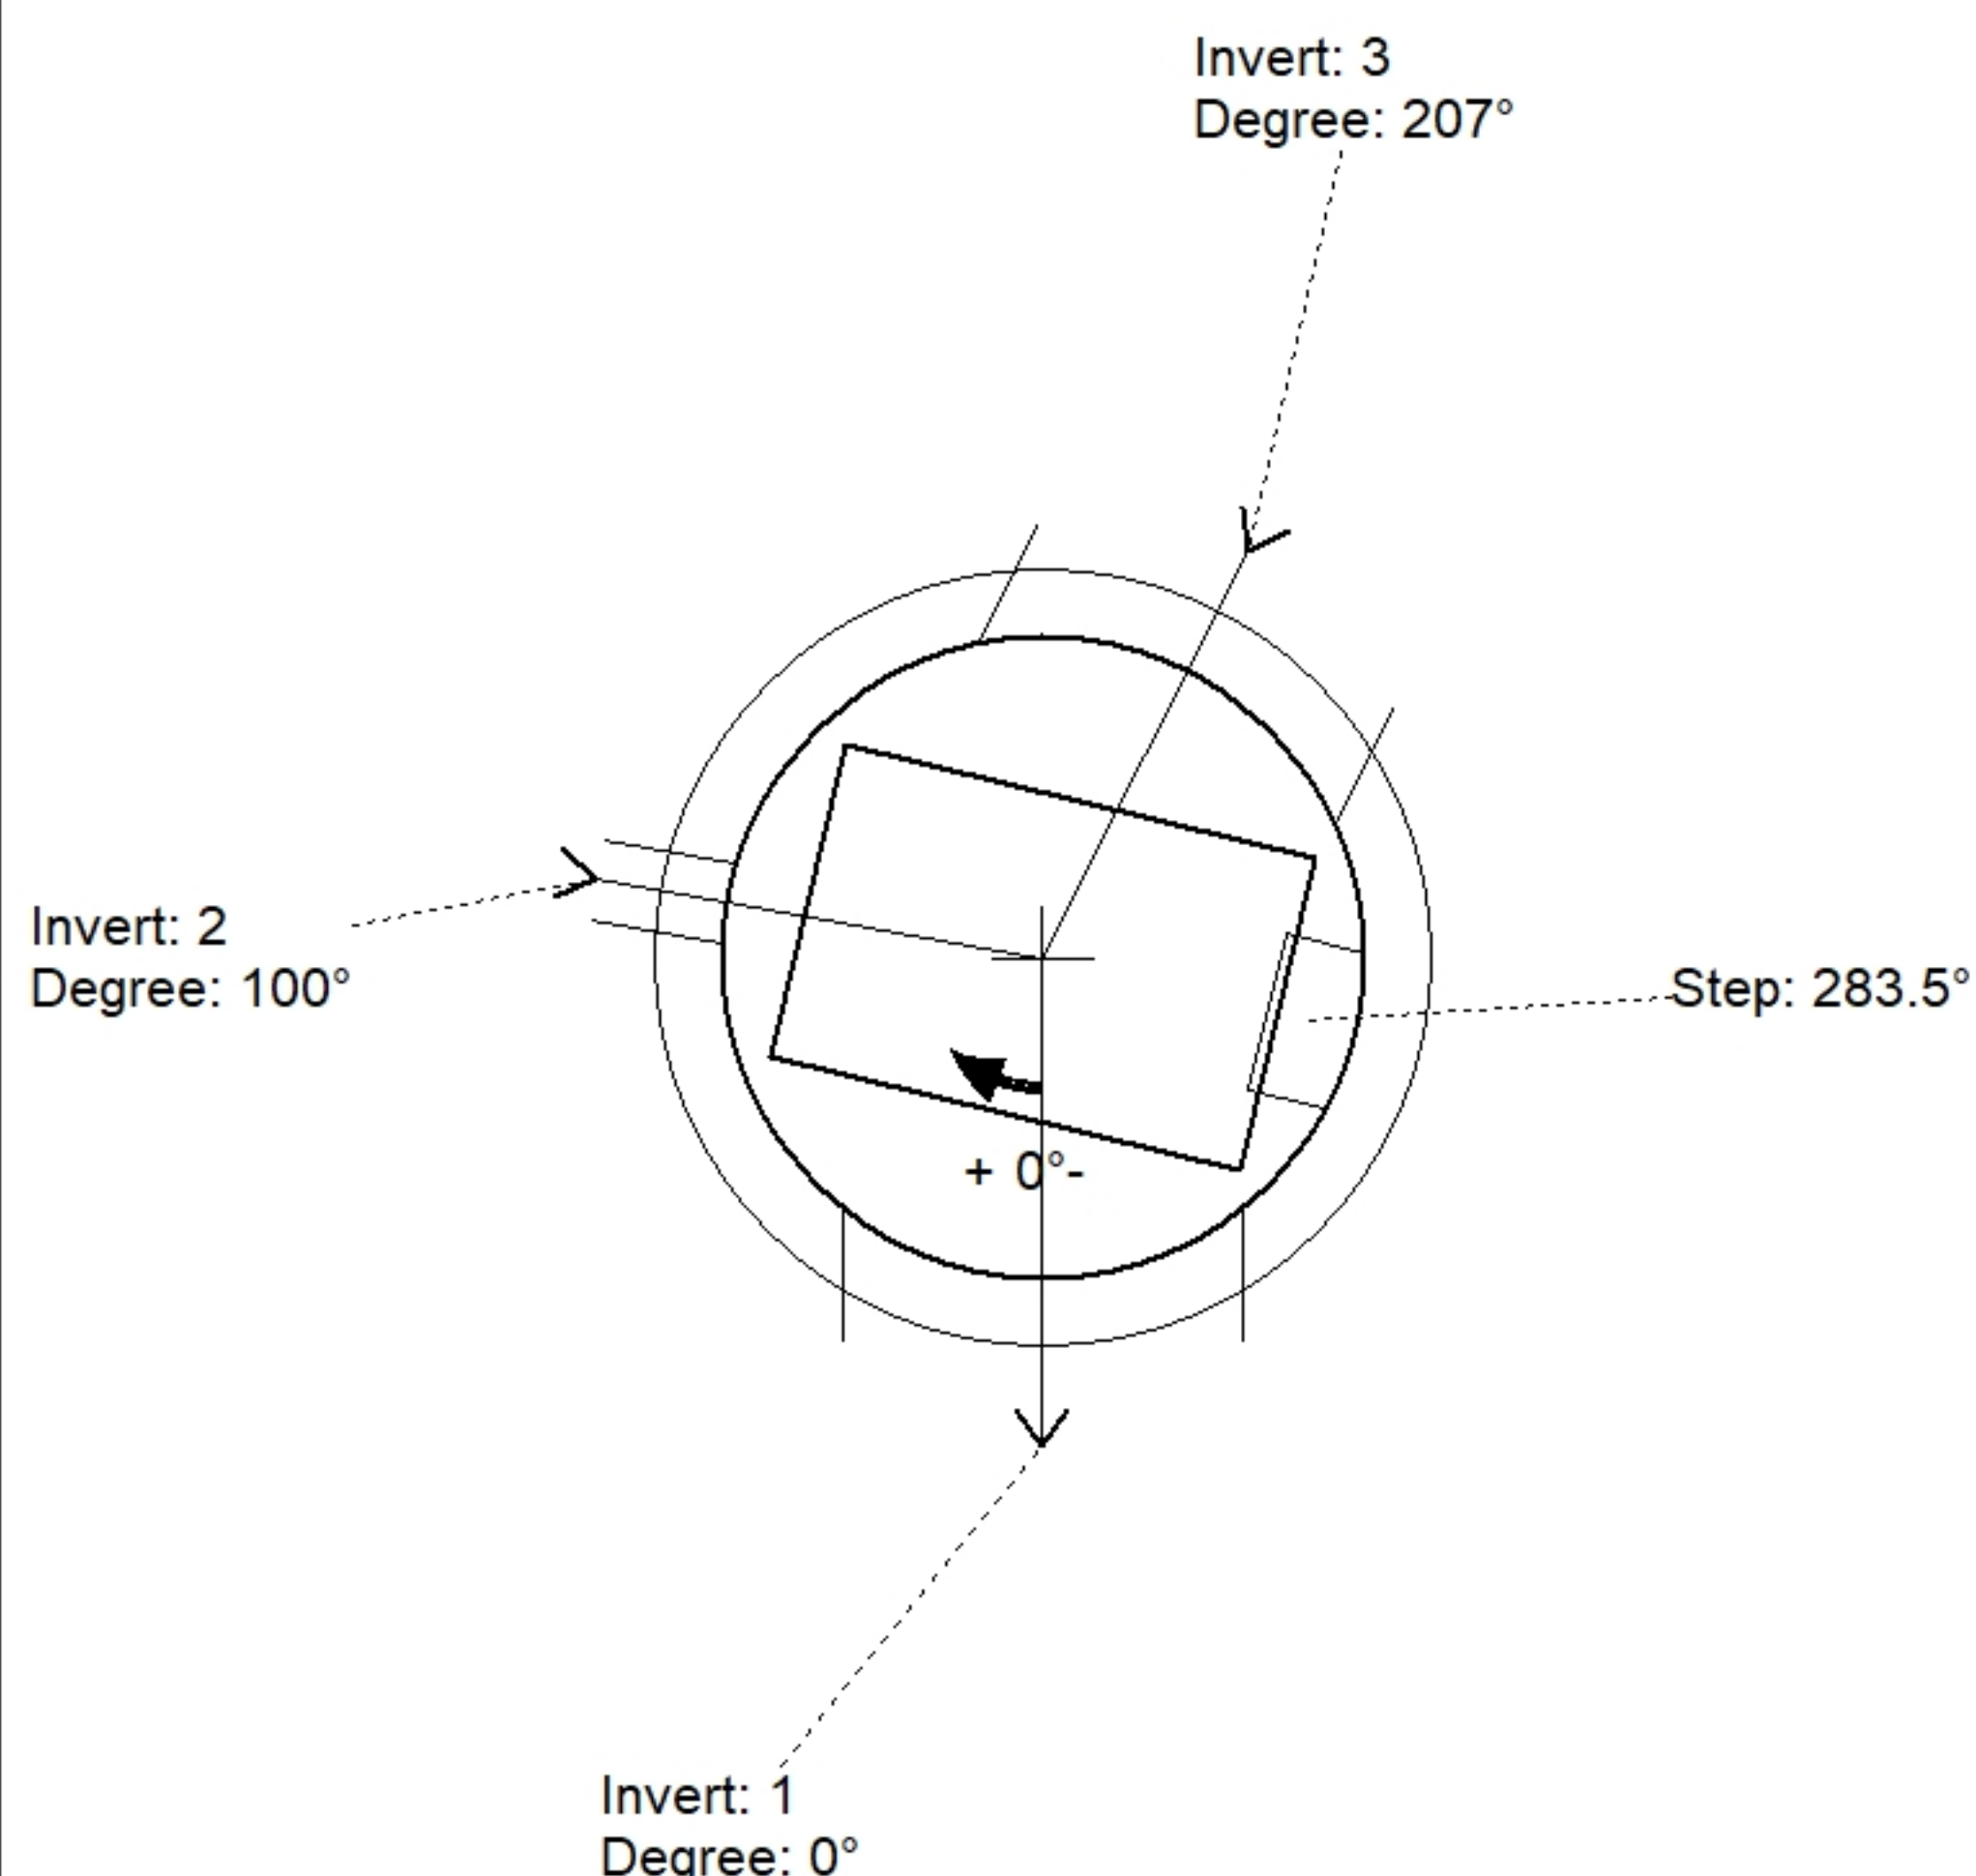

| Position | Elev    | Angle | Pipe                | Pipe OD | Hole | Connector | Up (⌵) | Ref |
|----------|---------|-------|---------------------|---------|------|-----------|--------|-----|
| Rim      | 848'    |       |                     |         |      |           |        |     |
| Reducer  |         |       |                     |         |      |           |        |     |
| Invert 1 | 842.12' | 0°    | 24" HDPE            | 27.8"   | 30"  | Hole 30   | 0"     | P1  |
| Invert 2 | 846.05' | 100°  | 4" HDPE (perf pipe) | 4.8"    | 6"   | Hole 6    | 48.66" | P1  |
| Invert 3 | 842.22' | 207°  | 24" HDPE            | 27.8"   | 30"  | Hole 30   | 1.2"   | P1  |
| Invert 4 |         |       |                     |         |      |           |        |     |
| Invert 5 |         |       |                     |         |      |           |        |     |
| Invert 6 |         |       |                     |         |      |           |        |     |
| Invert 7 |         |       |                     |         |      |           |        |     |
| Invert 8 |         |       |                     |         |      |           |        |     |

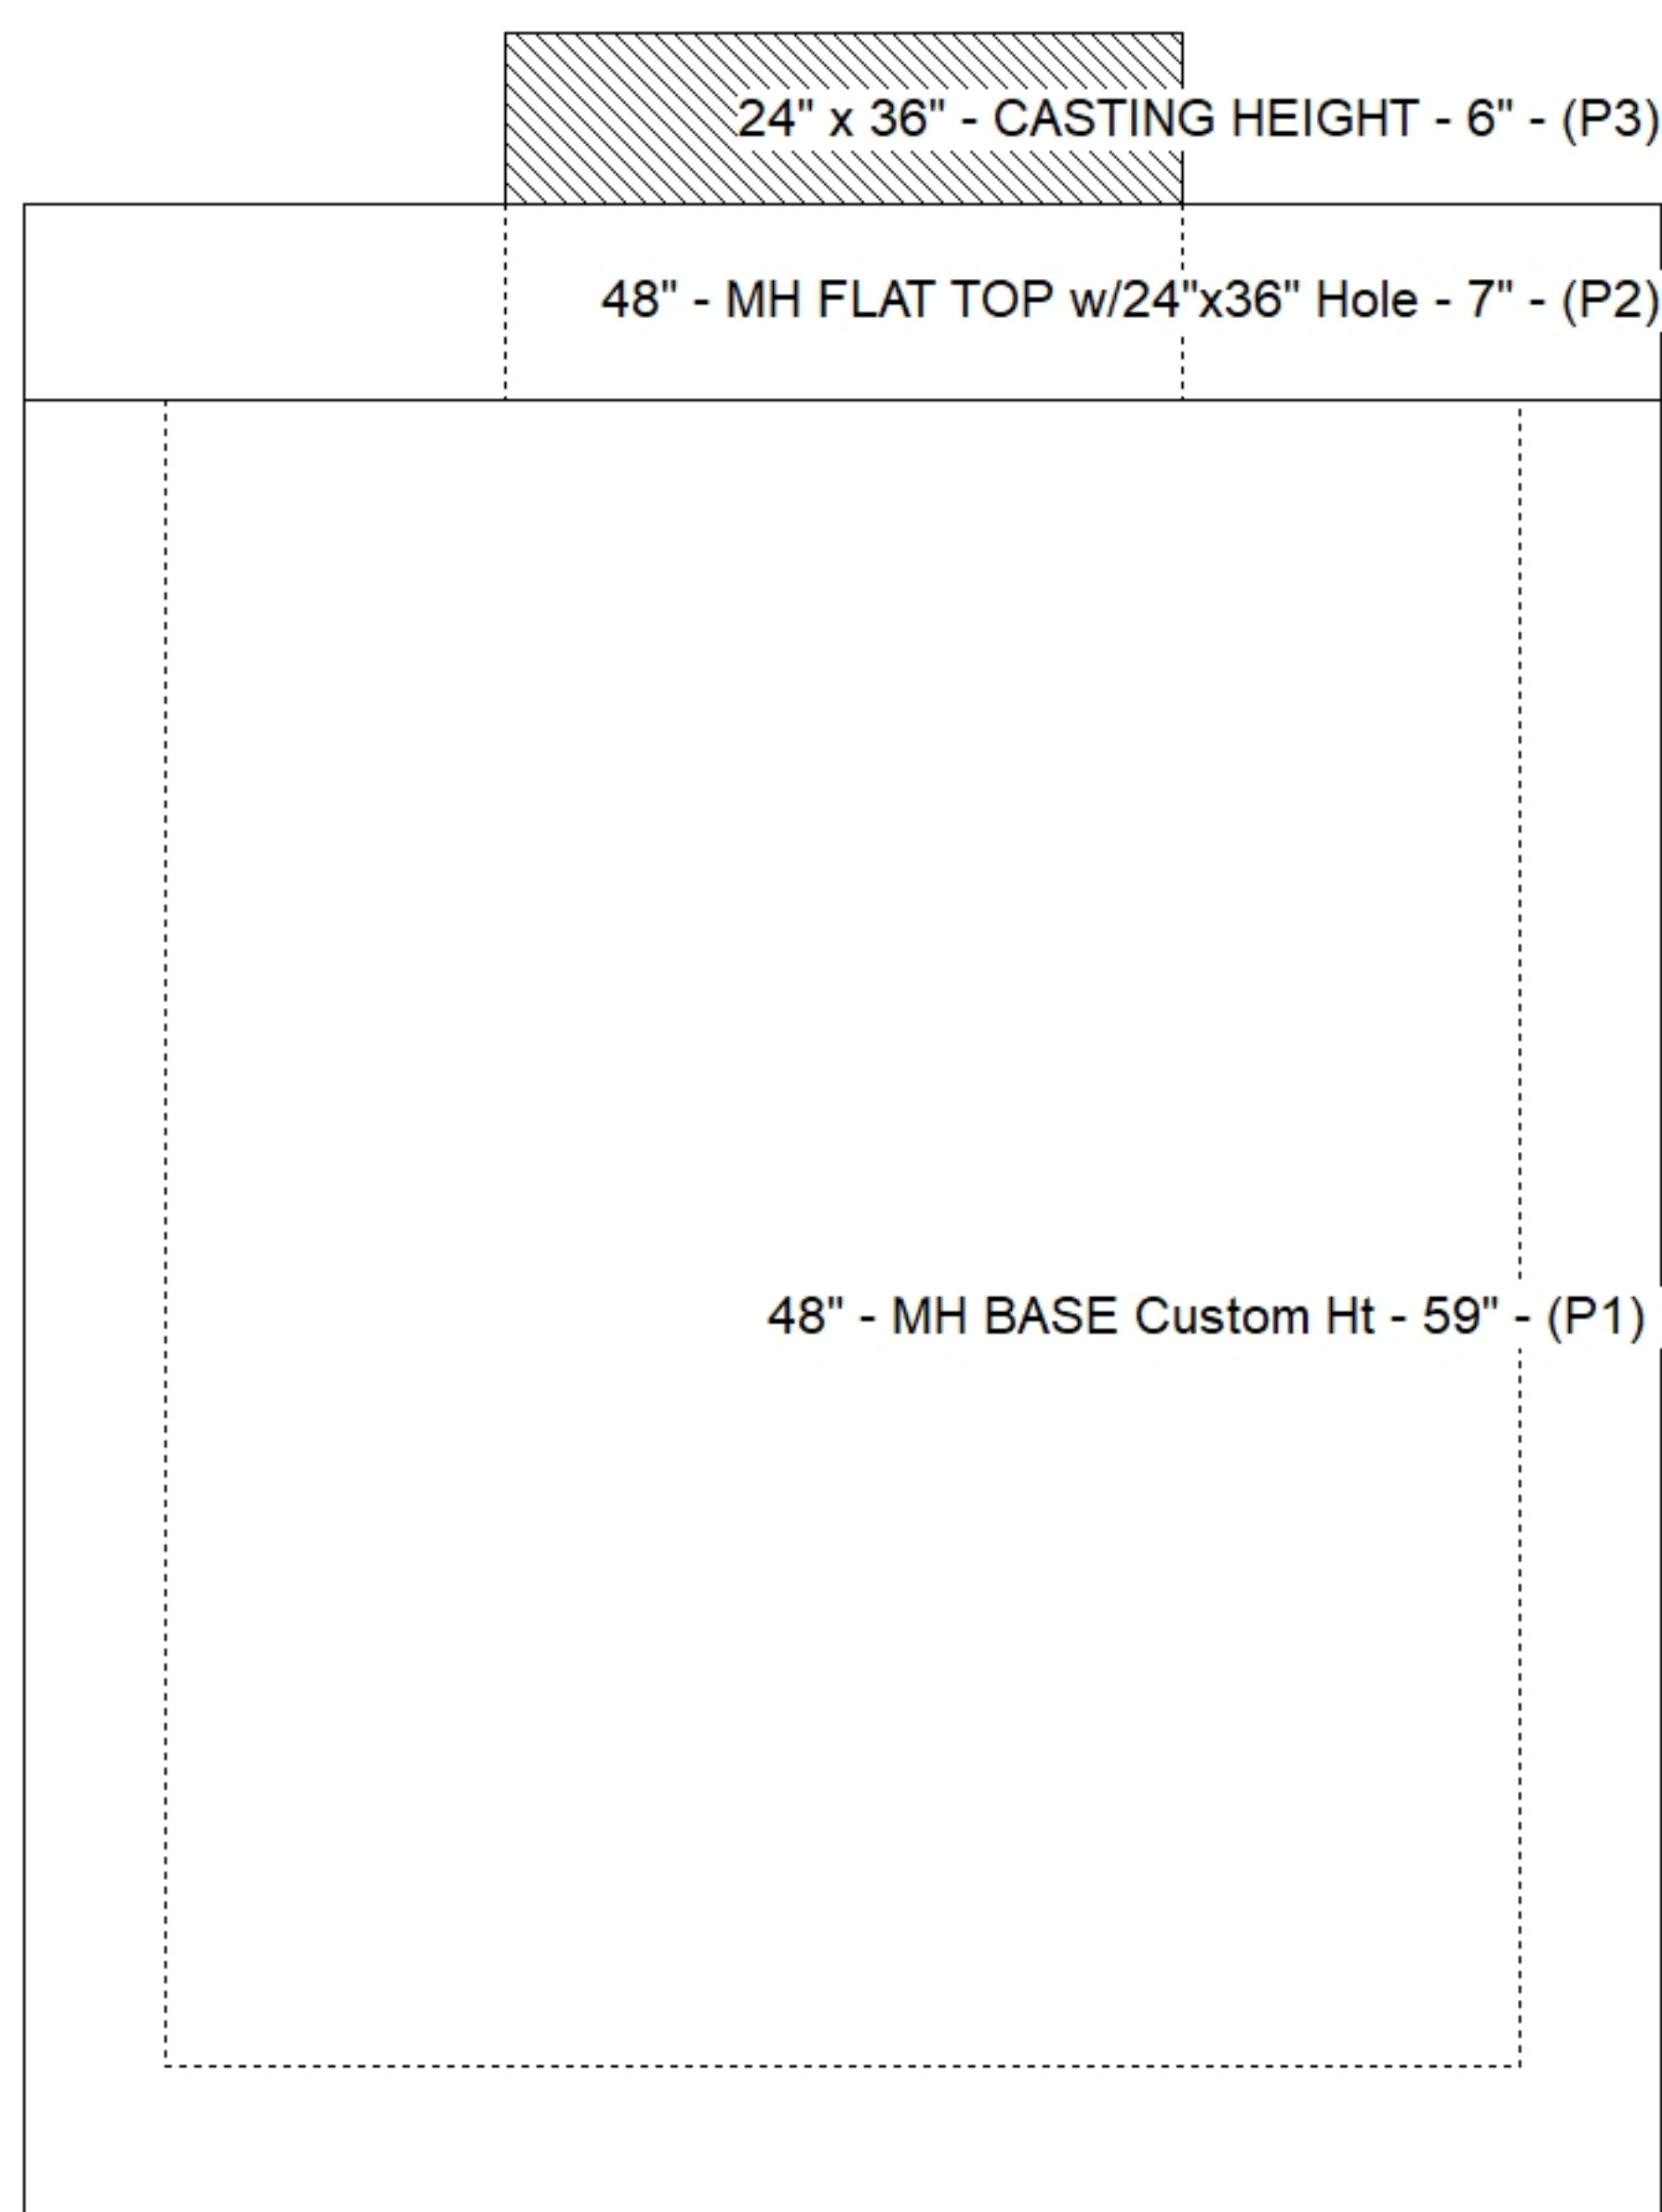

### Default - Interior Dimensions

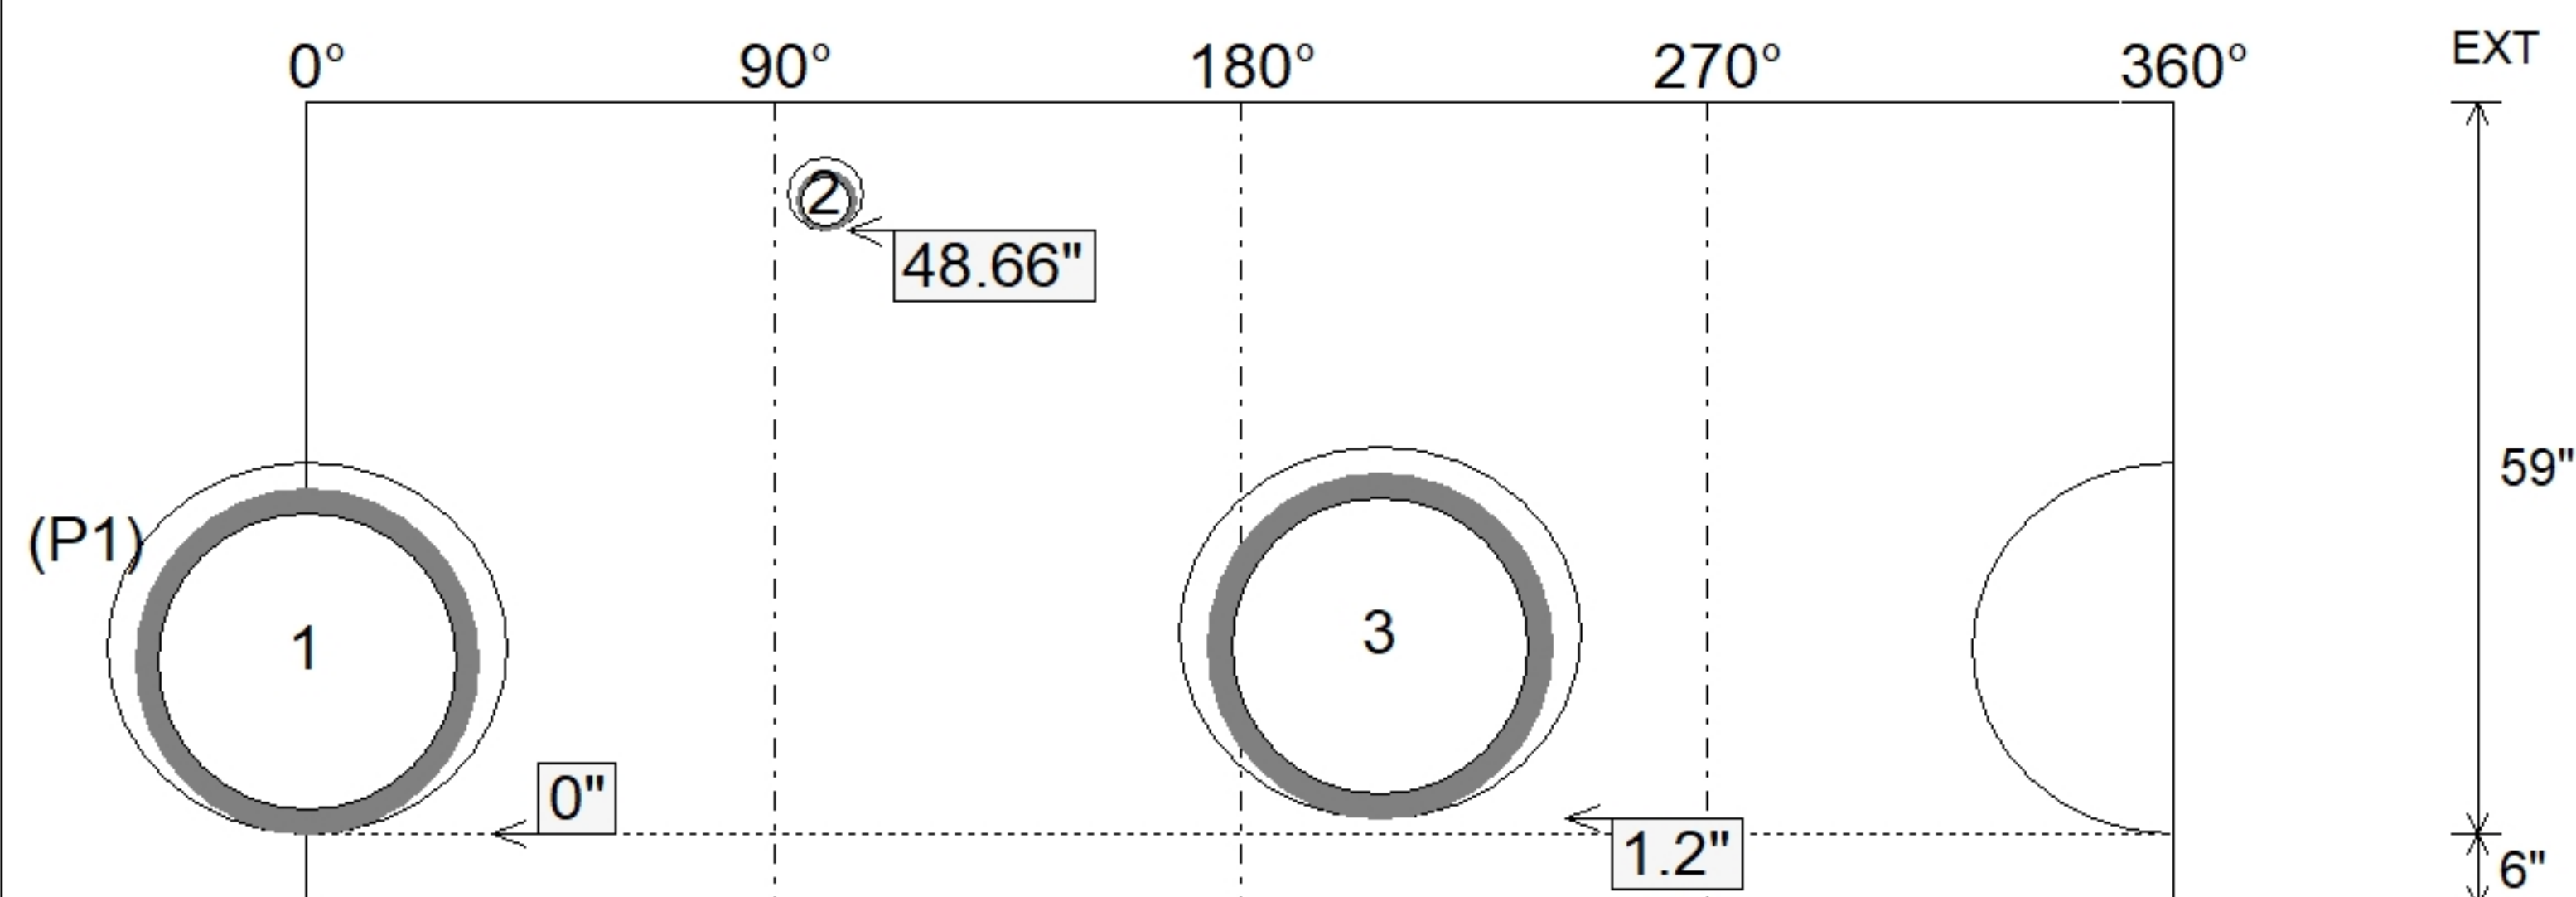

SUBMITTAL  
APPROVED BY: