




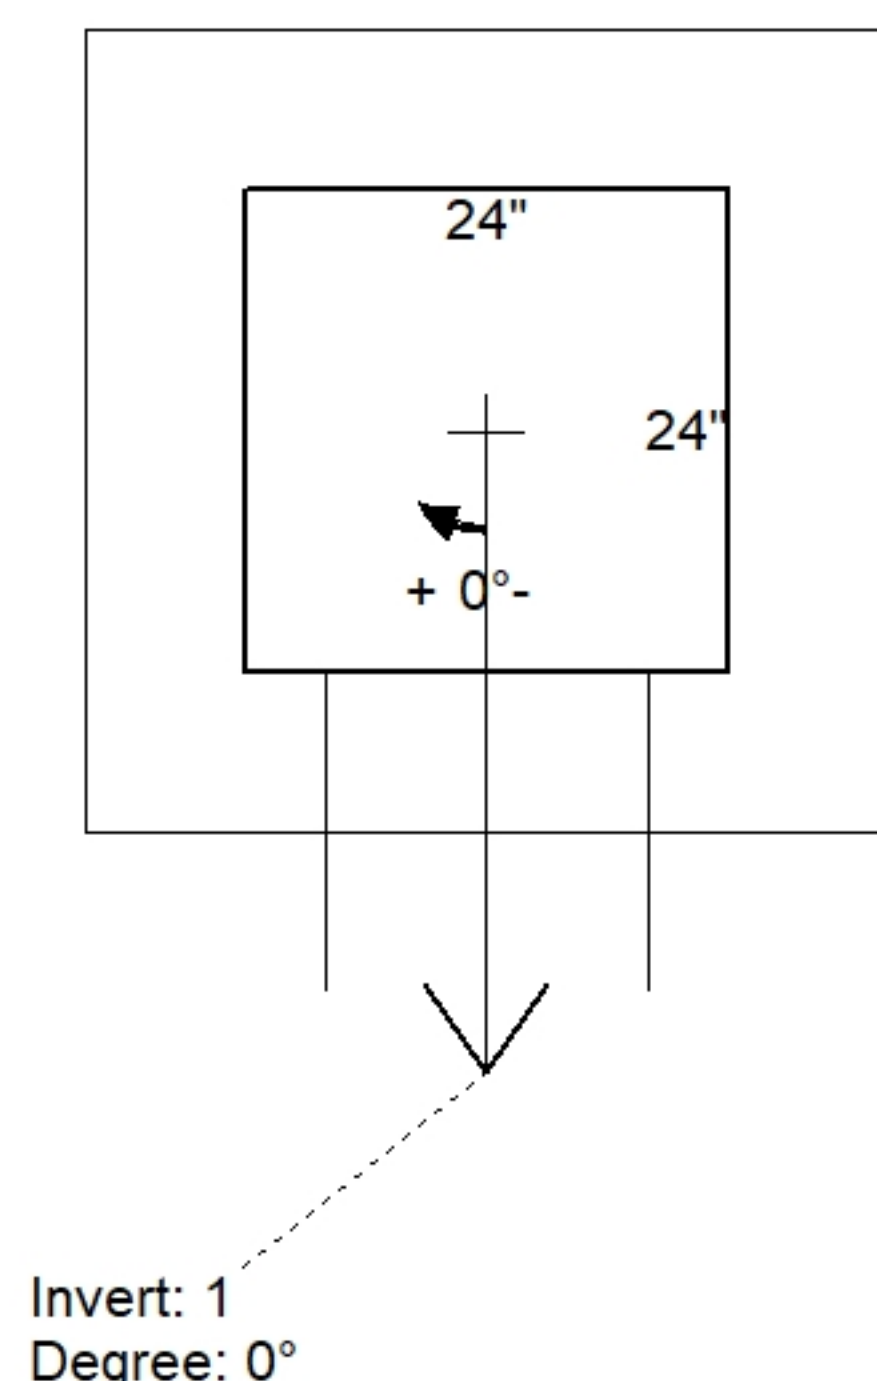

Structure Notes: . 1. JR HOE HOE-280T F/G PROVIDED BY ICAST. 2. PER ASTM C913 SPECIFICATIONS. 3. CONCRETE = 4,000 PSI AT 28 DAYS. 4. REINFORCING PER ASTM A615 (GRADE 60). - WALLS (As .12) #5 BARS AT 12" C.C.E.W. - FLOOR (As .12) #5 BARS AT 12" C.C.E.W.	STRUCTURE SUMMARY: P2) 24" x 24" - CASTING HEIGHT - 4" 0 lb P1) 24" x 24" - BOX BASE 8inW, 8inF, Variable Ht - 32" 3689 lb 1) CASTING - HOE 280T F/G 182 lb 1) 24" x 24" - Conseal CS-102 1.00" 0 lb 1) Hole - 16 0 lb ----- Structure Total: 3871 lb
---	--

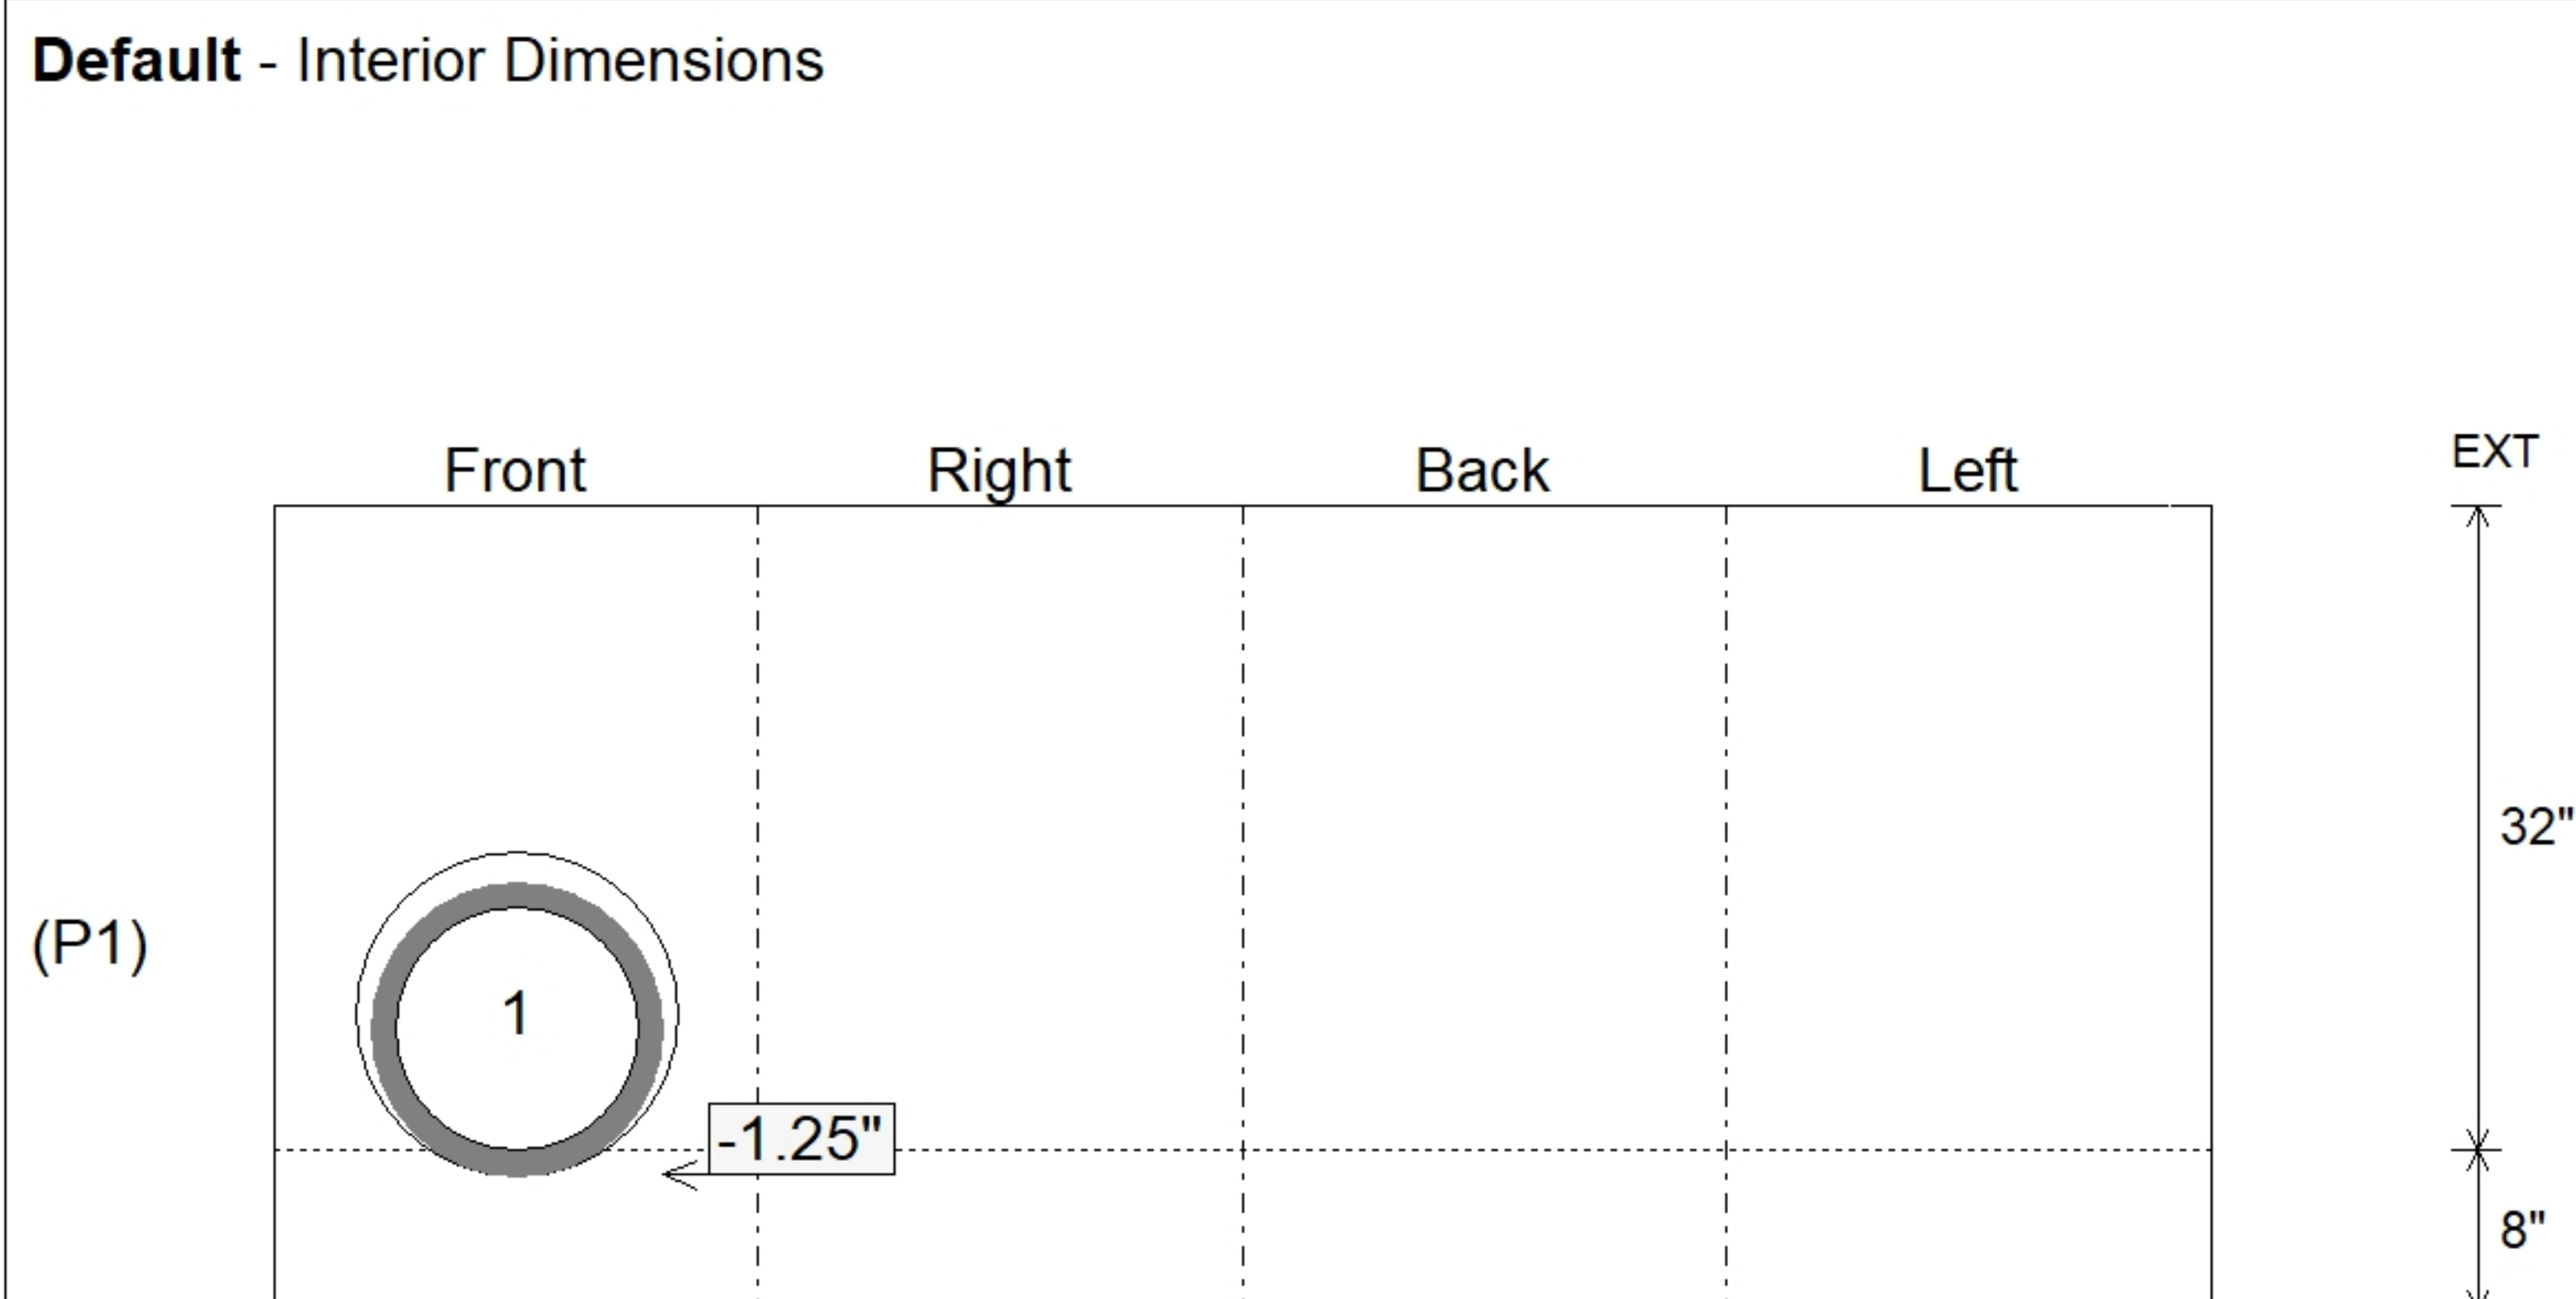

Position	Elev	Angle	Pipe	Pipe OD	Hole	Connector	Up (↓)	Ref
Rim	848.8'							
Reducer								
Invert 1	845.8'	0°	12" HDPE	14.5"	16"	Hole 16	-1.25"	P1
Invert 2								
Invert 3								
Invert 4								
Invert 5								
Invert 6								
Invert 7								
Invert 8								

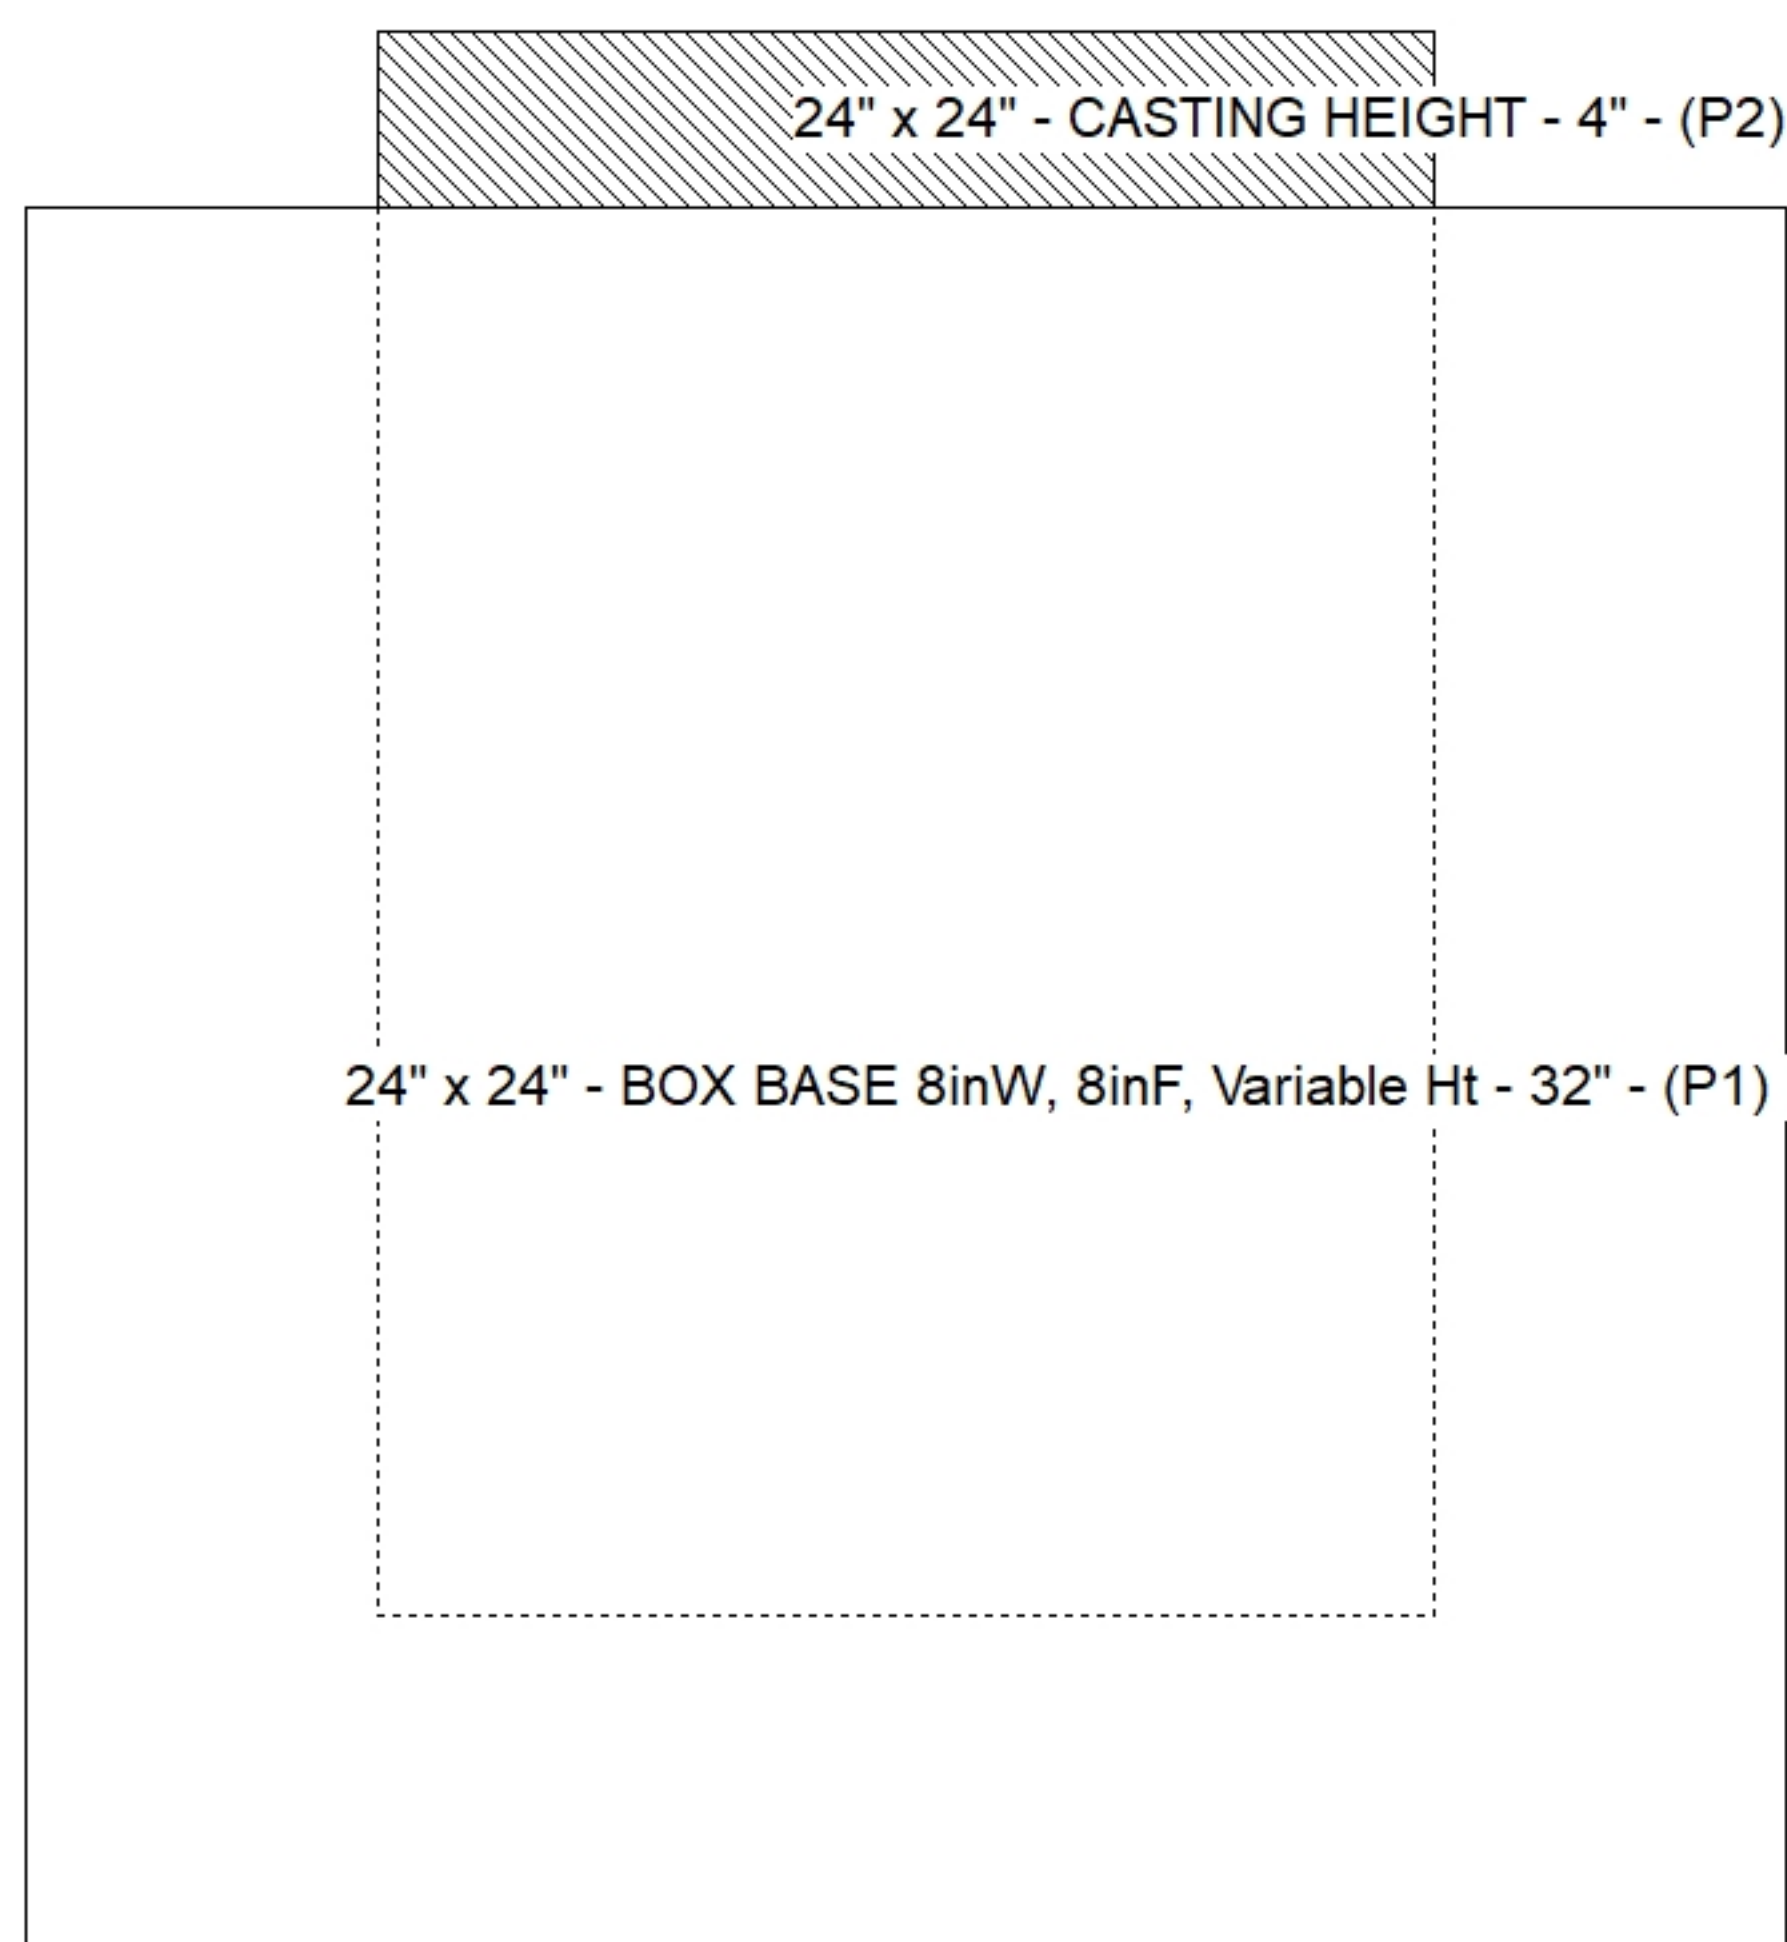

SUBMITTAL
APPROVED BY: