





Floor (Bot): 830.133'
Overall Height: 6.833'
Slack: 0.4"


	0 lb
	4866 lb
	5054 lb
	226 lb
	0 lb
	0 lb
	0 lb
	0 lb
Structure Total:	<u>10145 lb</u>

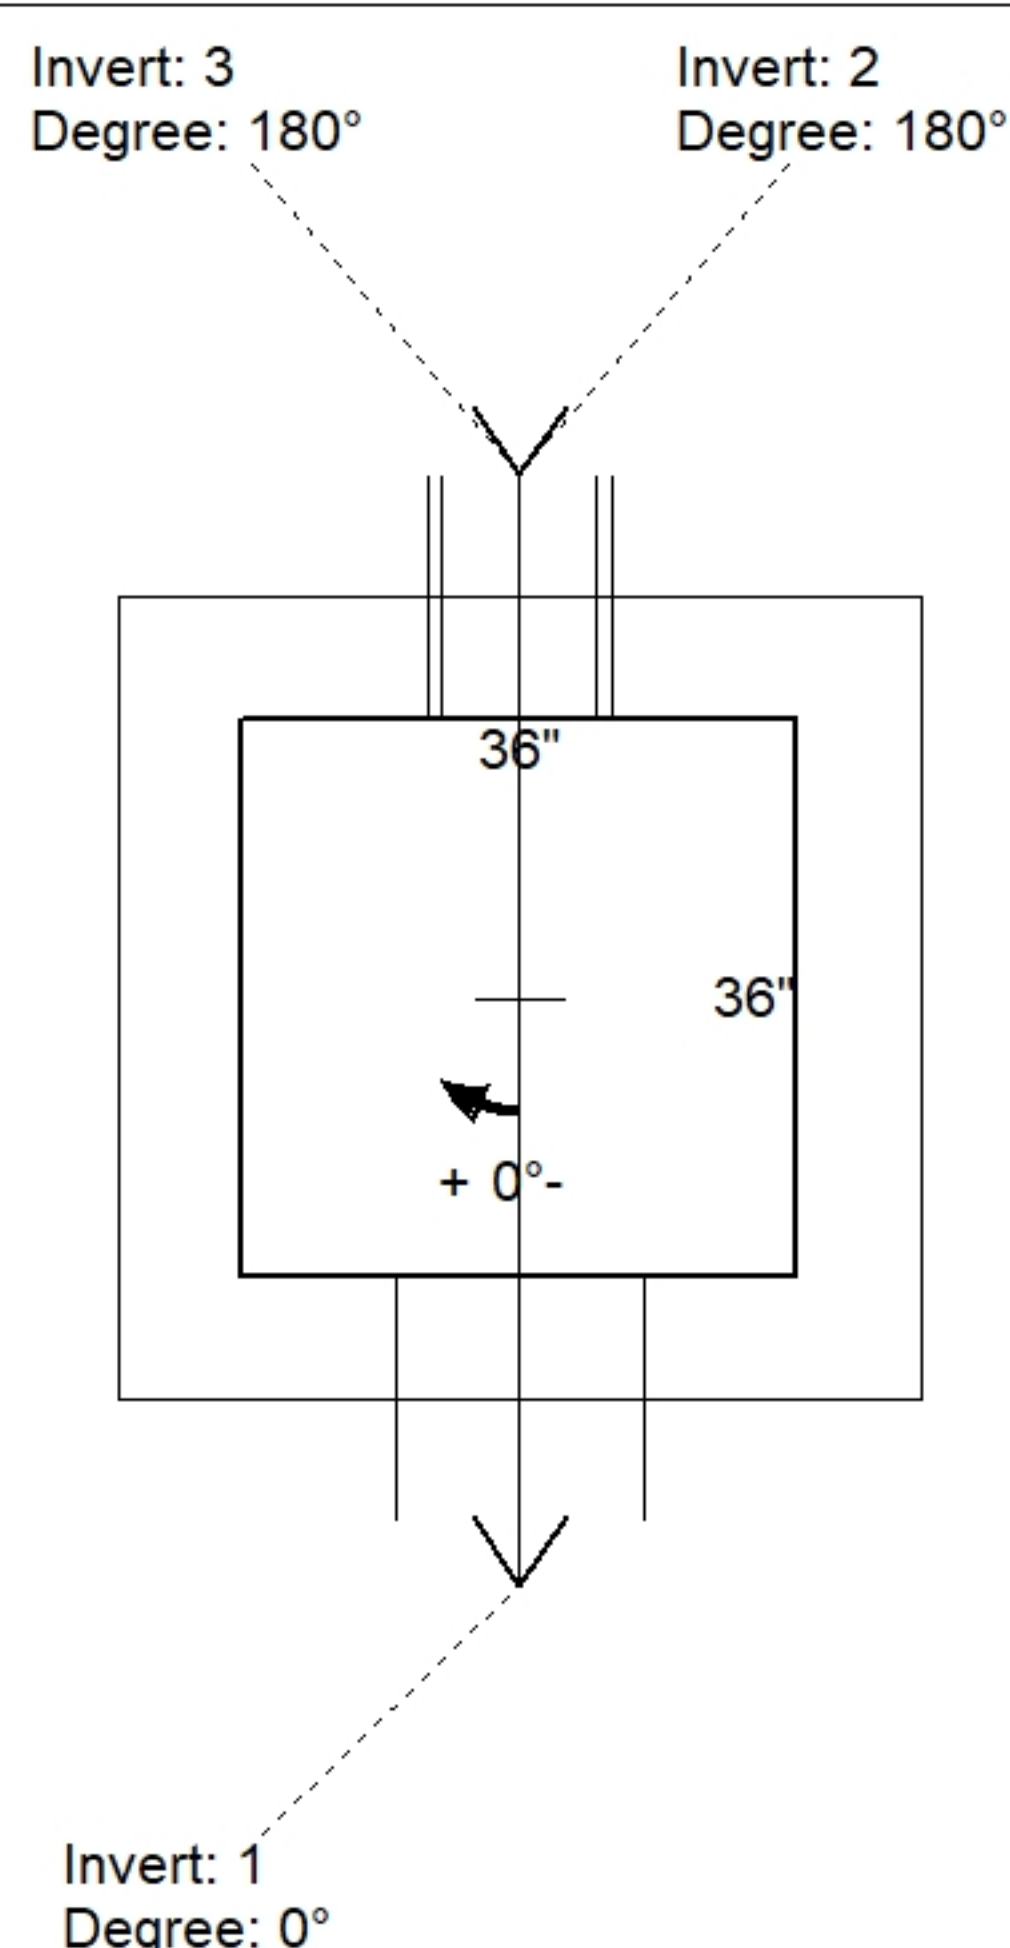

Position	Elev	Angle	Pipe	Pipe OD	Hole	Connector	Up (')	Ref
Rim	837'							
Reducer								
Invert 1	830.8'	0°	12" HDPE	14.5"	16"	Hole 16	-1.25"	P1
Invert 2	831.5'	180°	6" HDPE (perf pipe)	6.9"	10"	Hole 10	7.95"	P1
Invert 3	834'	180°	12" x 12" SQ. Hole	12" x 12"	12" x 12"	SQ. Hole 12"x12"	7.4"	P2
Invert 4								
Invert 5								
Invert 6								
Invert 7								
Invert 8								

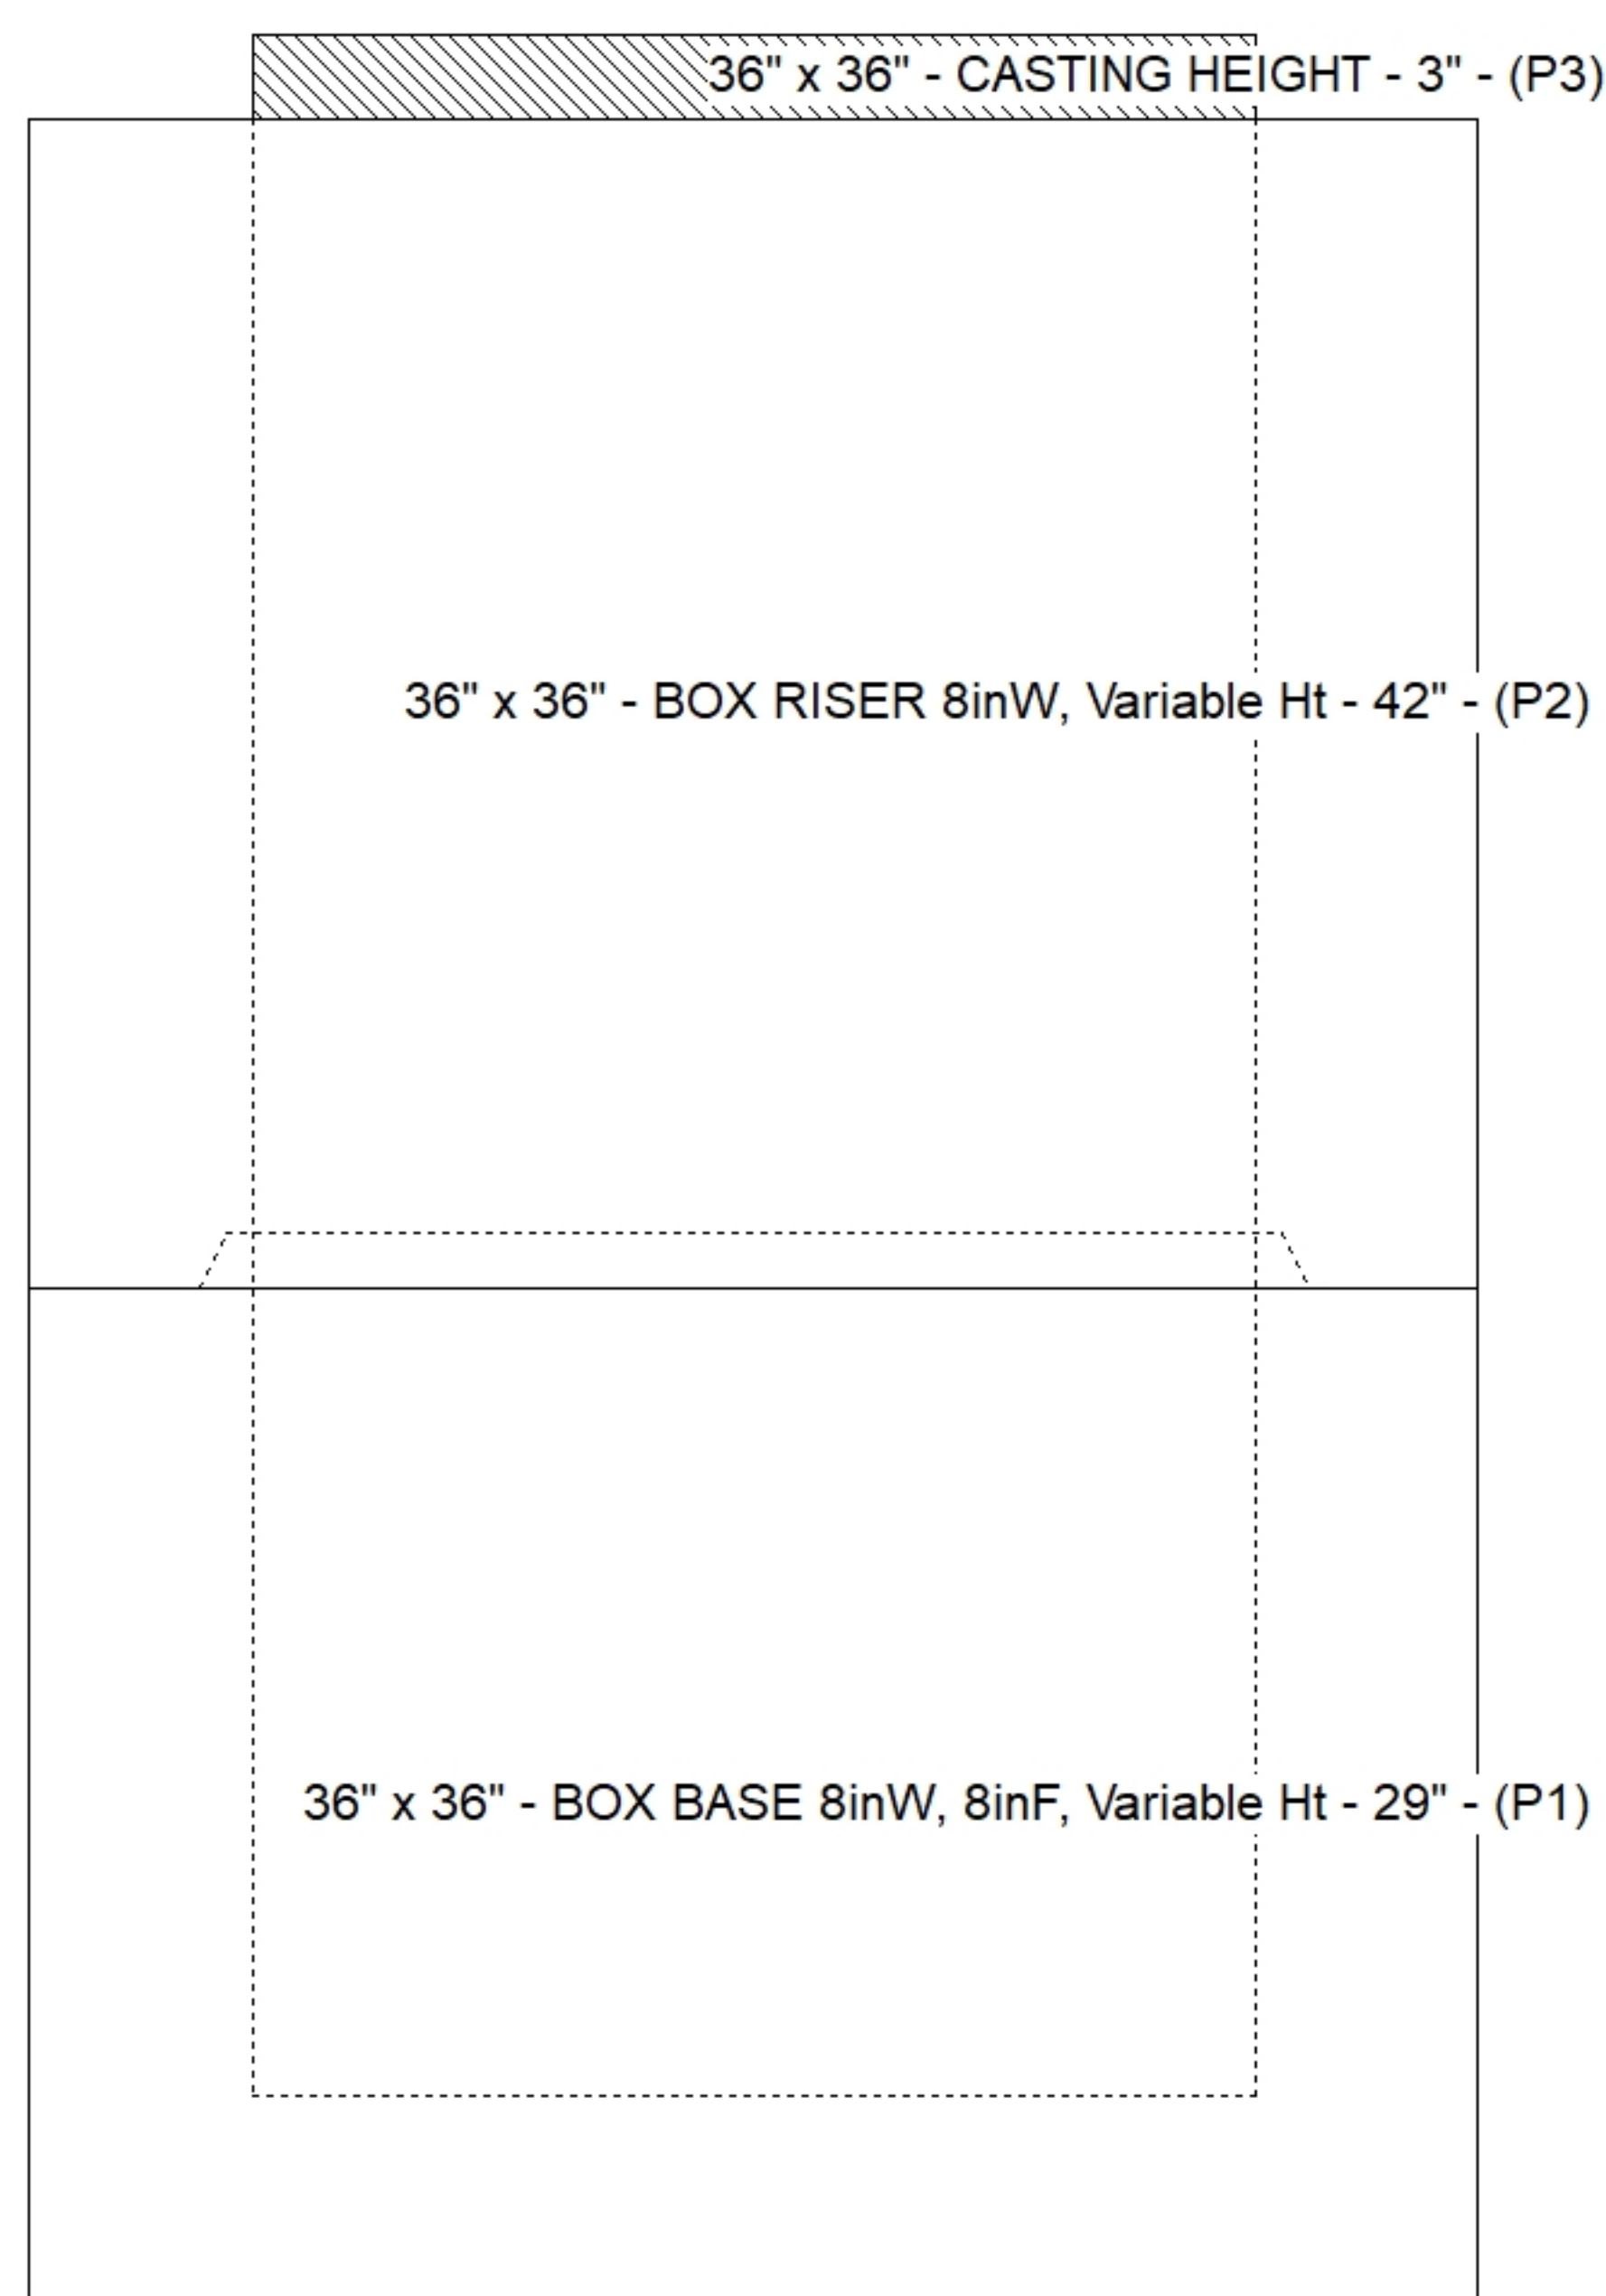

Default - Interior Dimensions

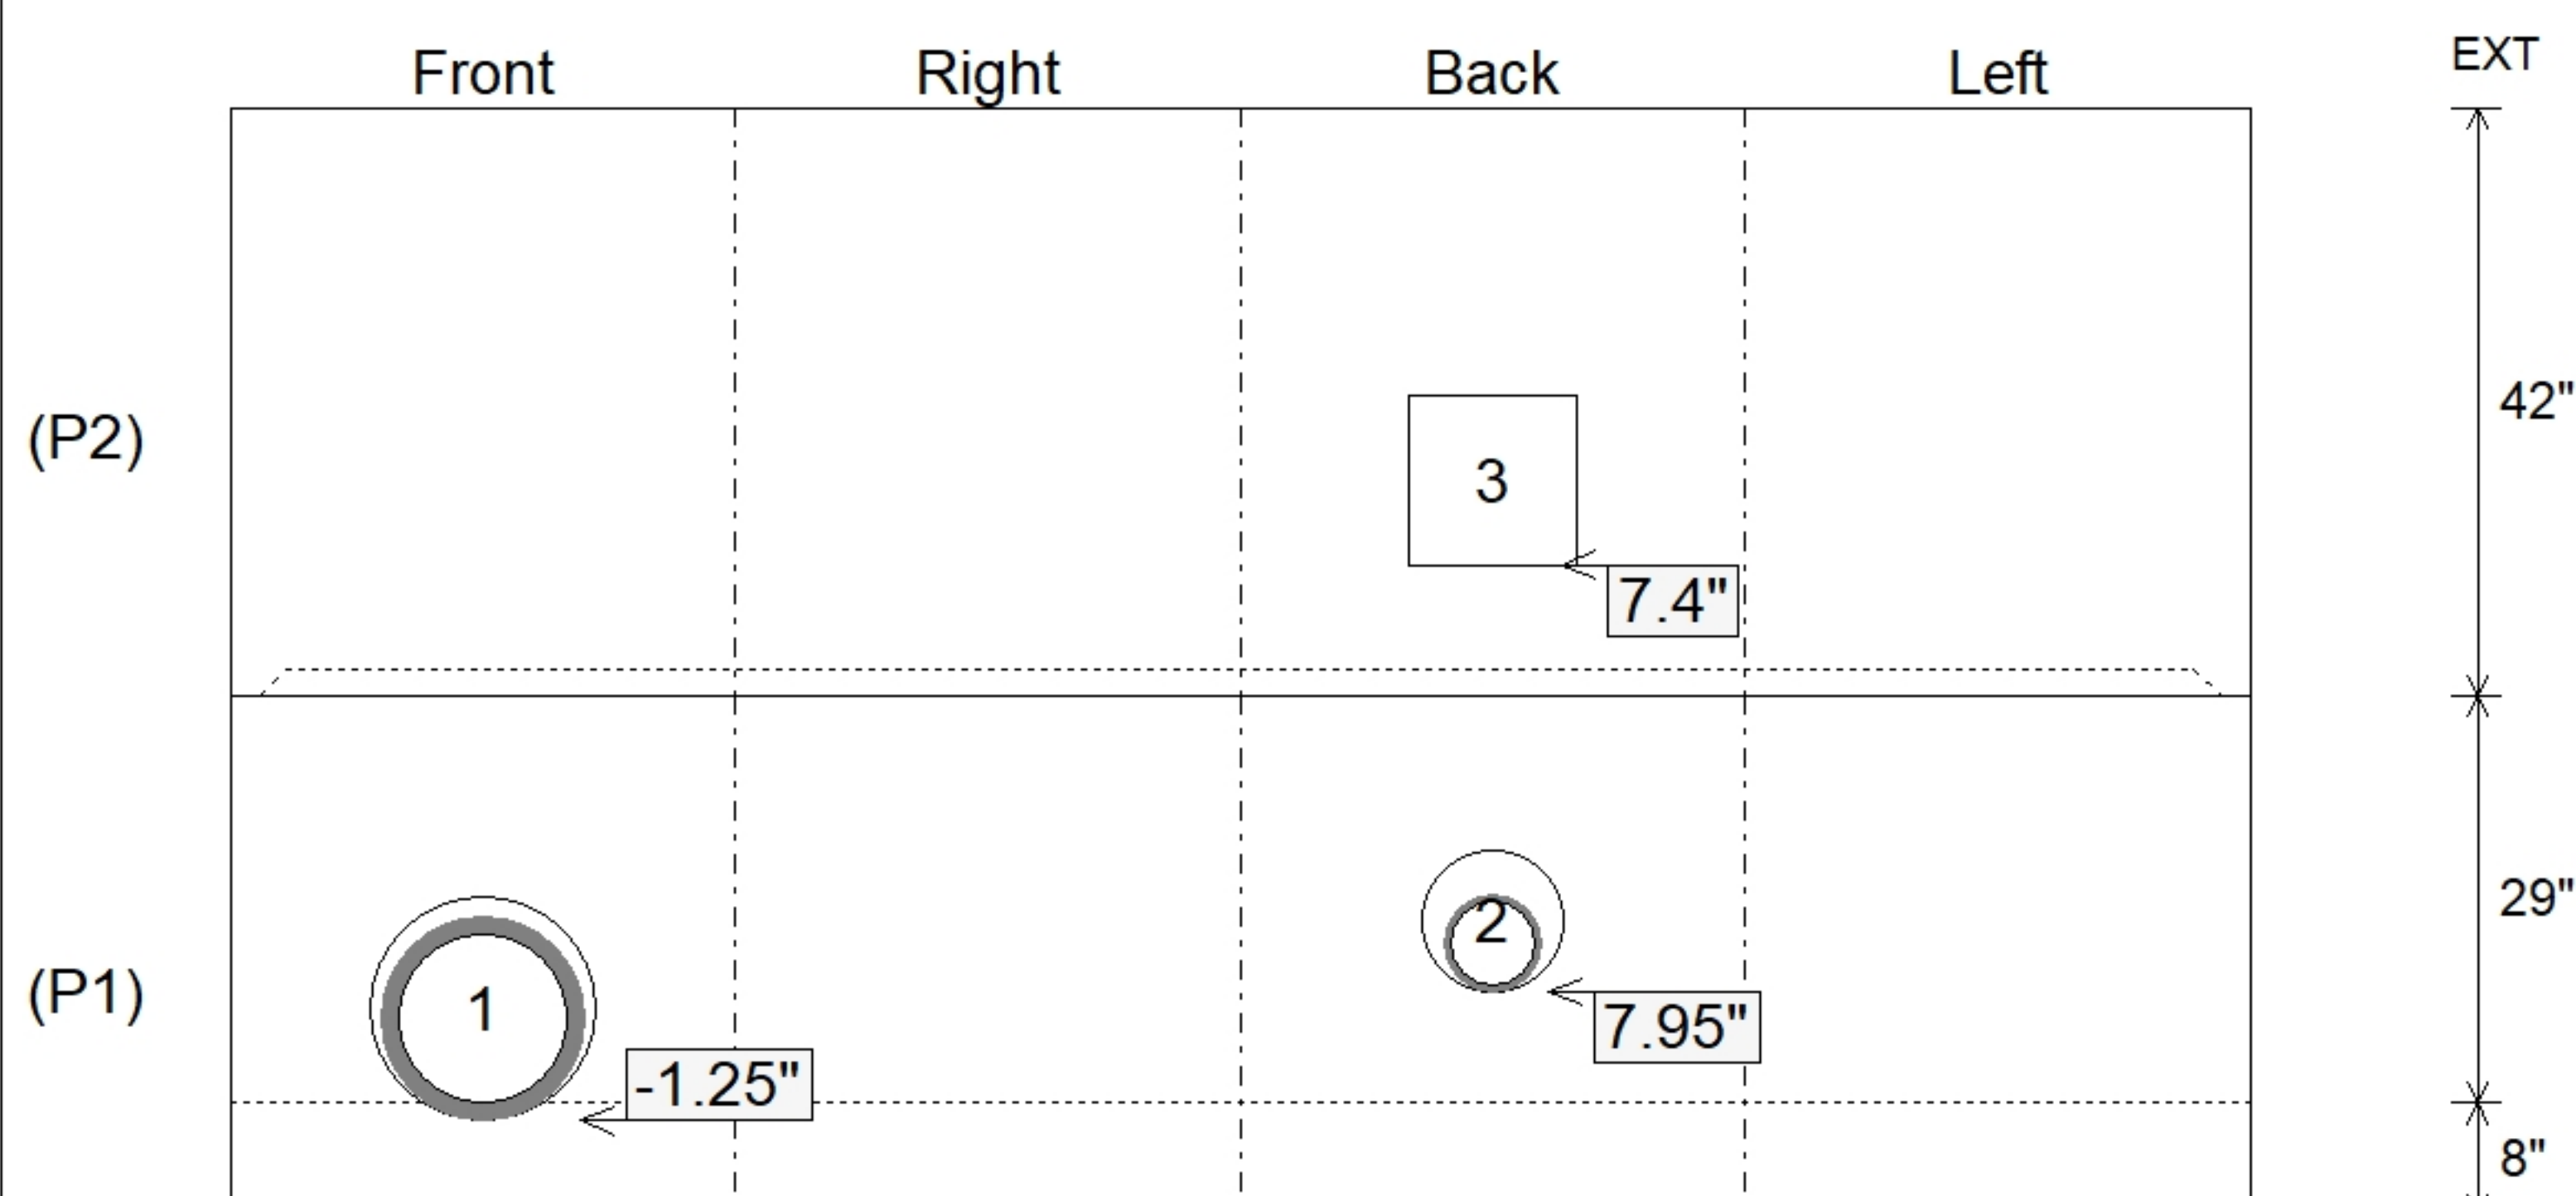

SUBMITTAL
APPROVED BY: