





Floor (Bot): 851.783'
Overall Height: 3.167'
Slack: 0"

Structure Total: 3332 lb

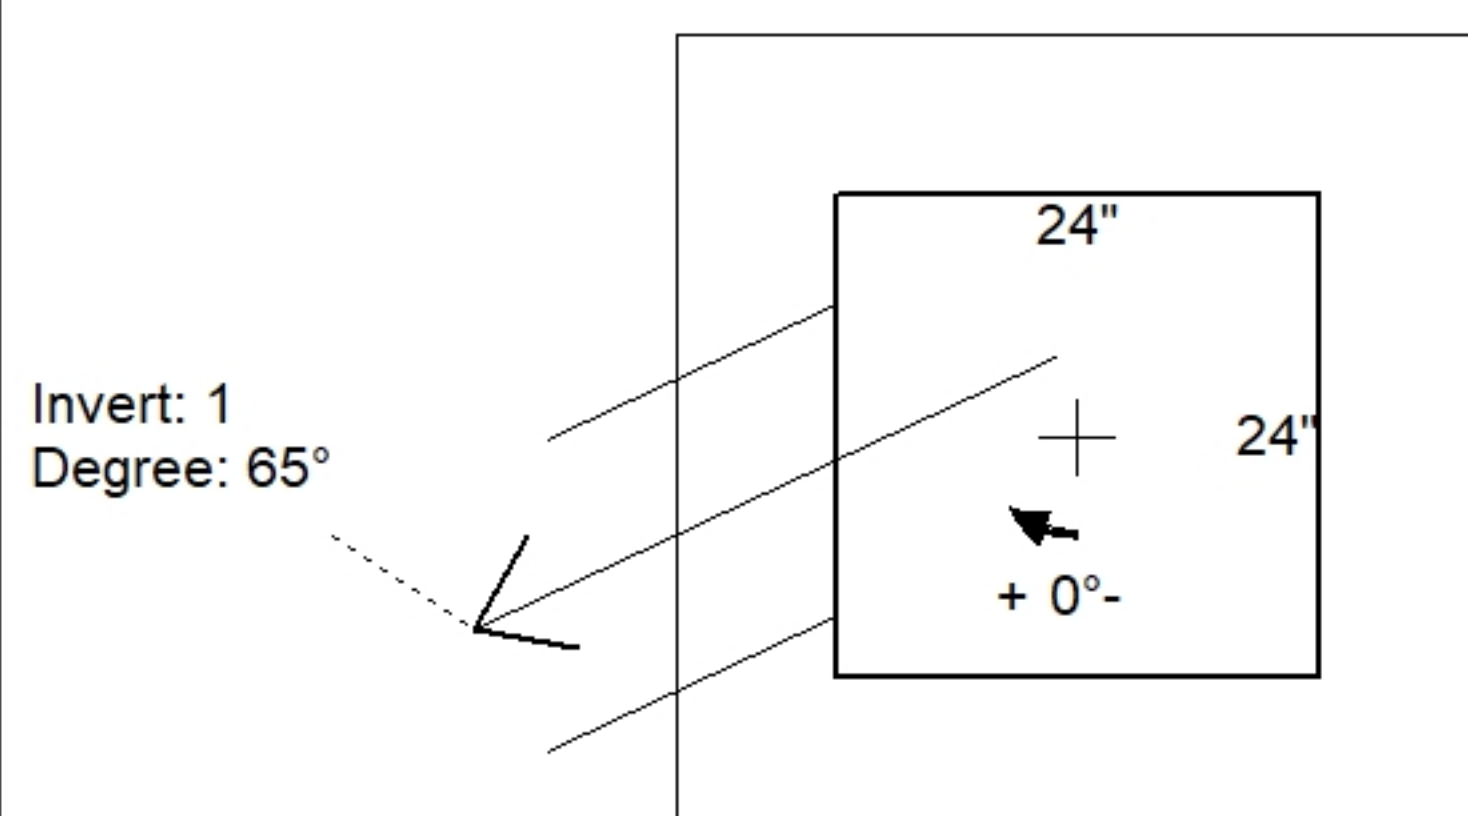

Position	Elev	Angle	Pipe	Pipe OD	Hole	Connector	Up (')	Ref
Rim	854.95'							
Reducer								
Invert 1	852.45'	65°	10" HDPE	11.4"	14"	Hole 14	-0.7"	P1
Invert 2								
Invert 3								
Invert 4								
Invert 5								
Invert 6								
Invert 7								
Invert 8								

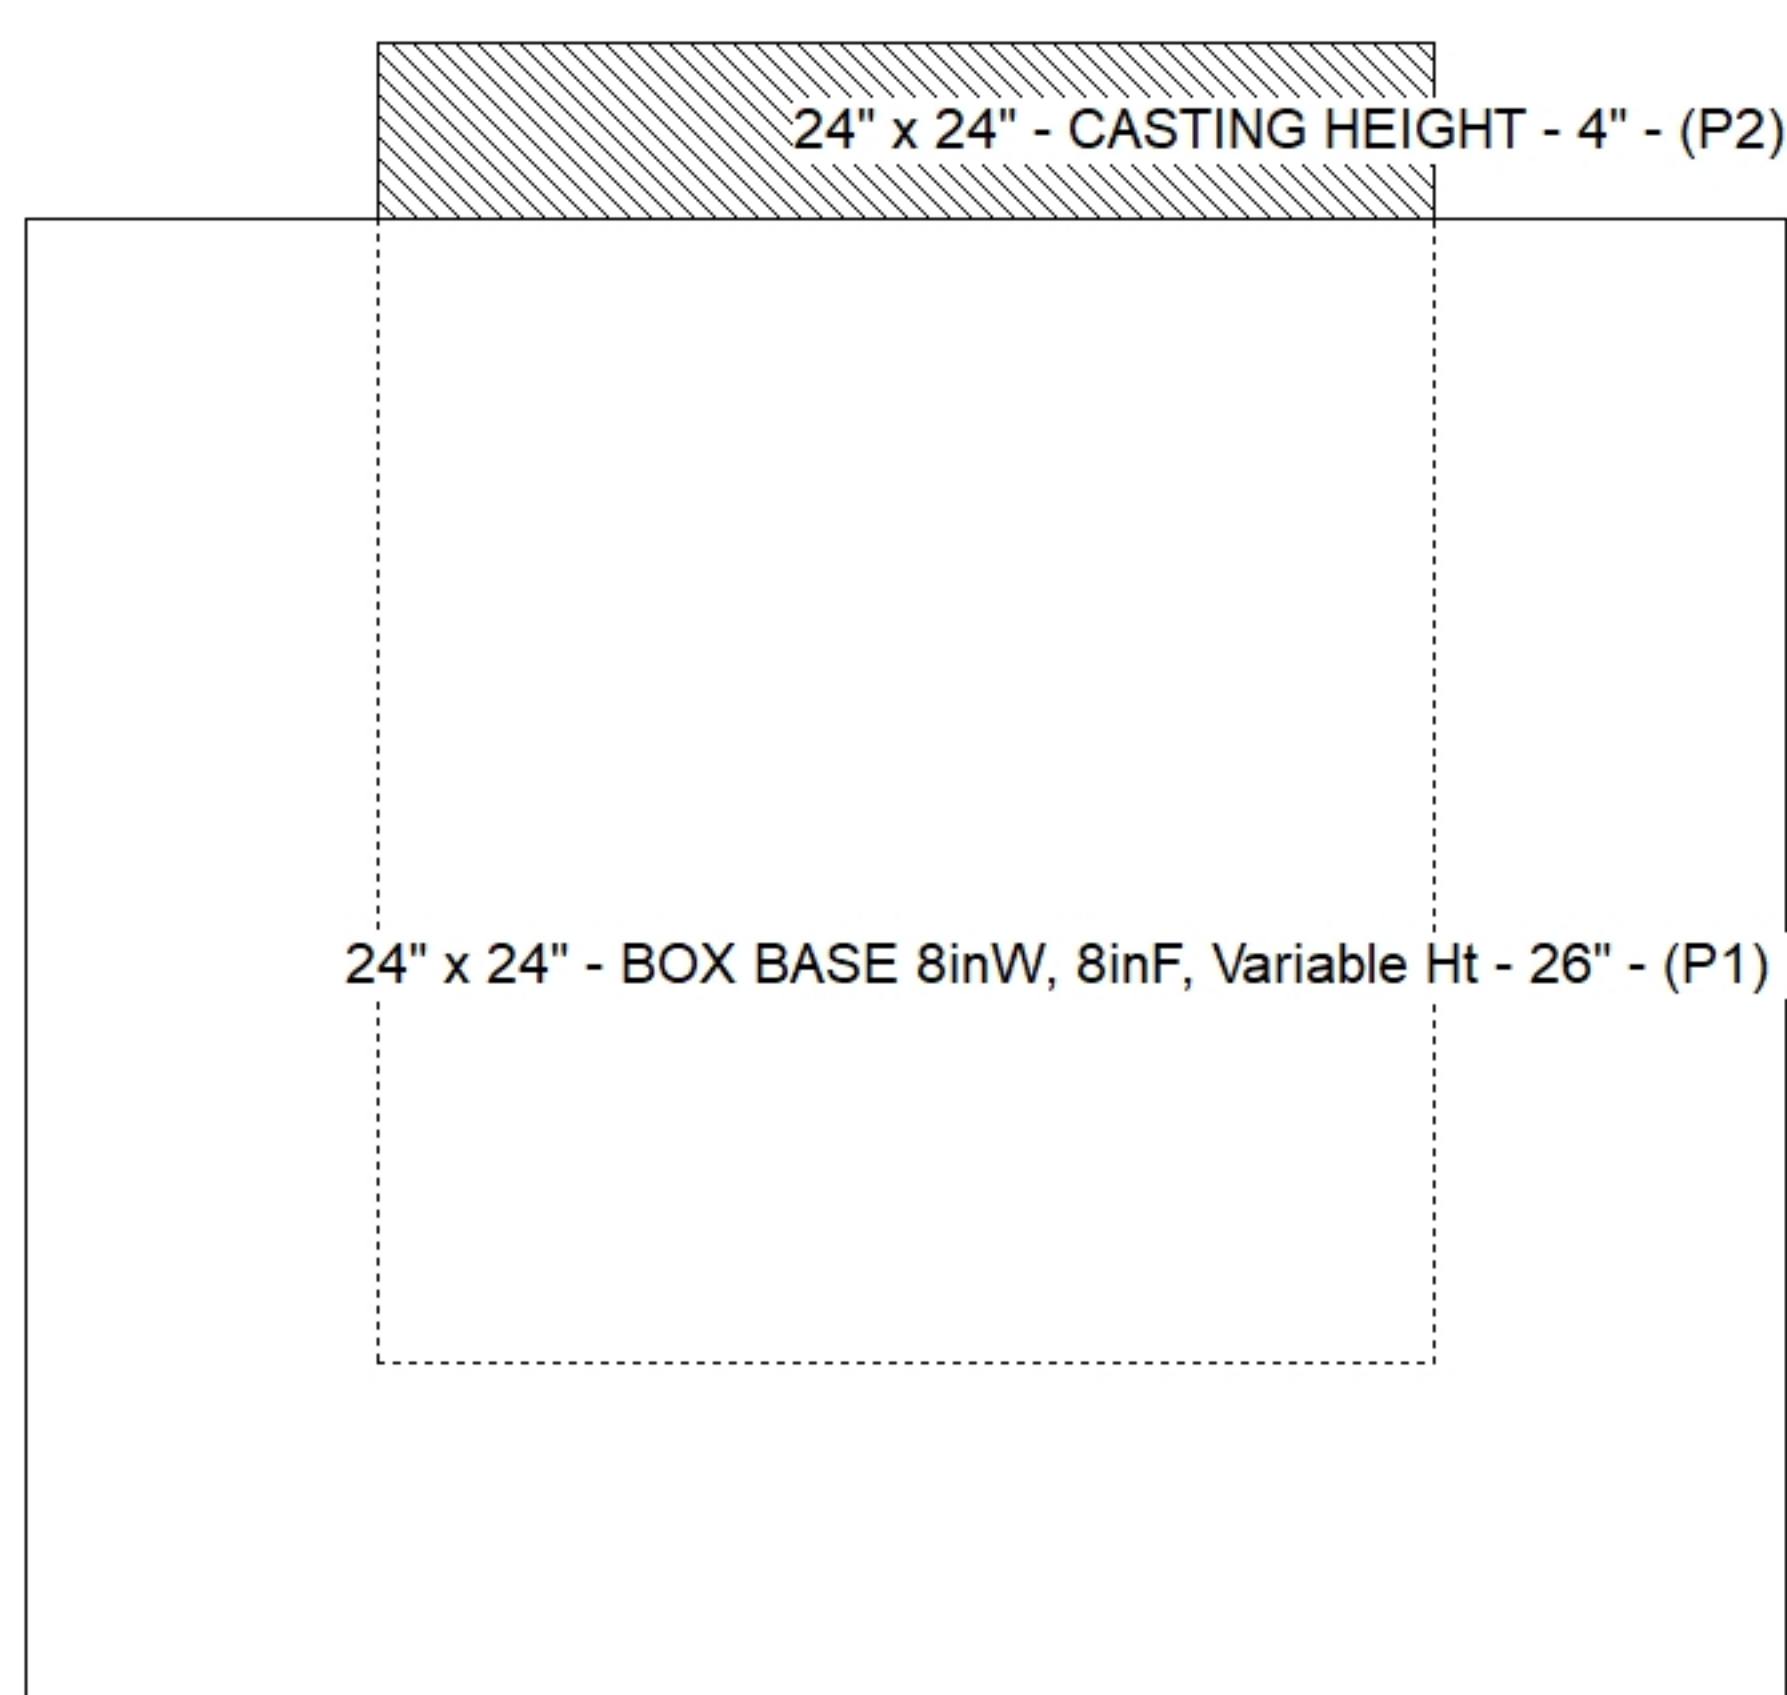

SUBMITTAL
APPROVED BY: