





Floor (Bot): 851.933'
Overall Height: 3.917'
Slack: 0"


Structure Total: 4022 lb

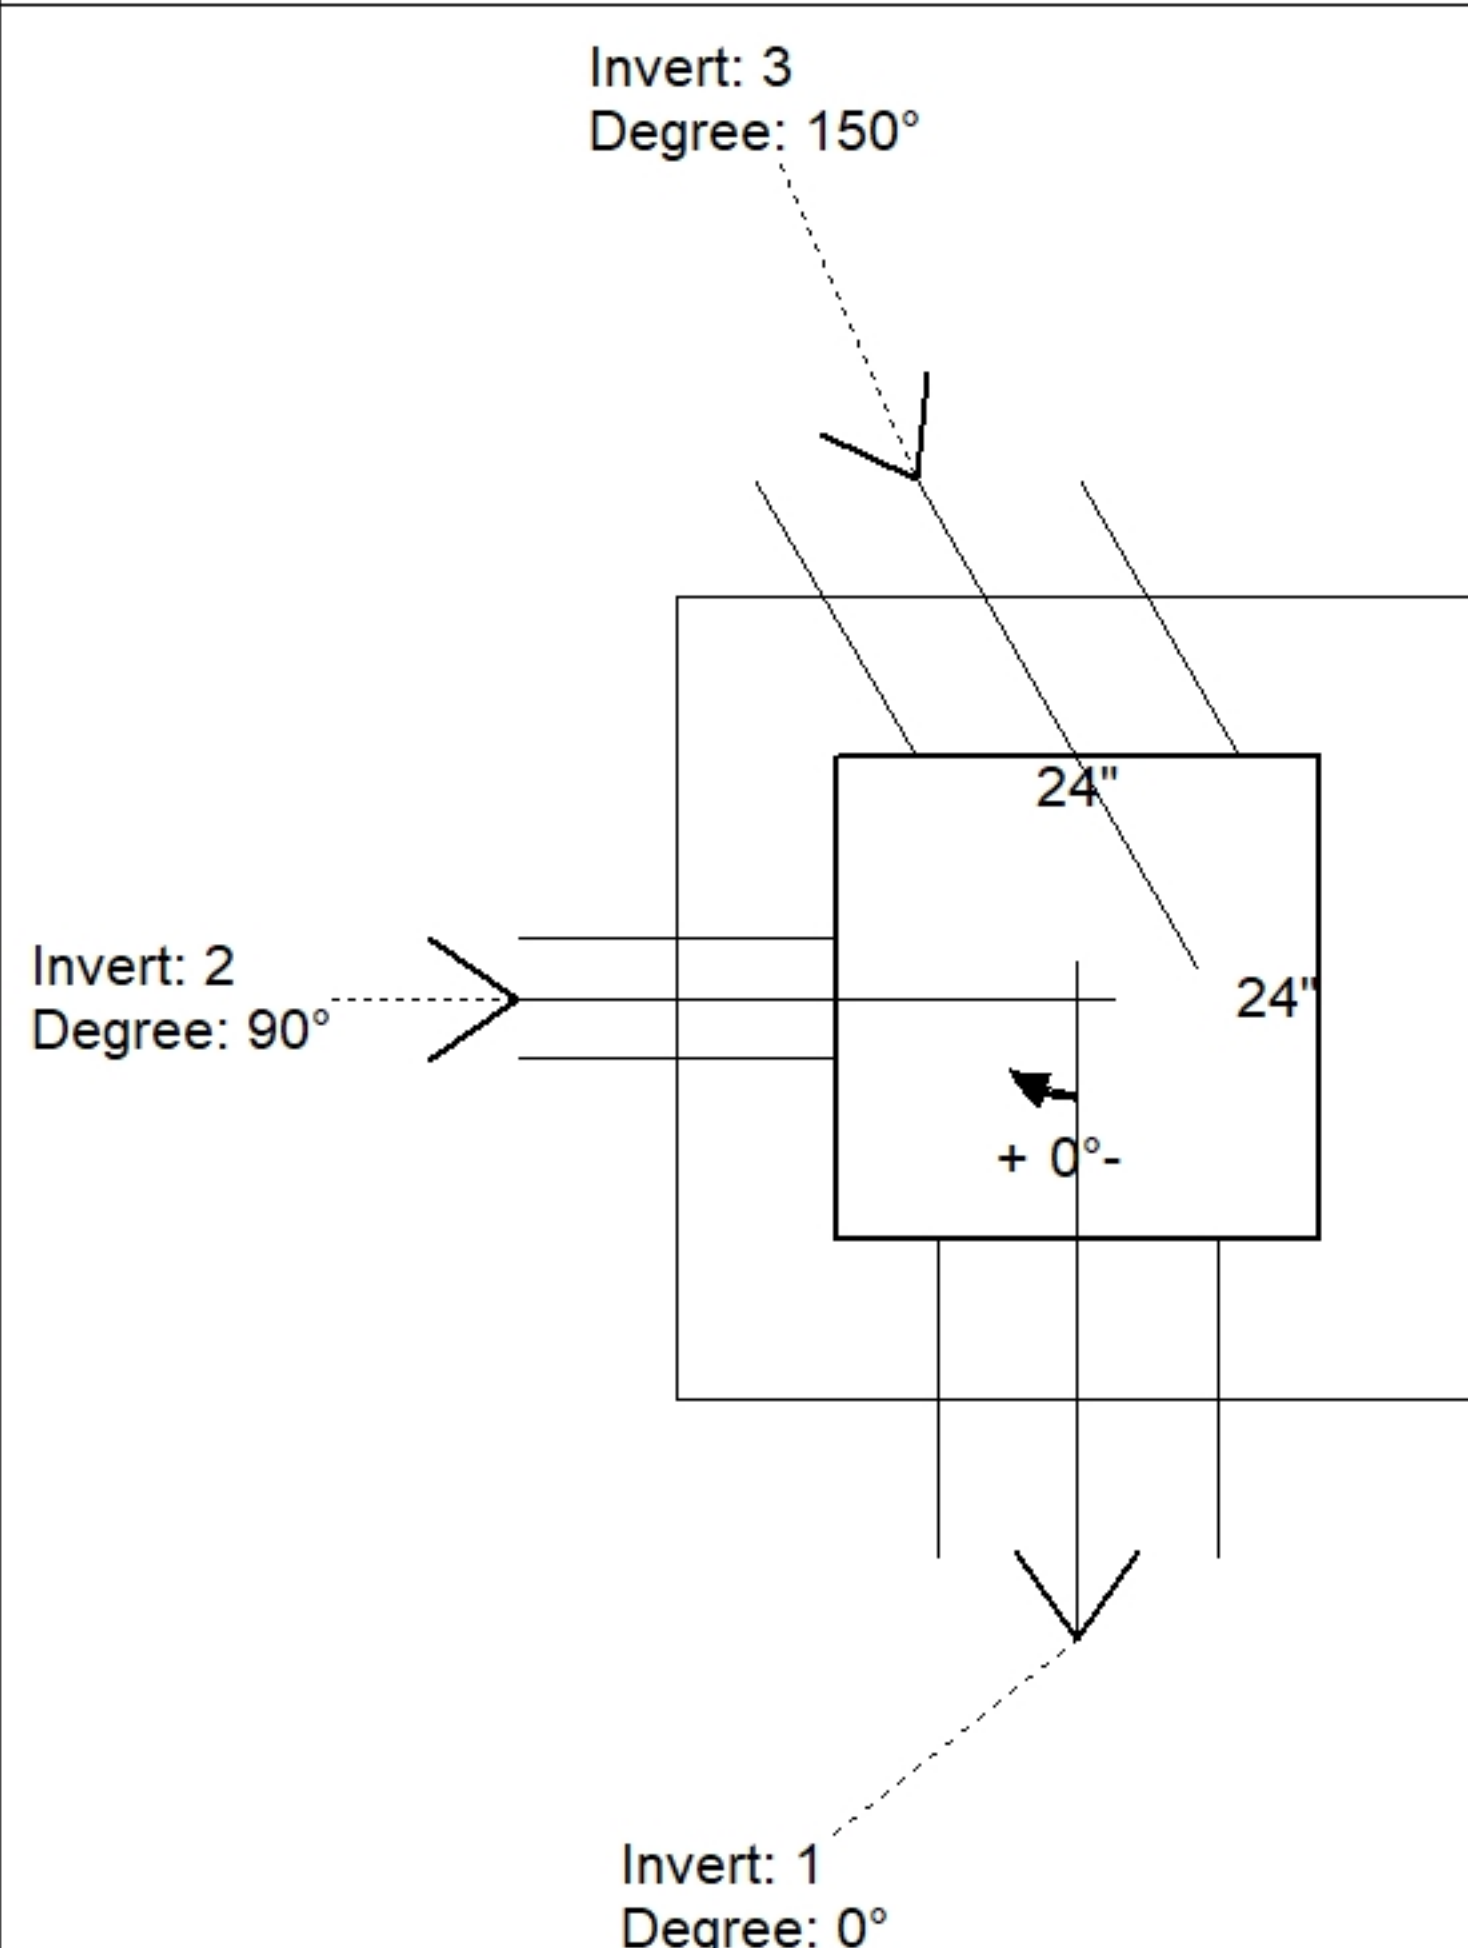

Position	Elev	Angle	Pipe	Pipe OD	Hole	Connector	Up (⌋)	Ref
Rim	855.85'							
Reducer								
Invert 1	852.6'	0°	10" HDPE	11.4"	14"	Hole 14	-0.7"	P1
Invert 2	854.1'	90°	4" HDPE (perf pipe)	4.8"	6"	Hole 6	17.6"	P1
Invert 3	852.7'	150°	10" HDPE	11.4"	14"	Hole 14	0.5"	P1
Invert 4								
Invert 5								
Invert 6								
Invert 7								
Invert 8								

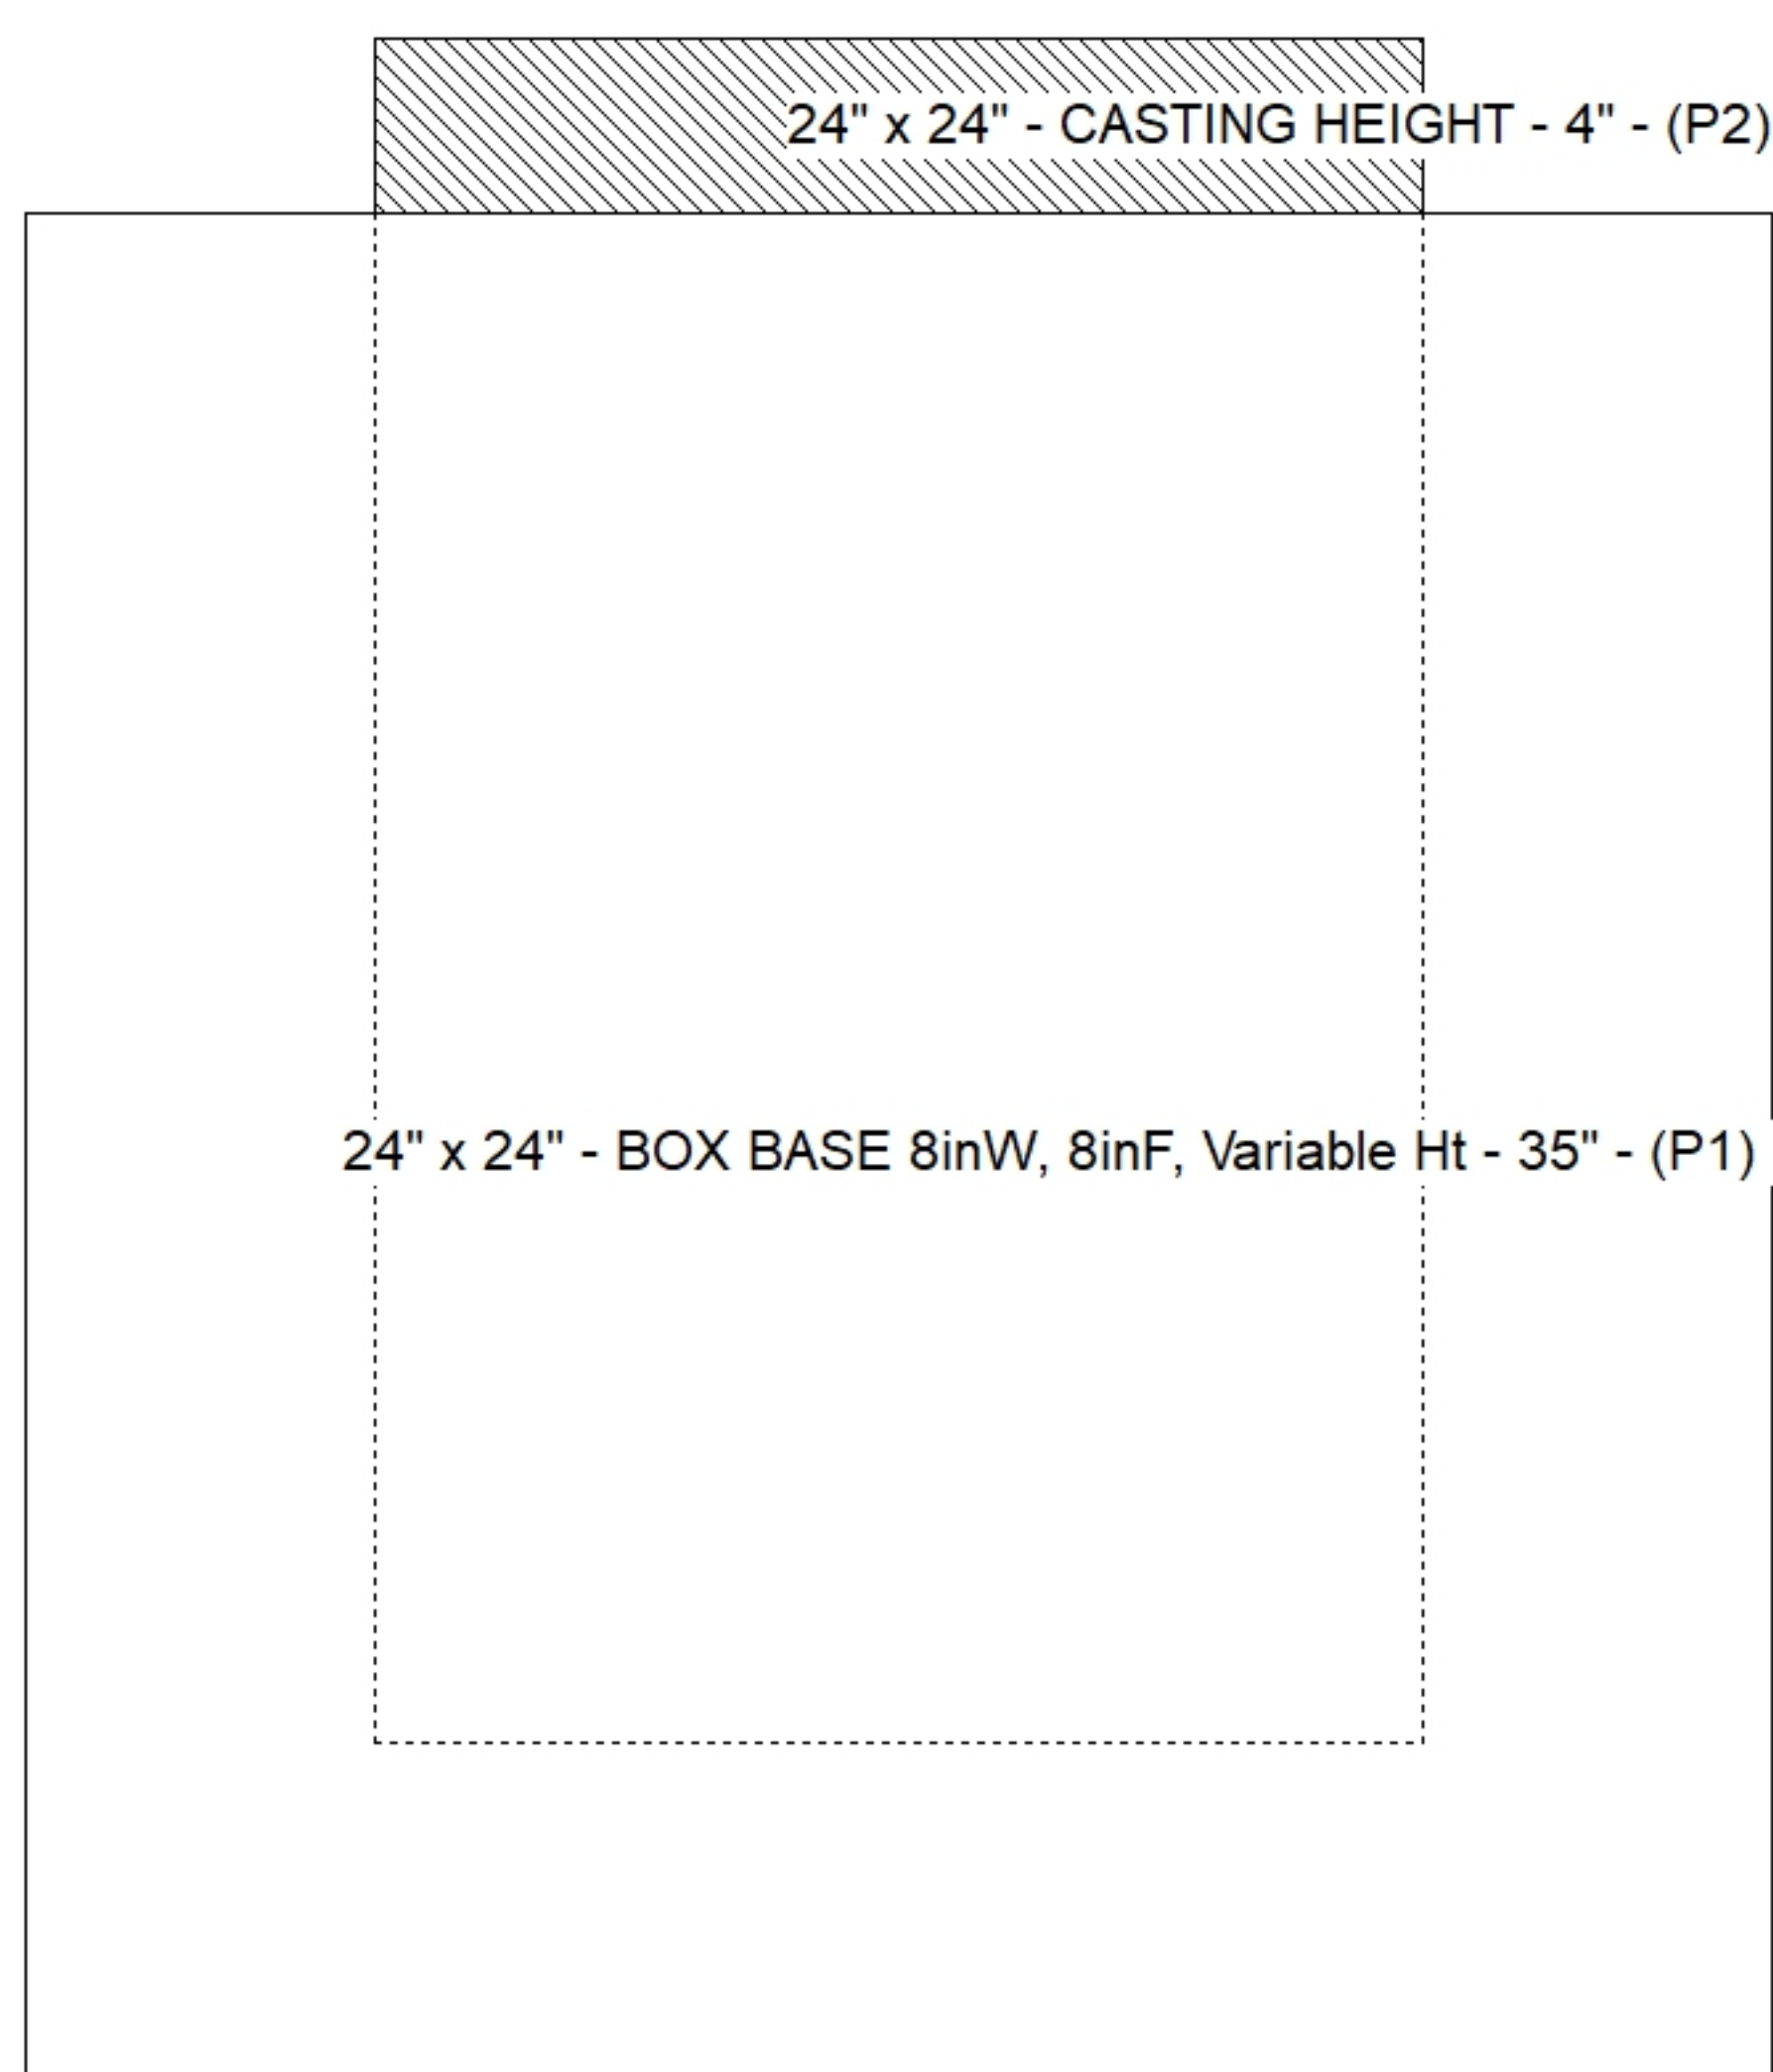

Default - Interior Dimensions

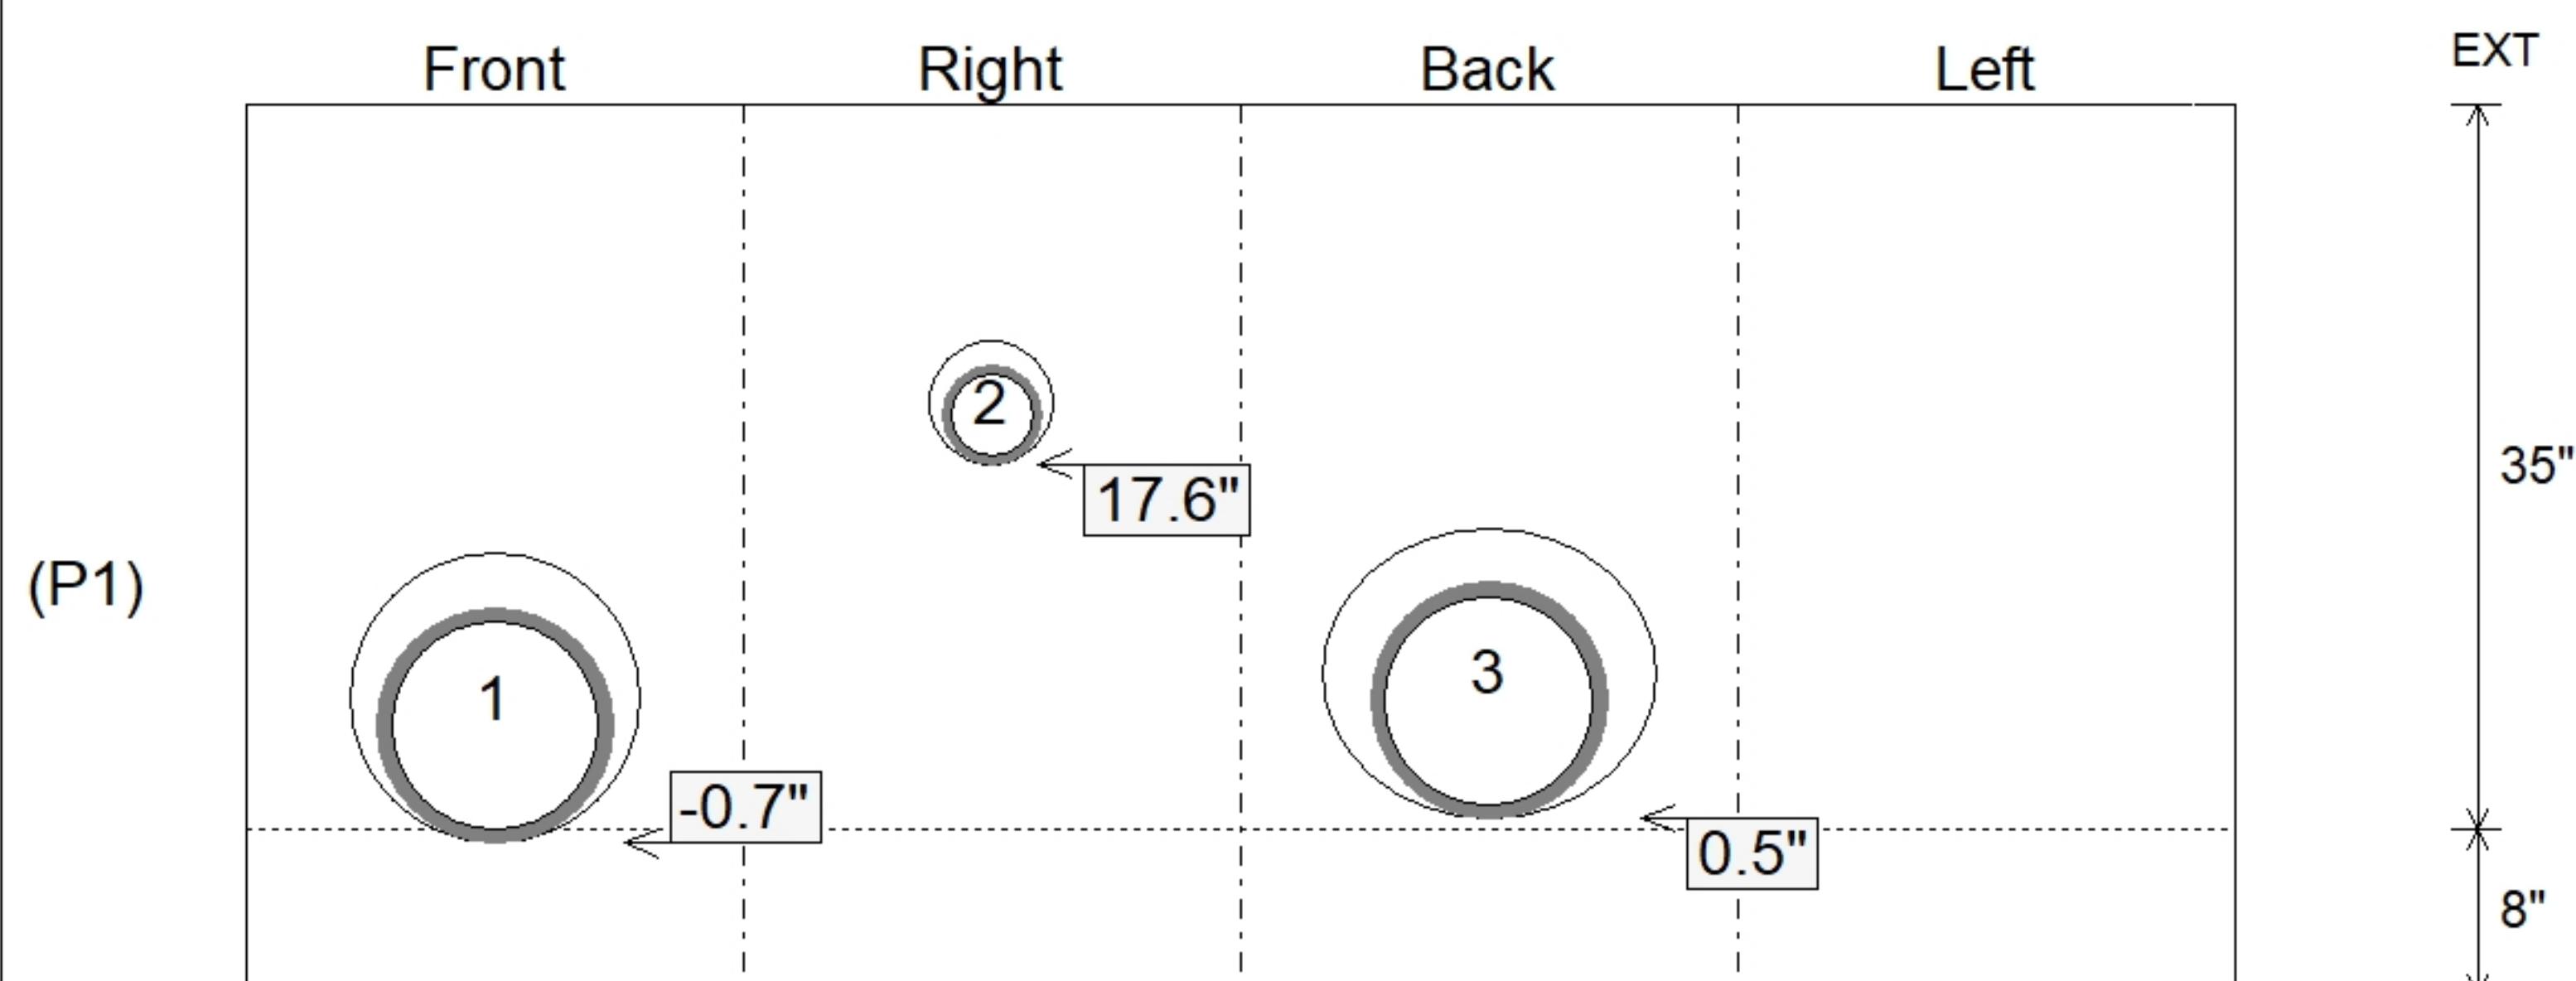

SUBMITTAL
APPROVED BY: