





Floor (Bot): 851.183'
Overall Height: 3.667'
Slack: 0"


Structure Total: 3911 lb

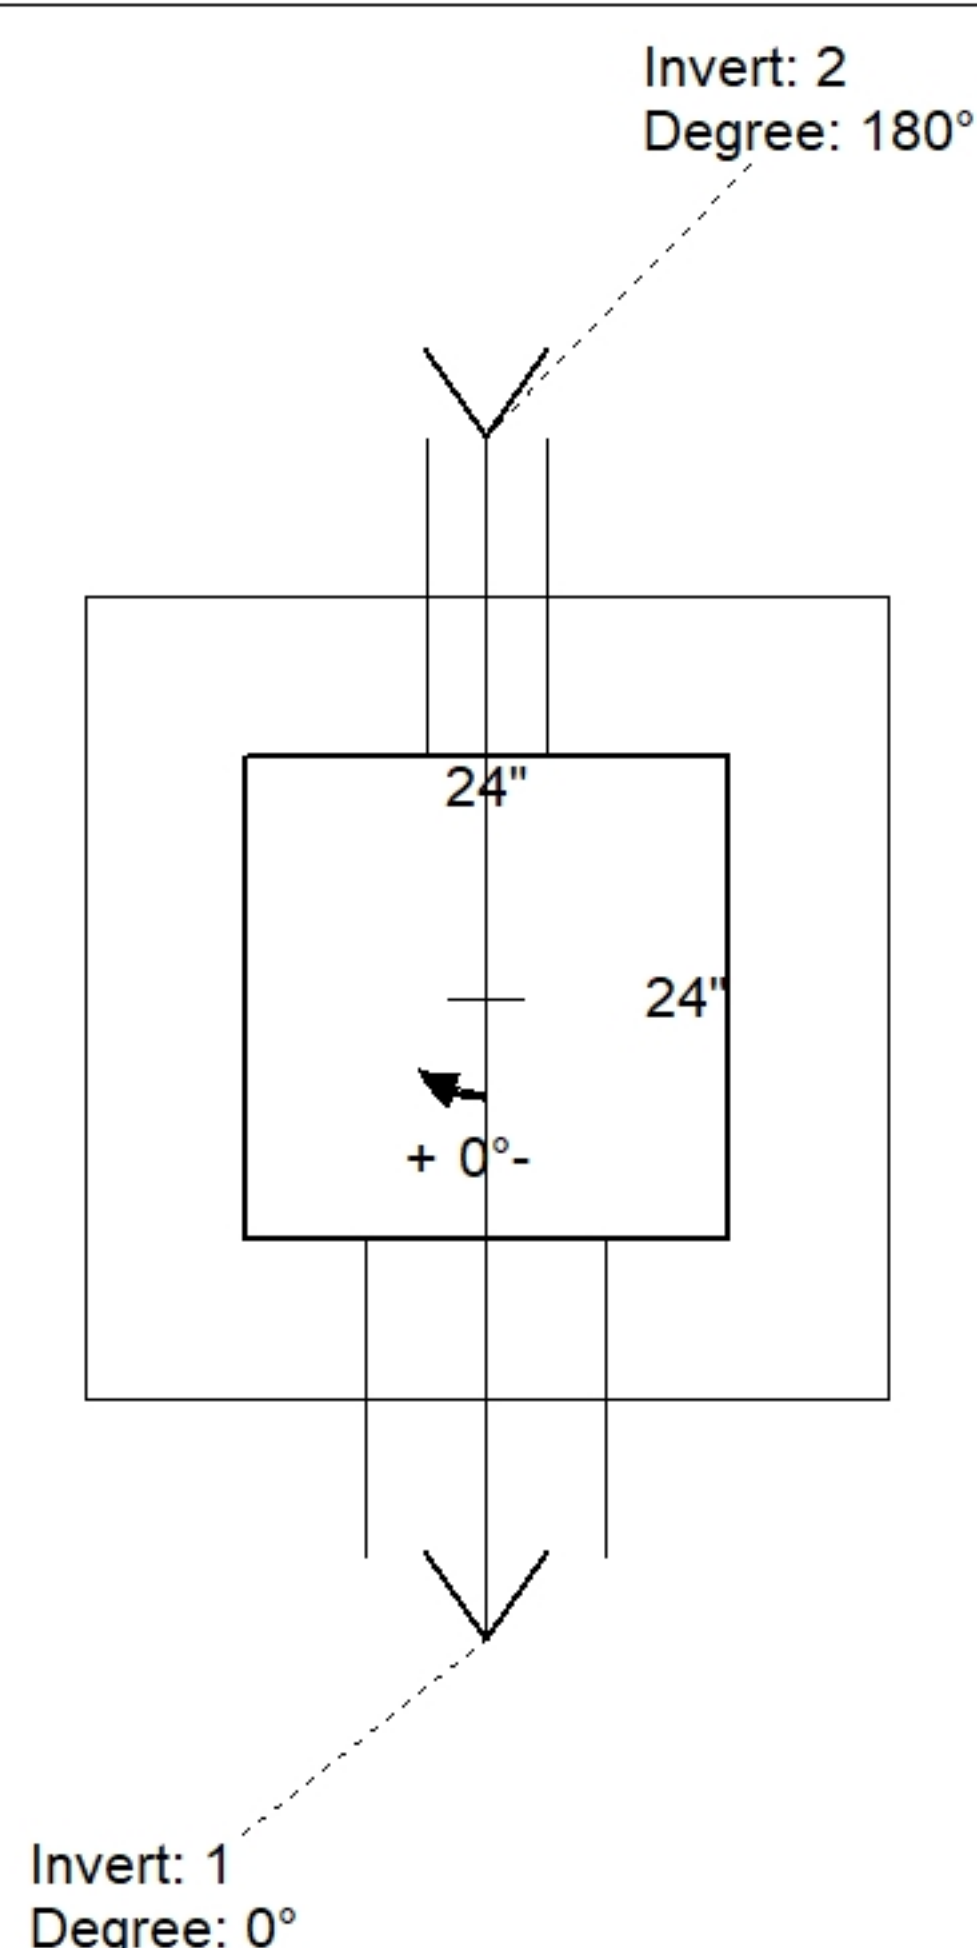

Position	Elev	Angle	Pipe	Pipe OD	Hole	Connector	Up (⌋)	Ref
Rim	854.85'							
Reducer								
Invert 1	851.85'	0°	8" HDPE	9.1"	12"	Hole 12	-0.55"	P1
Invert 2	853.1'	180°	4" HDPE (perf pipe)	4.8"	6"	Hole 6	14.6"	P1
Invert 3								
Invert 4								
Invert 5								
Invert 6								
Invert 7								
Invert 8								

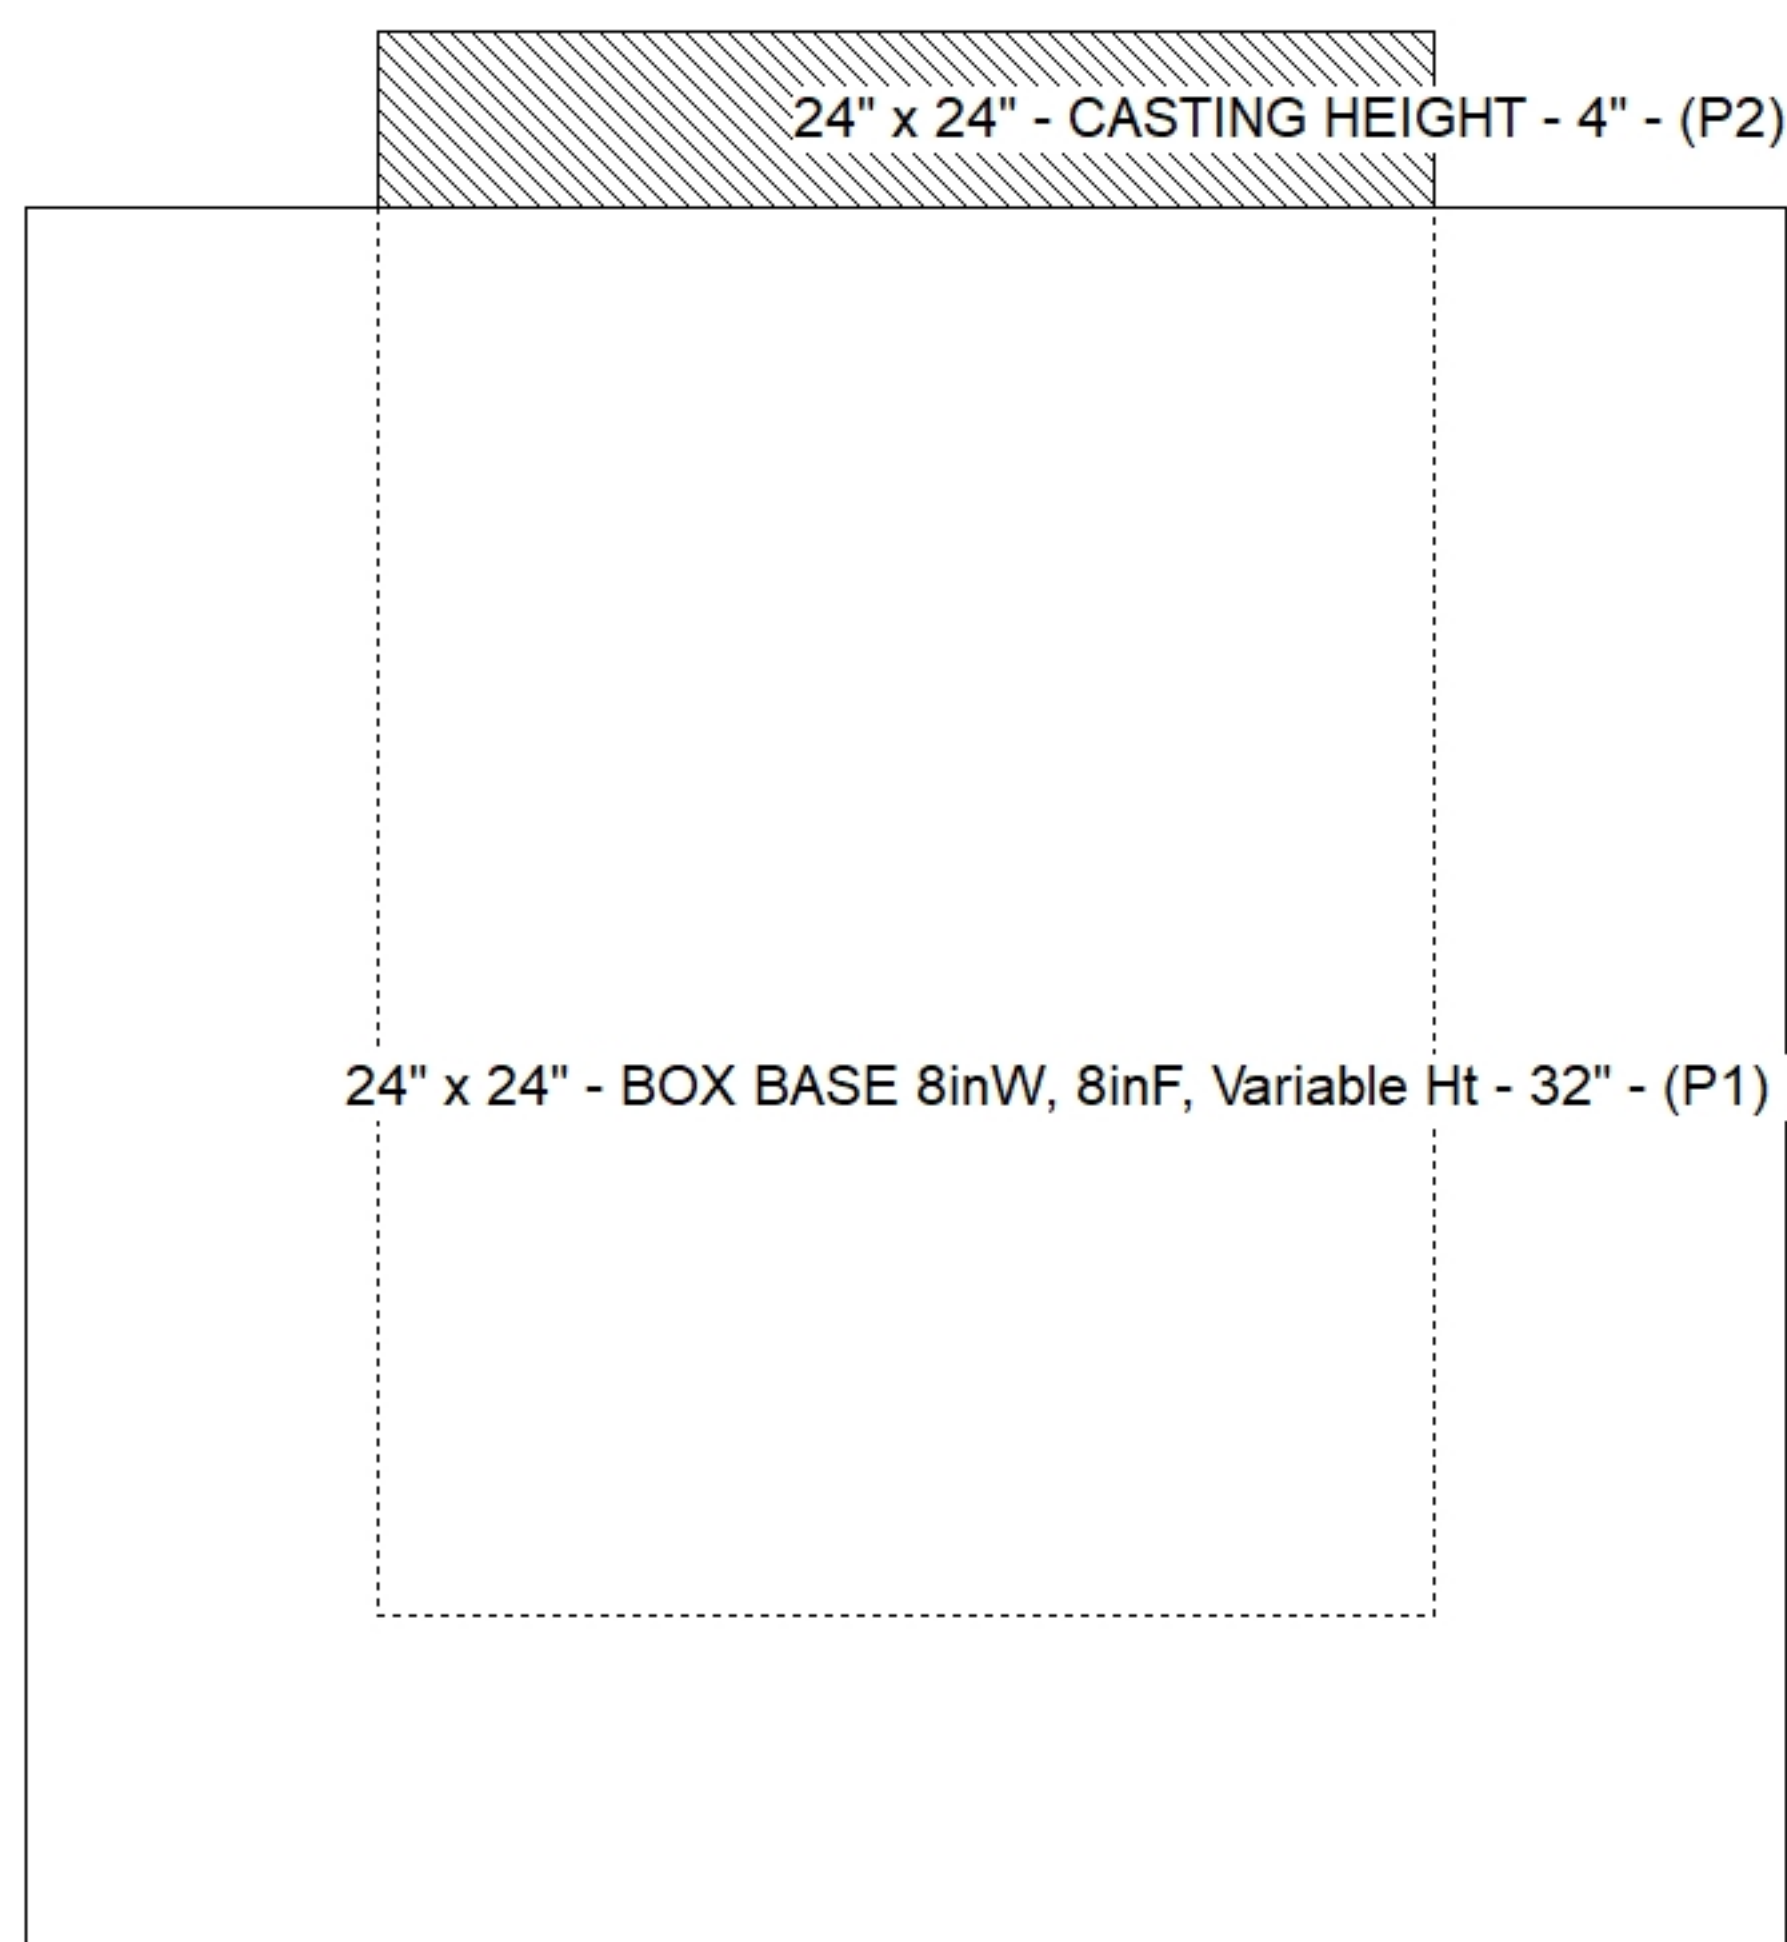

Default - Interior Dimensions

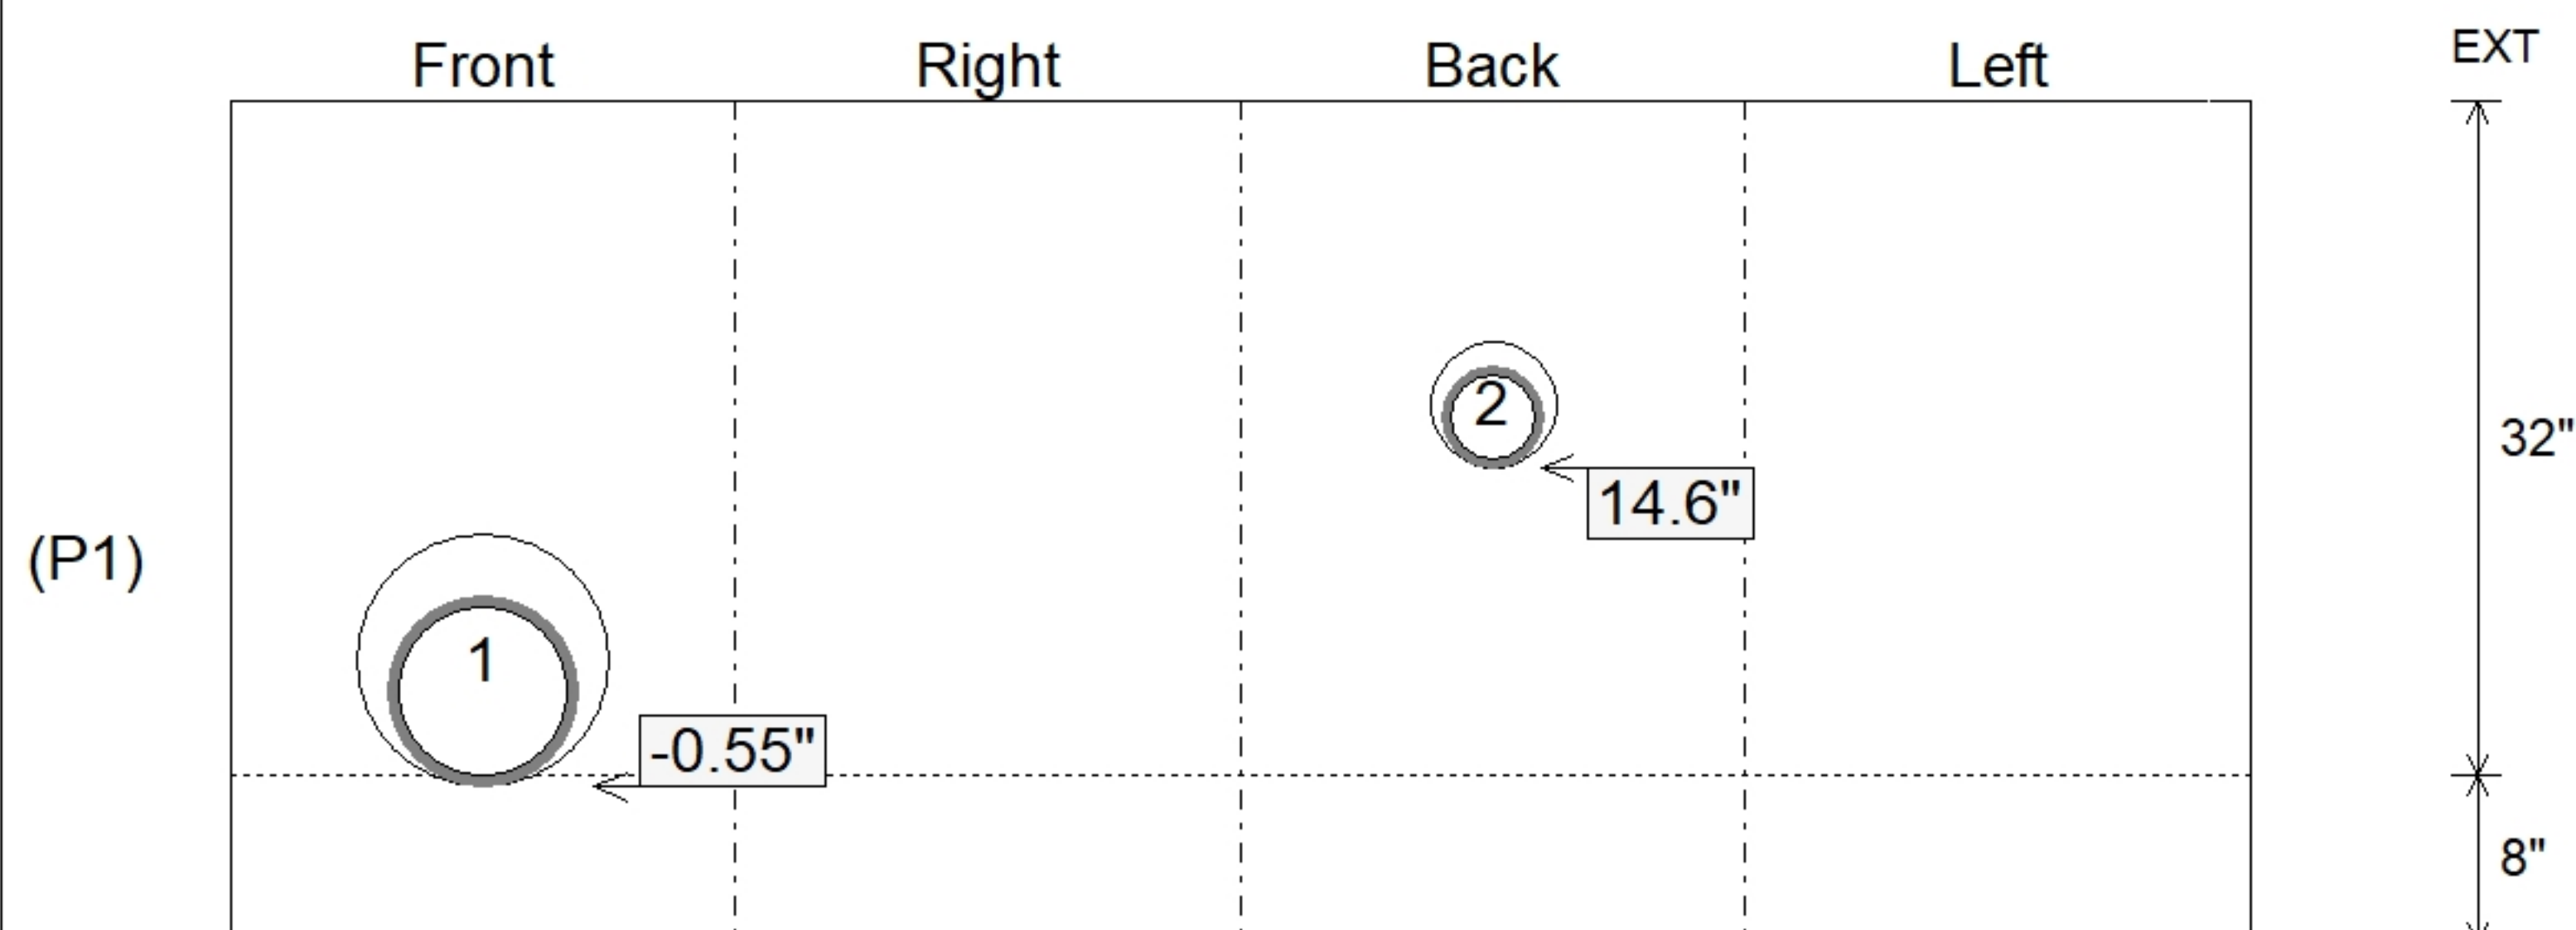

SUBMITTAL
APPROVED BY: