



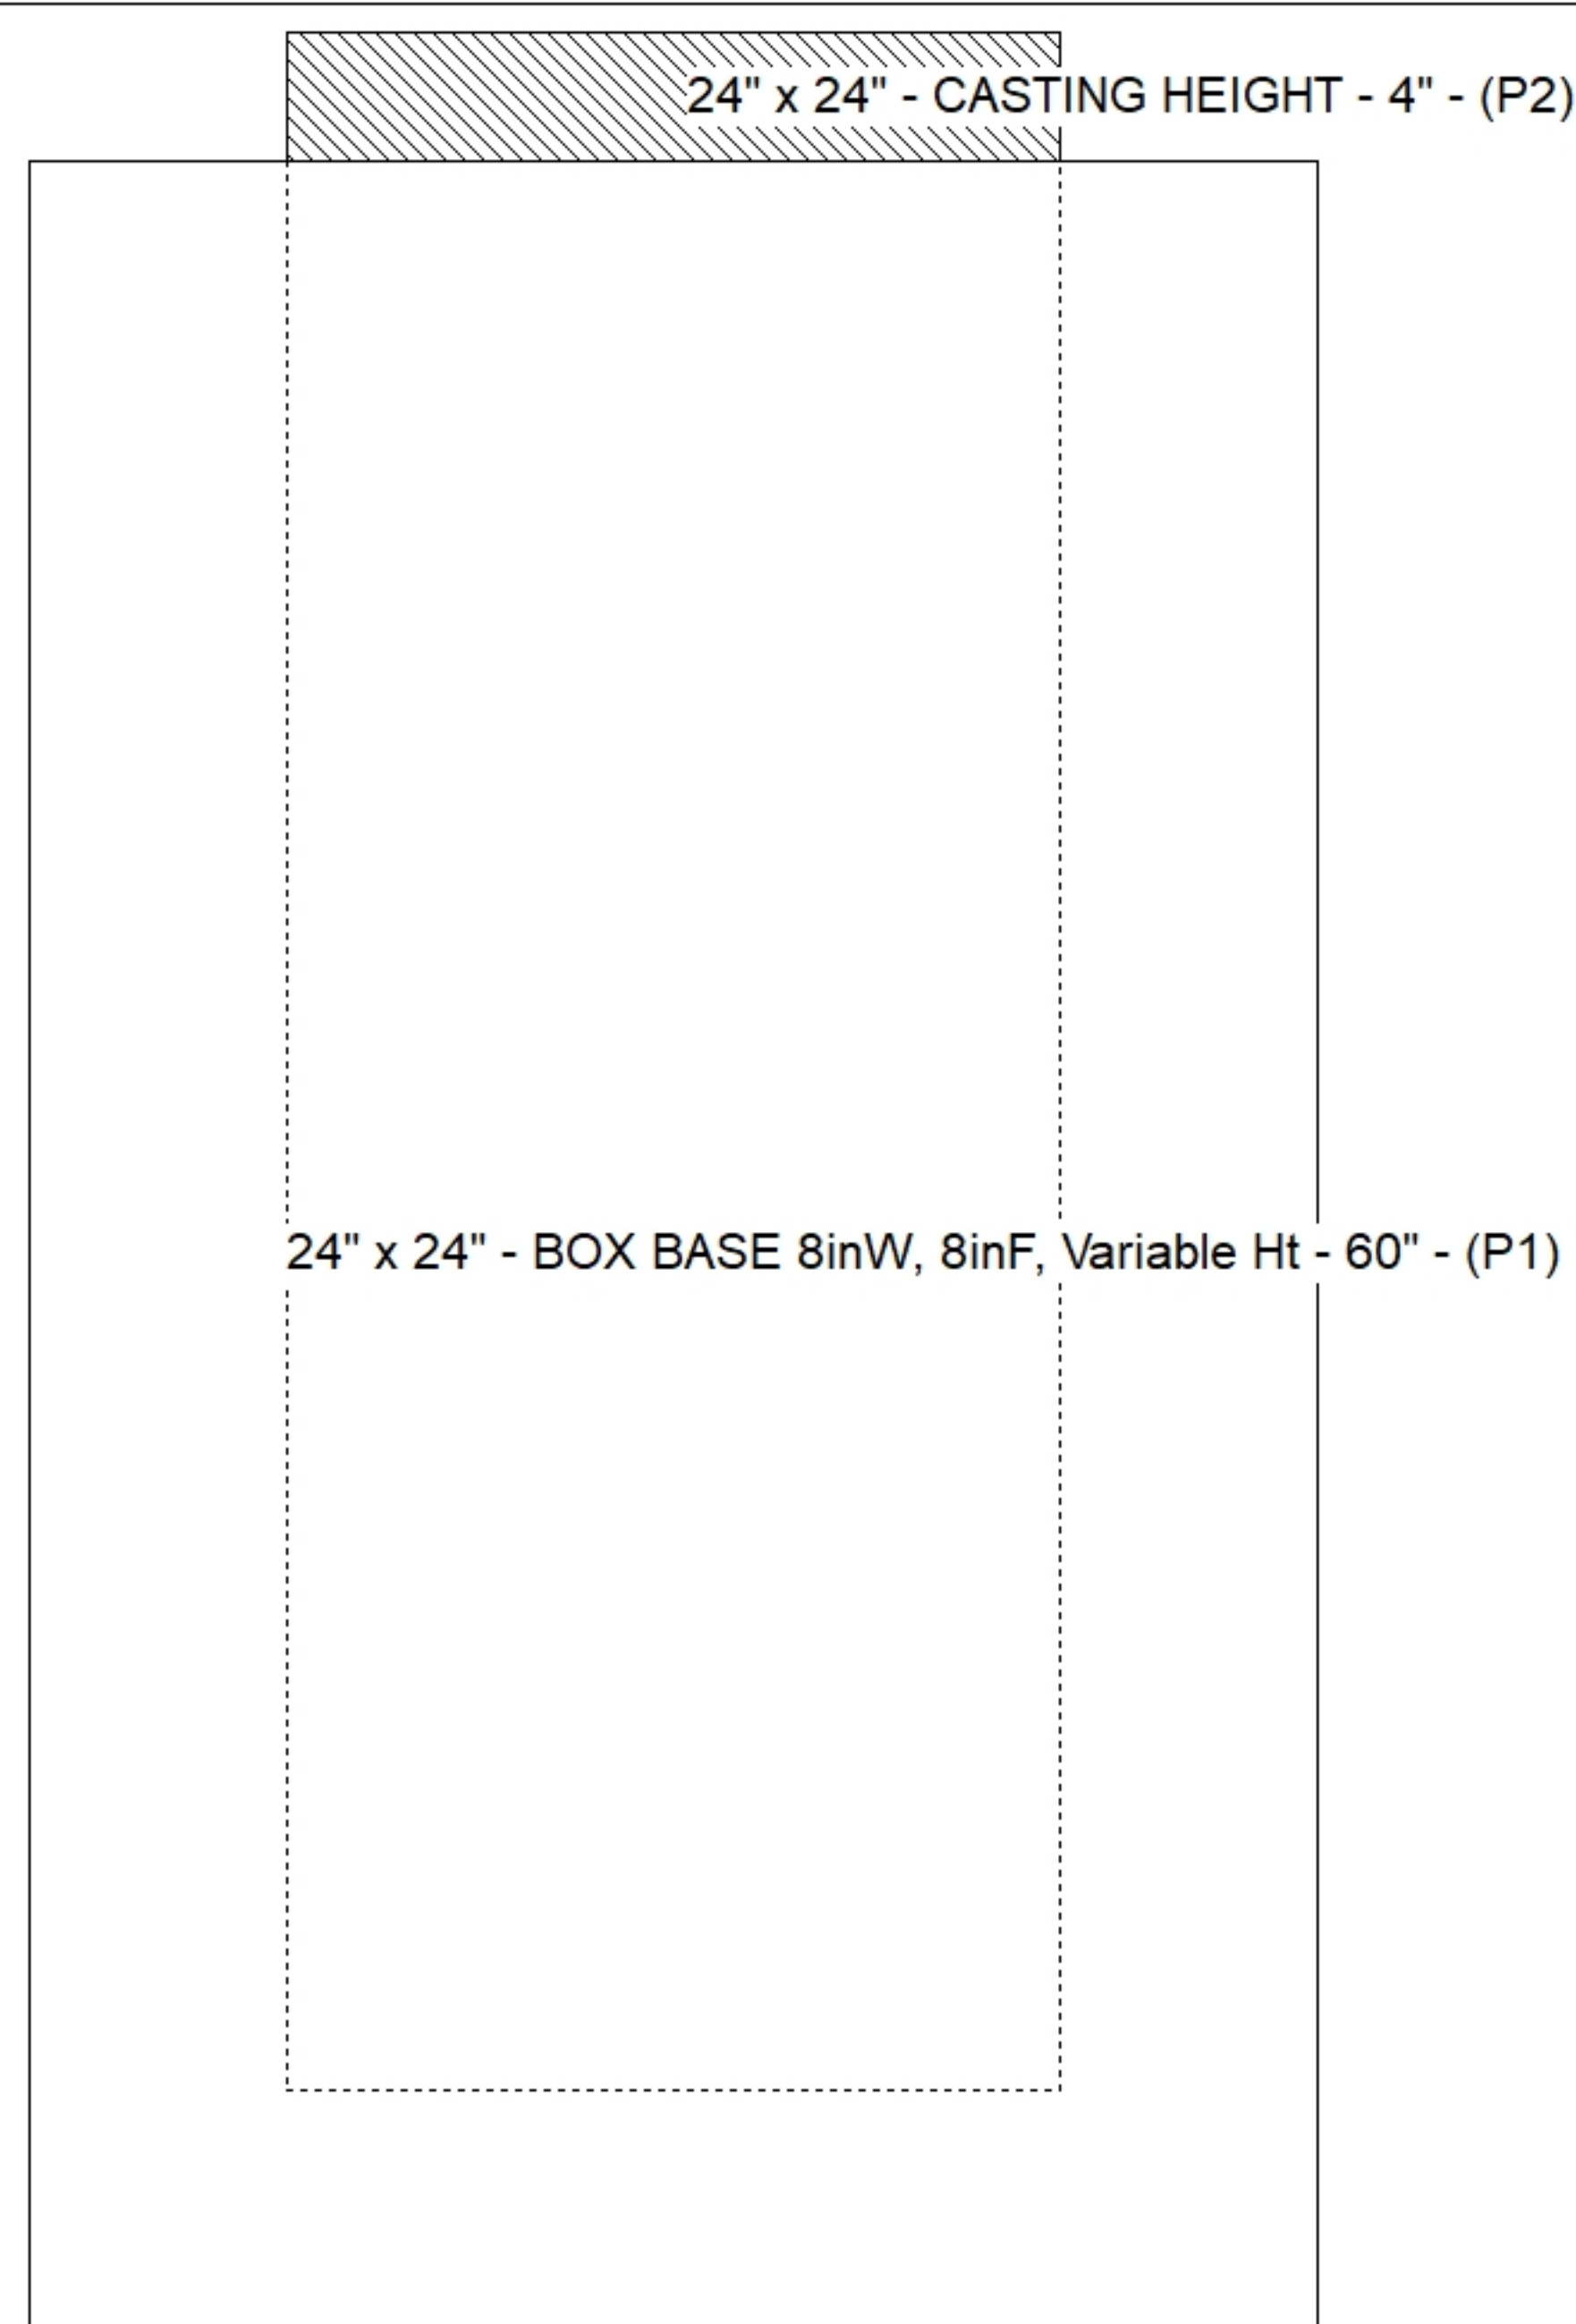


Floor (Bot): 848.663'
Overall Height: 6'
Slack: 0.92"

Structure Total: 5908 lb

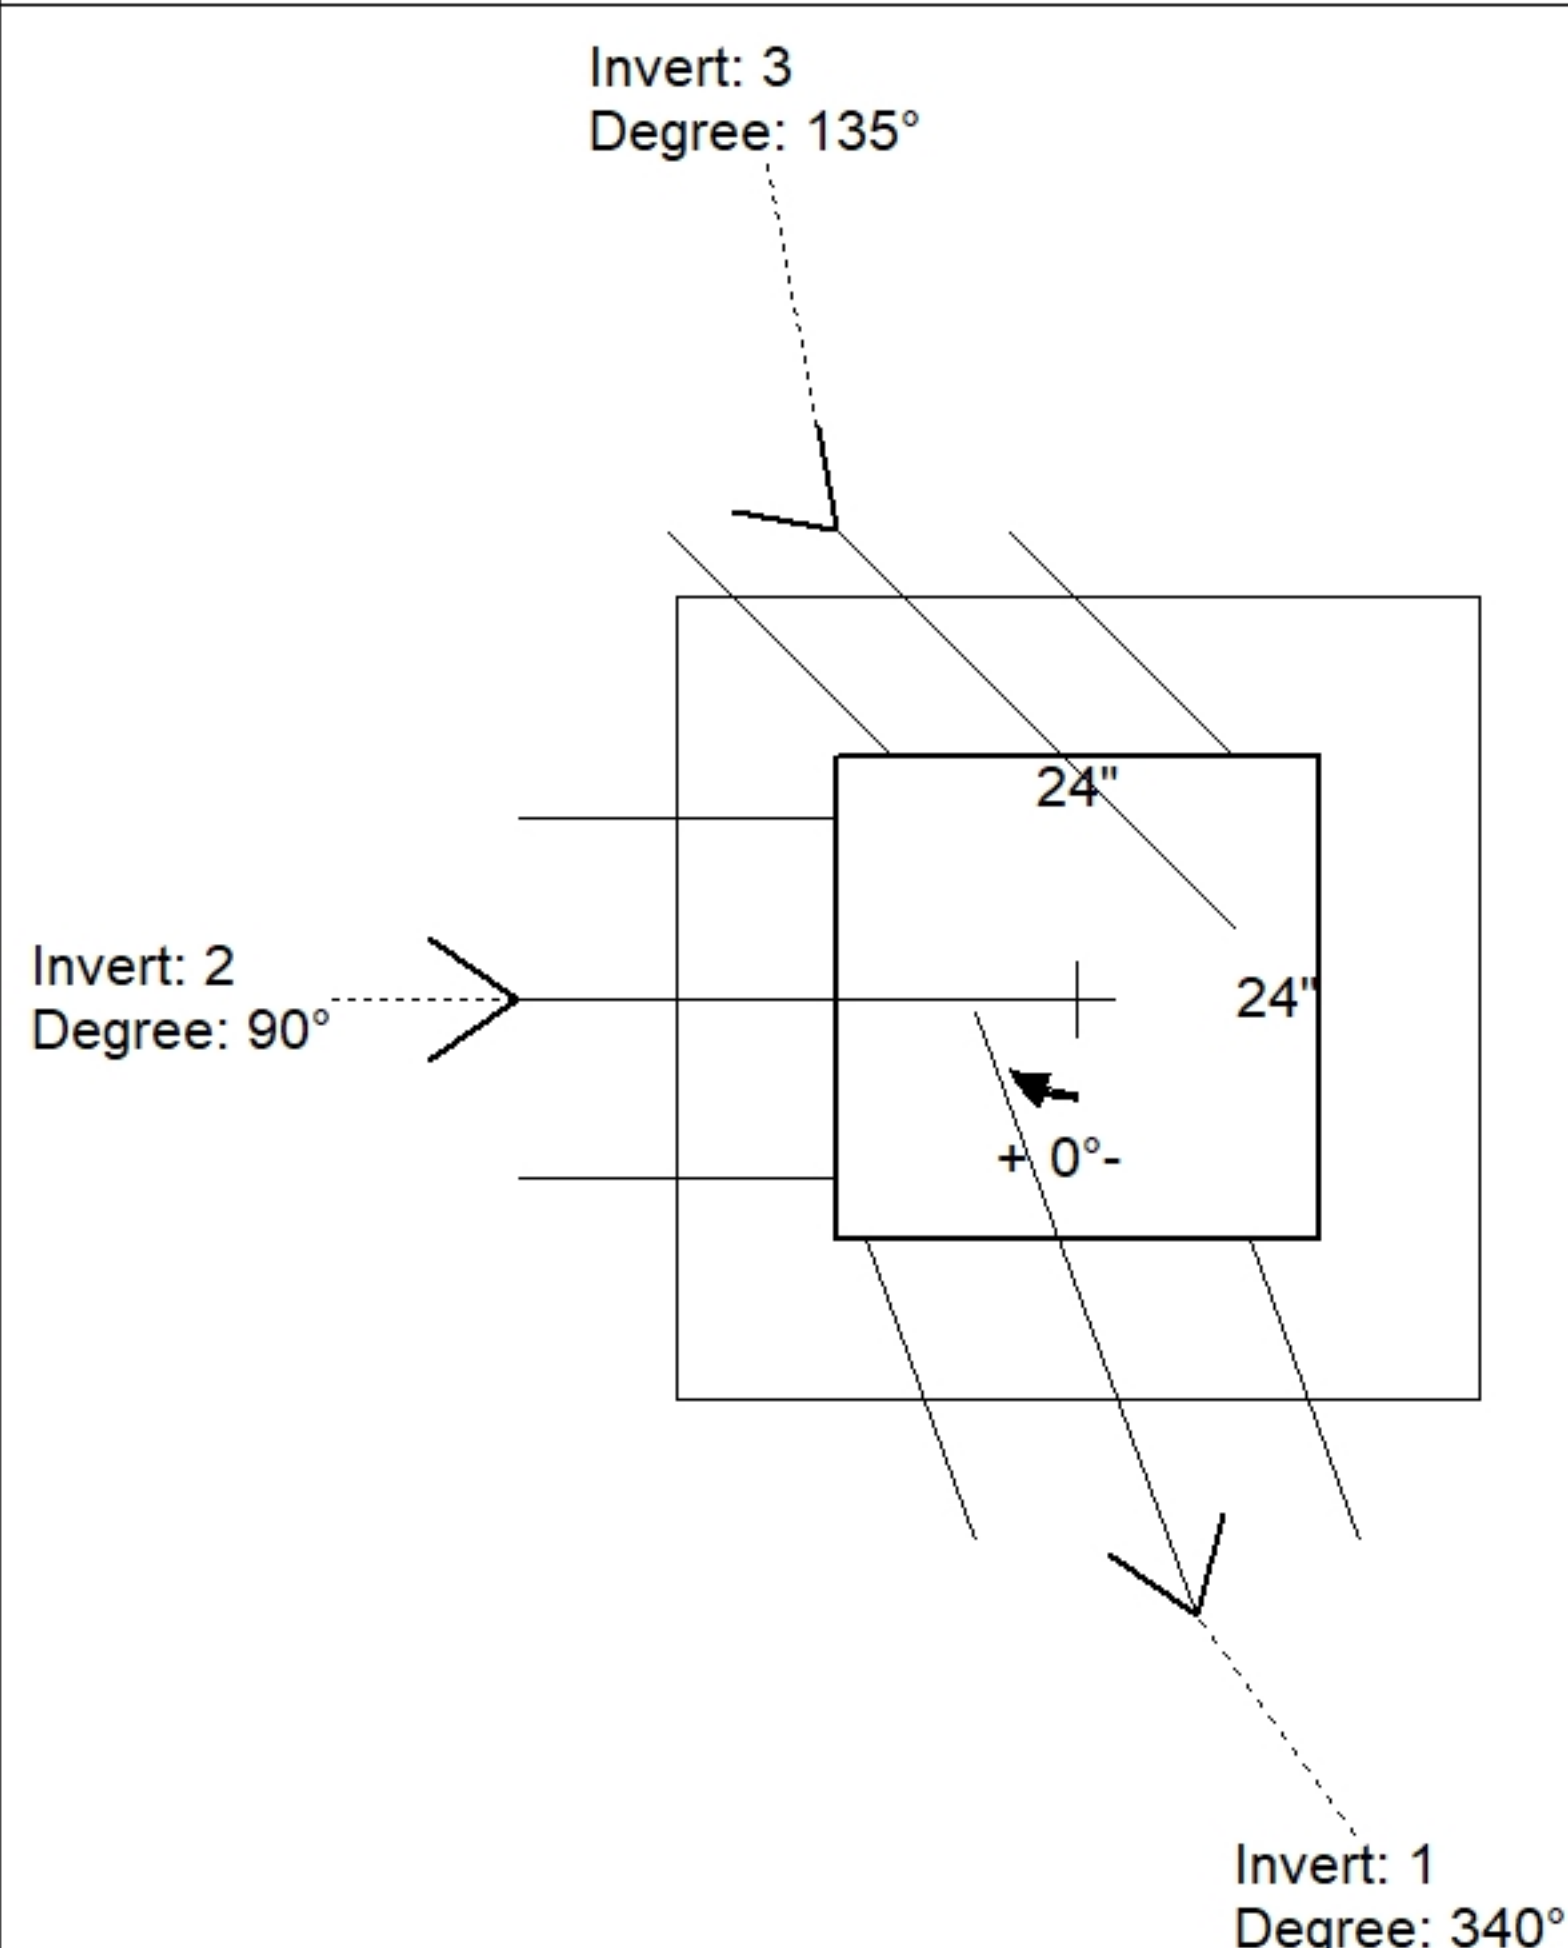

Position	Elev	Angle	Pipe	Pipe OD	Hole	Connector	Up ()	Ref
Rim	854.74'							
Reducer								
Invert 1	849.33'	340°	12" HDPE	14.5"	18"	Hole 18	-1.25"	P1
Invert 2	849.43'	90°	12" HDPE	14.5"	18"	Hole 18	-0.05"	P1
Invert 3	849.43'	135°	8" HDPE	9.1"	12"	Hole 12	0.65"	P1
Invert 4								
Invert 5								
Invert 6								
Invert 7								
Invert 8								

Default - Interior Dimensions

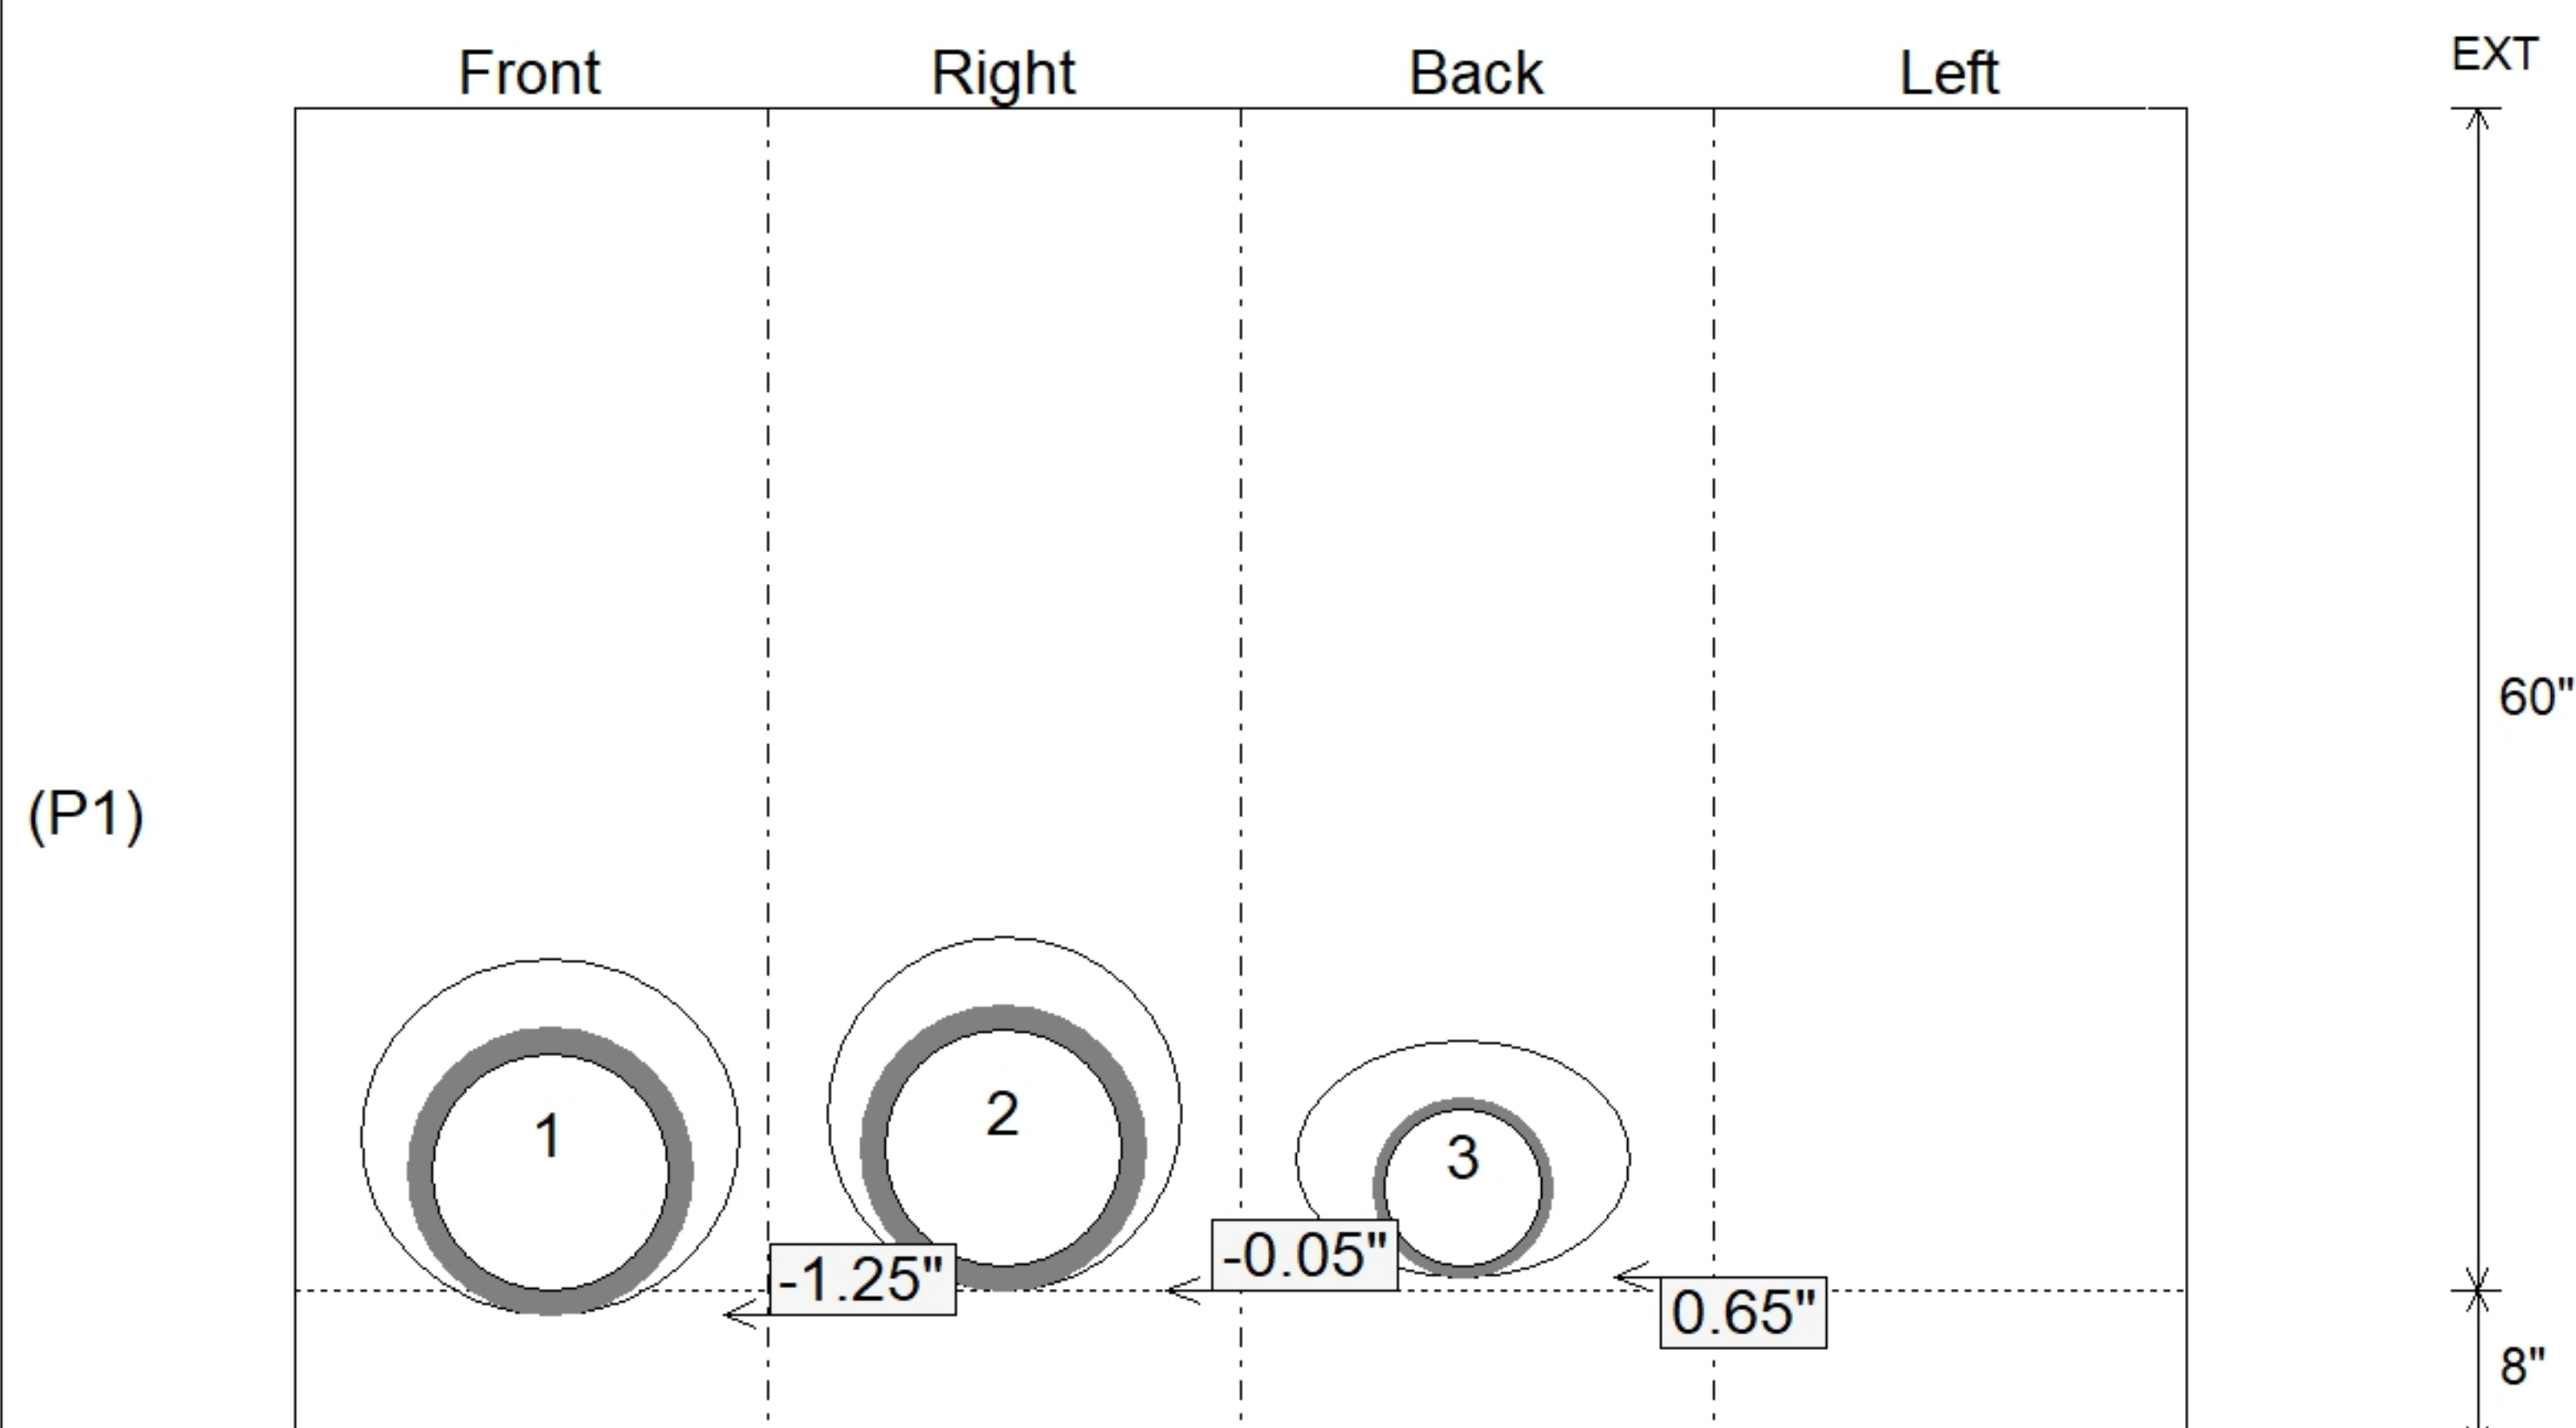

SUBMITTAL
APPROVED BY: