





Floor (Bot): 852.133'  
Overall Height: 3.167'  
Slack: 0"

0 lb  
3115 lb  
138 lb  
0 lb  
0 lb  
0 lb


Structure Total: 3253 lb

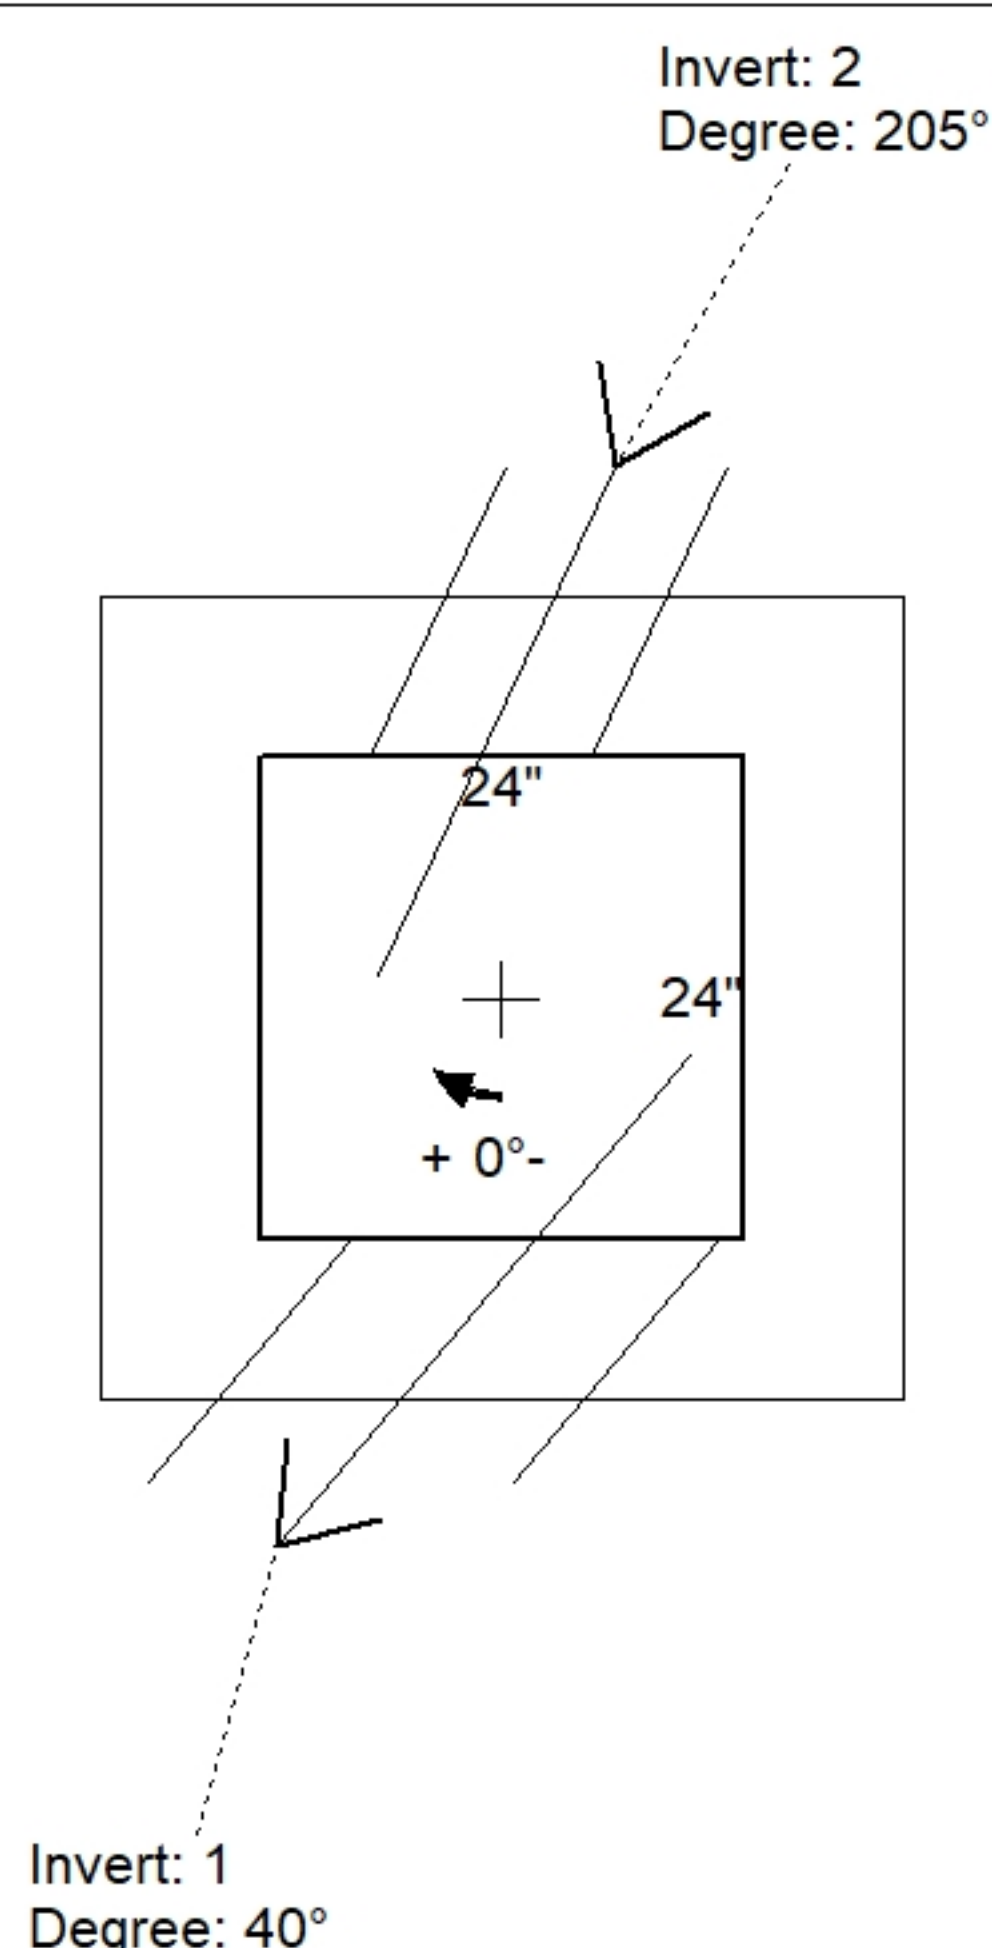

| Position | Elev   | Angle | Pipe     | Pipe OD | Hole | Connector | Up (↓) | Ref |
|----------|--------|-------|----------|---------|------|-----------|--------|-----|
| Rim      | 855.3' |       |          |         |      |           |        |     |
| Reducer  |        |       |          |         |      |           |        |     |
| Invert 1 | 852.8' | 40°   | 10" HDPE | 11.4"   | 14"  | Hole 14   | -0.7"  | P1  |
| Invert 2 | 852.9' | 205°  | 6" HDPE  | 6.9"    | 10"  | Hole 10   | 0.75"  | P1  |
| Invert 3 |        |       |          |         |      |           |        |     |
| Invert 4 |        |       |          |         |      |           |        |     |
| Invert 5 |        |       |          |         |      |           |        |     |
| Invert 6 |        |       |          |         |      |           |        |     |
| Invert 7 |        |       |          |         |      |           |        |     |
| Invert 8 |        |       |          |         |      |           |        |     |

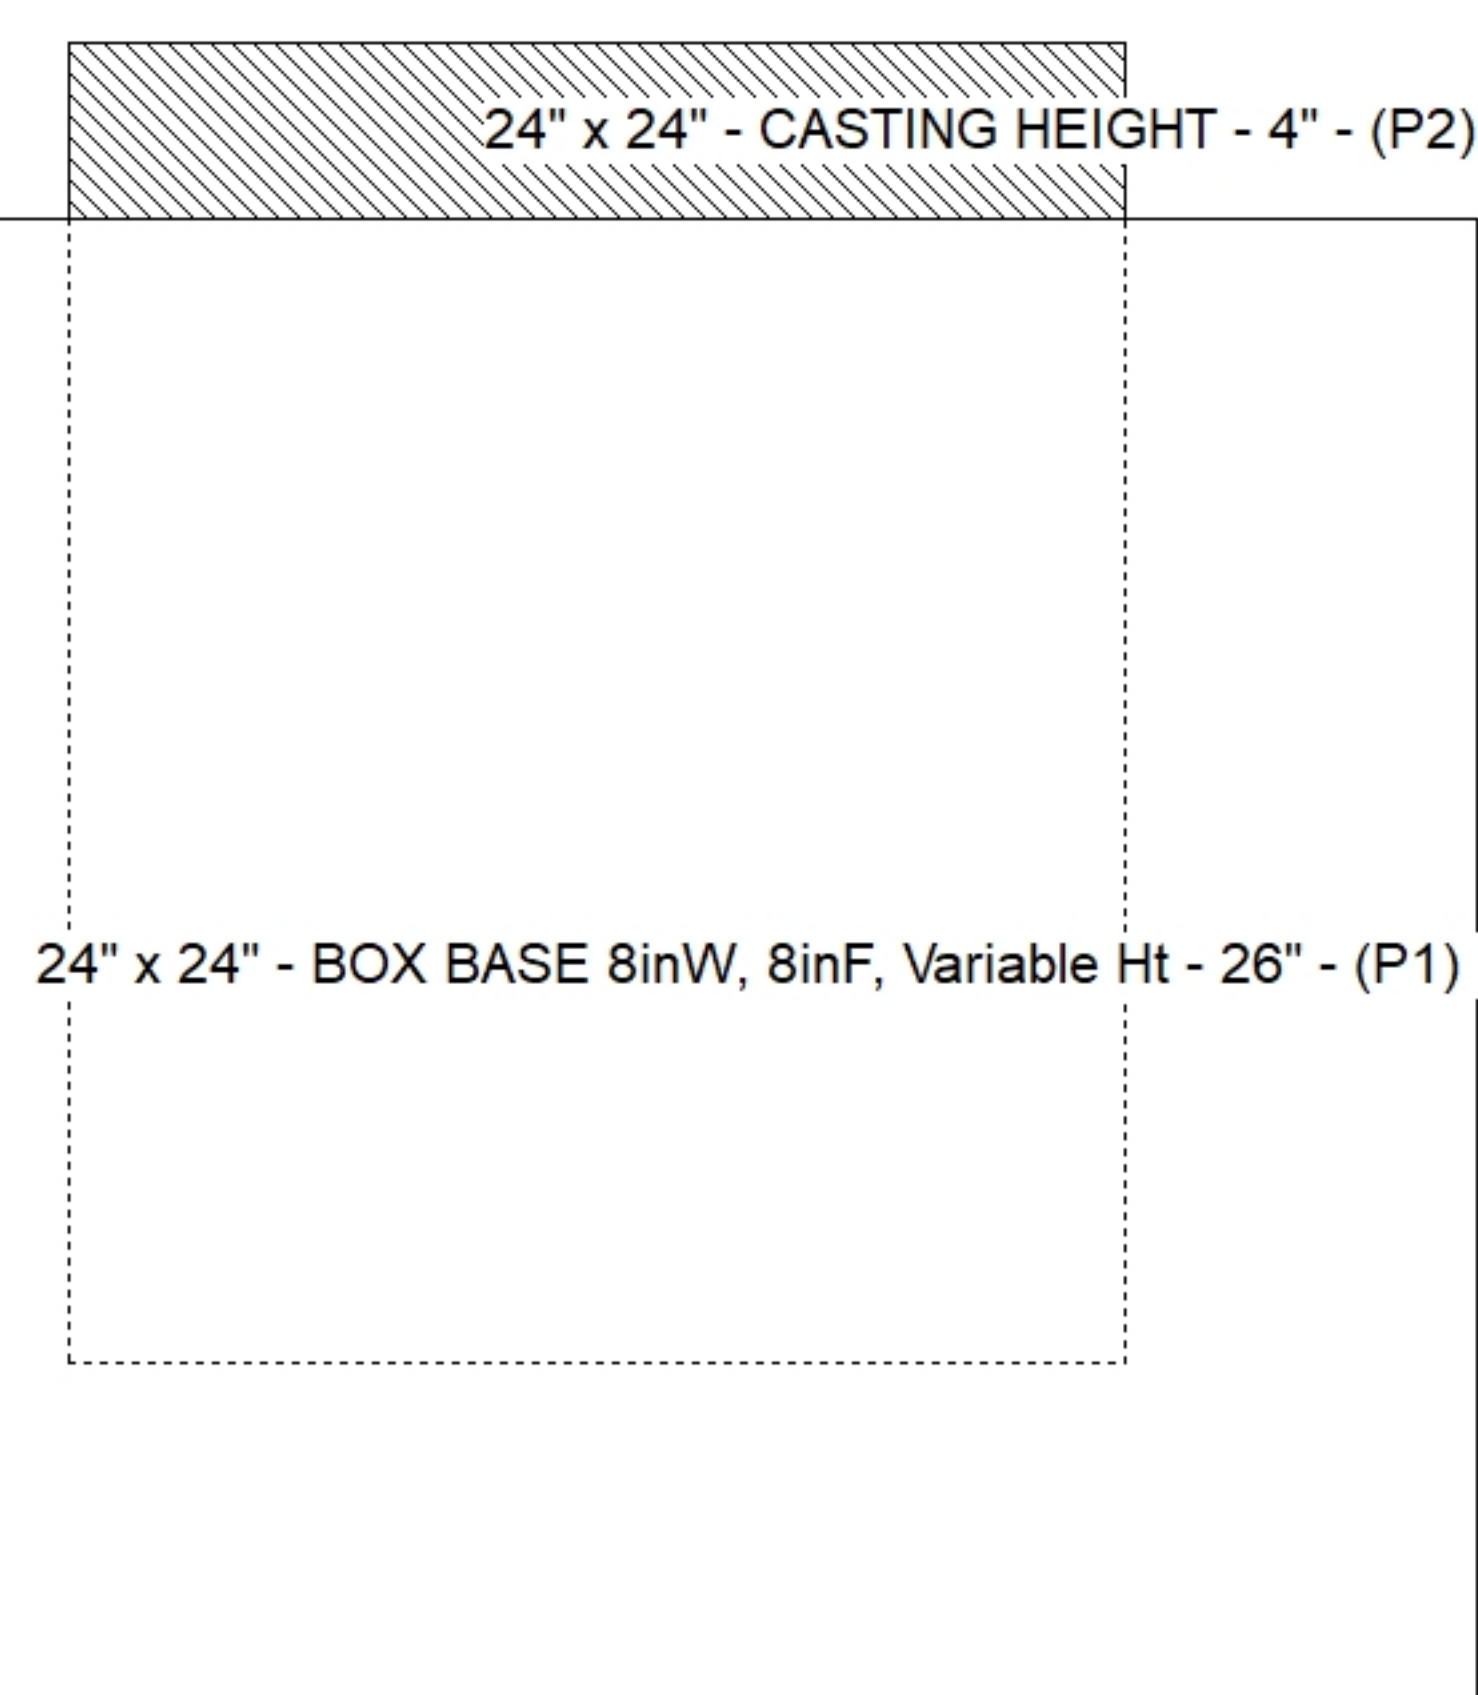

### Default - Interior Dimensions

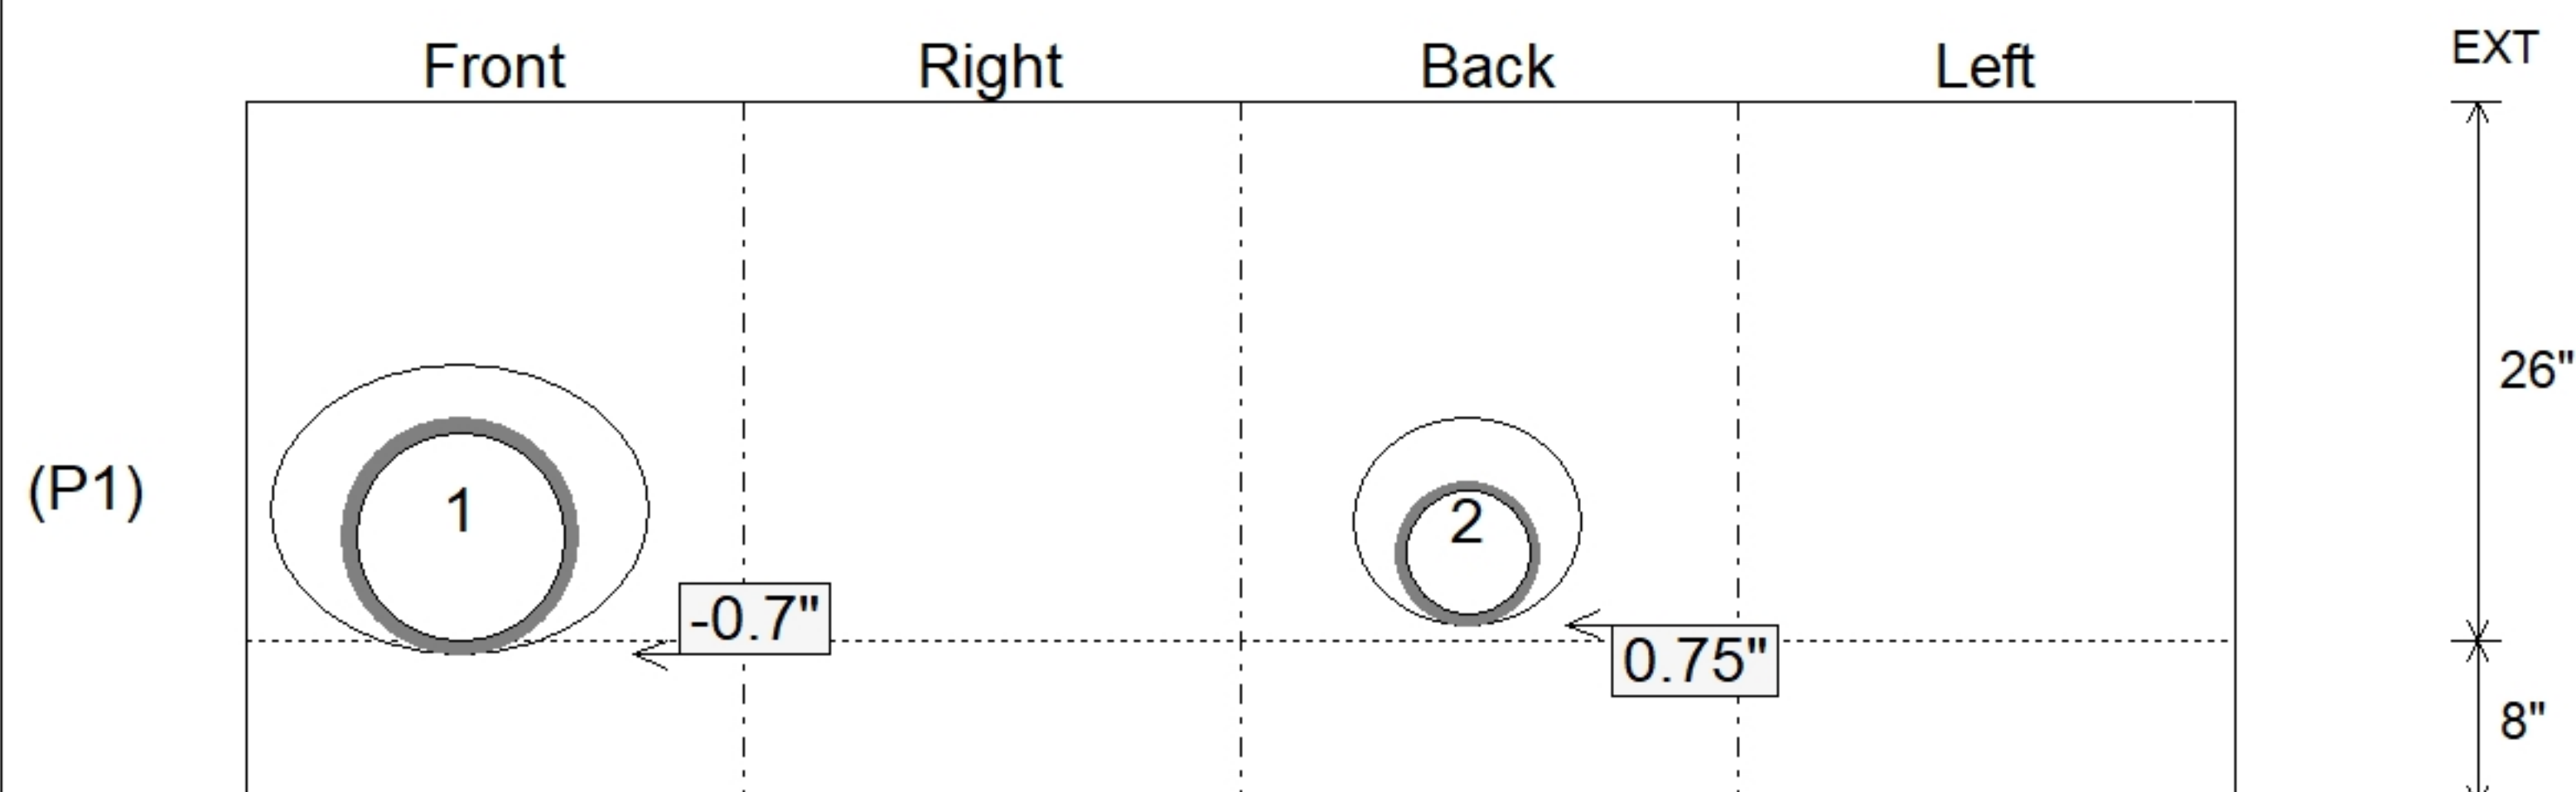

SUBMITTAL  
APPROVED BY: