


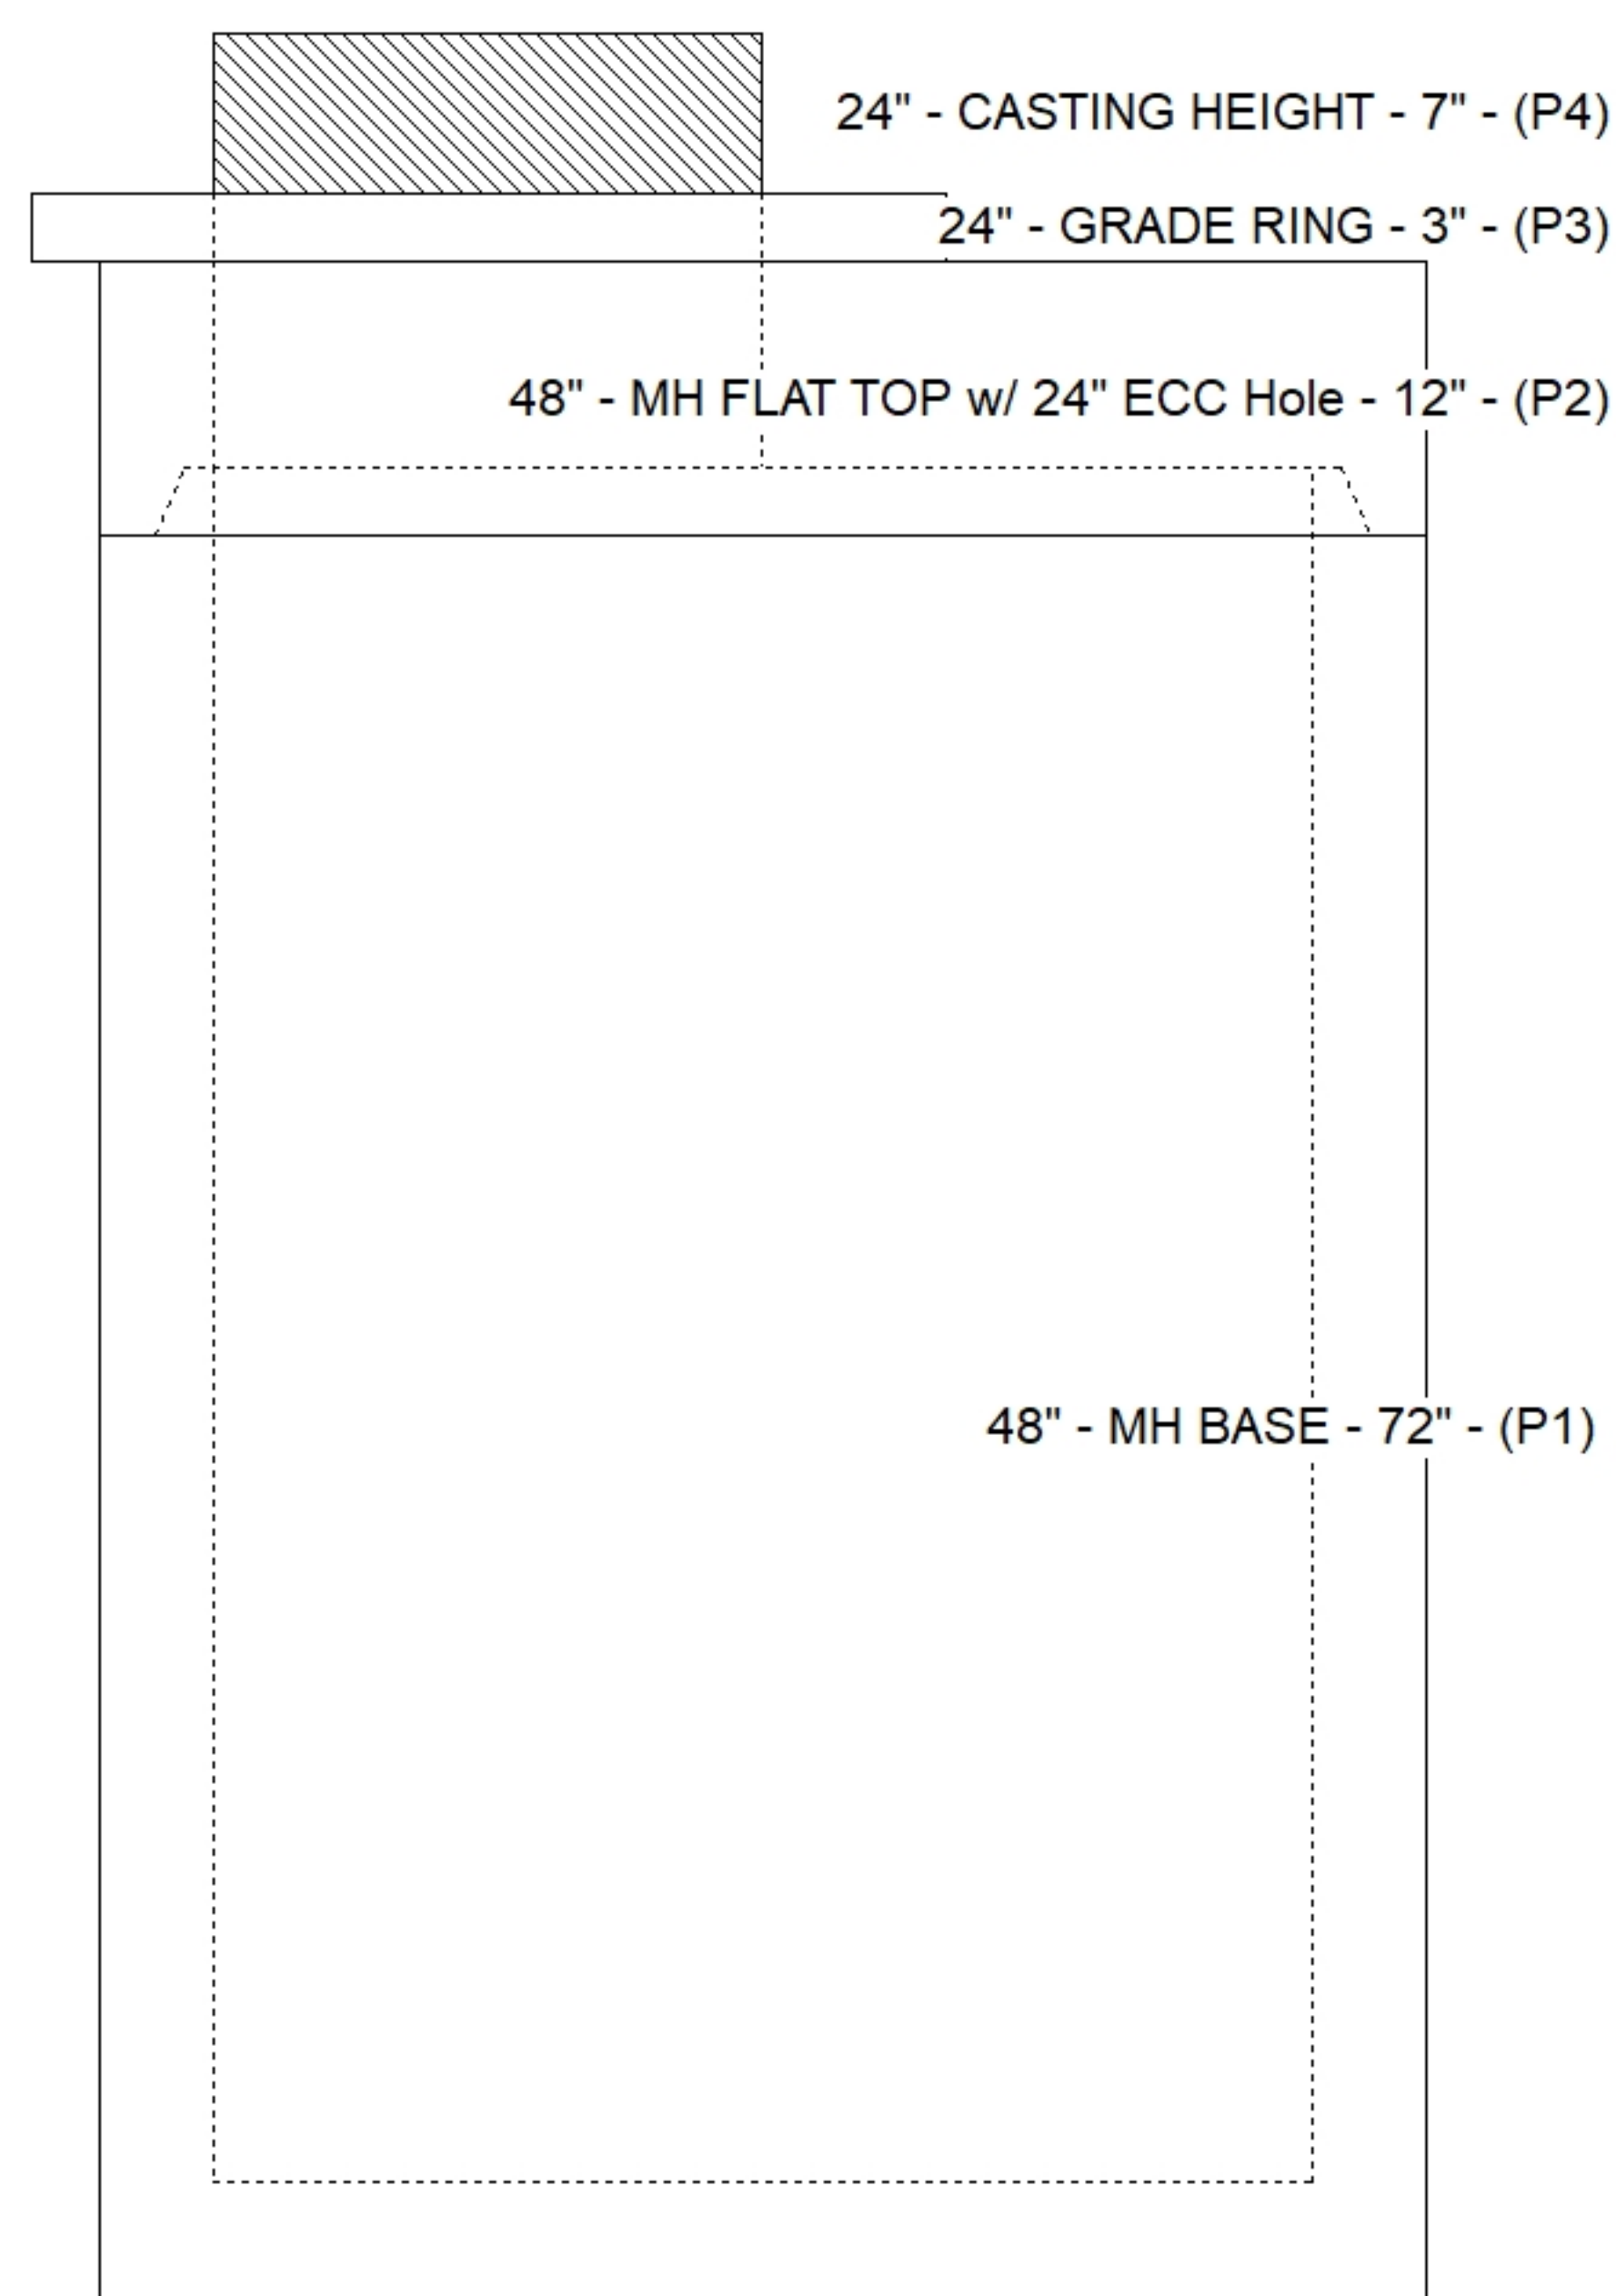

Floor (Bot): 846.62'
Overall Height: 8.333'
Slack: 0.56"

0 lb
202 lb
1561 lb
5918 lb
288 lb
0 lb
0 lb
0 lb
0 lb
0 lb

Position	Elev	Angle	Pipe	Pipe OD	Hole	Connector	Up (")	Ref
Rim	855'							
Reducer								
Invert 1	847.12'	0°	18" HDPE	21.2"	24"	Hole 24	-1.6"	P1
Invert 2	851.5'	78°	8" HDPE	9.1"	12"	Hole 12	52.01"	P1
Invert 3	847.22'	166°	18" HDPE	21.2"	24"	Hole 24	-0.4"	P1
Invert 4								
Invert 5								
Invert 6								
Invert 7								
Invert 8								



SUBMITTAL
APPROVED BY: