

Contractor: Shouse Excavating

TECH: J. Horsley

Plant: 100



Size: 48"

Rim to Invert: 3.93'

Floor Height: 0"


Slack: 0.16"

- FLOOR (As .31) #5 BARS AT 12" C.C.E.W.

3) MH Step ML-10-TDS-NCR - 10"



0 lb

Structure Total: 4000 lb

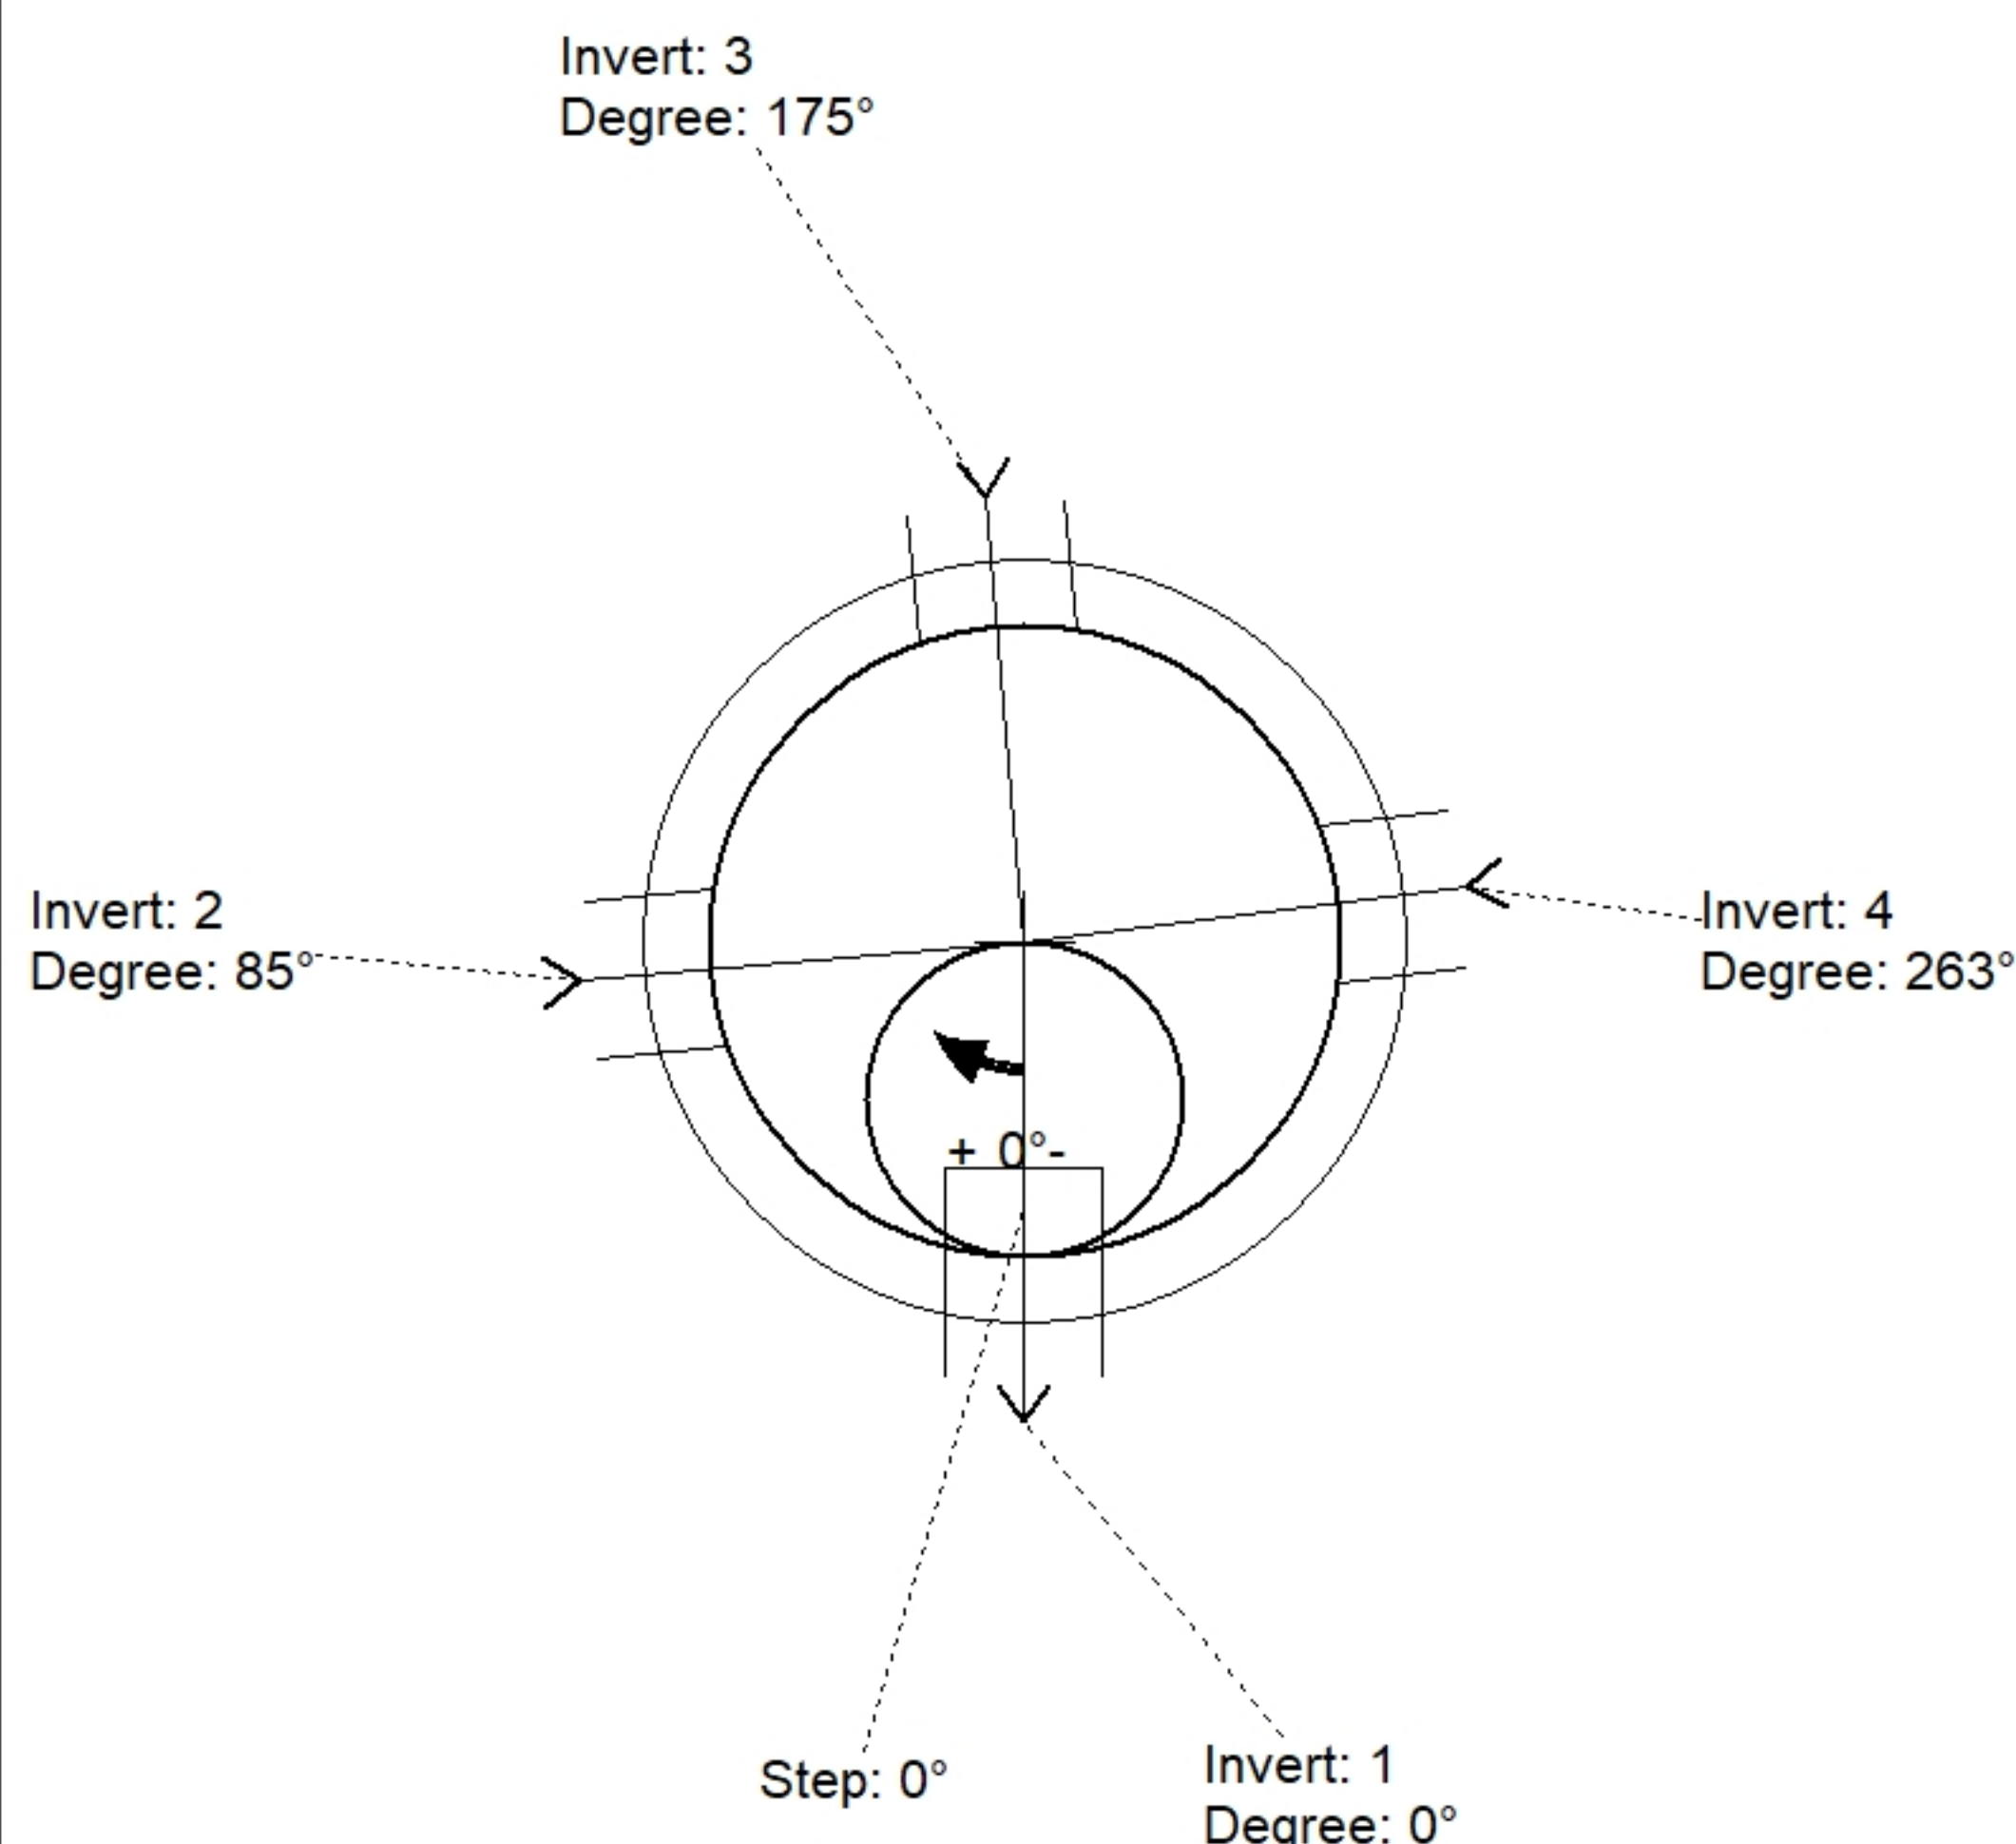

Position	Elev	Angle	Pipe	Pipe OD	Hole	Connector	Up (')	Ref
Rim	779'							
Reducer								
Invert 1	775.07'	0°	8" PVC SDR35	8.5"	12"	PSX 12-08 NYLO	4"	P2
Invert 2	775.17'	85°	8" PVC SDR35	8.5"	12" x 12"	DOGHOUSE 12"x12"	5.25"	P2
Invert 3	775.17'	175°	8" PVC SDR35	8.5"	12"	PSX 12-08 NYLO	5.25"	P2
Invert 4	775.17'	263°	8" PVC SDR35	8.5"	12" x 12"	DOGHOUSE 12"x12"	5.25"	P2
Invert 5								
Invert 6								
Invert 7								
Invert 8								

Cast (Int. Dim.) - Interior Dimensions

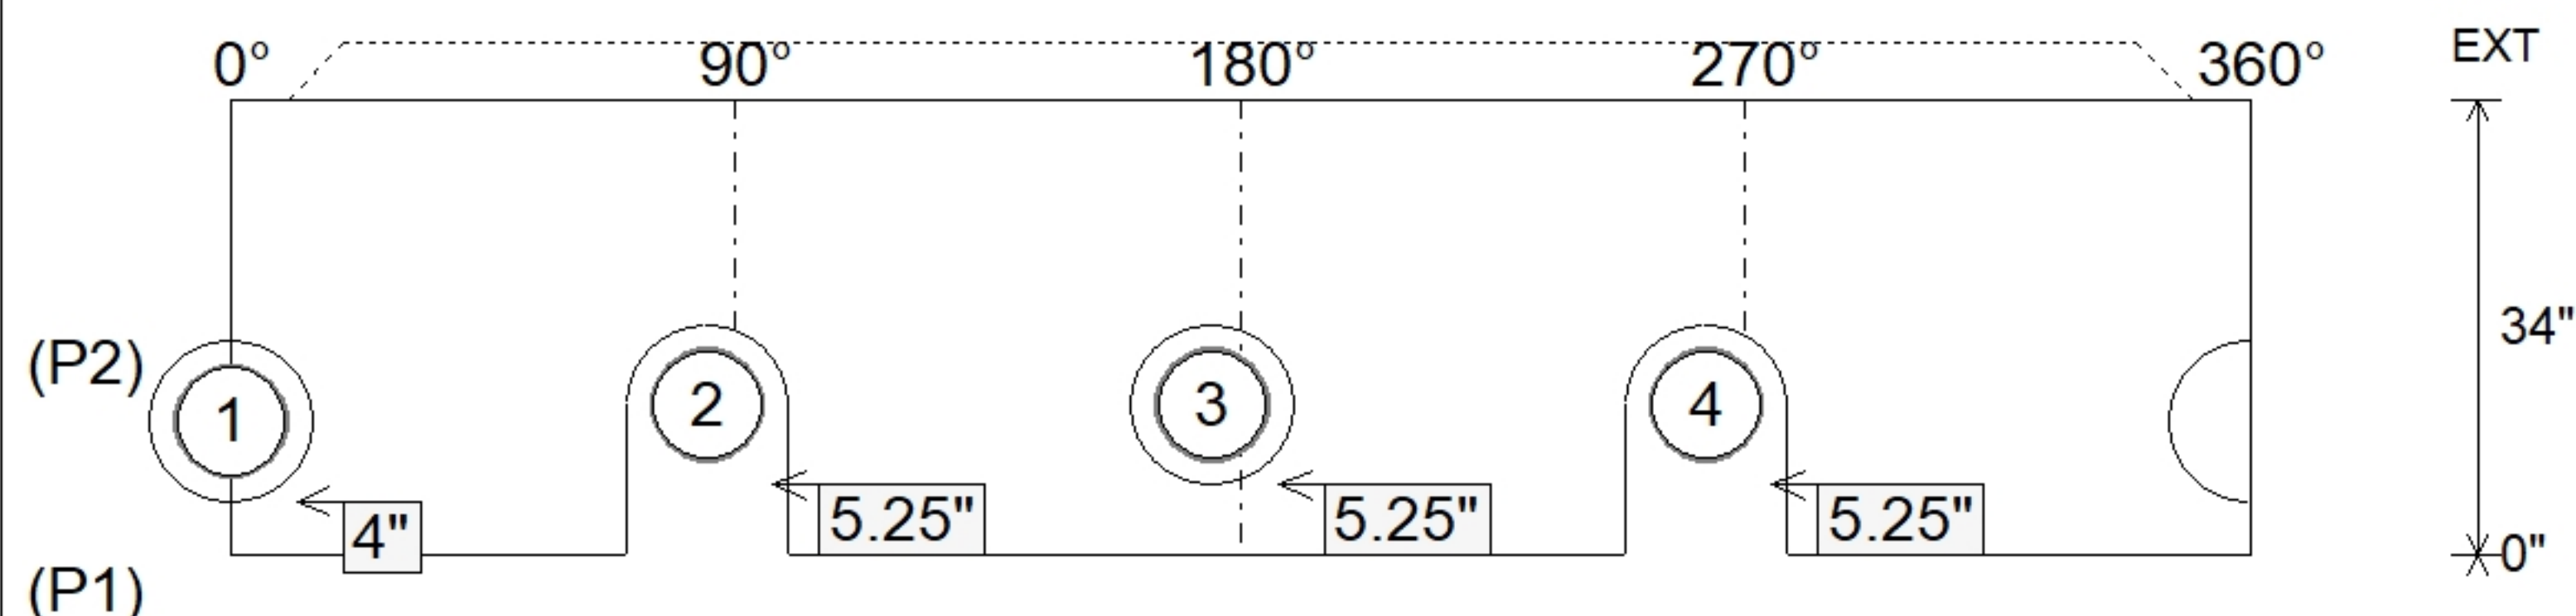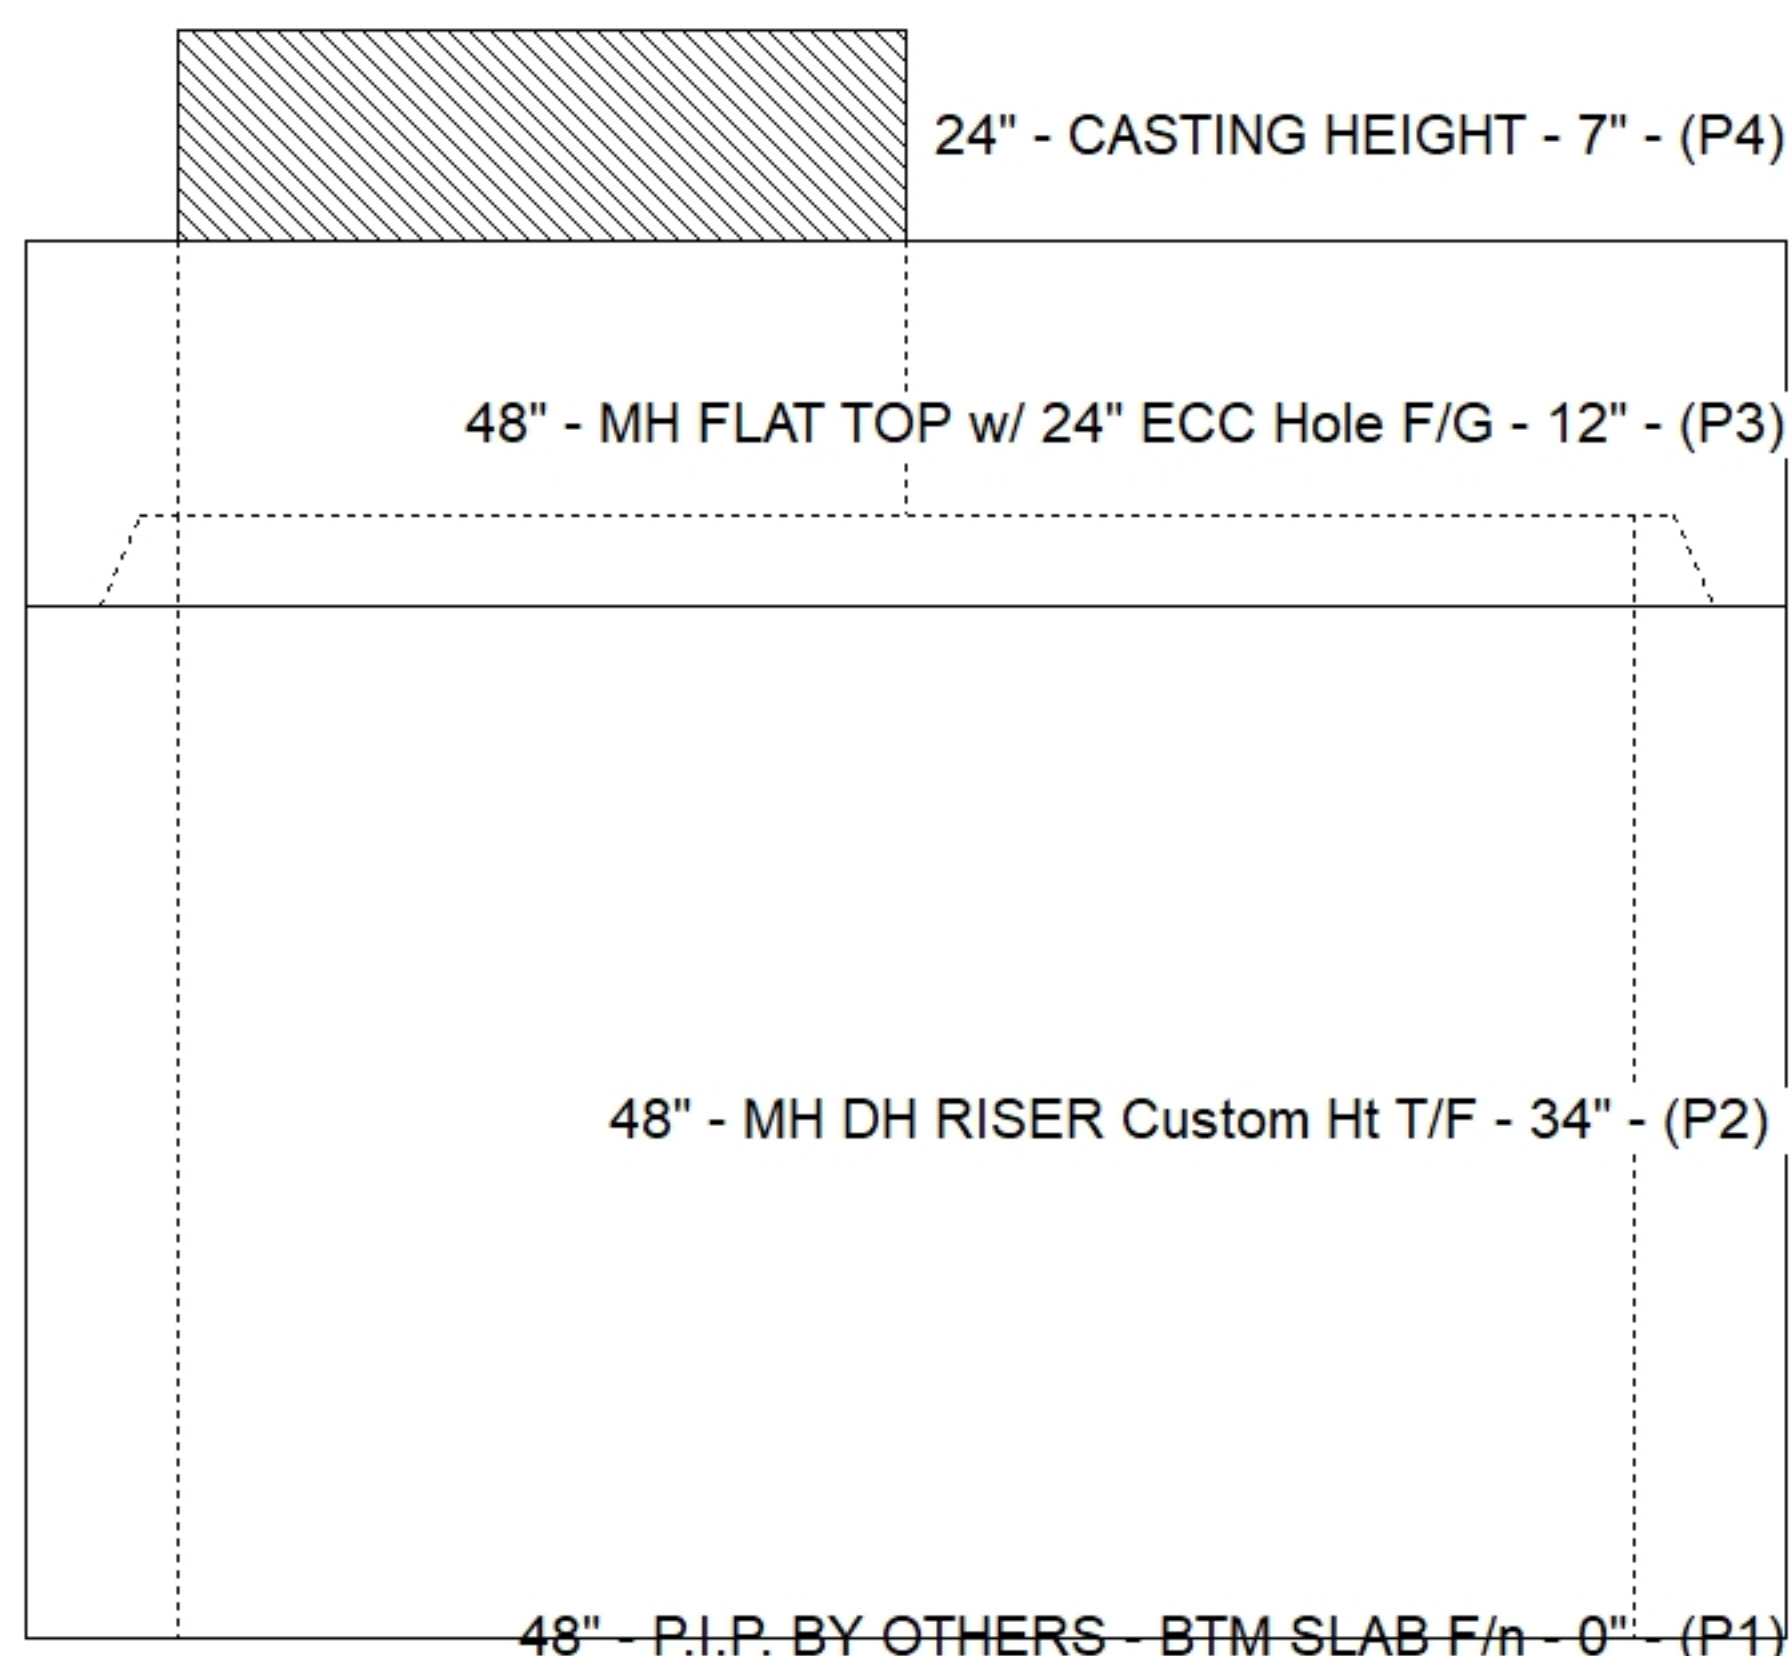

10/8/2026 12:15:16 PM

APPROVED BY: