

Contractor: Shouse Excavating

TECH: J. Horsley

Plant: 100



Size: 48"

Rim to Invert: 4.54'


Floor Height: 6"

Slack: 1.484"

- FLOOR (As .31) #5 BARS AT 12" C.C.E.W.



3) MH Step ML-10-TDS-NCR - 10"

Structure Total: 6222 lb

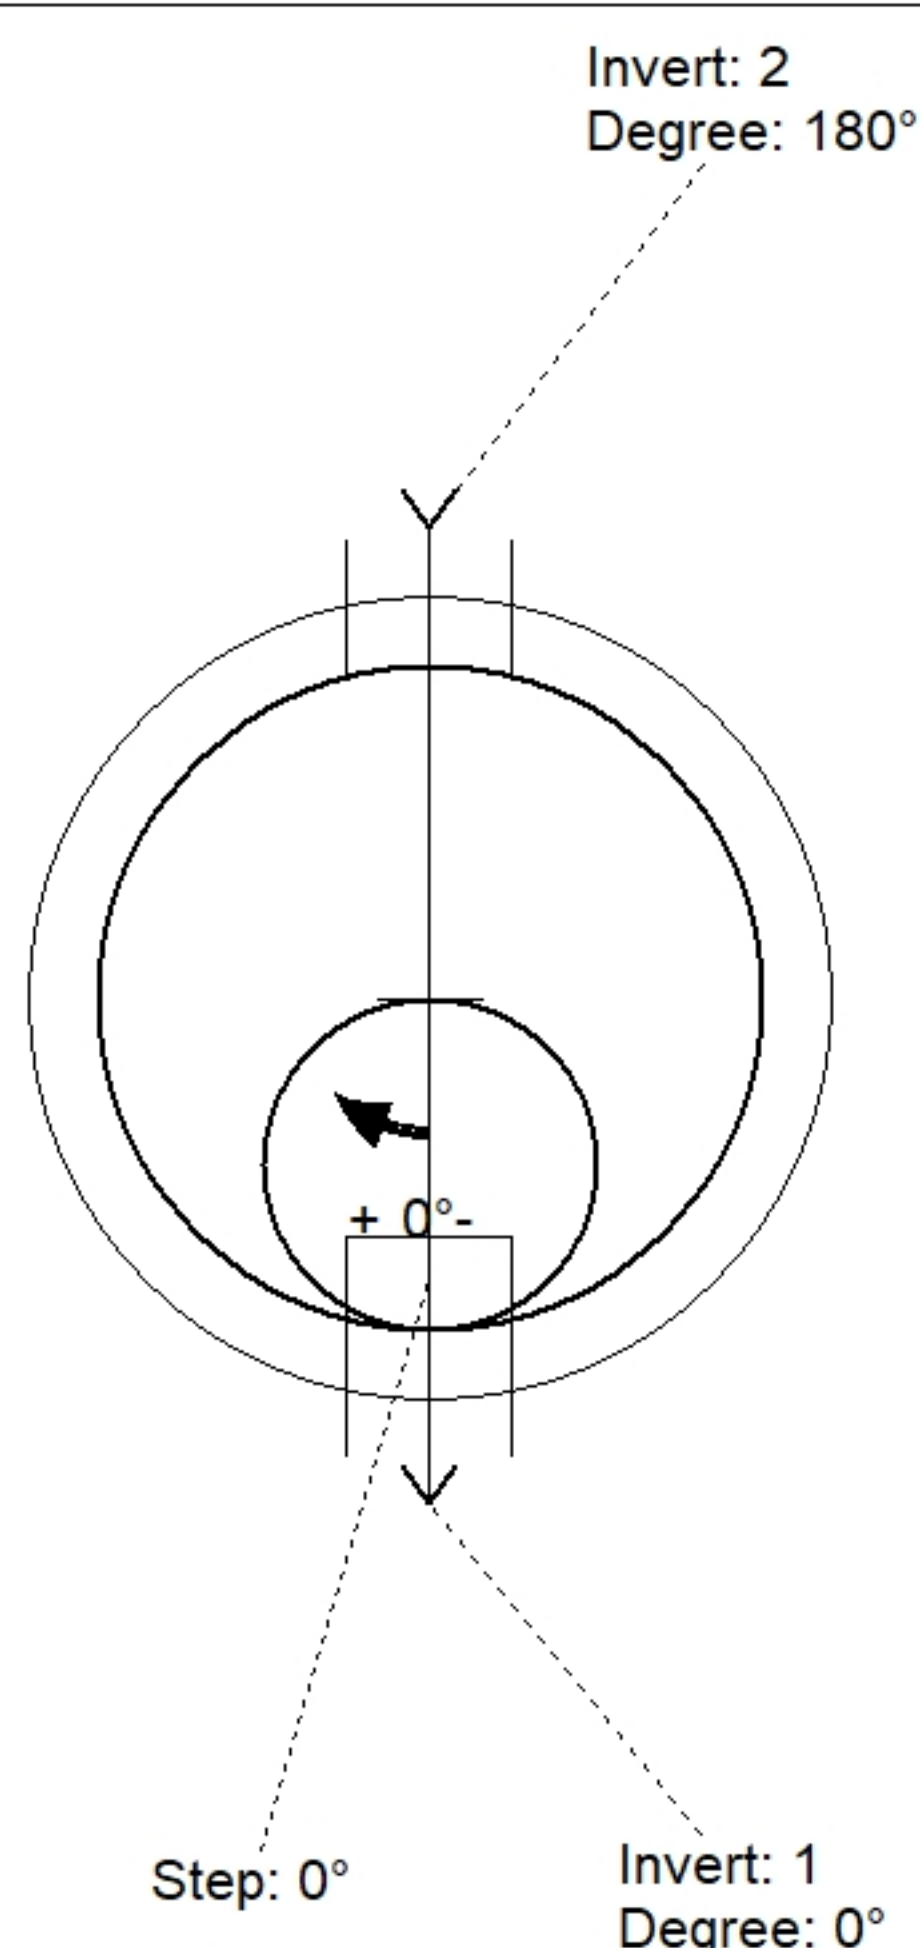

Position	Elev	Angle	Pipe	Pipe OD	Hole	Connector	Up (')	Ref
Rim	779'							
Reducer								
Invert 1	774.46'	0°	8" DI	9"	12"	PSX 12M NYLO	0"	P1
Invert 2	774.56'	180°	8" PVC SDR35	8.5"	12"	PSX 12-08 NYLO	1.25"	P1
Invert 3								
Invert 4								
Invert 5								
Invert 6								
Invert 7								
Invert 8								

Cast (Int. Dim.) - Interior Dimensions

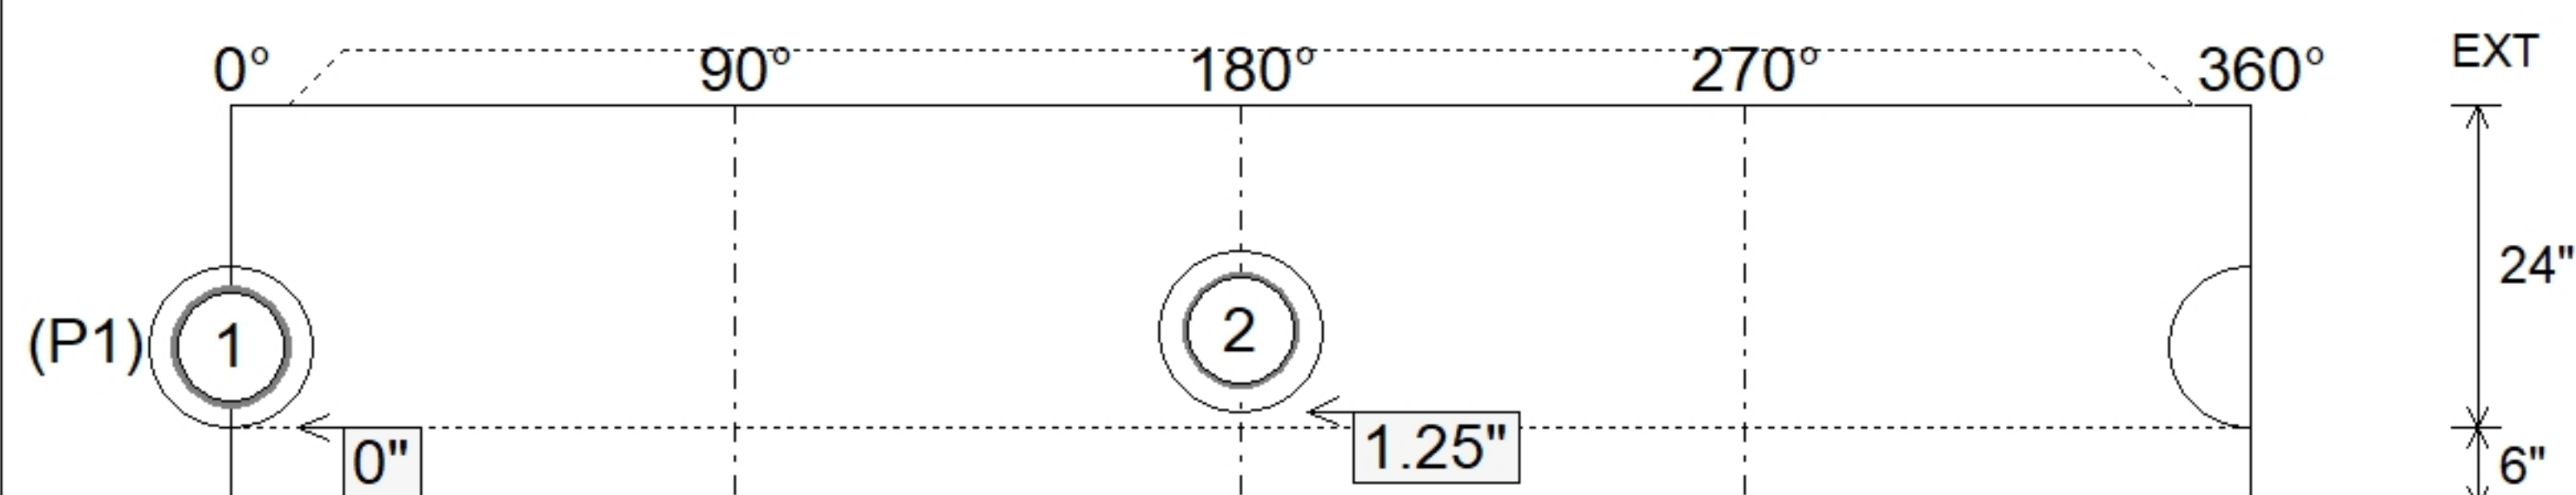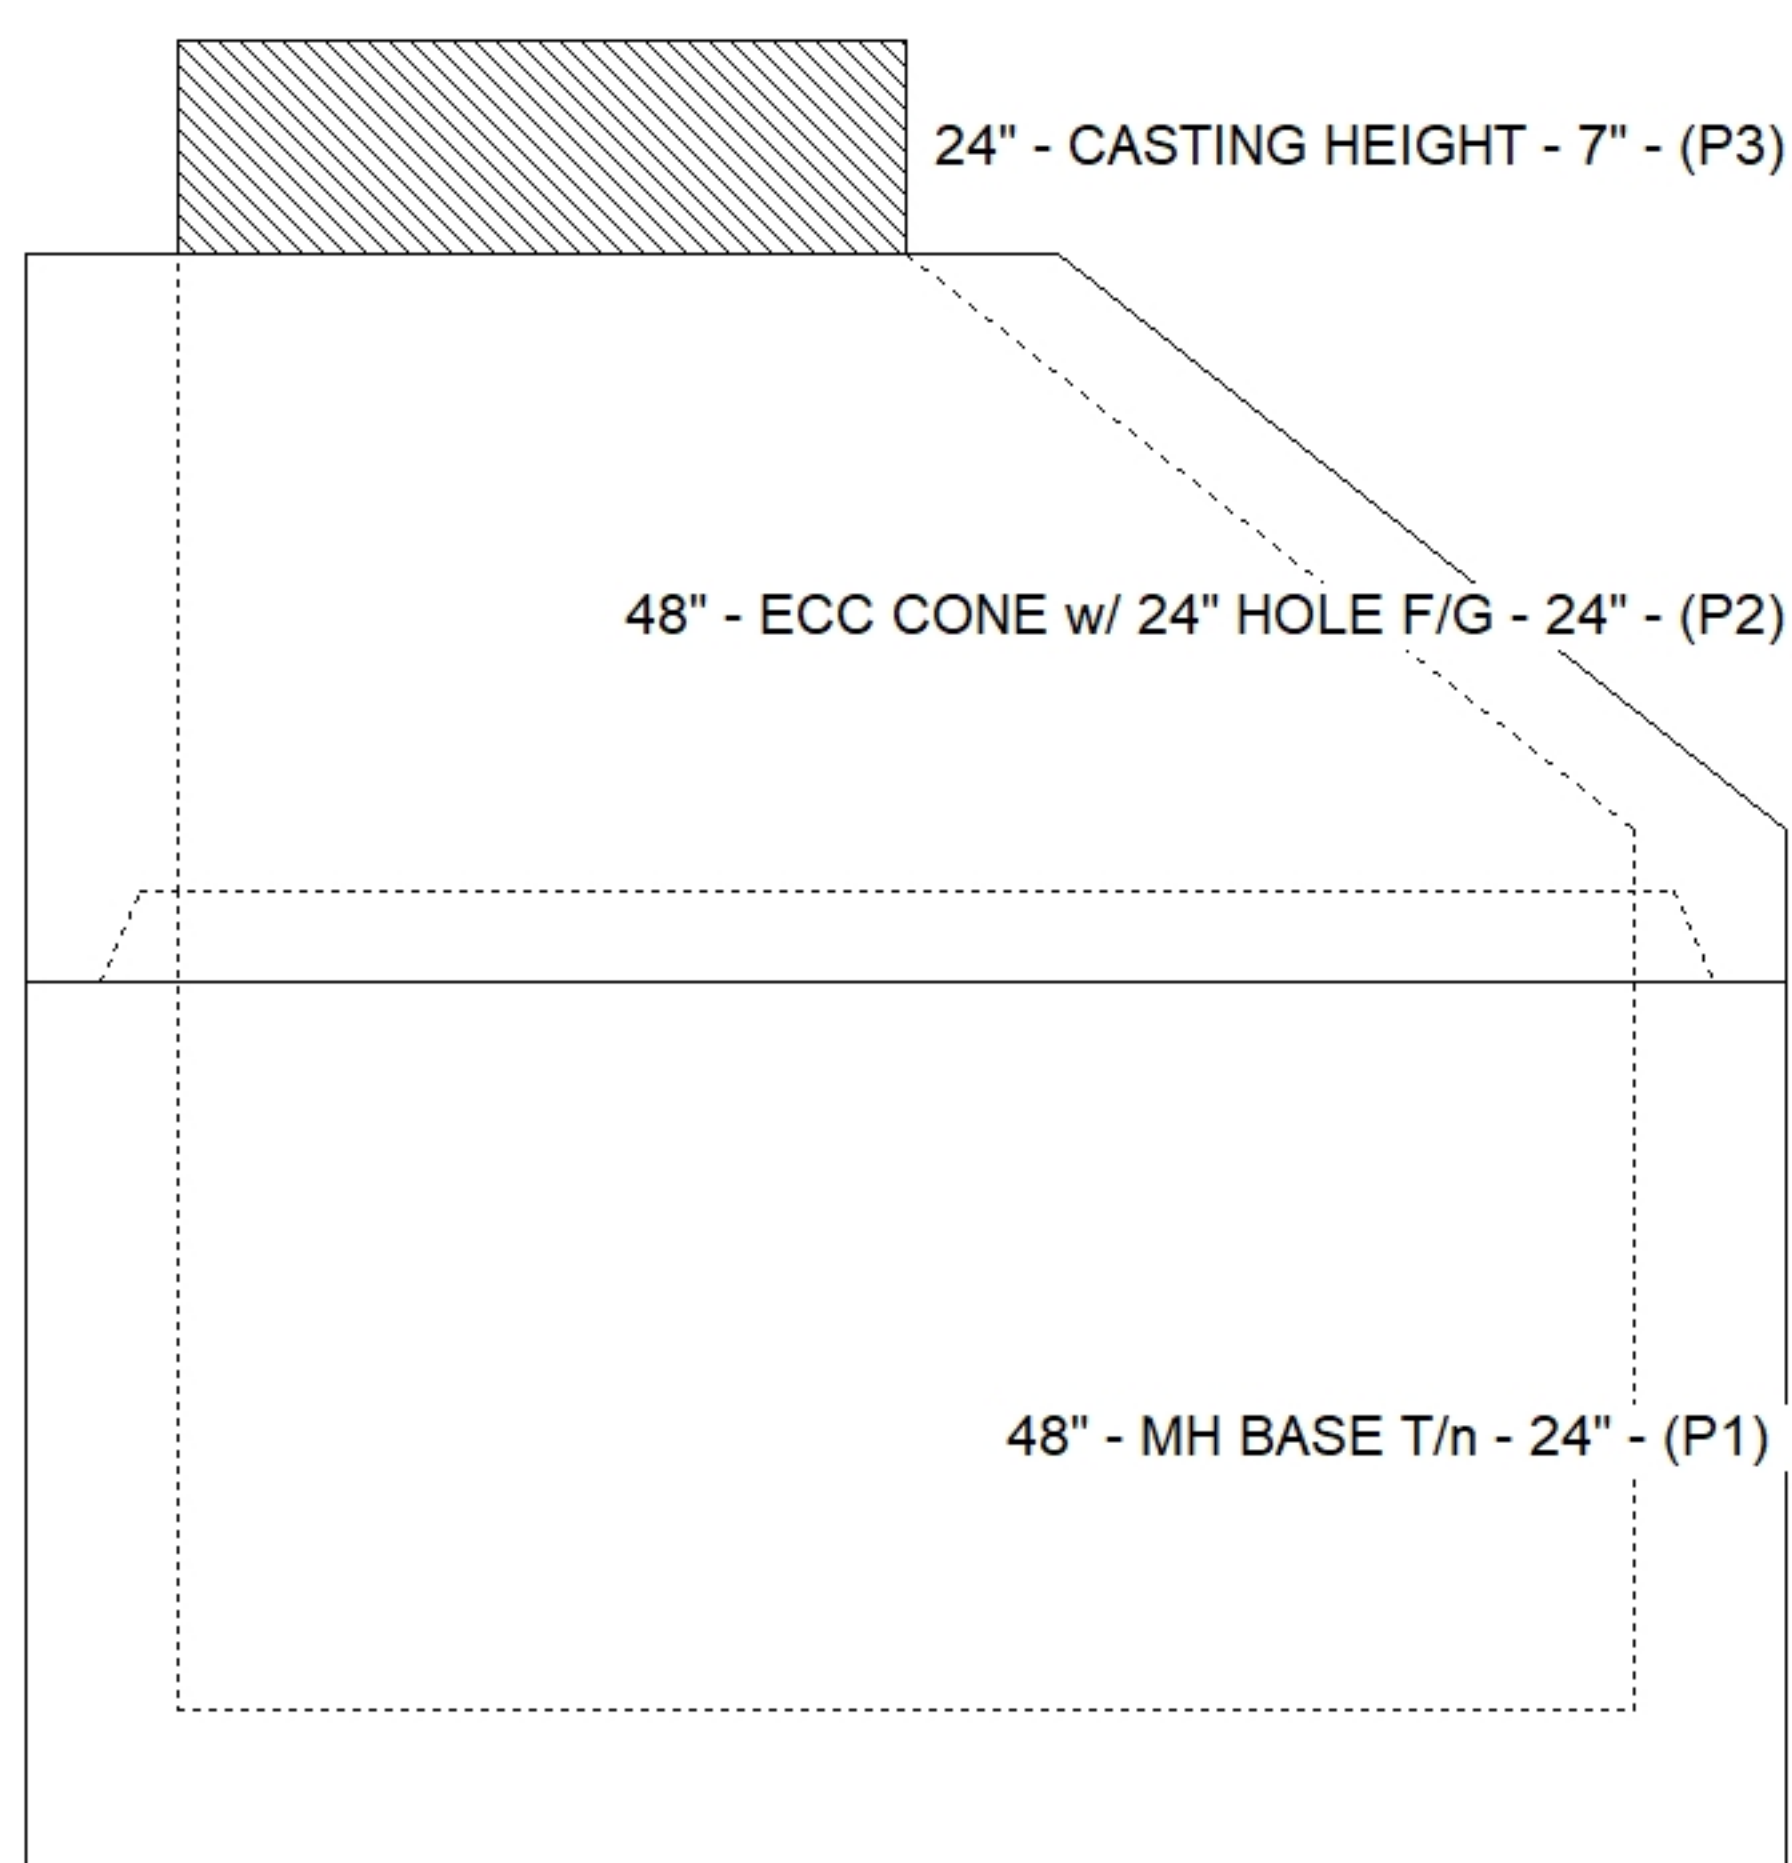

10/8/2026 12:15:16 PM

APPROVED BY: