

Contractor: Shouse Excavating

TECH: J. Horsley

Plant: 100



Size: 48"


Rim to Invert: 3.67'

Floor Height: 6"

Slack: 0.044"



- FLOOR (As .31) #5 BARS AT 12" C.C.E.W.

Structure Total: 6396 lb

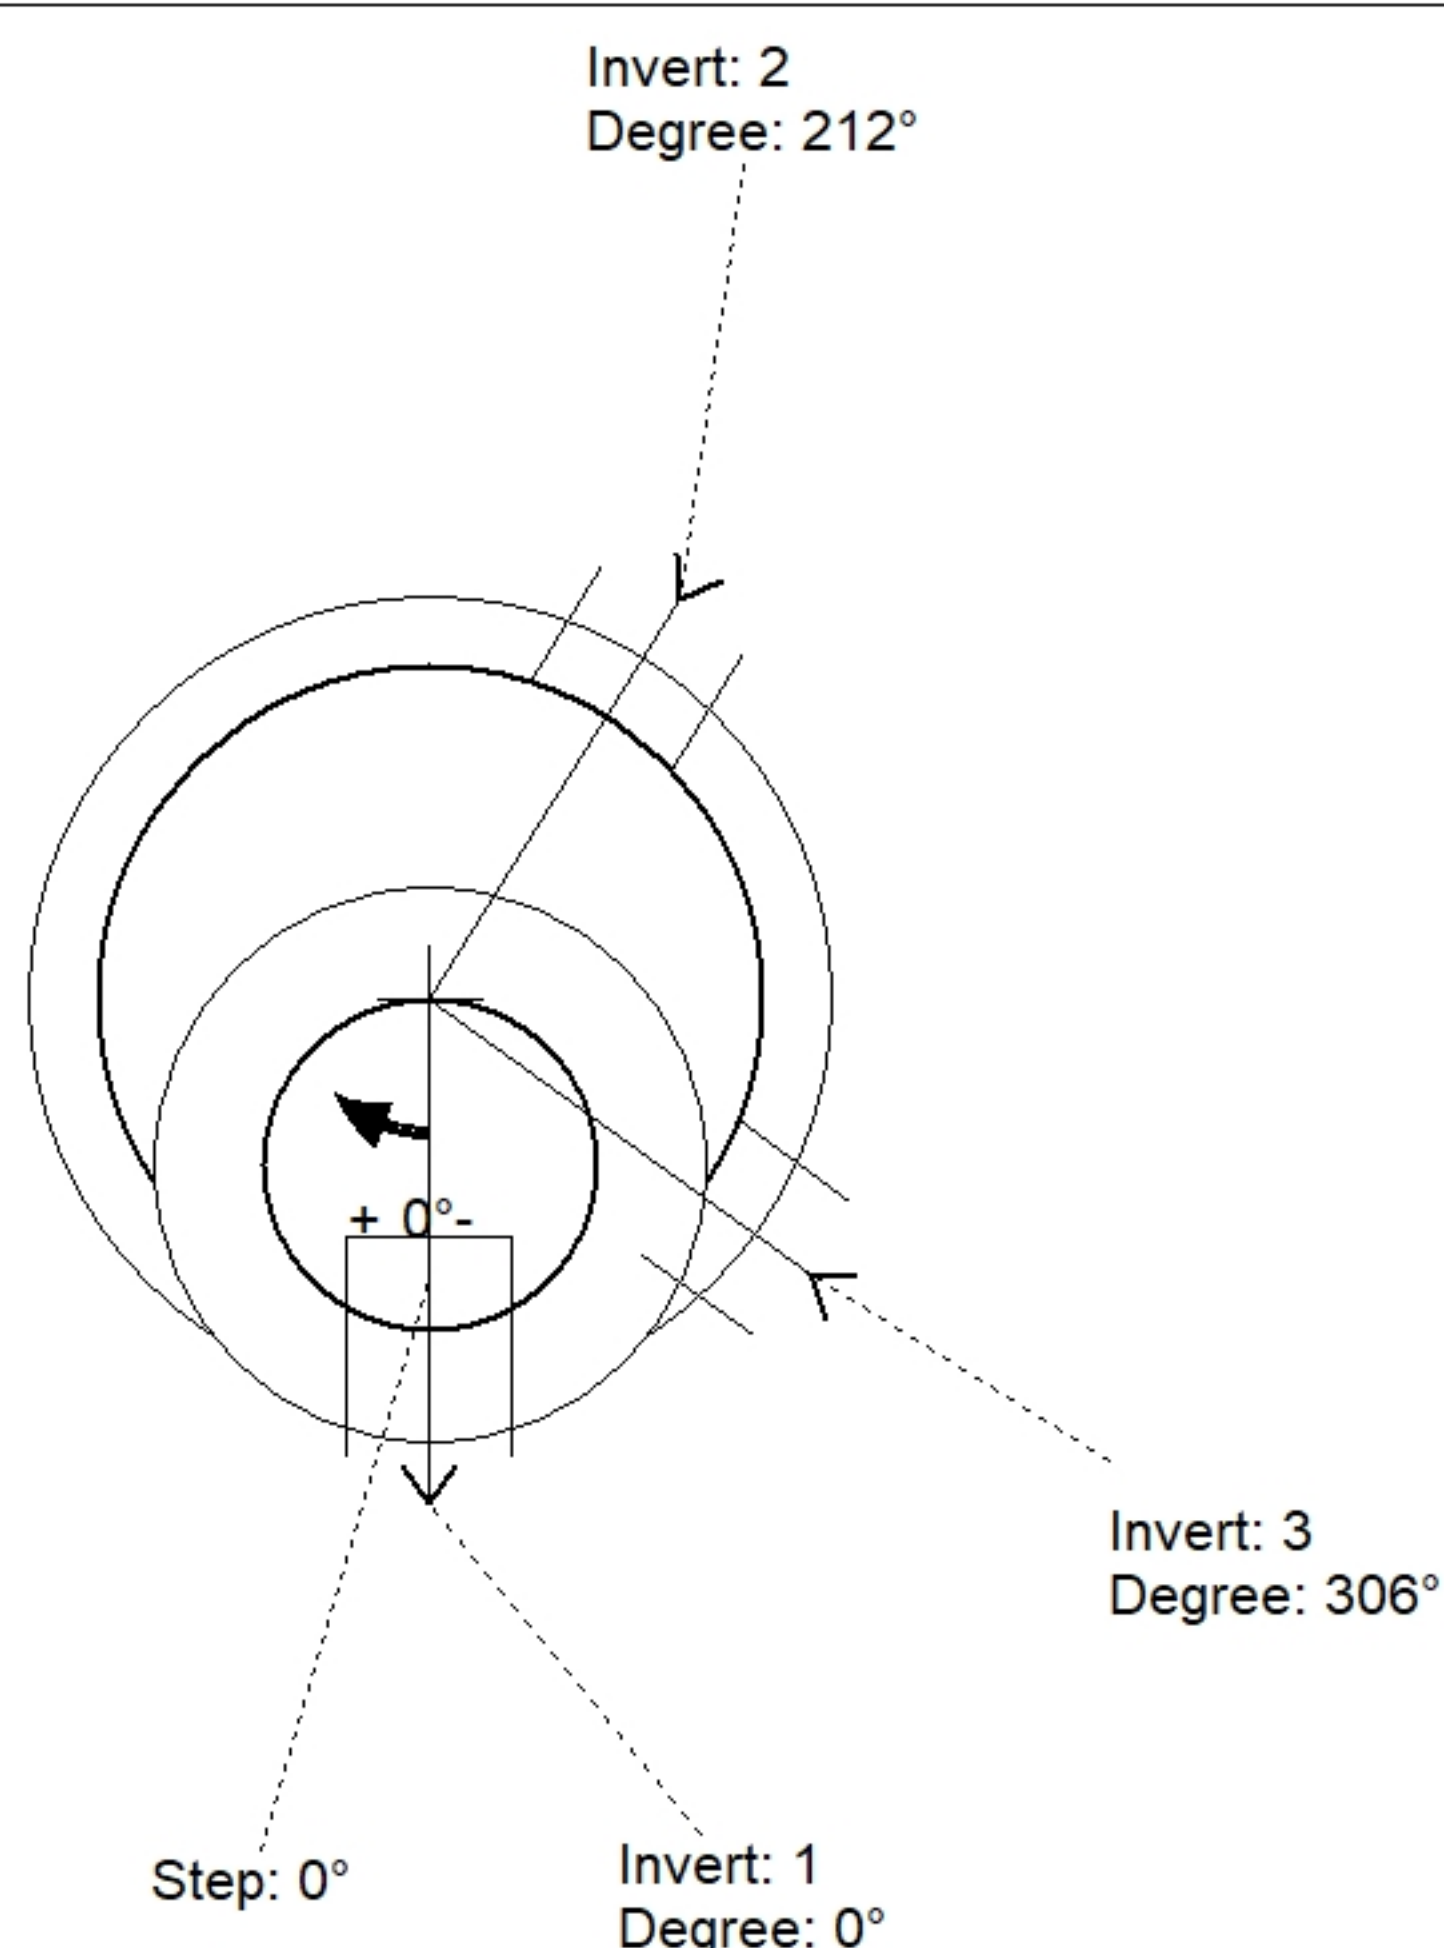

Position	Elev	Angle	Pipe	Pipe OD	Hole	Connector	Up (⌵)	Ref
Rim	786.89'							
Reducer								
Invert 1	783.22'	0°	8" PVC SDR35	8.5"	12"	PSX 12-08 NYLO	0"	P1
Invert 2	783.32'	212°	8" PVC SDR35	8.5"	12"	PSX 12-08 NYLO	1.25"	P1
Invert 3	783.32'	306°	8" PVC SDR35	8.5"	12"	PSX 12-08 NYLO	1.25"	P1
Invert 4								
Invert 5								
Invert 6								
Invert 7								
Invert 8								

Cast (Int. Dim.) - Interior Dimensions

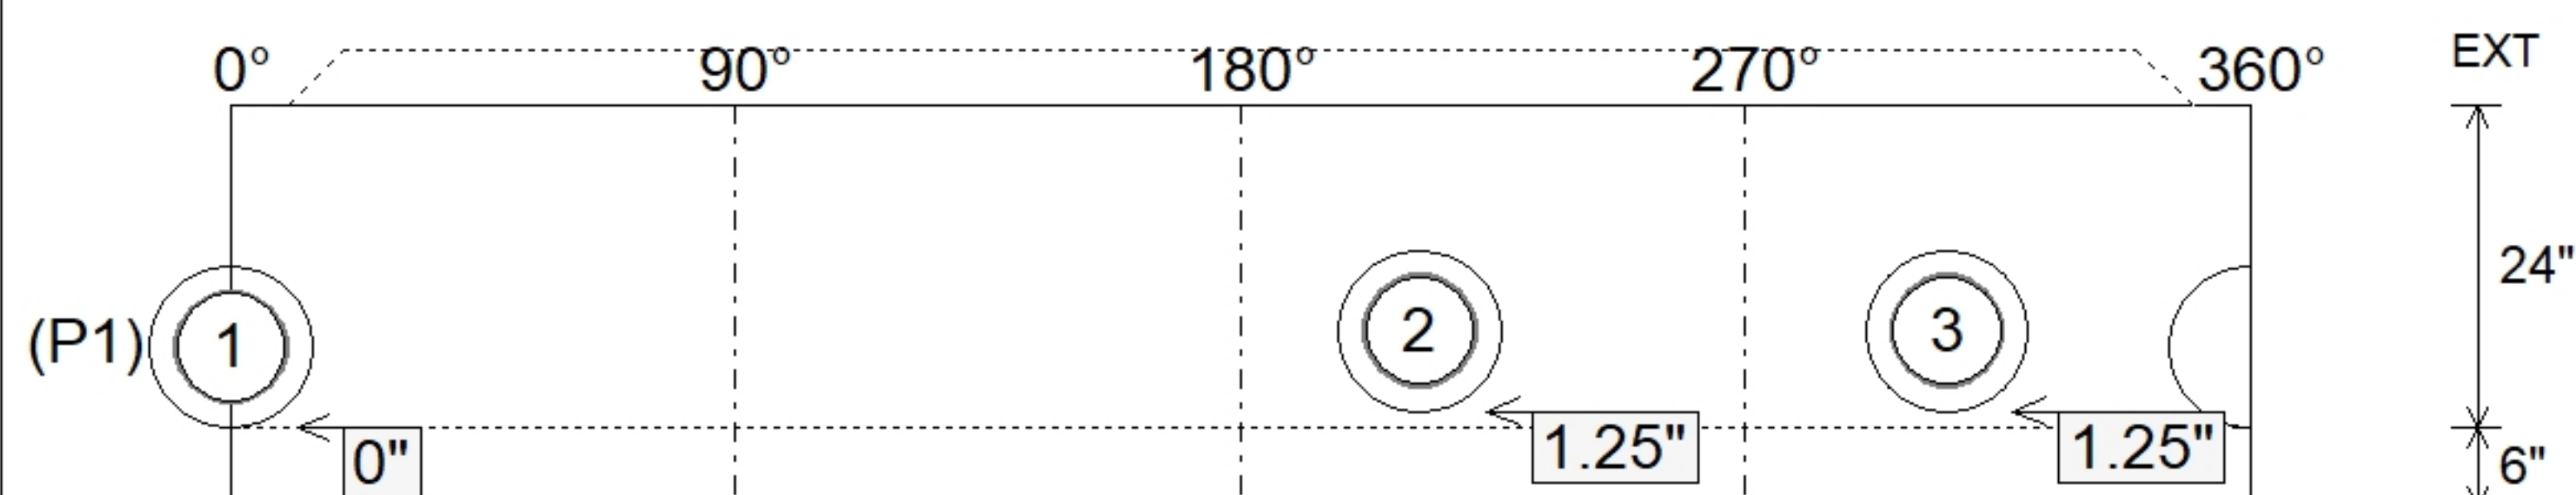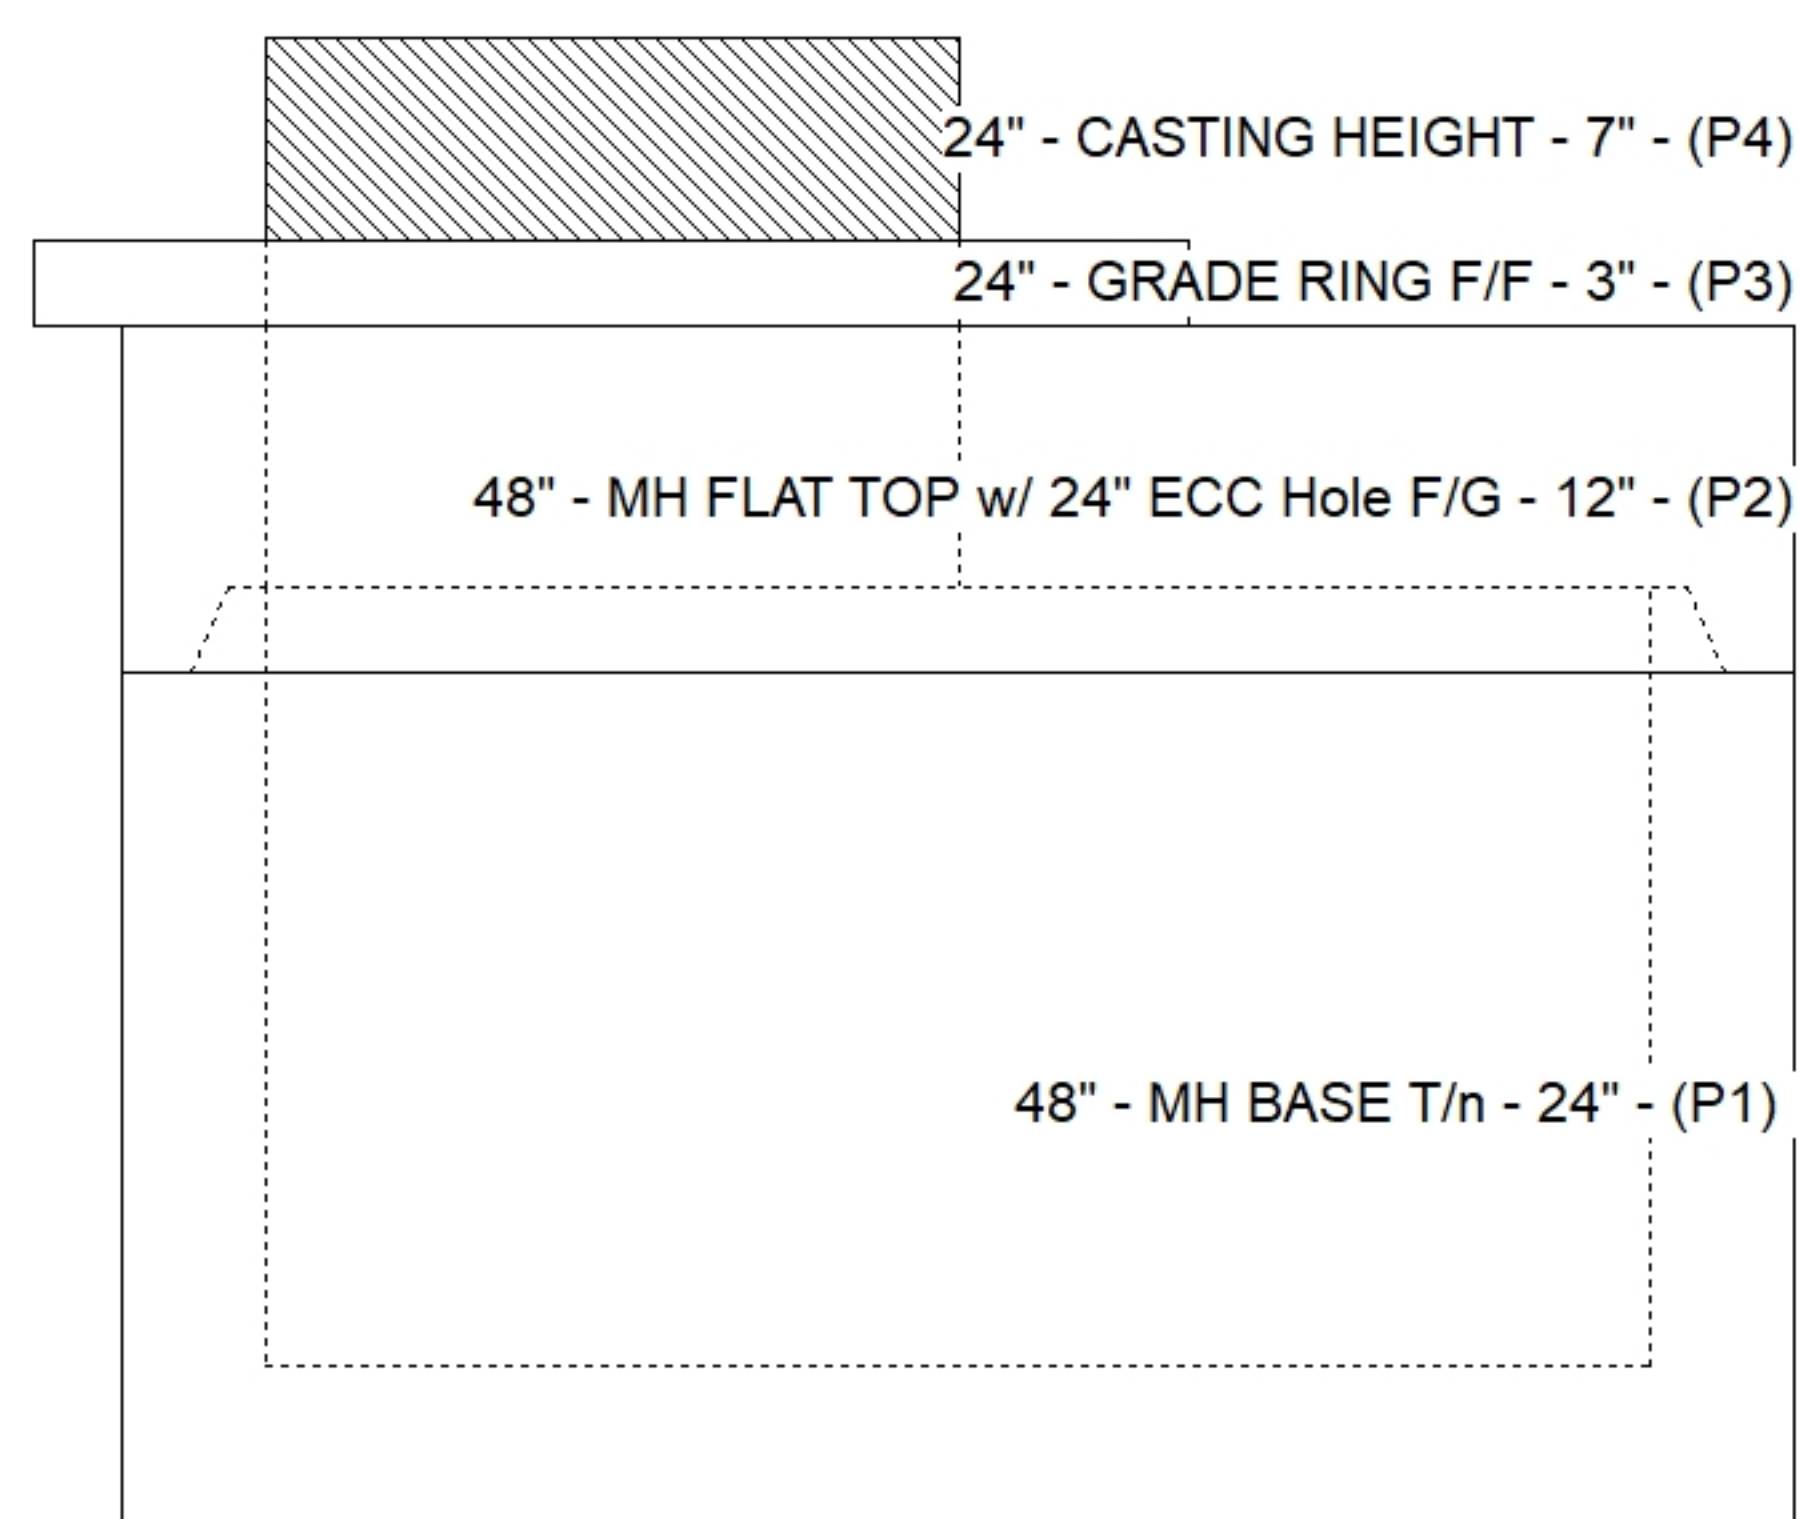

SUBMITTAL
APPROVED BY: