

Contractor: Shouse Excavating

TECH: J. Horsley

Plant: 100



Size: 48"

Rim to Invert: 3.55'

Floor Height: 6"


Slack: 1.604"

- FLOOR (As .31) #5 BARS AT 12" C.C.E.W.

1) MH Step ML-10-TDS-NCR - 10"



0 lb

Structure Total: 6233 lb

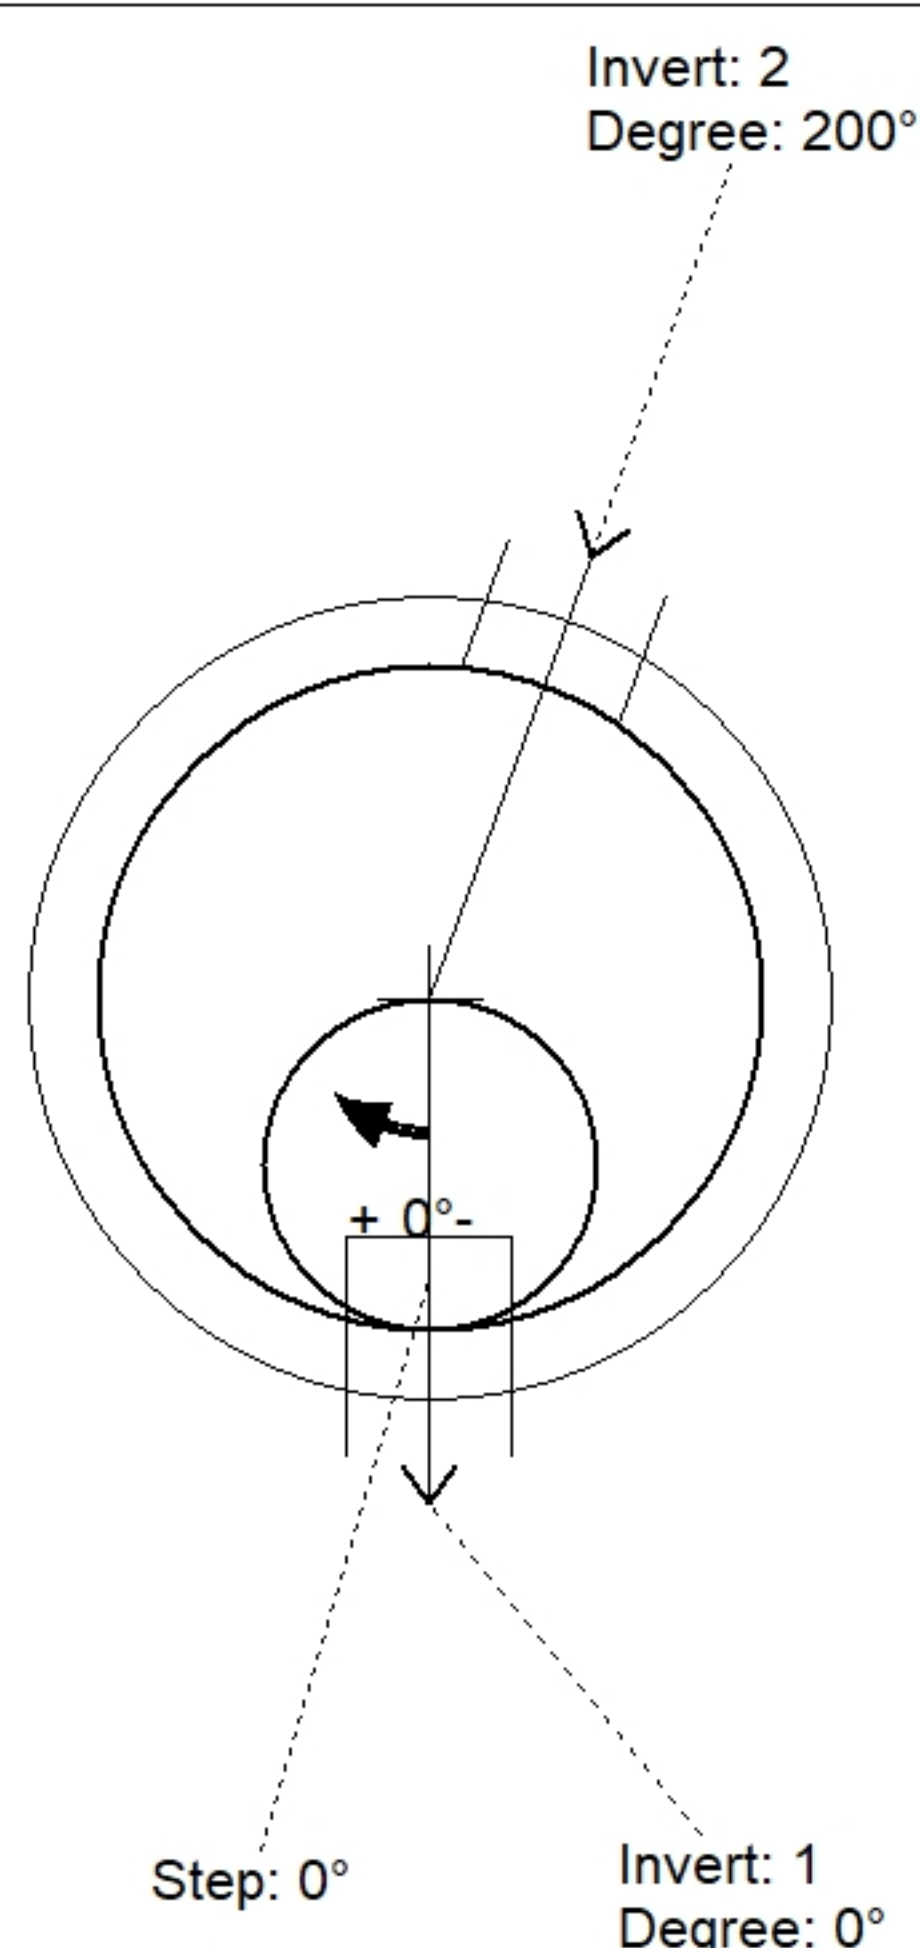

Position	Elev	Angle	Pipe	Pipe OD	Hole	Connector	Up (')	Ref
Rim	805.96'							
Reducer								
Invert 1	802.41'	0°	8" PVC SDR35	8.5"	12"	PSX 12-08 NYLO	0"	P1
Invert 2	802.51'	200°	8" PVC SDR35	8.5"	12"	PSX 12-08 NYLO	1.25"	P1
Invert 3								
Invert 4								
Invert 5								
Invert 6								
Invert 7								
Invert 8								

Cast (Int. Dim.) - Interior Dimensions

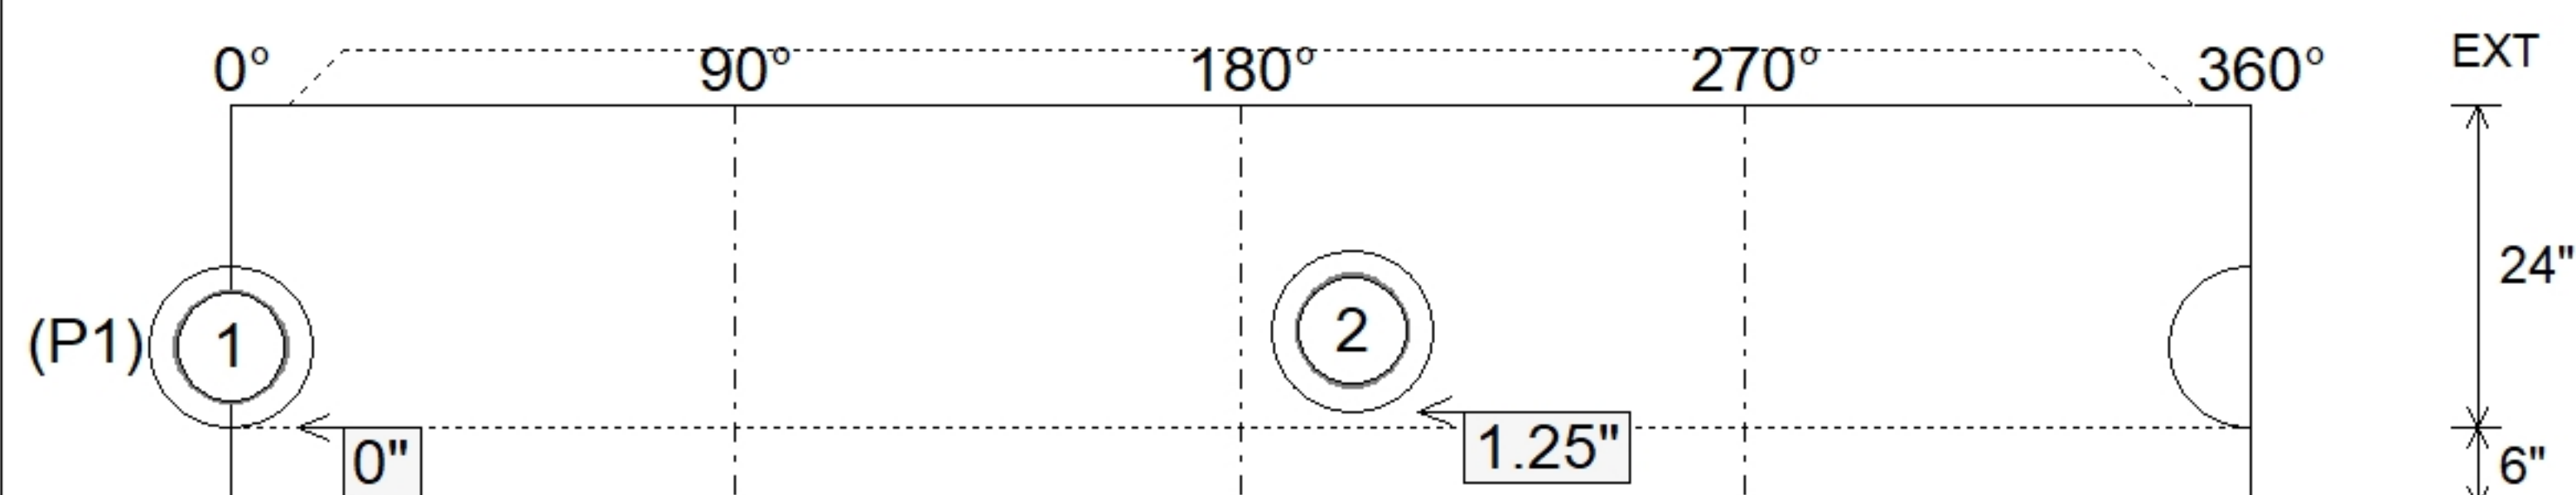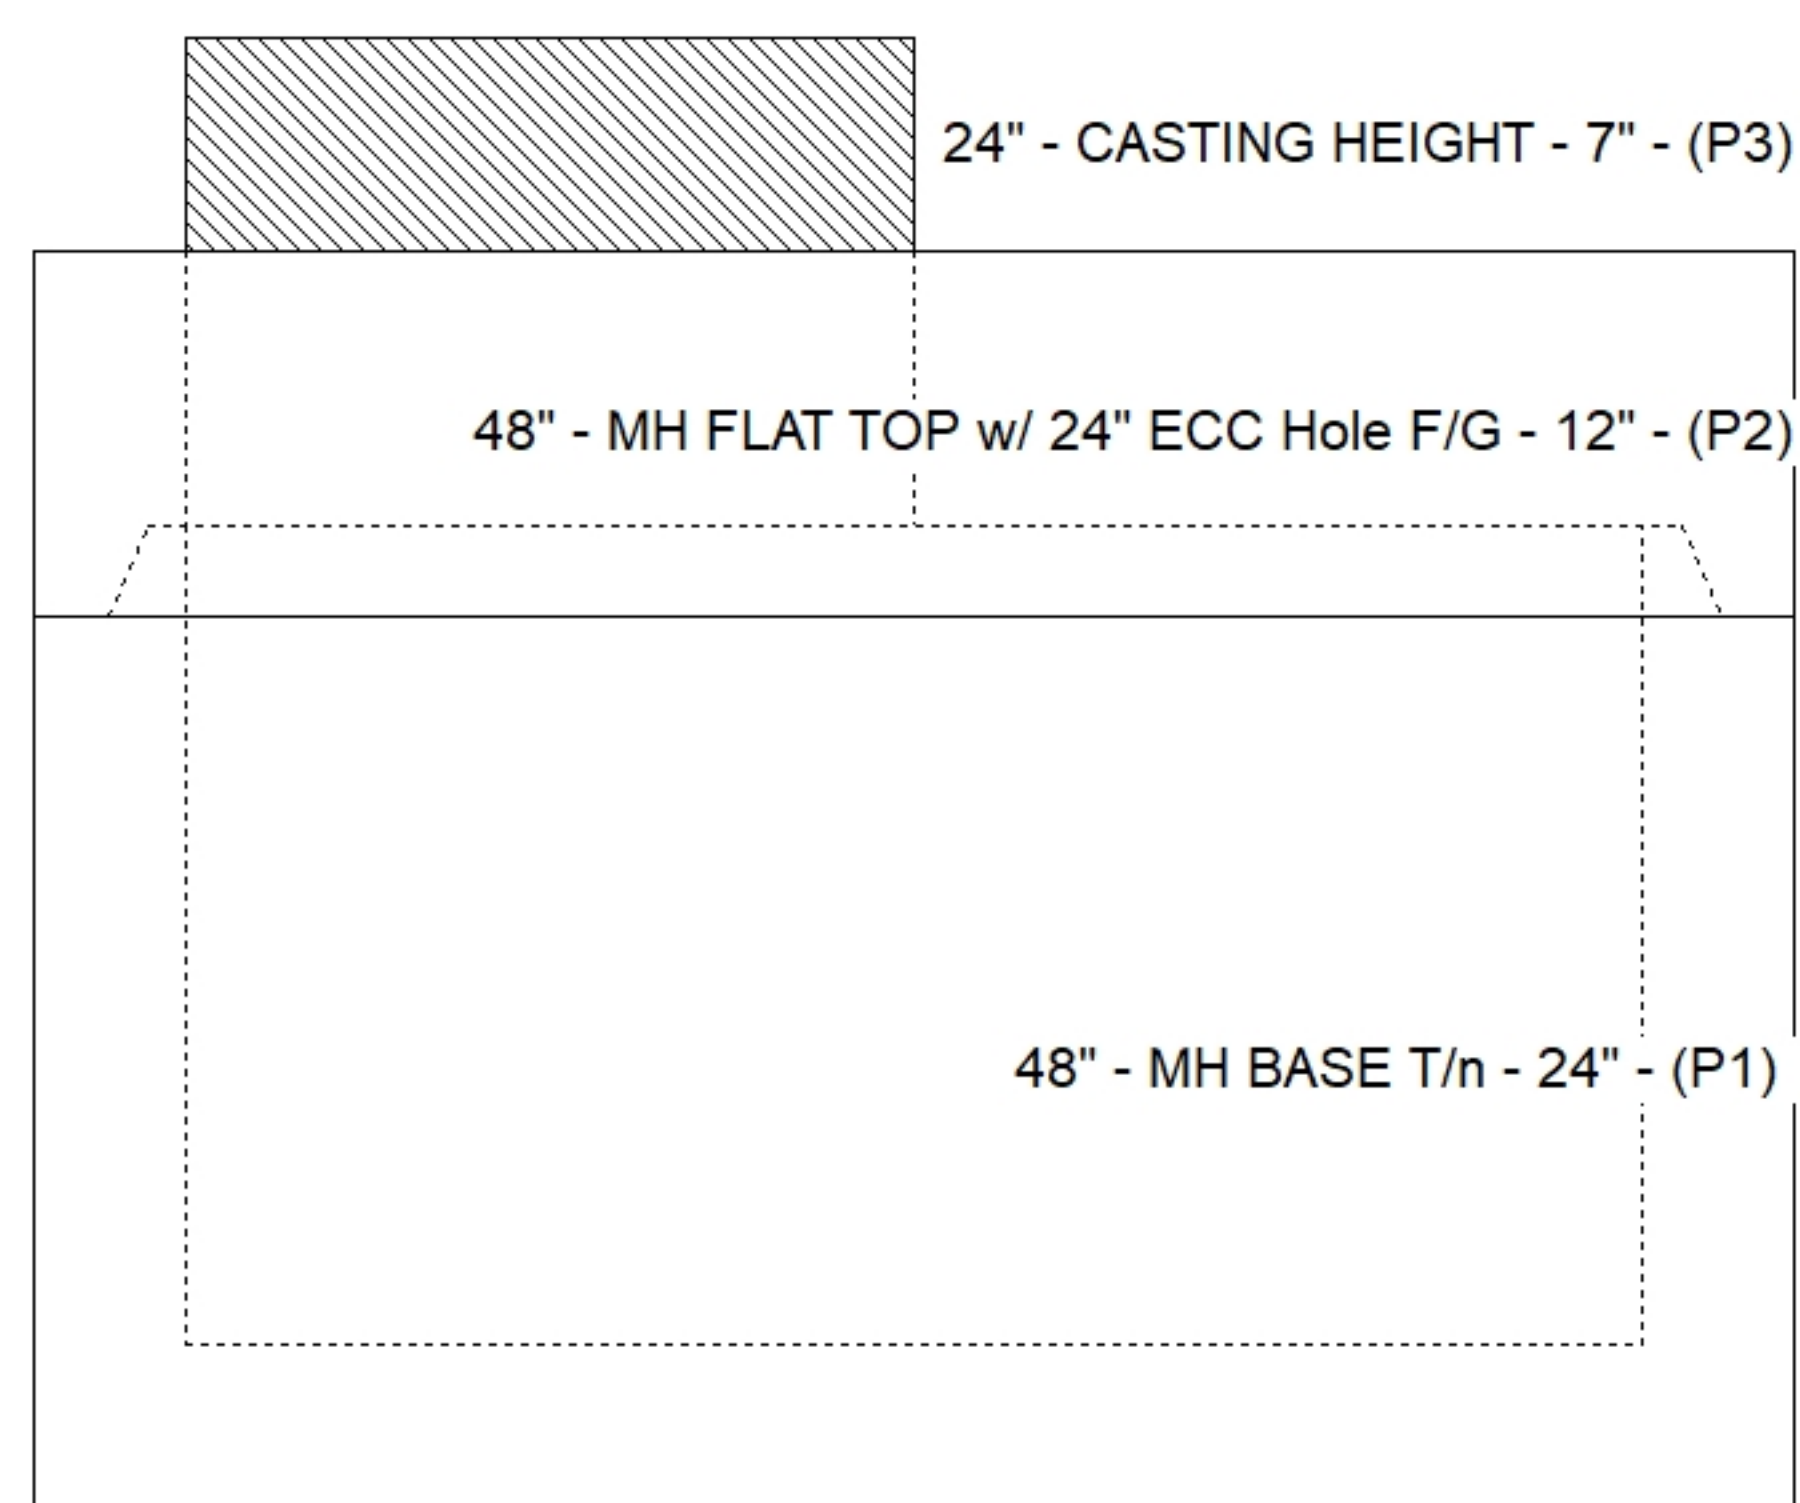

SUBMITTAL
APPROVED BY: