


Contractor: Harakas

Plant: Beaver Dam




Floor (Bot): 478.163'
Overall Height: 8.5'
Slack: 0.44"

Structure Total: 8964 lb

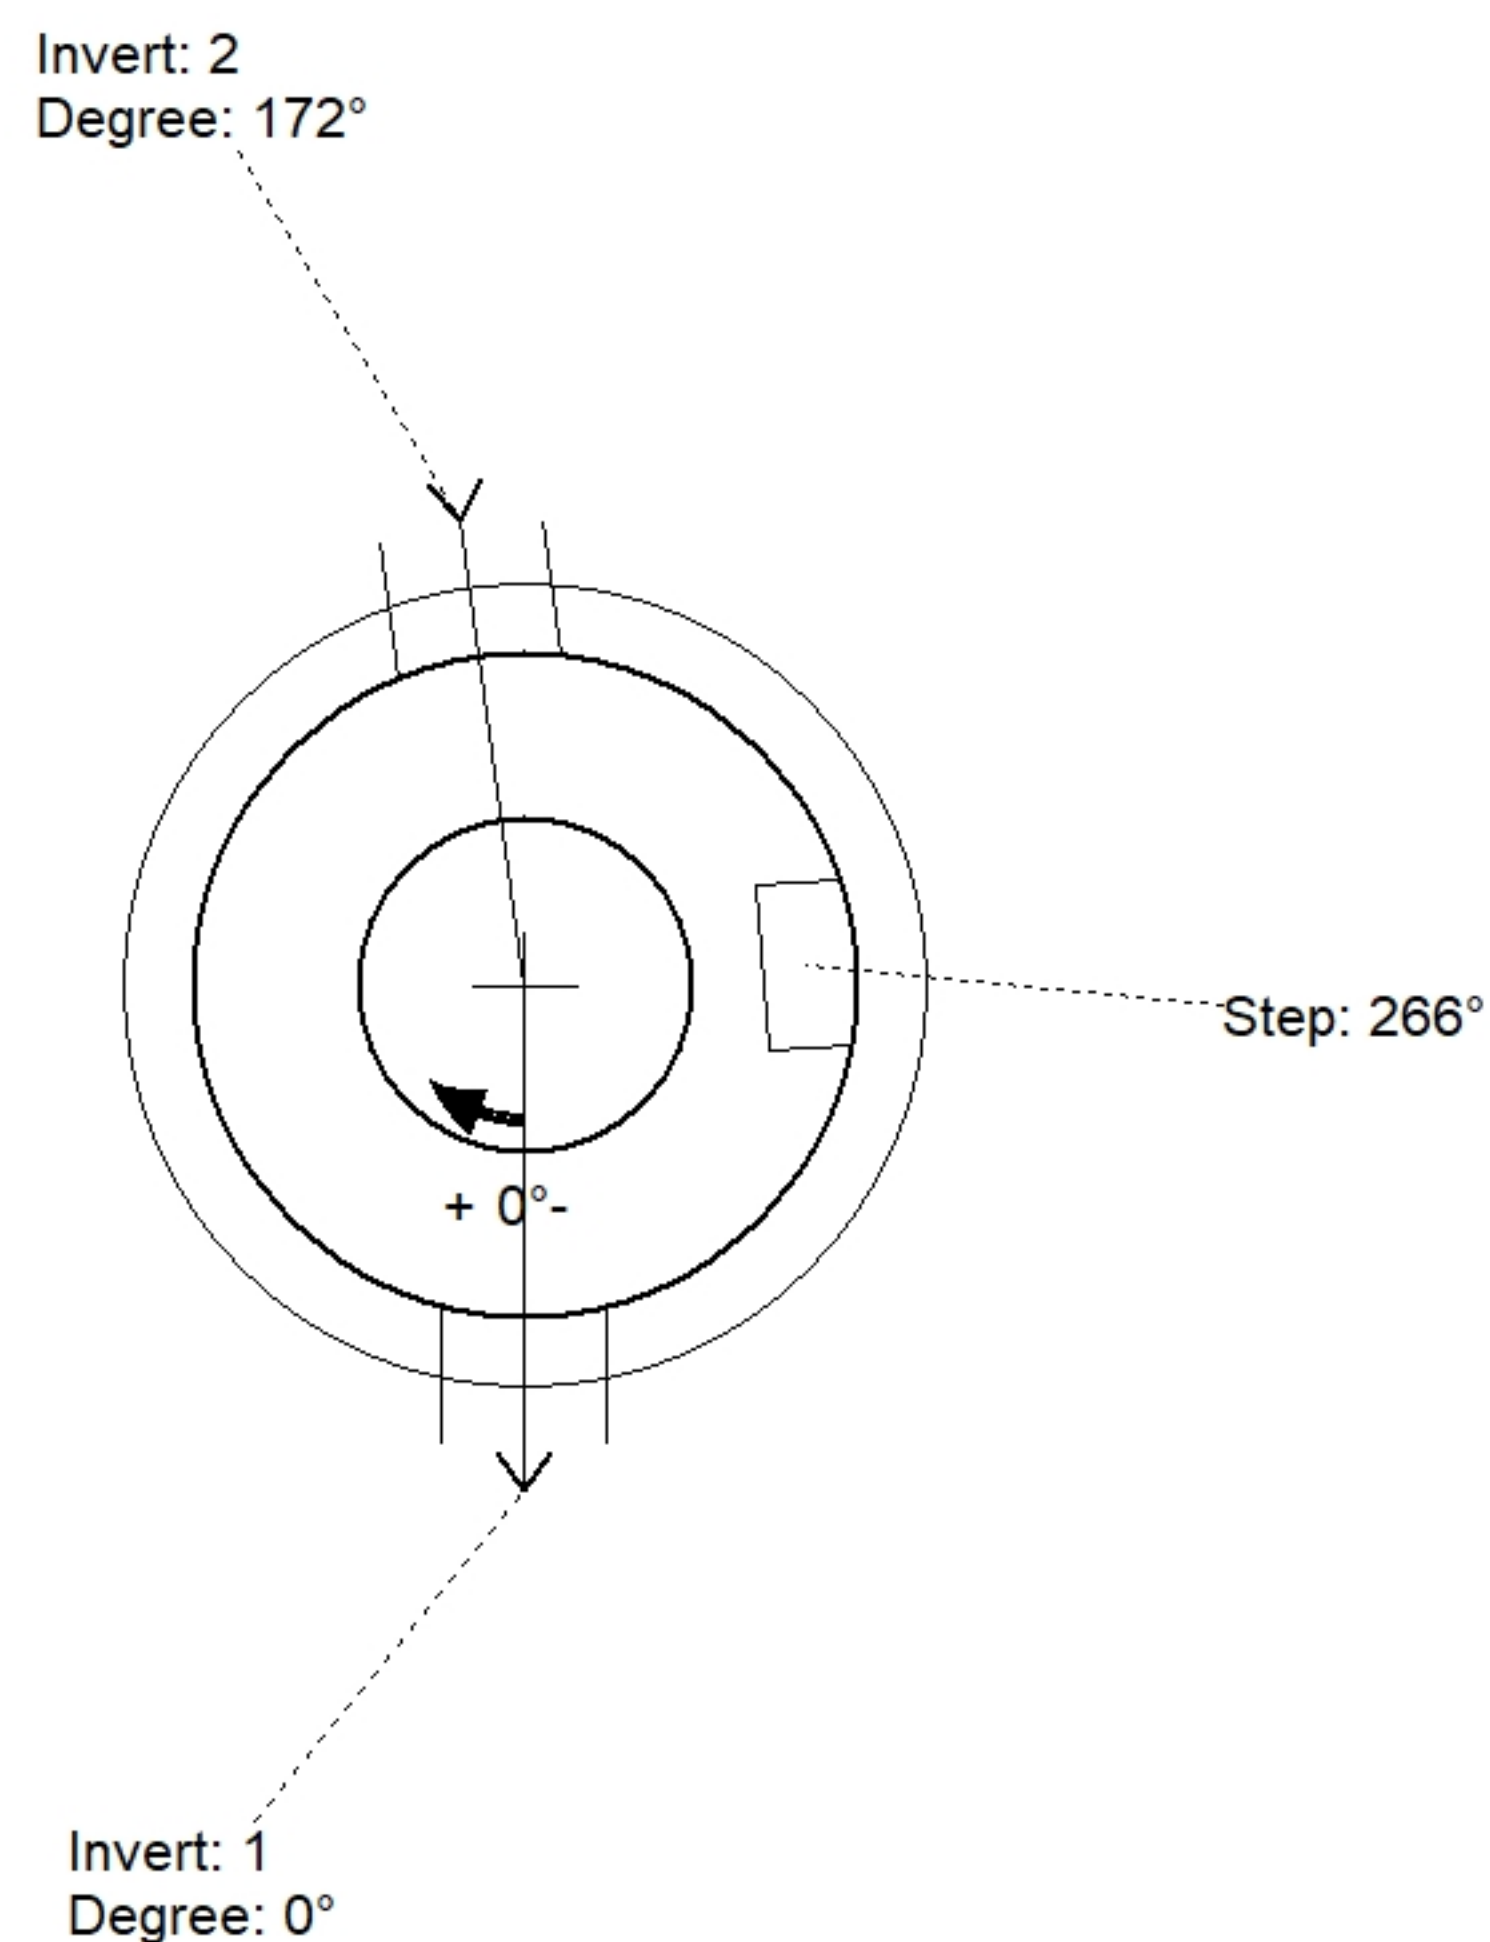

Position	Elev	Angle	Pipe	Pipe OD	Hole	Connector	Up (⌵)	Ref
Rim	486.7'							
Reducer								
Invert 1	478.83'	0°	8" PVC SDR26	8.5"	12"	PSX 12-08 NYLO	0"	P1
Invert 2	479.03'	172°	8" PVC SDR26	8.5"	12"	PSX 12-08 NYLO	2.4"	P1
Invert 3								
Invert 4								
Invert 5								
Invert 6								
Invert 7								
Invert 8								

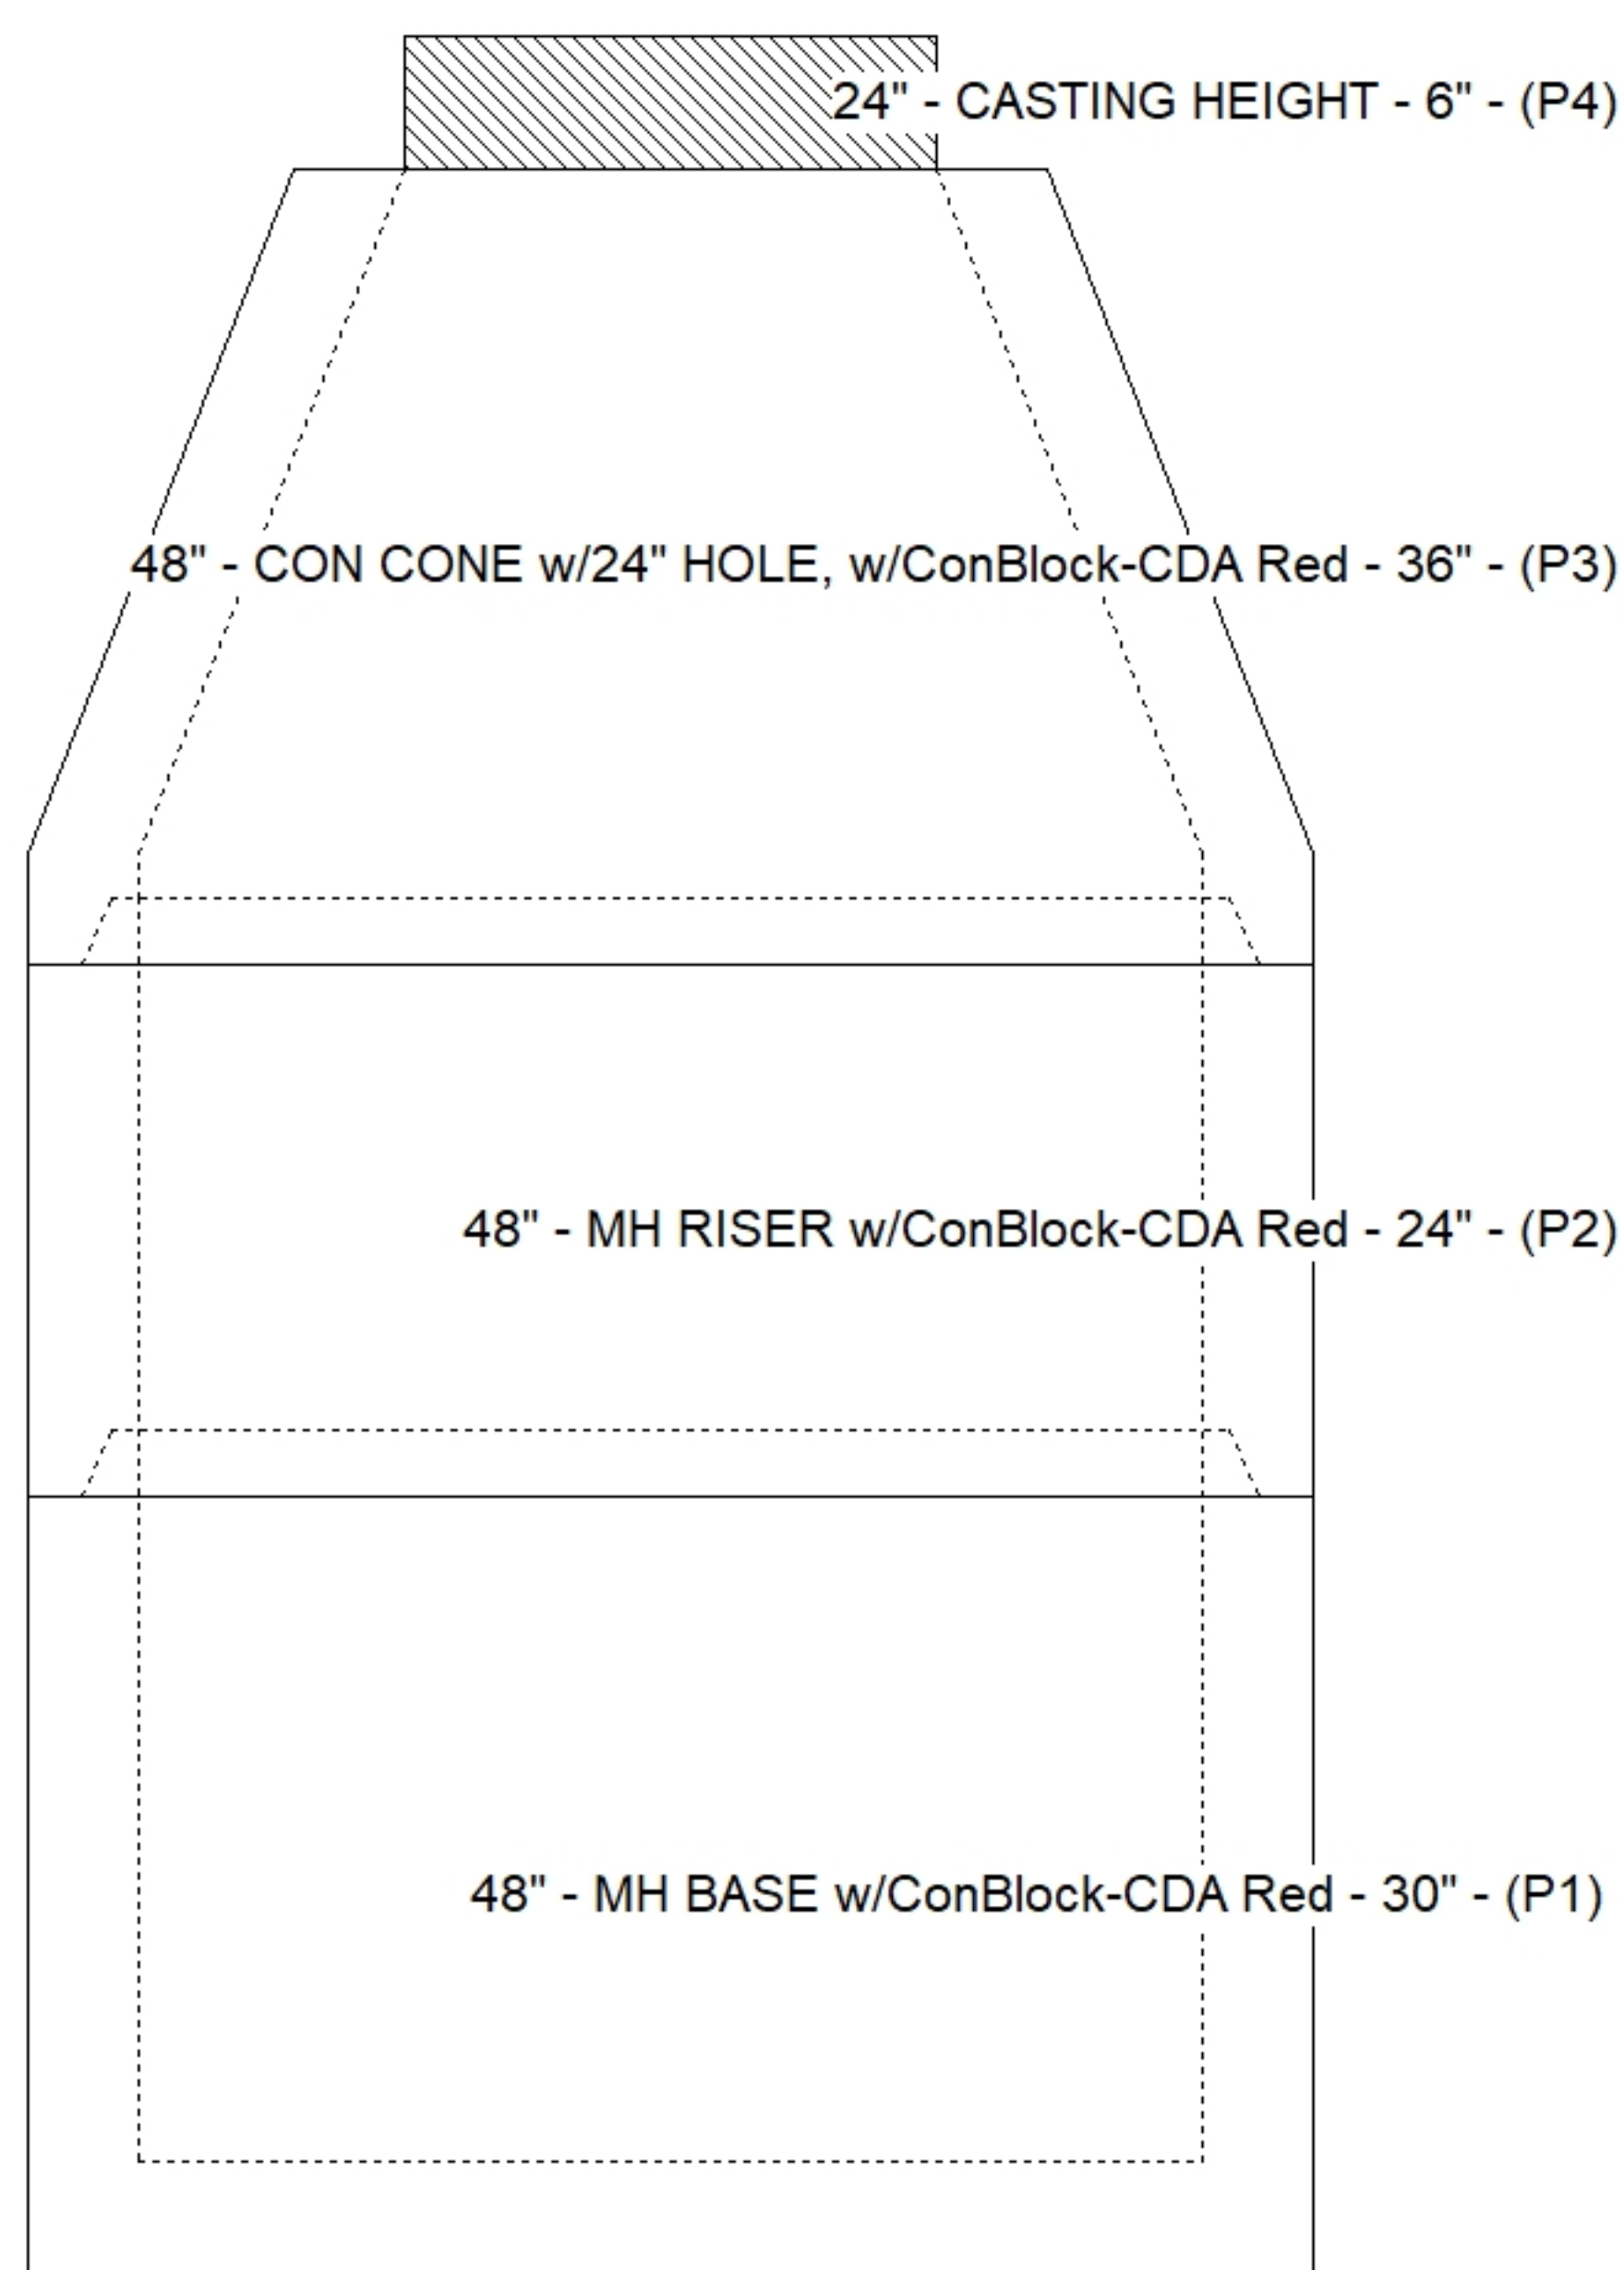

SUBMITTAL
APPROVED BY: