


Contractor: Harakas

Plant: Beaver Dam




Floor (Bot): 484.623'
Overall Height: 8.5'
Slack: 0.92"

Structure Total: 8848 lb

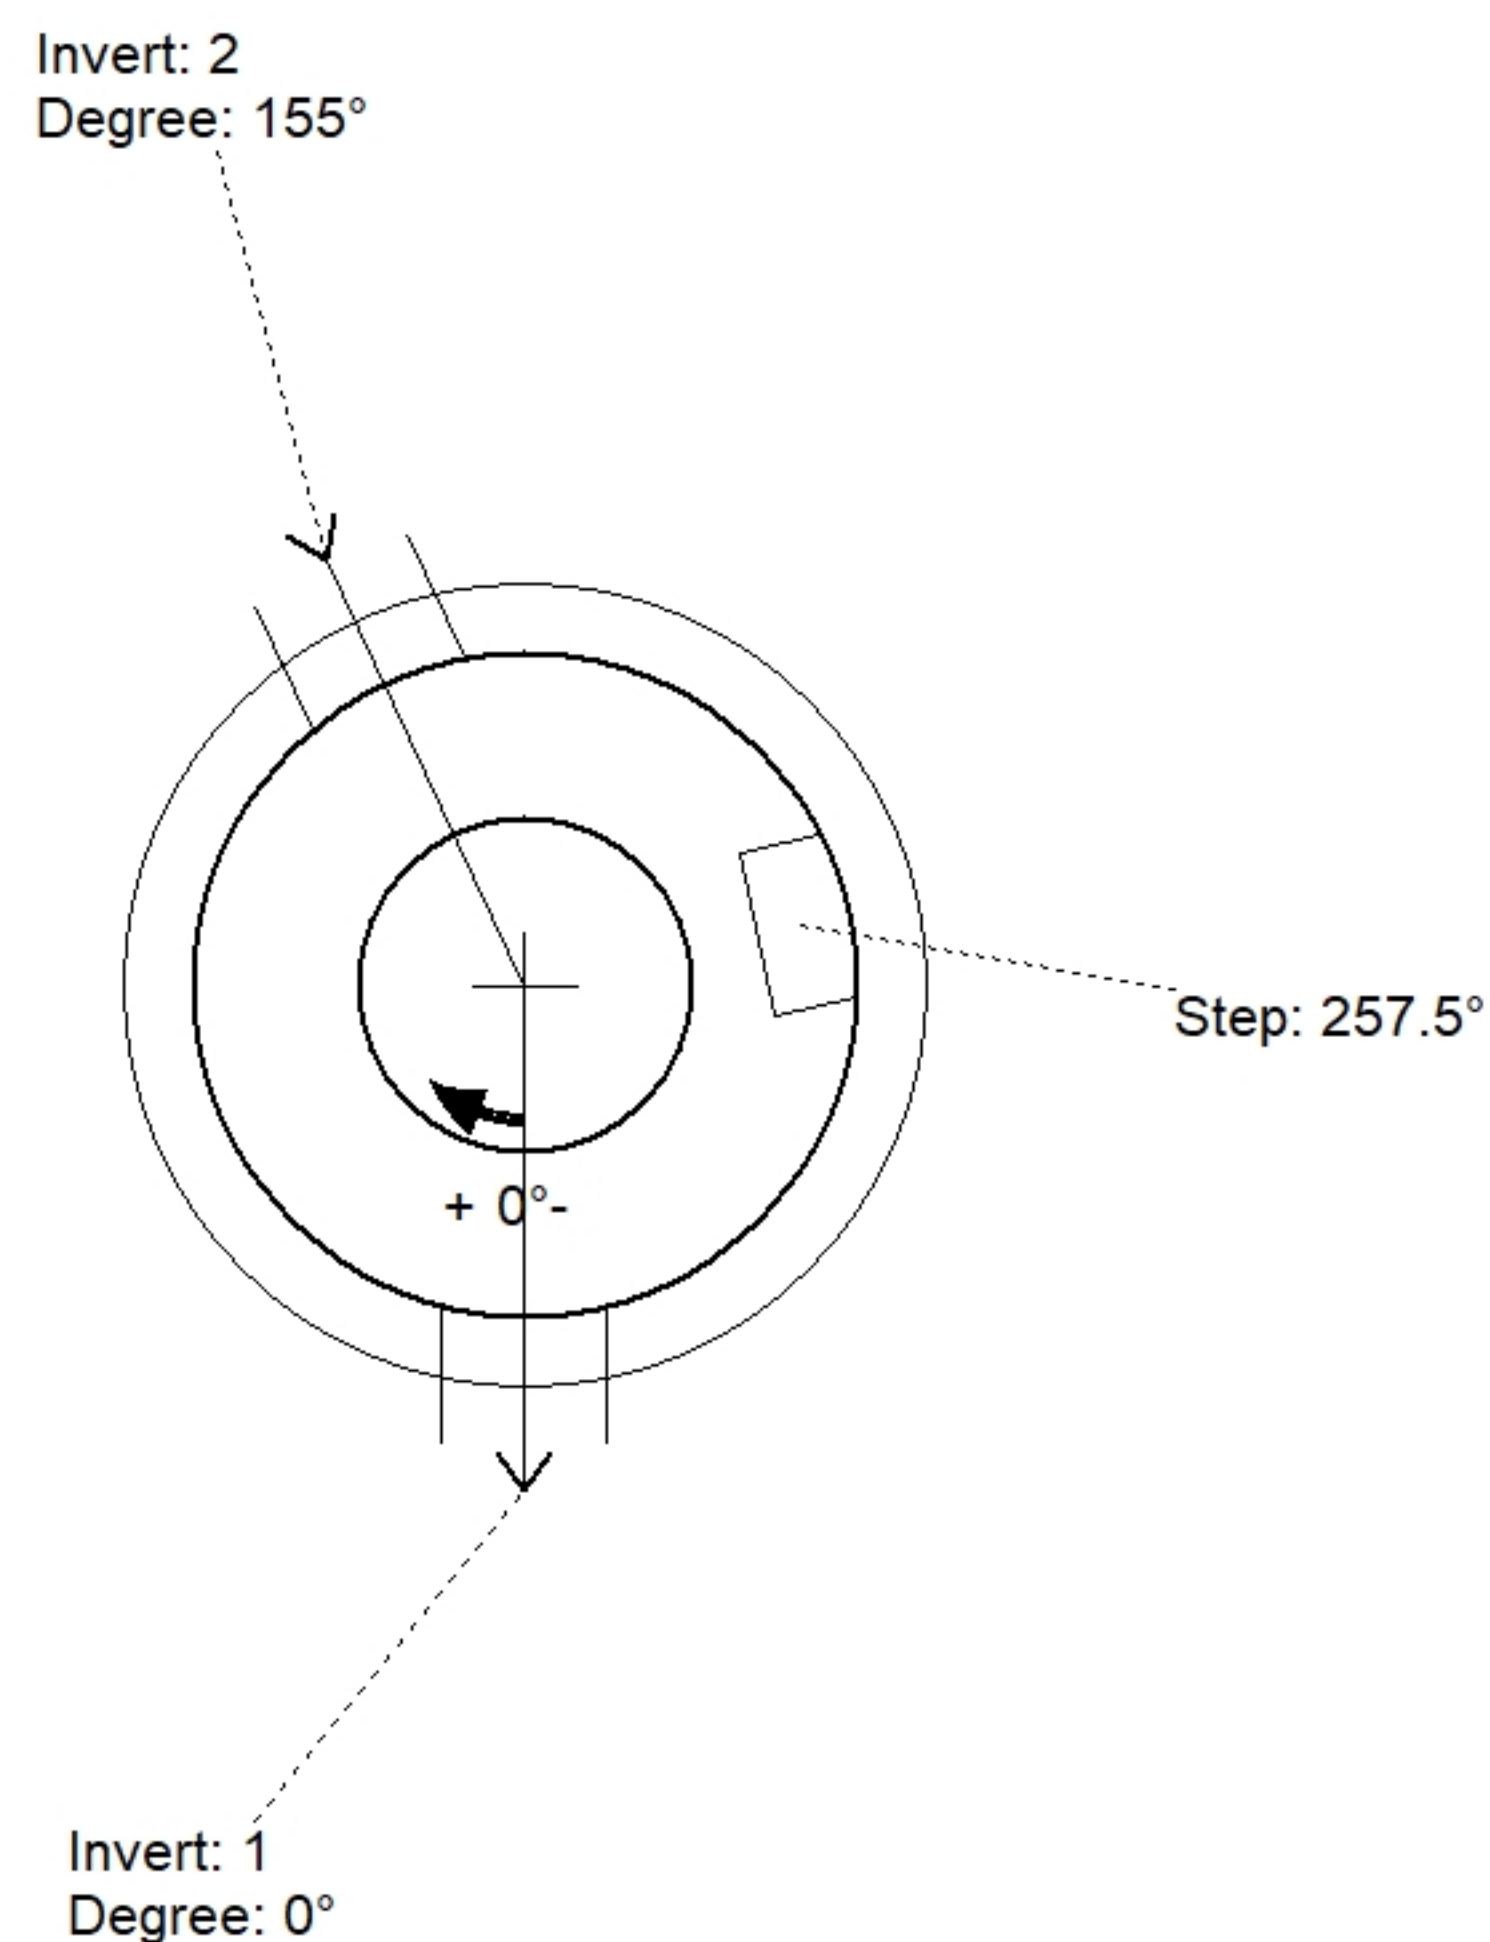

Position	Elev	Angle	Pipe	Pipe OD	Hole	Connector	Up ()	Ref
Rim	493.2'							
Reducer								
Invert 1	485.29'	0°	8" PVC SDR26	8.5"	12"	PSX 12-08 NYLO	0"	P1
Invert 2	485.49'	155°	8" PVC SDR26	8.5"	12"	PSX 12-08 NYLO	2.4"	P1
Invert 3								
Invert 4								
Invert 5								
Invert 6								
Invert 7								
Invert 8								

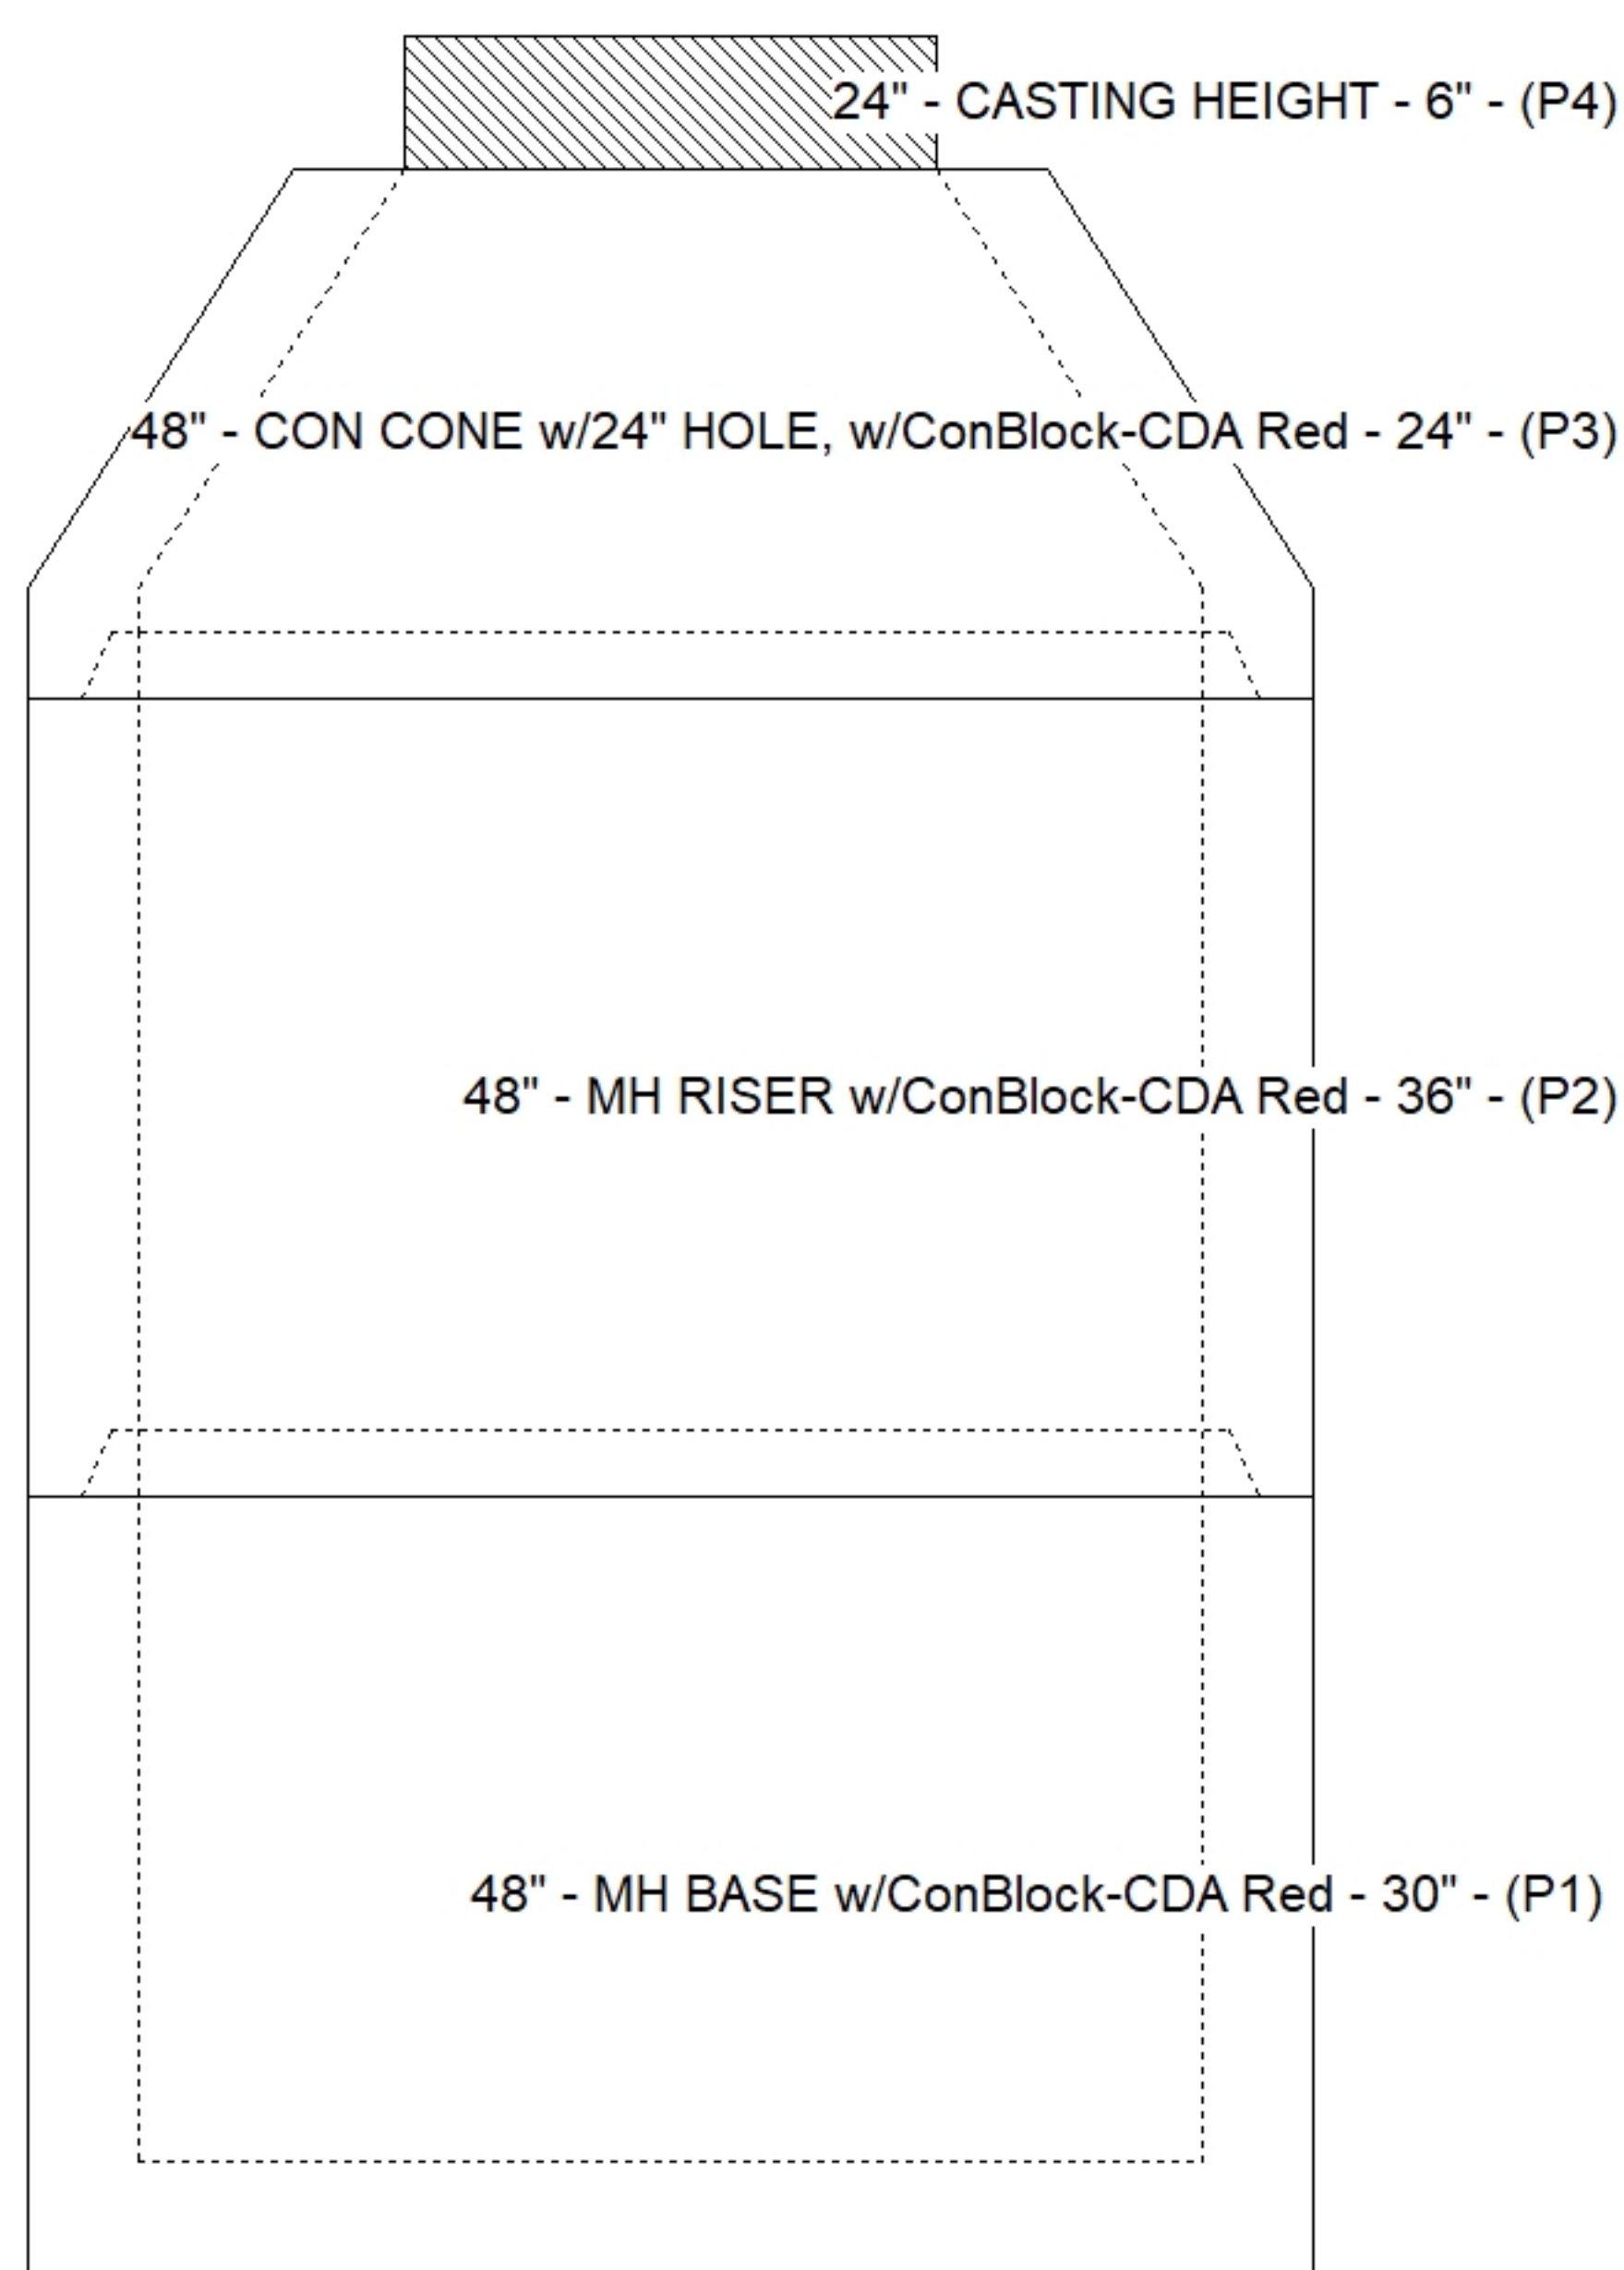

SUBMITTAL
APPROVED BY: