





Floor (Bot): 739.953'
Overall Height: 4.583'
Slack: 0.04"


Structure Total: 4438 lb

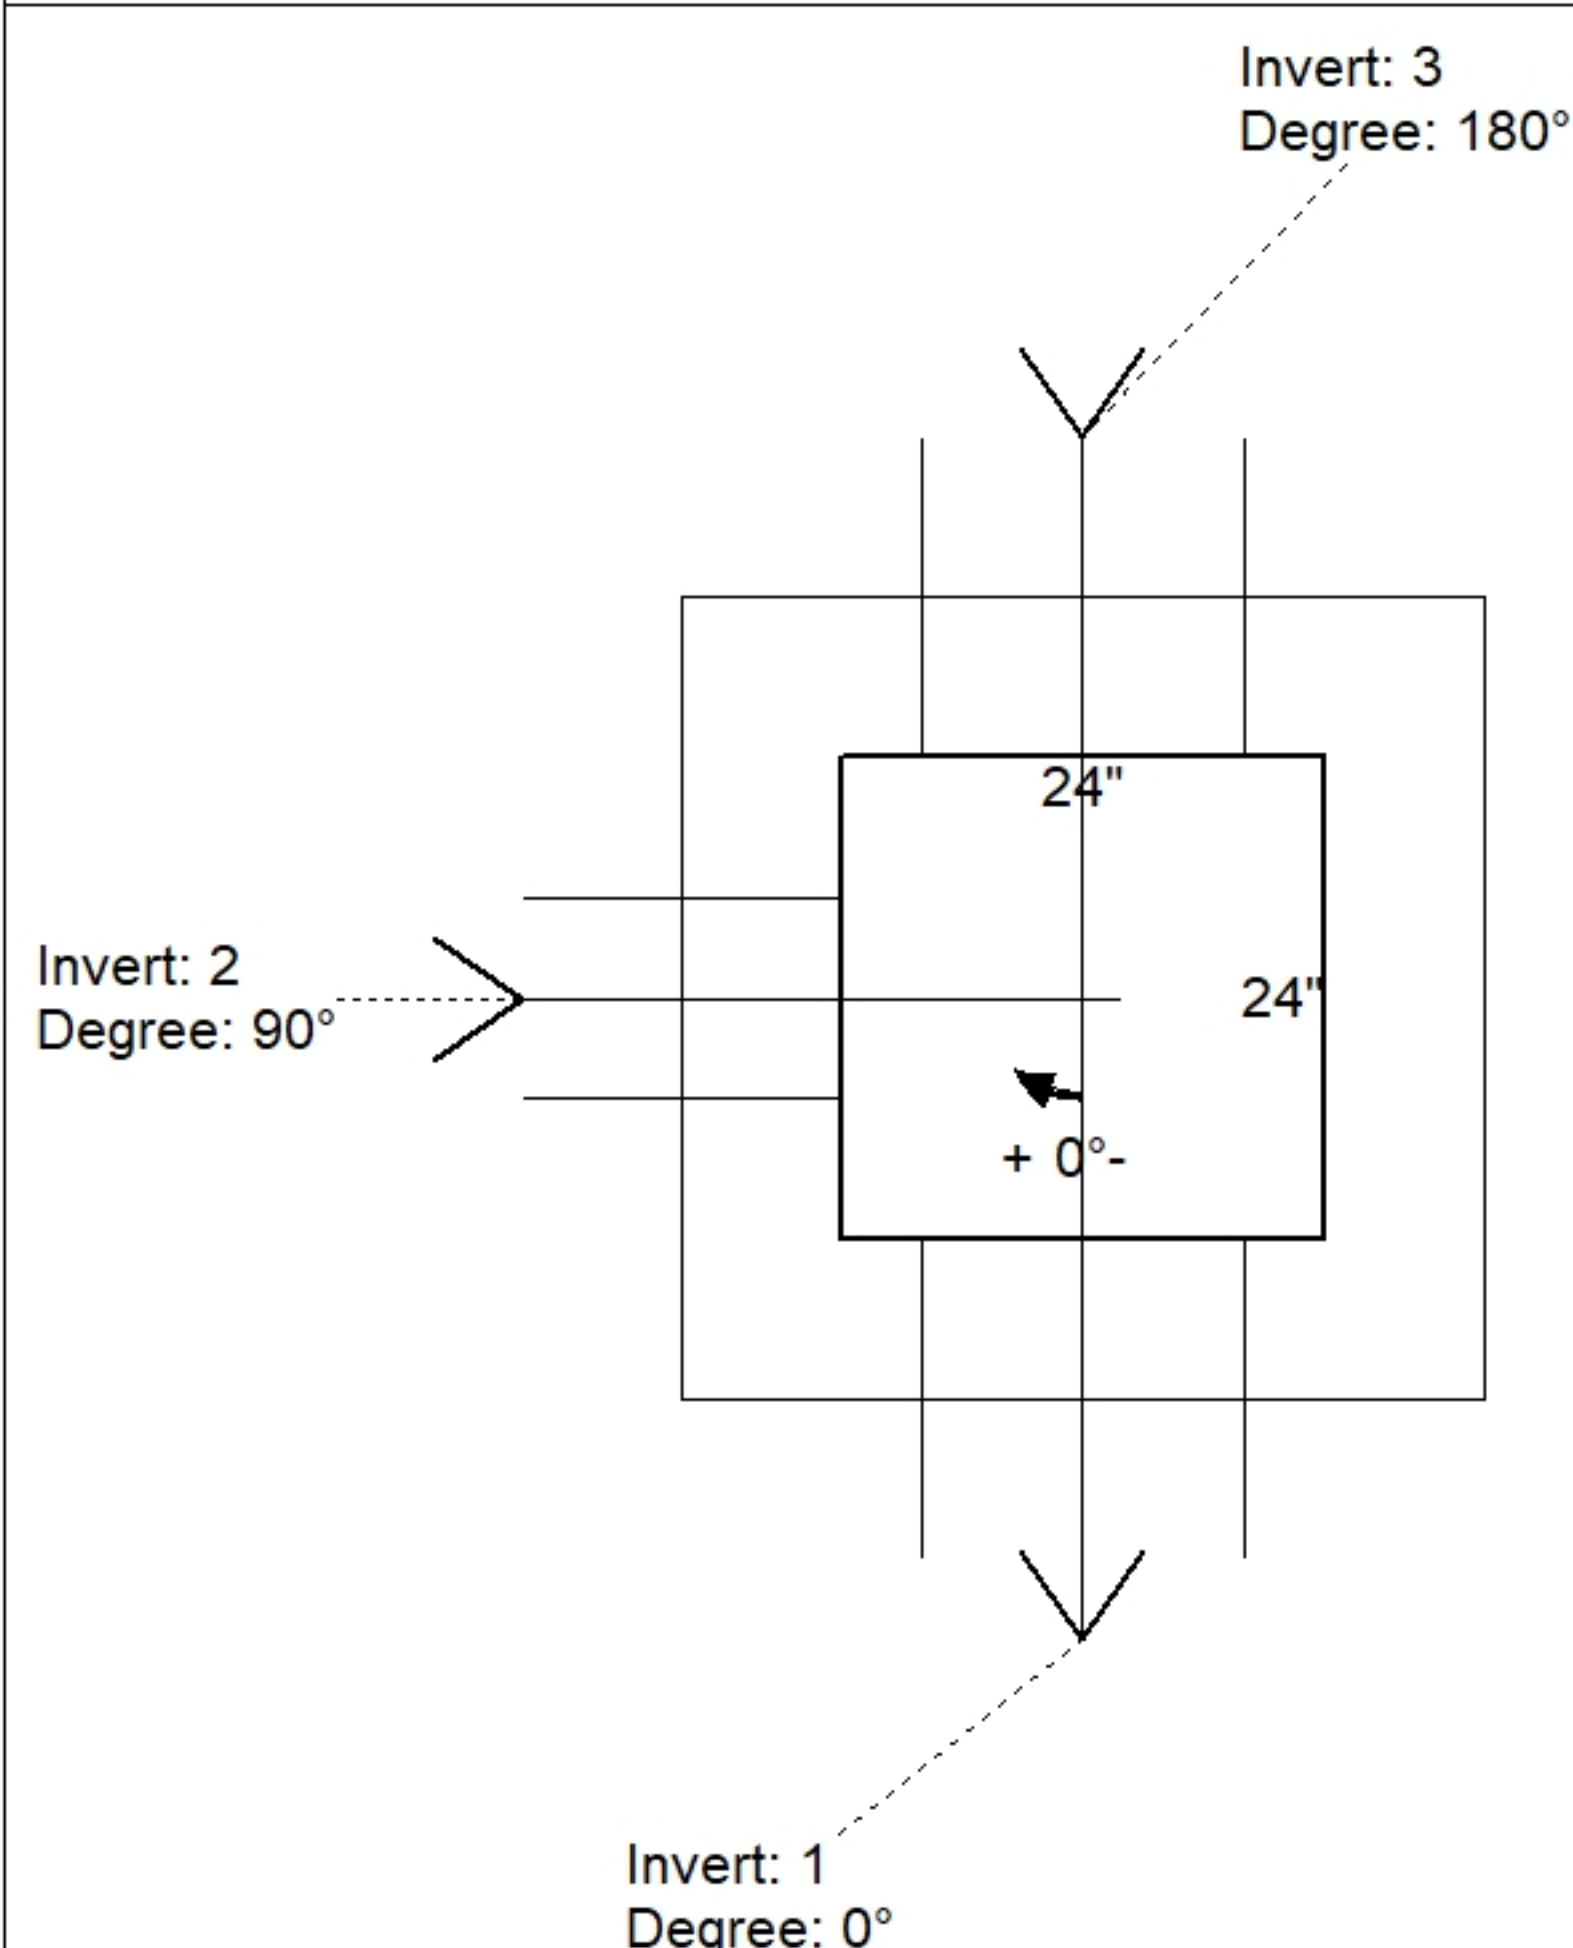

Position	Elev	Angle	Pipe	Pipe OD	Hole	Connector	Up ()	Ref
Rim	744.54'							
Reducer								
Invert 1	740.62'	0°	12" HDPE	14.5"	16"	Hole 16	-1.25"	P1
Invert 2	741.12'	90°	6" HDPE	6.9"	10"	Hole 10	5.55"	P1
Invert 3	740.62'	180°	12" HDPE	14.5"	16"	Hole 16	-1.25"	P1
Invert 4								
Invert 5								
Invert 6								
Invert 7								
Invert 8								

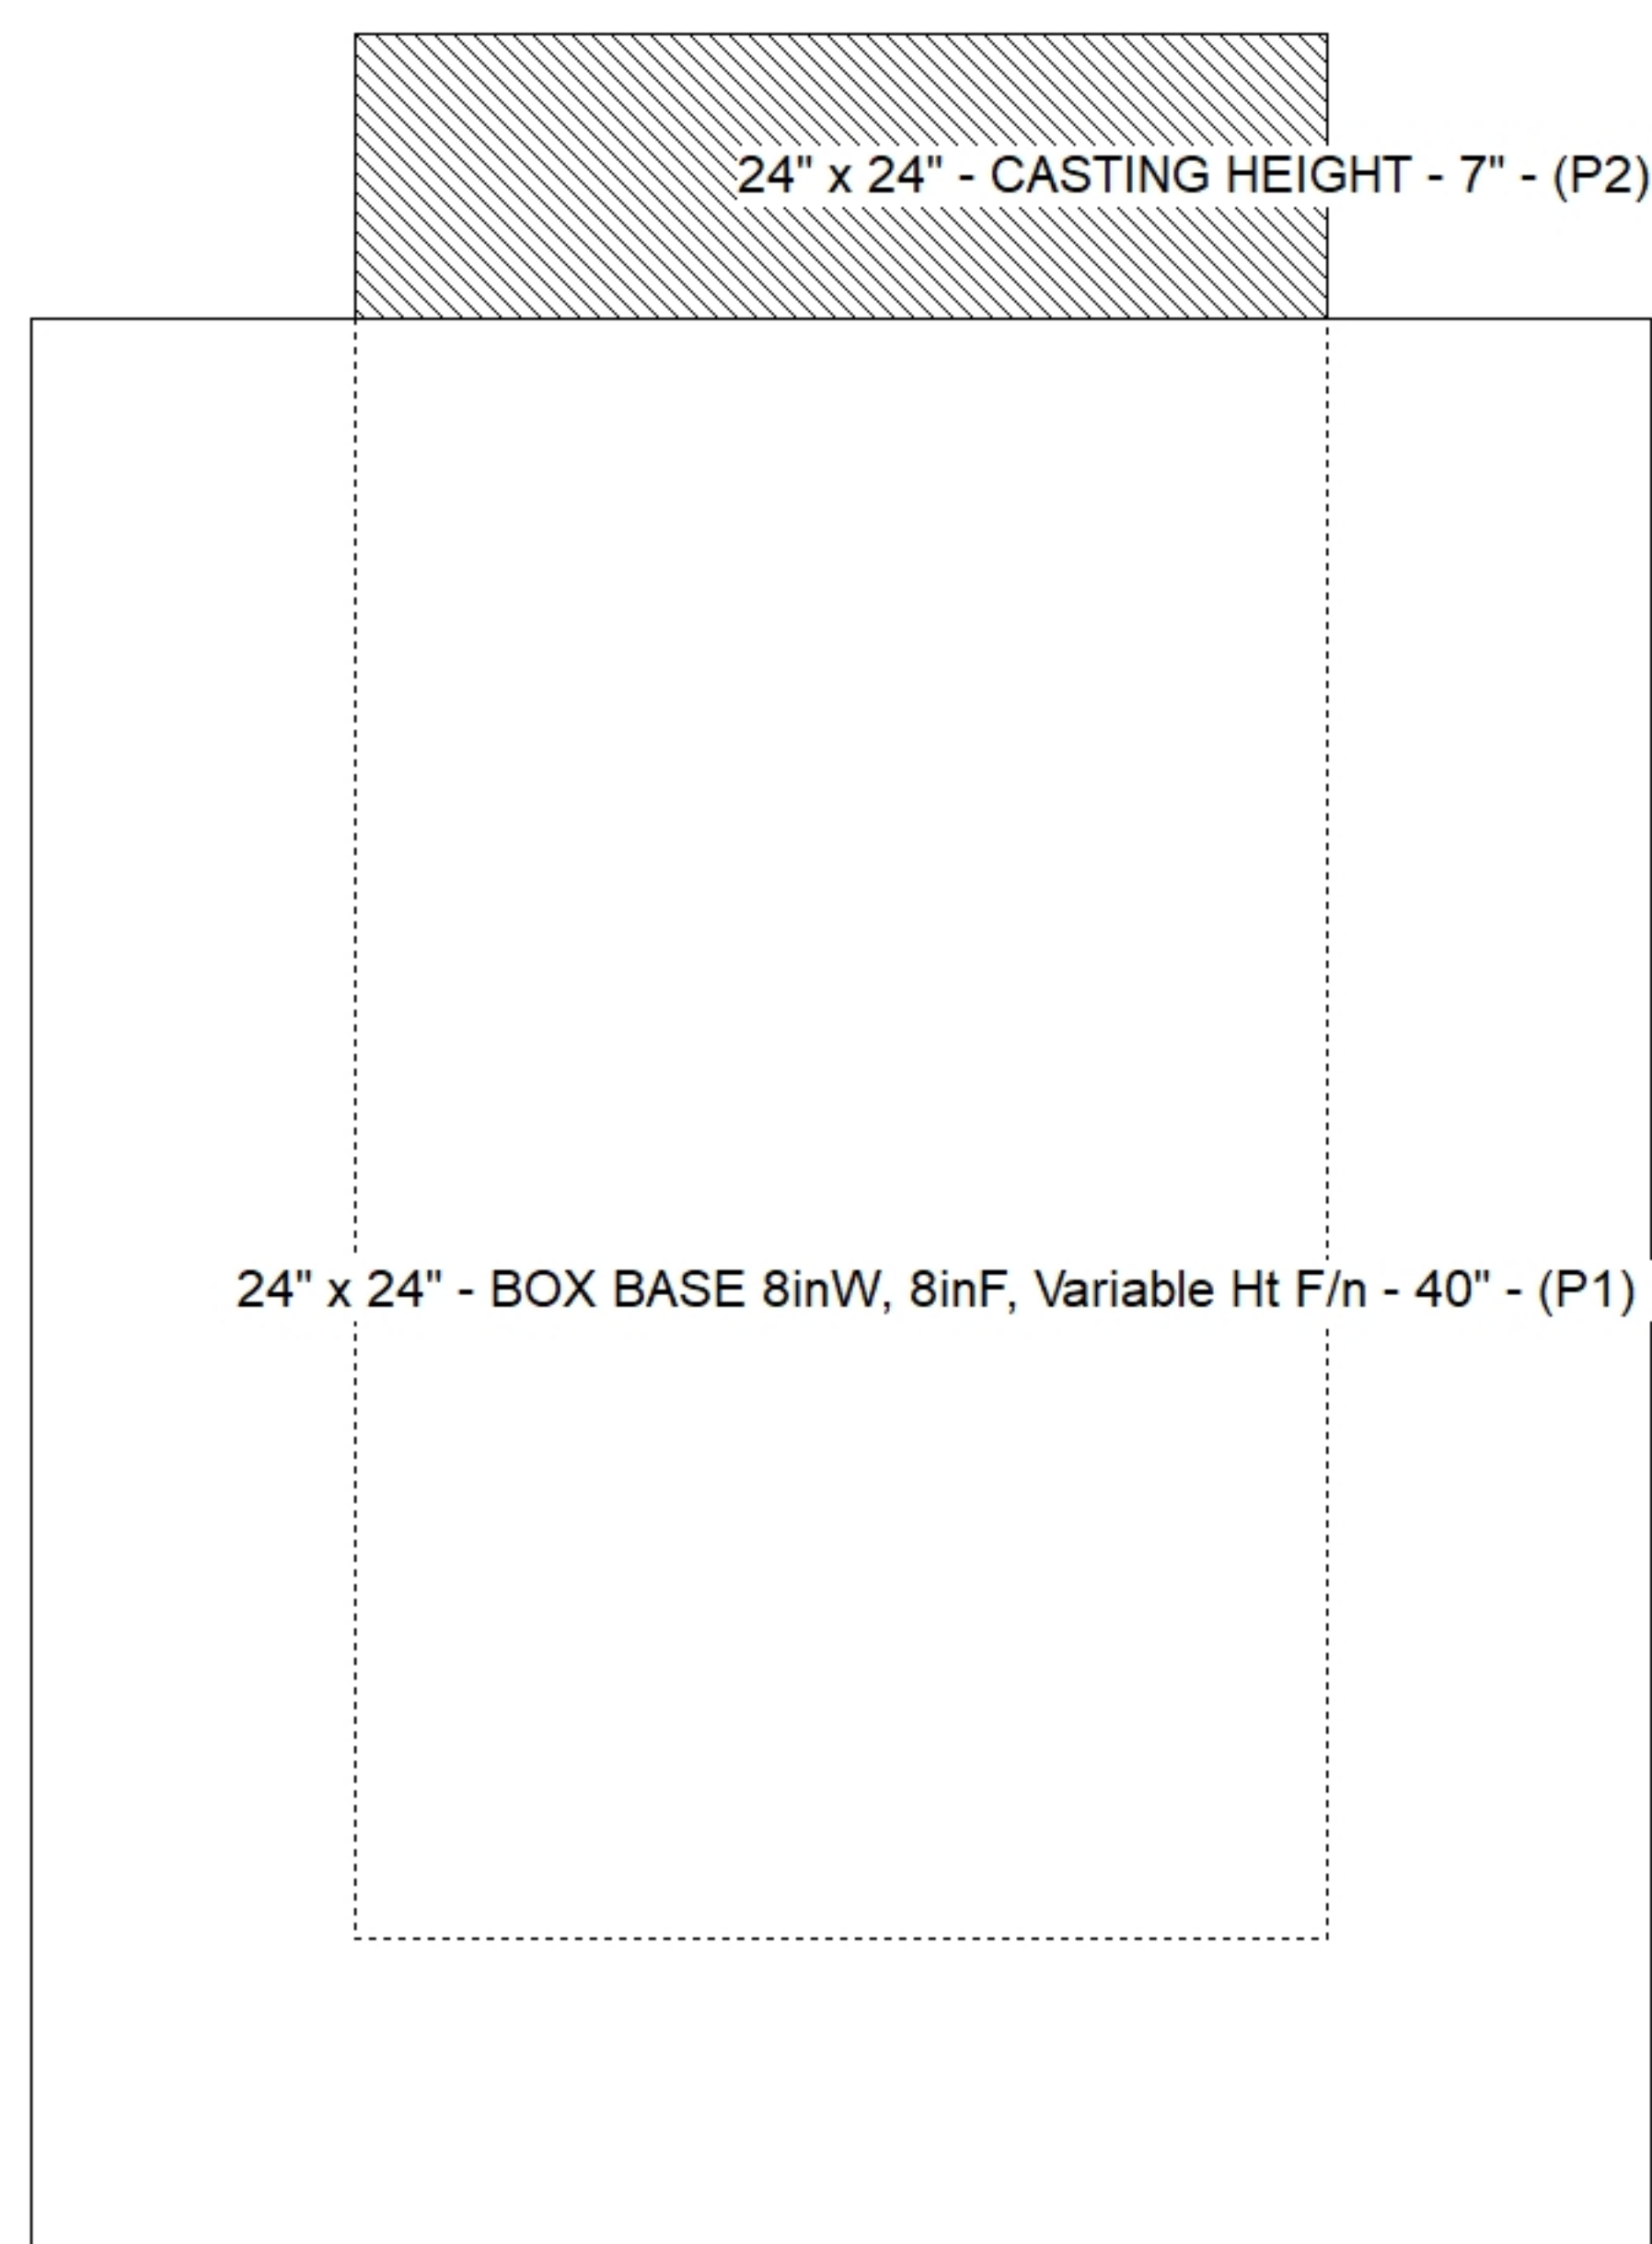

Default - Interior Dimensions

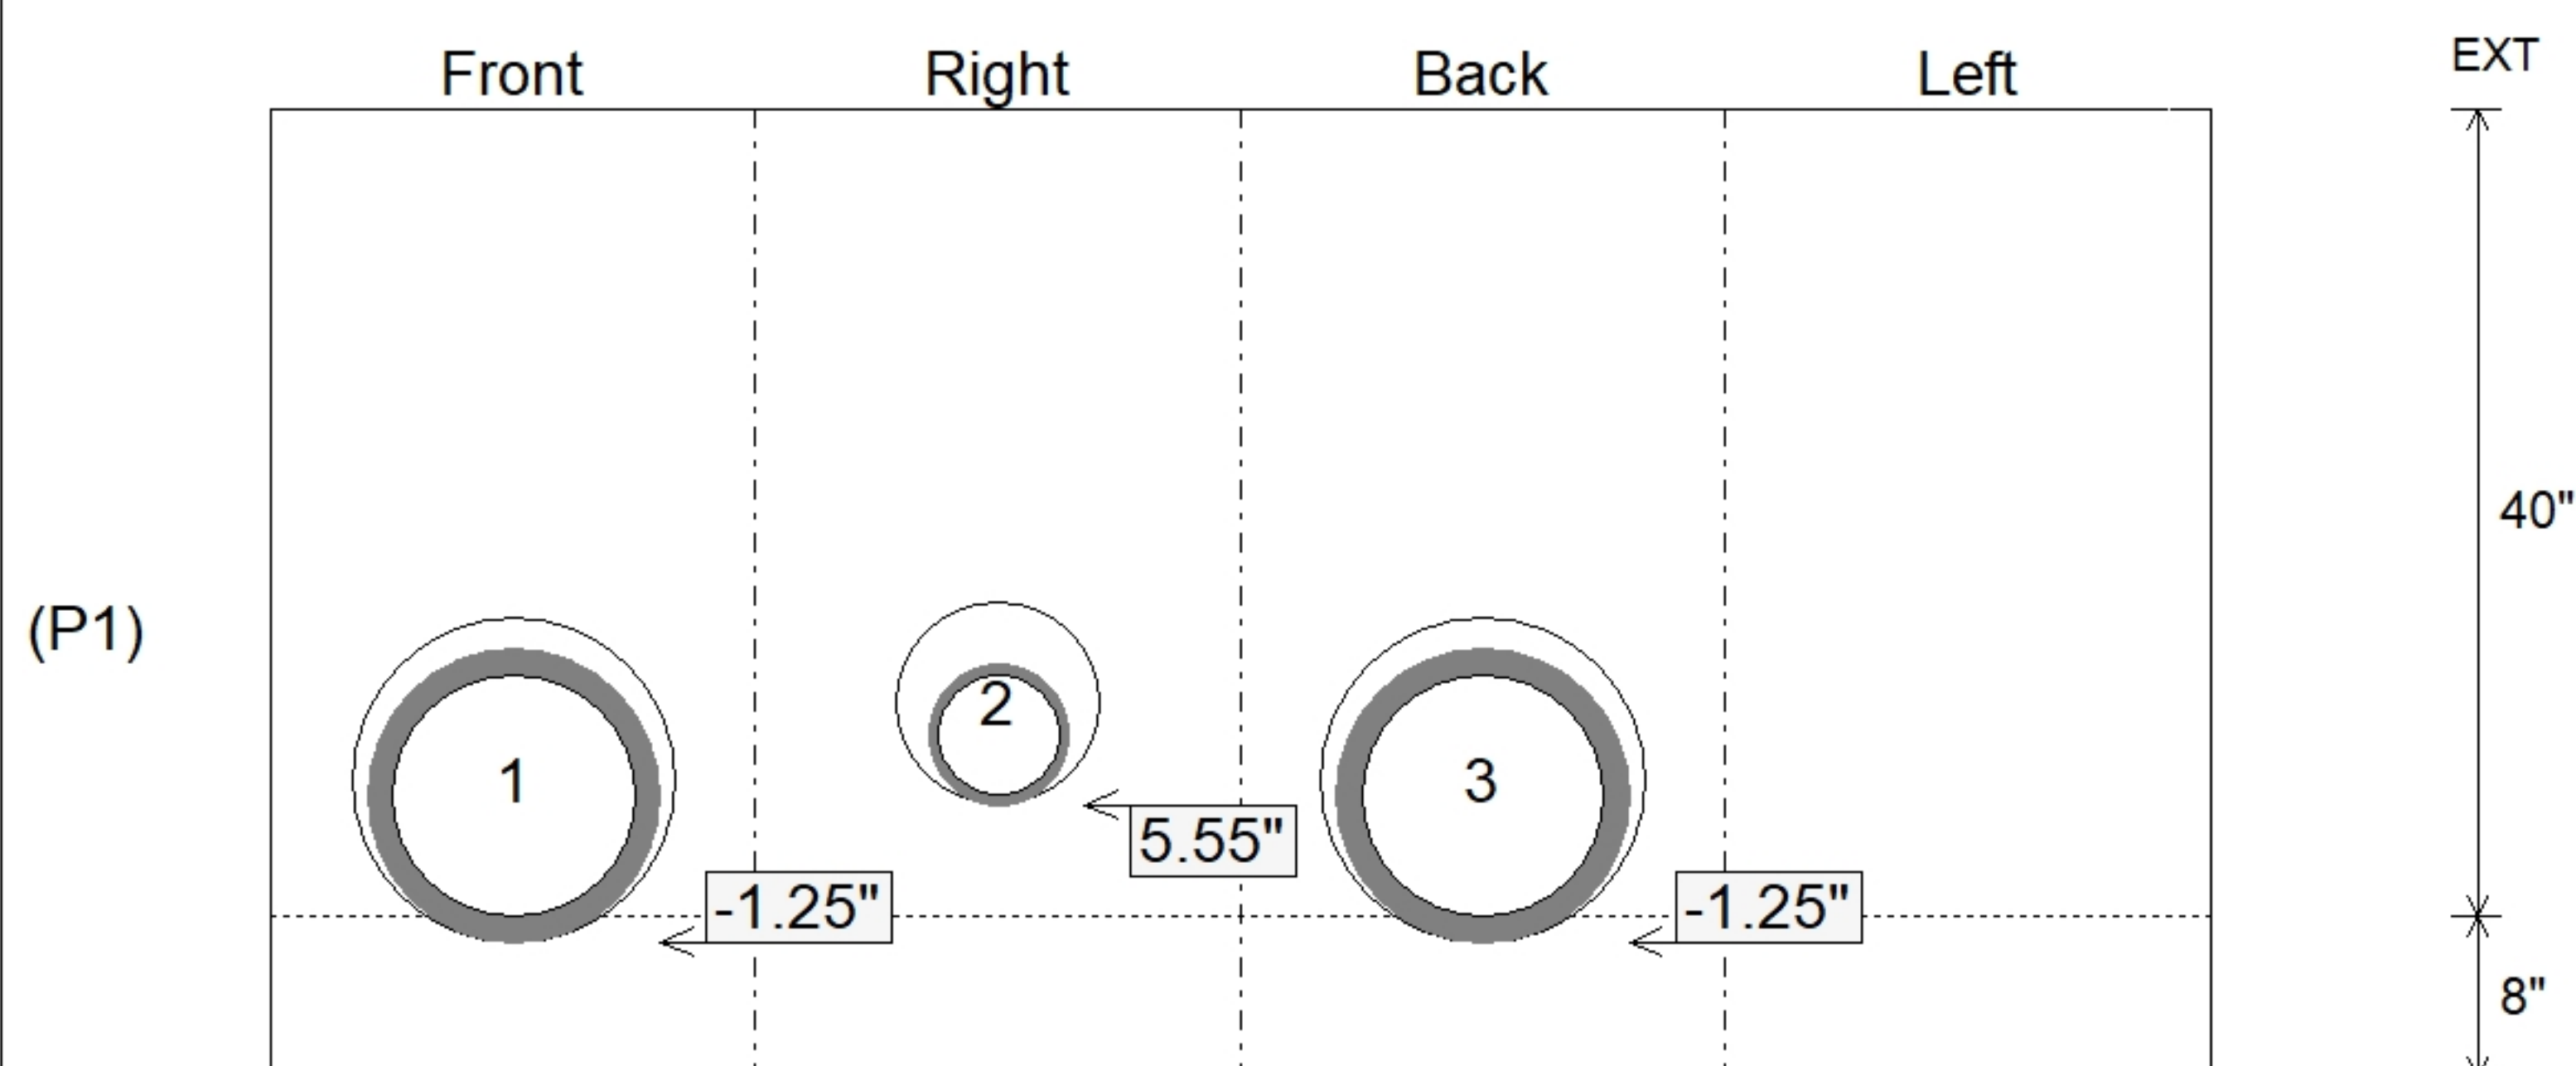

SUBMITTAL
APPROVED BY: