



BOX BASE 8inW, 8inF, Variable Ht F/n

Structure Notes:

1. PER ASTM C913 SPECIFICATIONS.
2. CONCRETE = 4,000 PSI AT 28 DAYS.
3. CASTING BY ICAST (HOE 280 ADA F/G).



REINFORCING PER ASTM A615 (GRADE 60).

- TOP SLAB (A_s .62) #5 BARS AT 6" C.C.E.W.
- WALLS (A_s .12) #5 BARS AT 12" C.C.E.W.
- FLOOR (A_s .12) #5 BARS AT 12" C.C.E.W.


Structure Total: 5236 lb

[illegible]

UPSIDE-DOWN VIEW (int. dimensions)

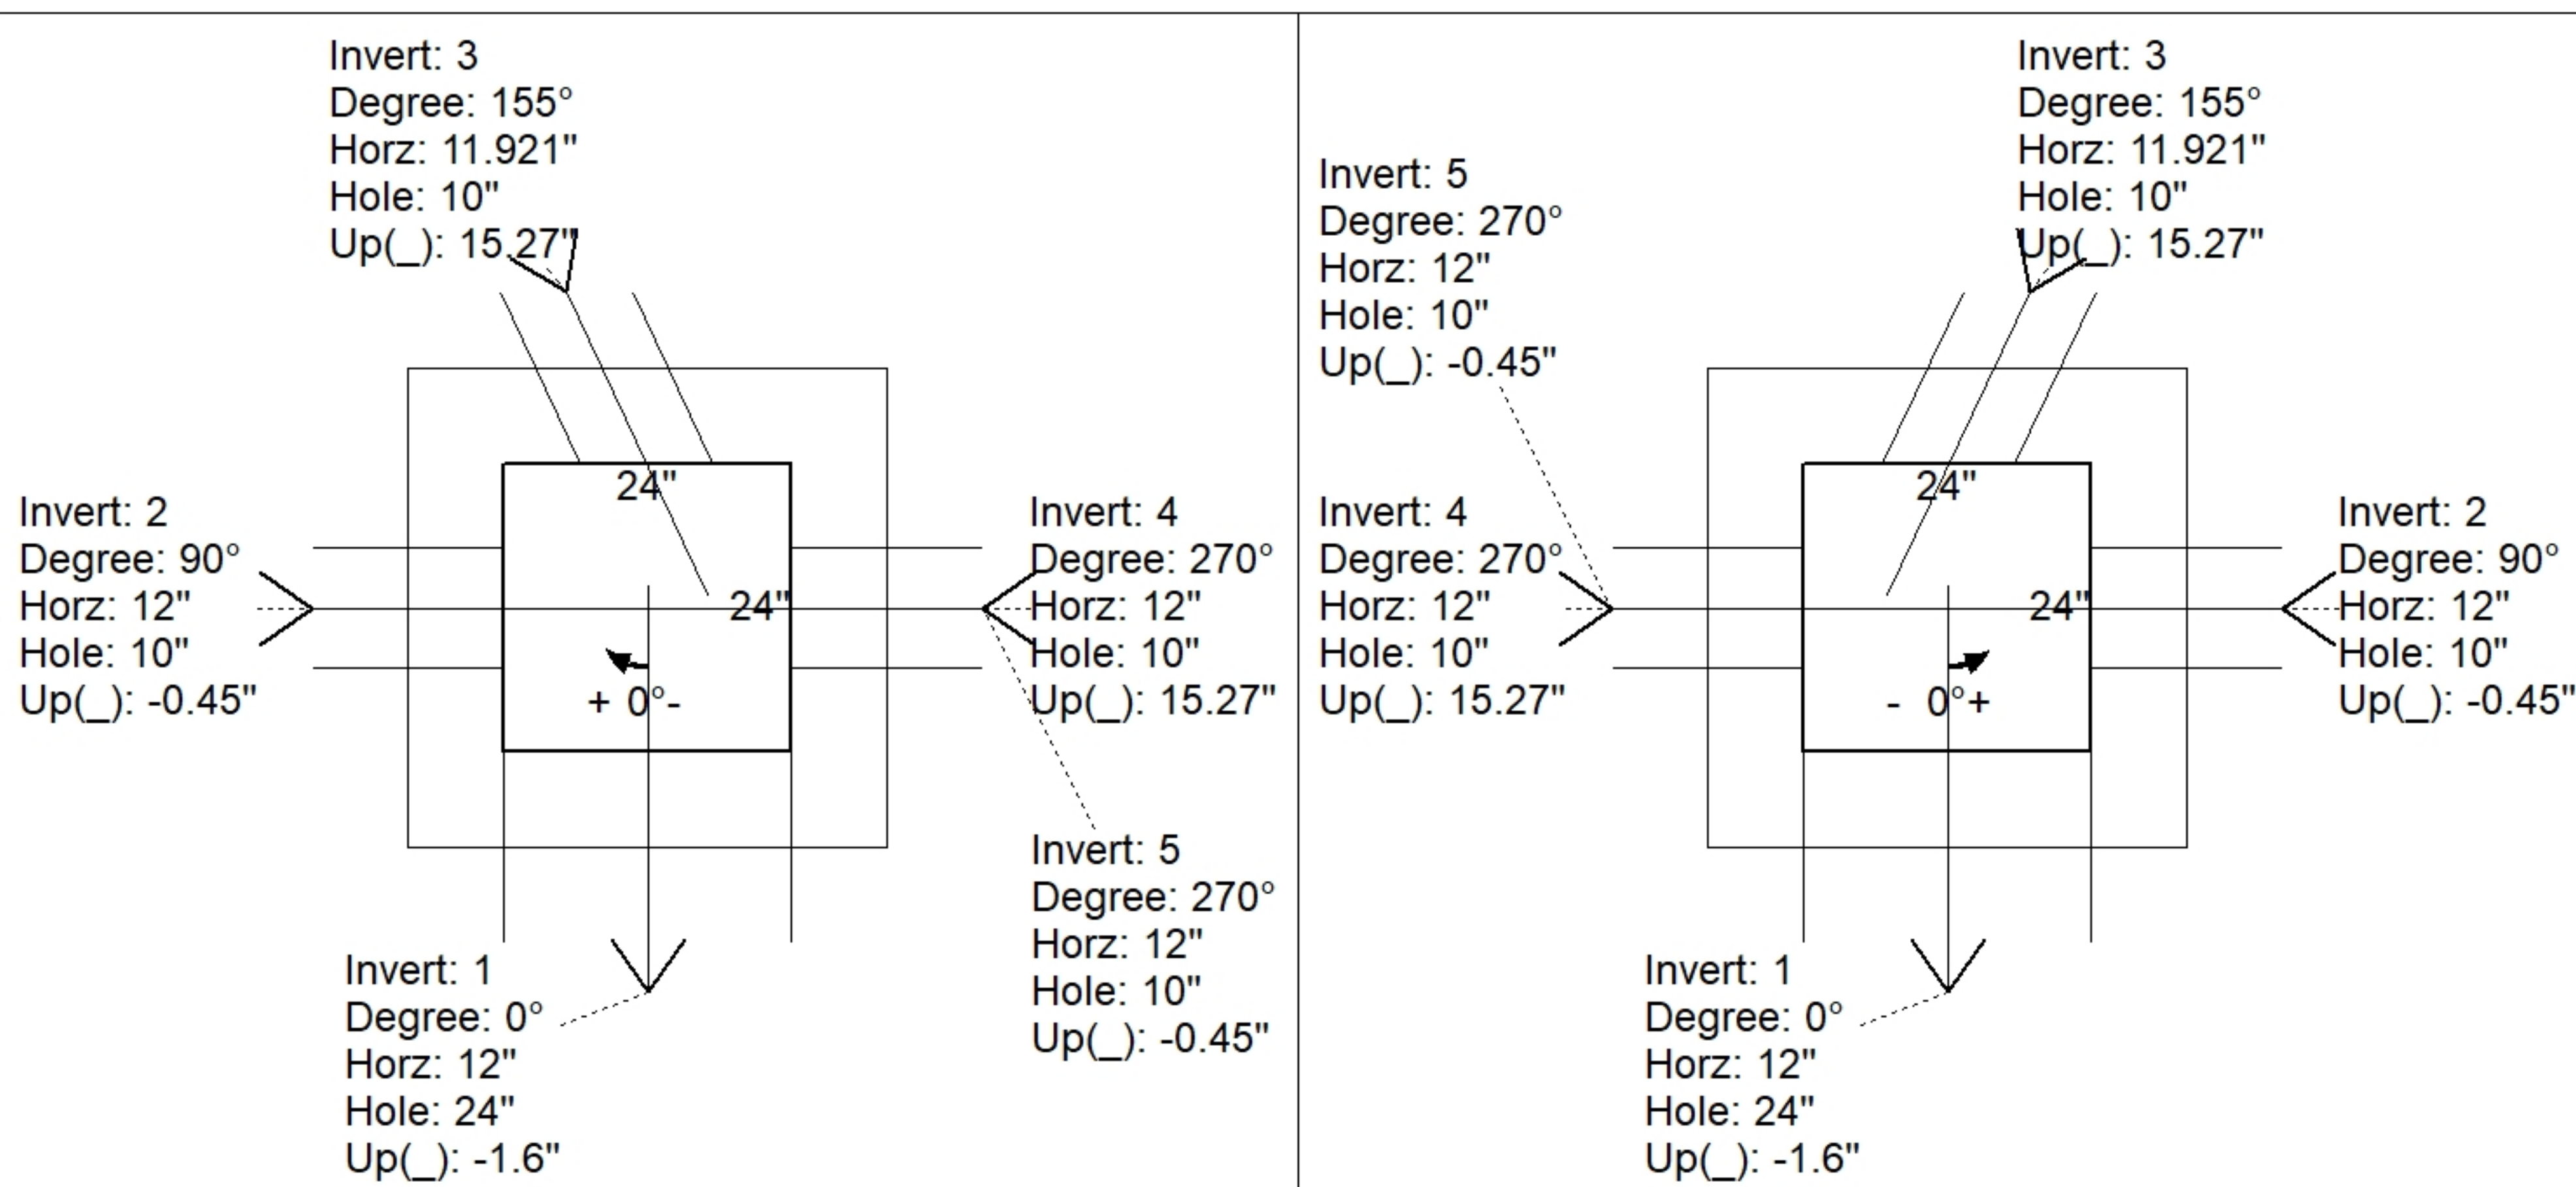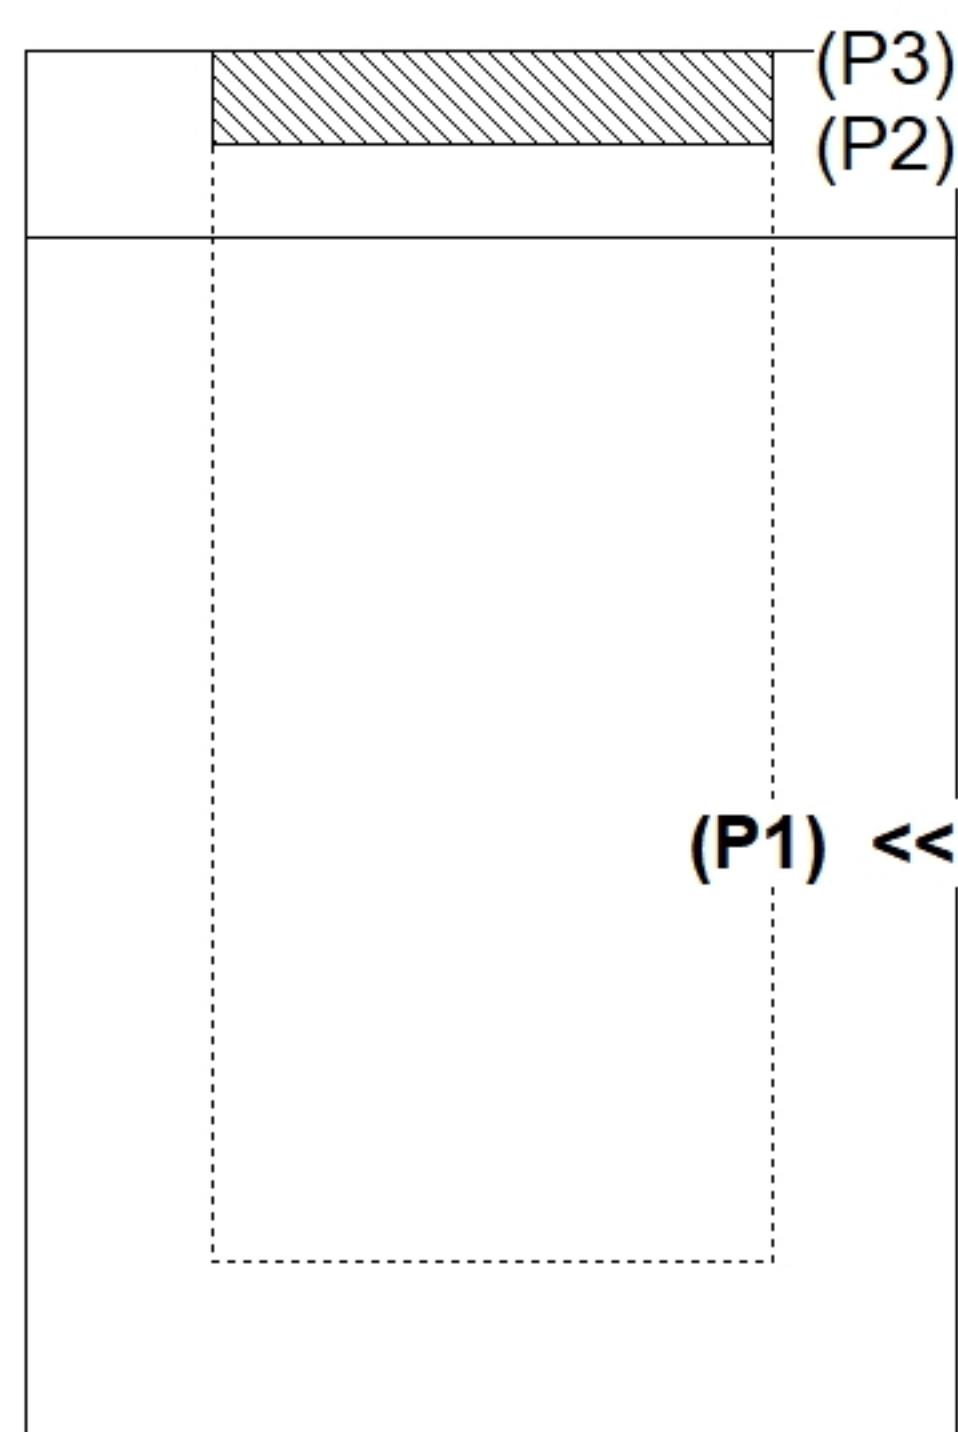

INSIDE WALL DIMENSIONS

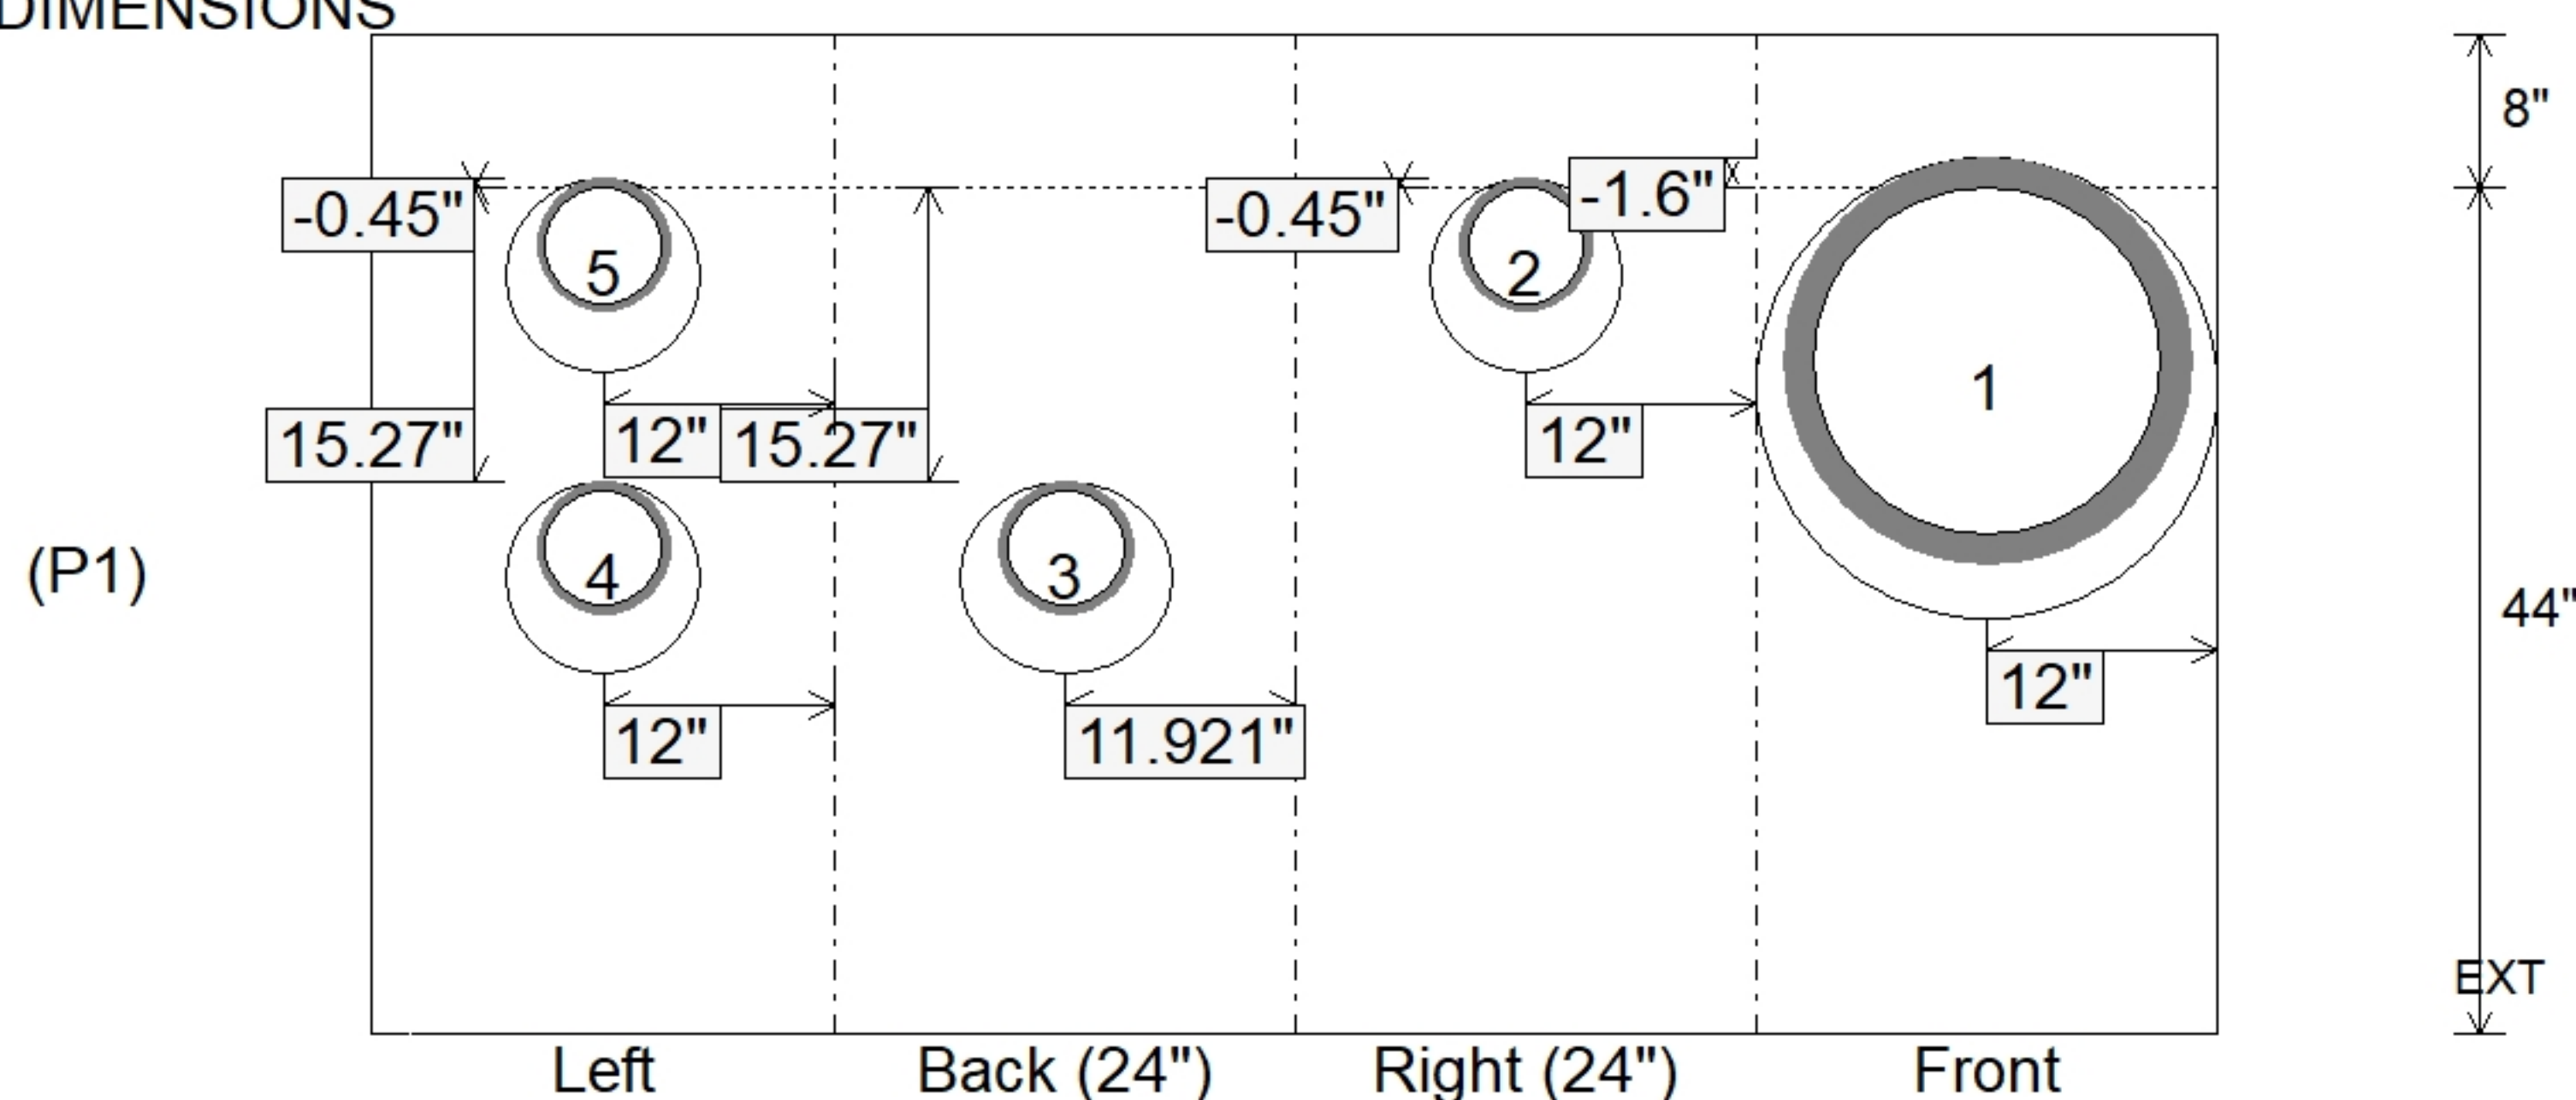

Weight (Net): 4411 lb
Volume (Net): 1.13cu.yd