
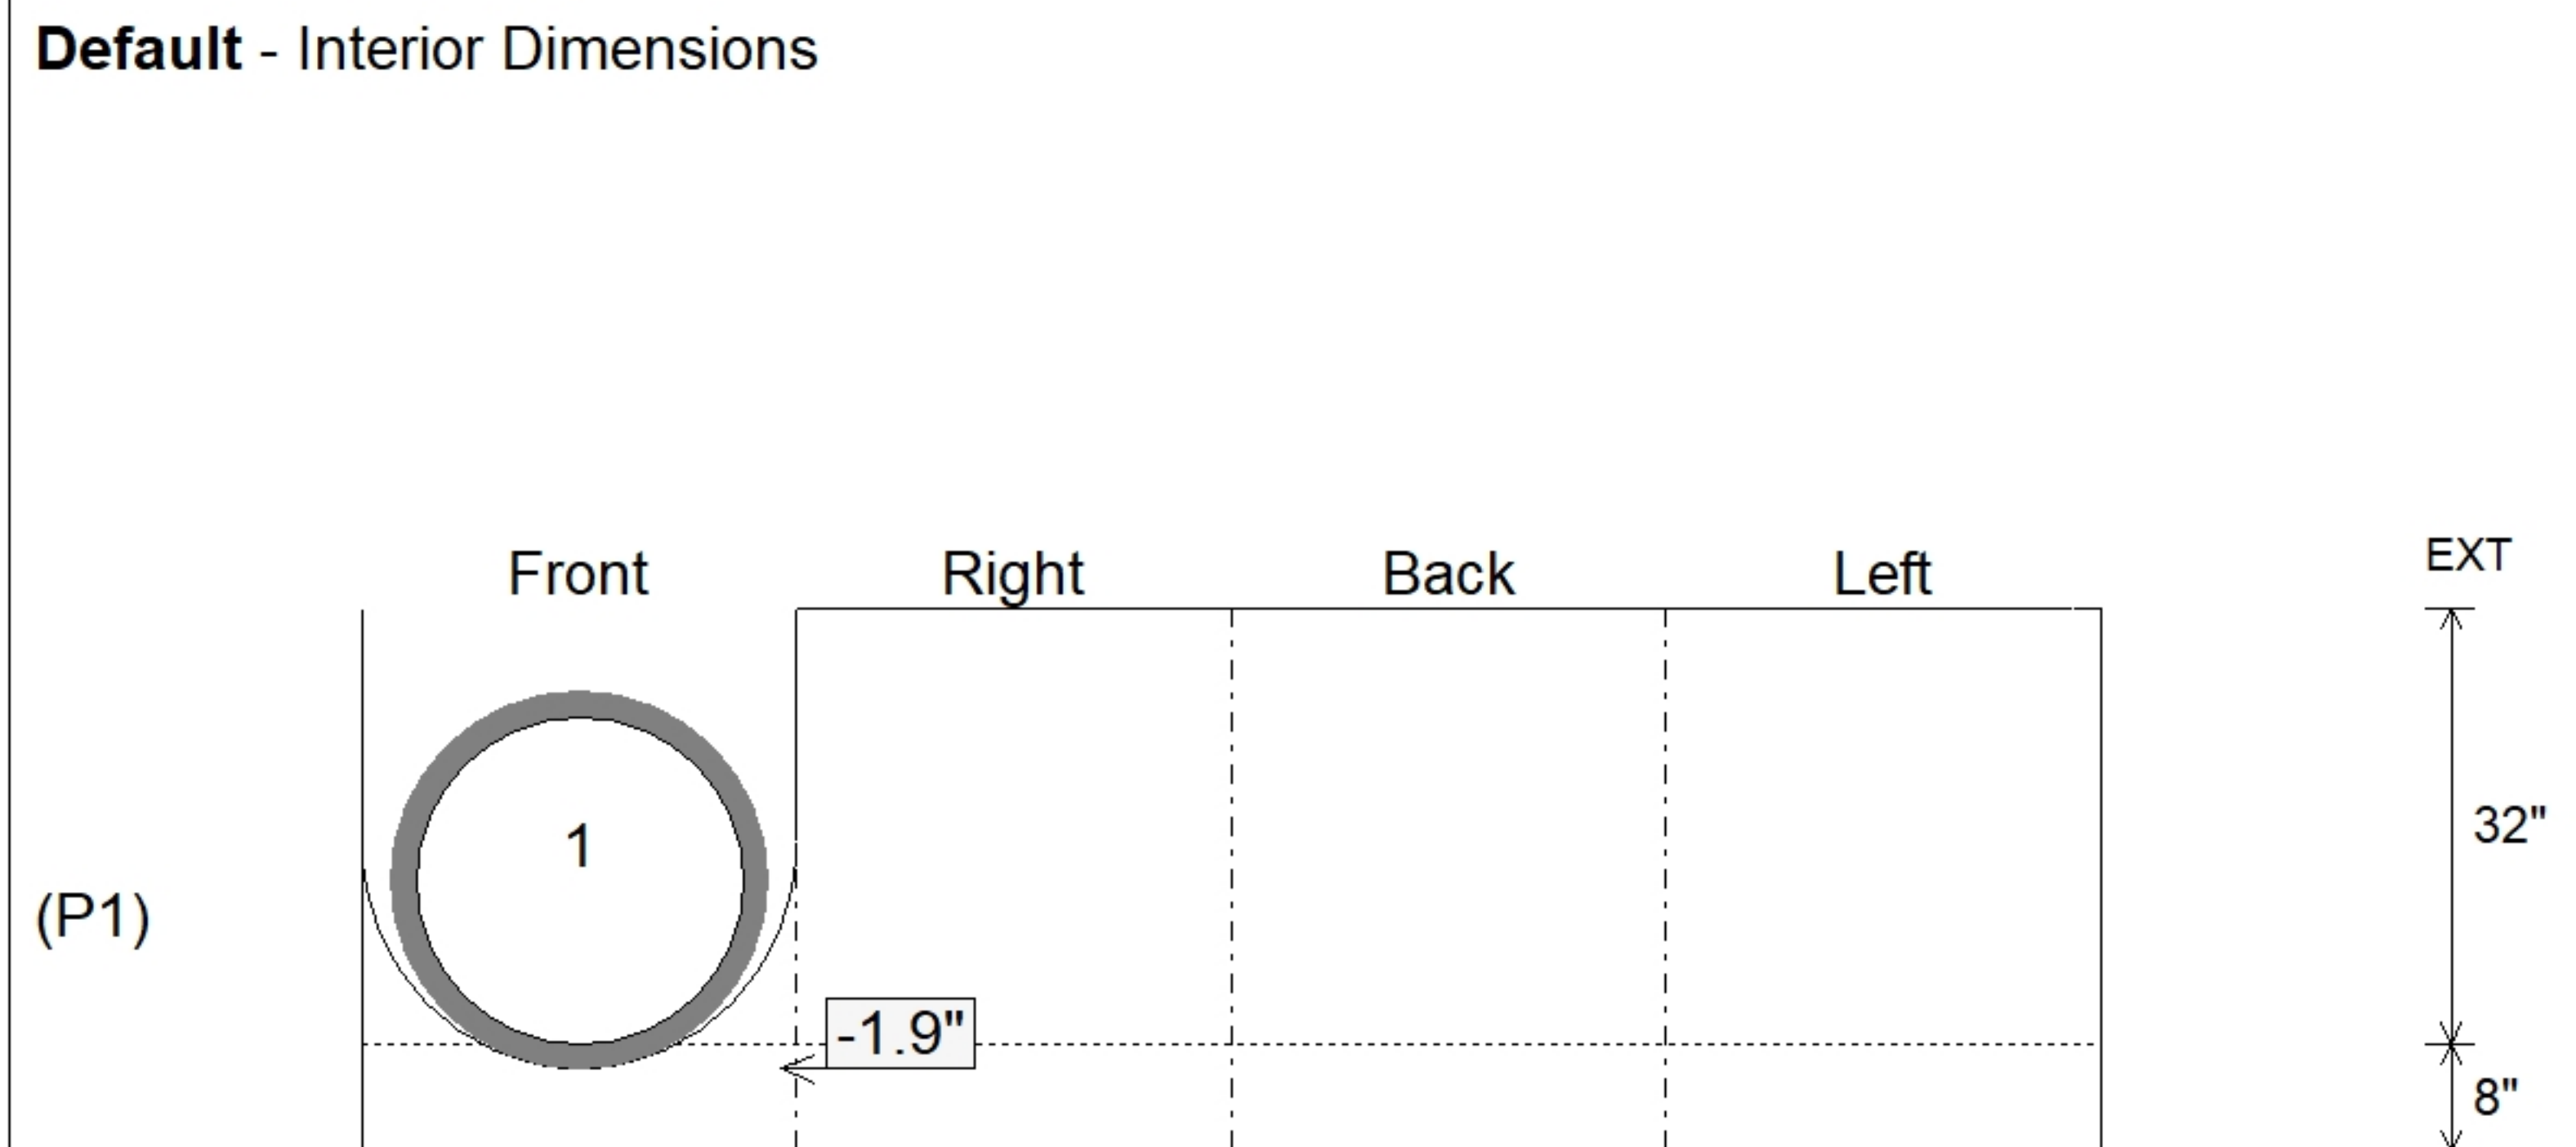


Structure Notes: 1. JR HOE HOE-468 PROVIDED BY ICAST. 2. PER ASTM C913 SPECIFICATIONS. 3. CONCRETE = 4,000 PSI AT 28 DAYS. 4. REINFORCING PER ASTM A615 (GRADE 60). - WALLS (As .31) #5 BARS AT 12" C.C.E.W. - FLOOR (As .31) #5 BARS AT 12" C.C.E.W.	STRUCTURE SUMMARY: P2) 32" x 32" - CASTING HEIGHT - 4" 0 lb P1) 32" x 32" - BOX BASE 8inW, 8inF, Variable Ht - 32" 4495 lb 1) CASTING - HOE 468 F/G 489 lb 1) 32" x 32" - Conseal CS-102 1.00" 0 lb 1) DOGHOUSE INVRTD - 32"x33" 0 lb Structure Total: 4984 lb
--	--

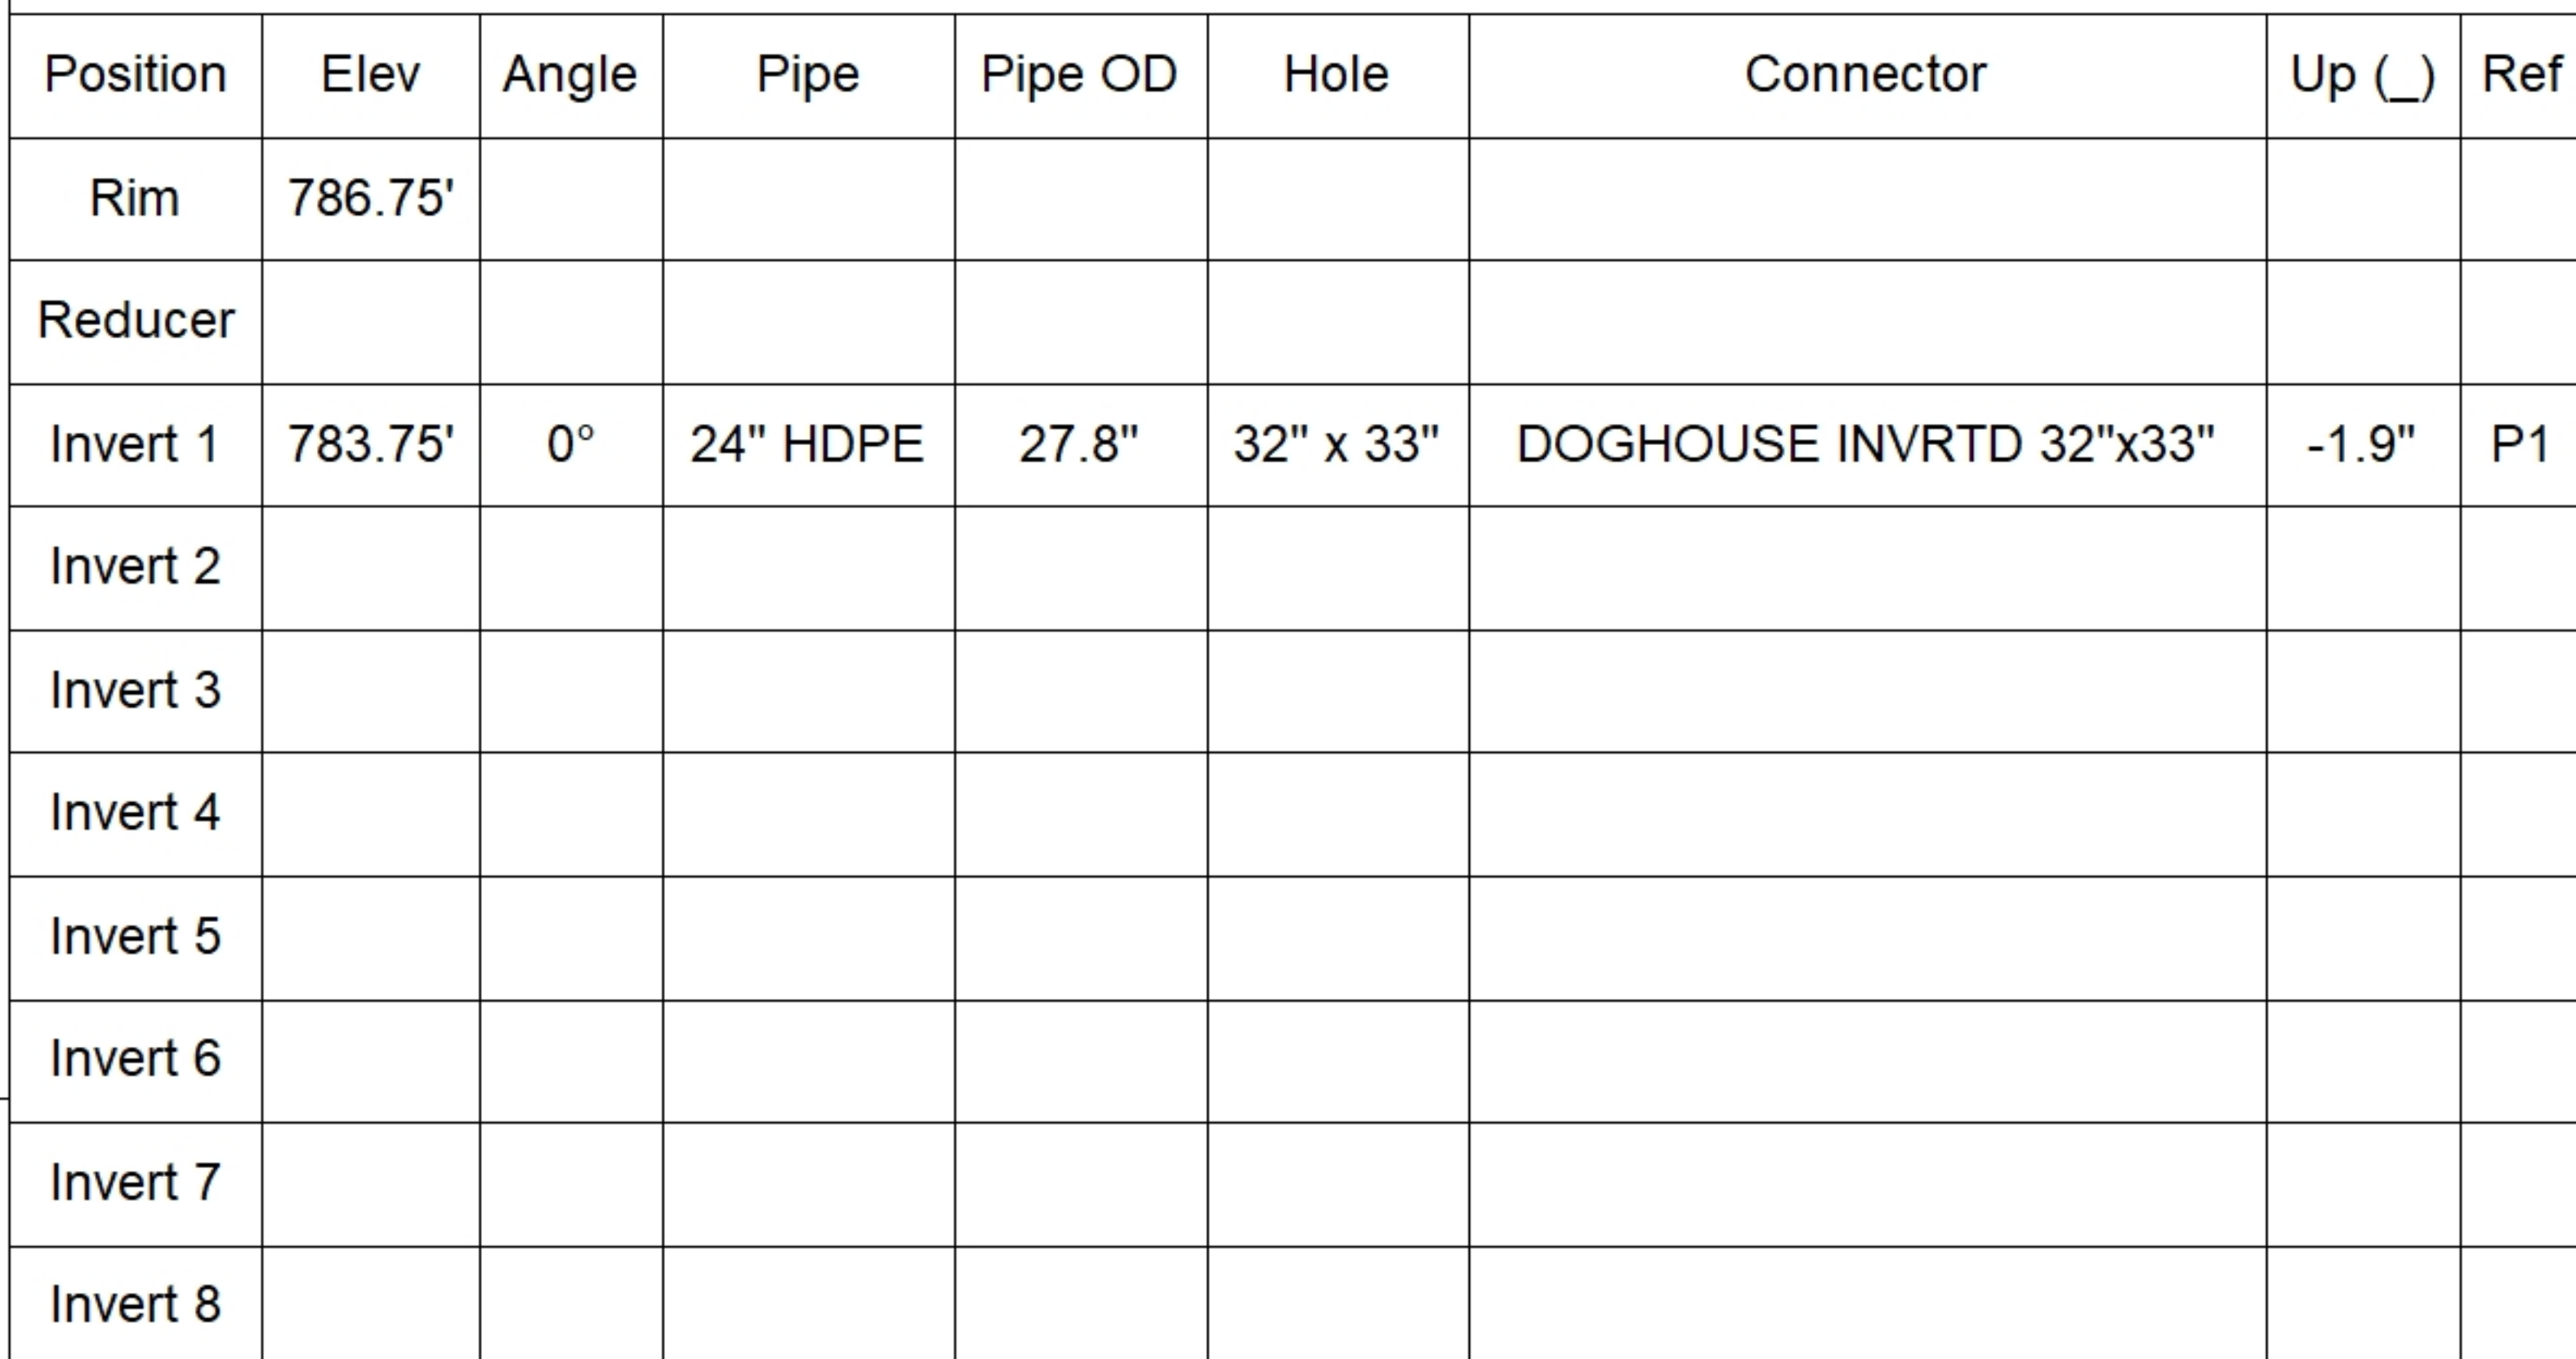

Submittal Drawing 9/21/2026 3:10:32 PM	SUBMITTAL APPROVED BY:
---	---------------------------