

Contractor: Winwater Hartford KY Co.

TECH: Jared - F

Plant: 100



Size: 48"

Rim to Invert: 5.04'

Floor Height: 6"

Slack: 2.38"


REINFORCING PER ASTM A615 (GRADE 60).

- TOP SLAB (As .62) #5 BARS AT 6" C.C.E.W.
- RISER/WALLS (As .12)
- FLOOR (As .31) #5 BARS AT 12" C.C.E.W.


P3) 30" x 30" - CASTING HEIGHT - 4"
P2) 48" - MH FLAT TOP w/30"x30" Hole - 12"
P1) 48" - MH BASE Custom Ht - 44"
1) CASTING - HOE 468 F/G
1) 48" - Conseal CS-102 1.00"
1) 30" x 30" - Conseal CS-102 1.00"
2) Hole - 30
1) Hole - 18

0 lb
1350 lb
3663 lb
489 lb
0 lb
0 lb
0 lb
0 lb


Structure Total: 5502 lb

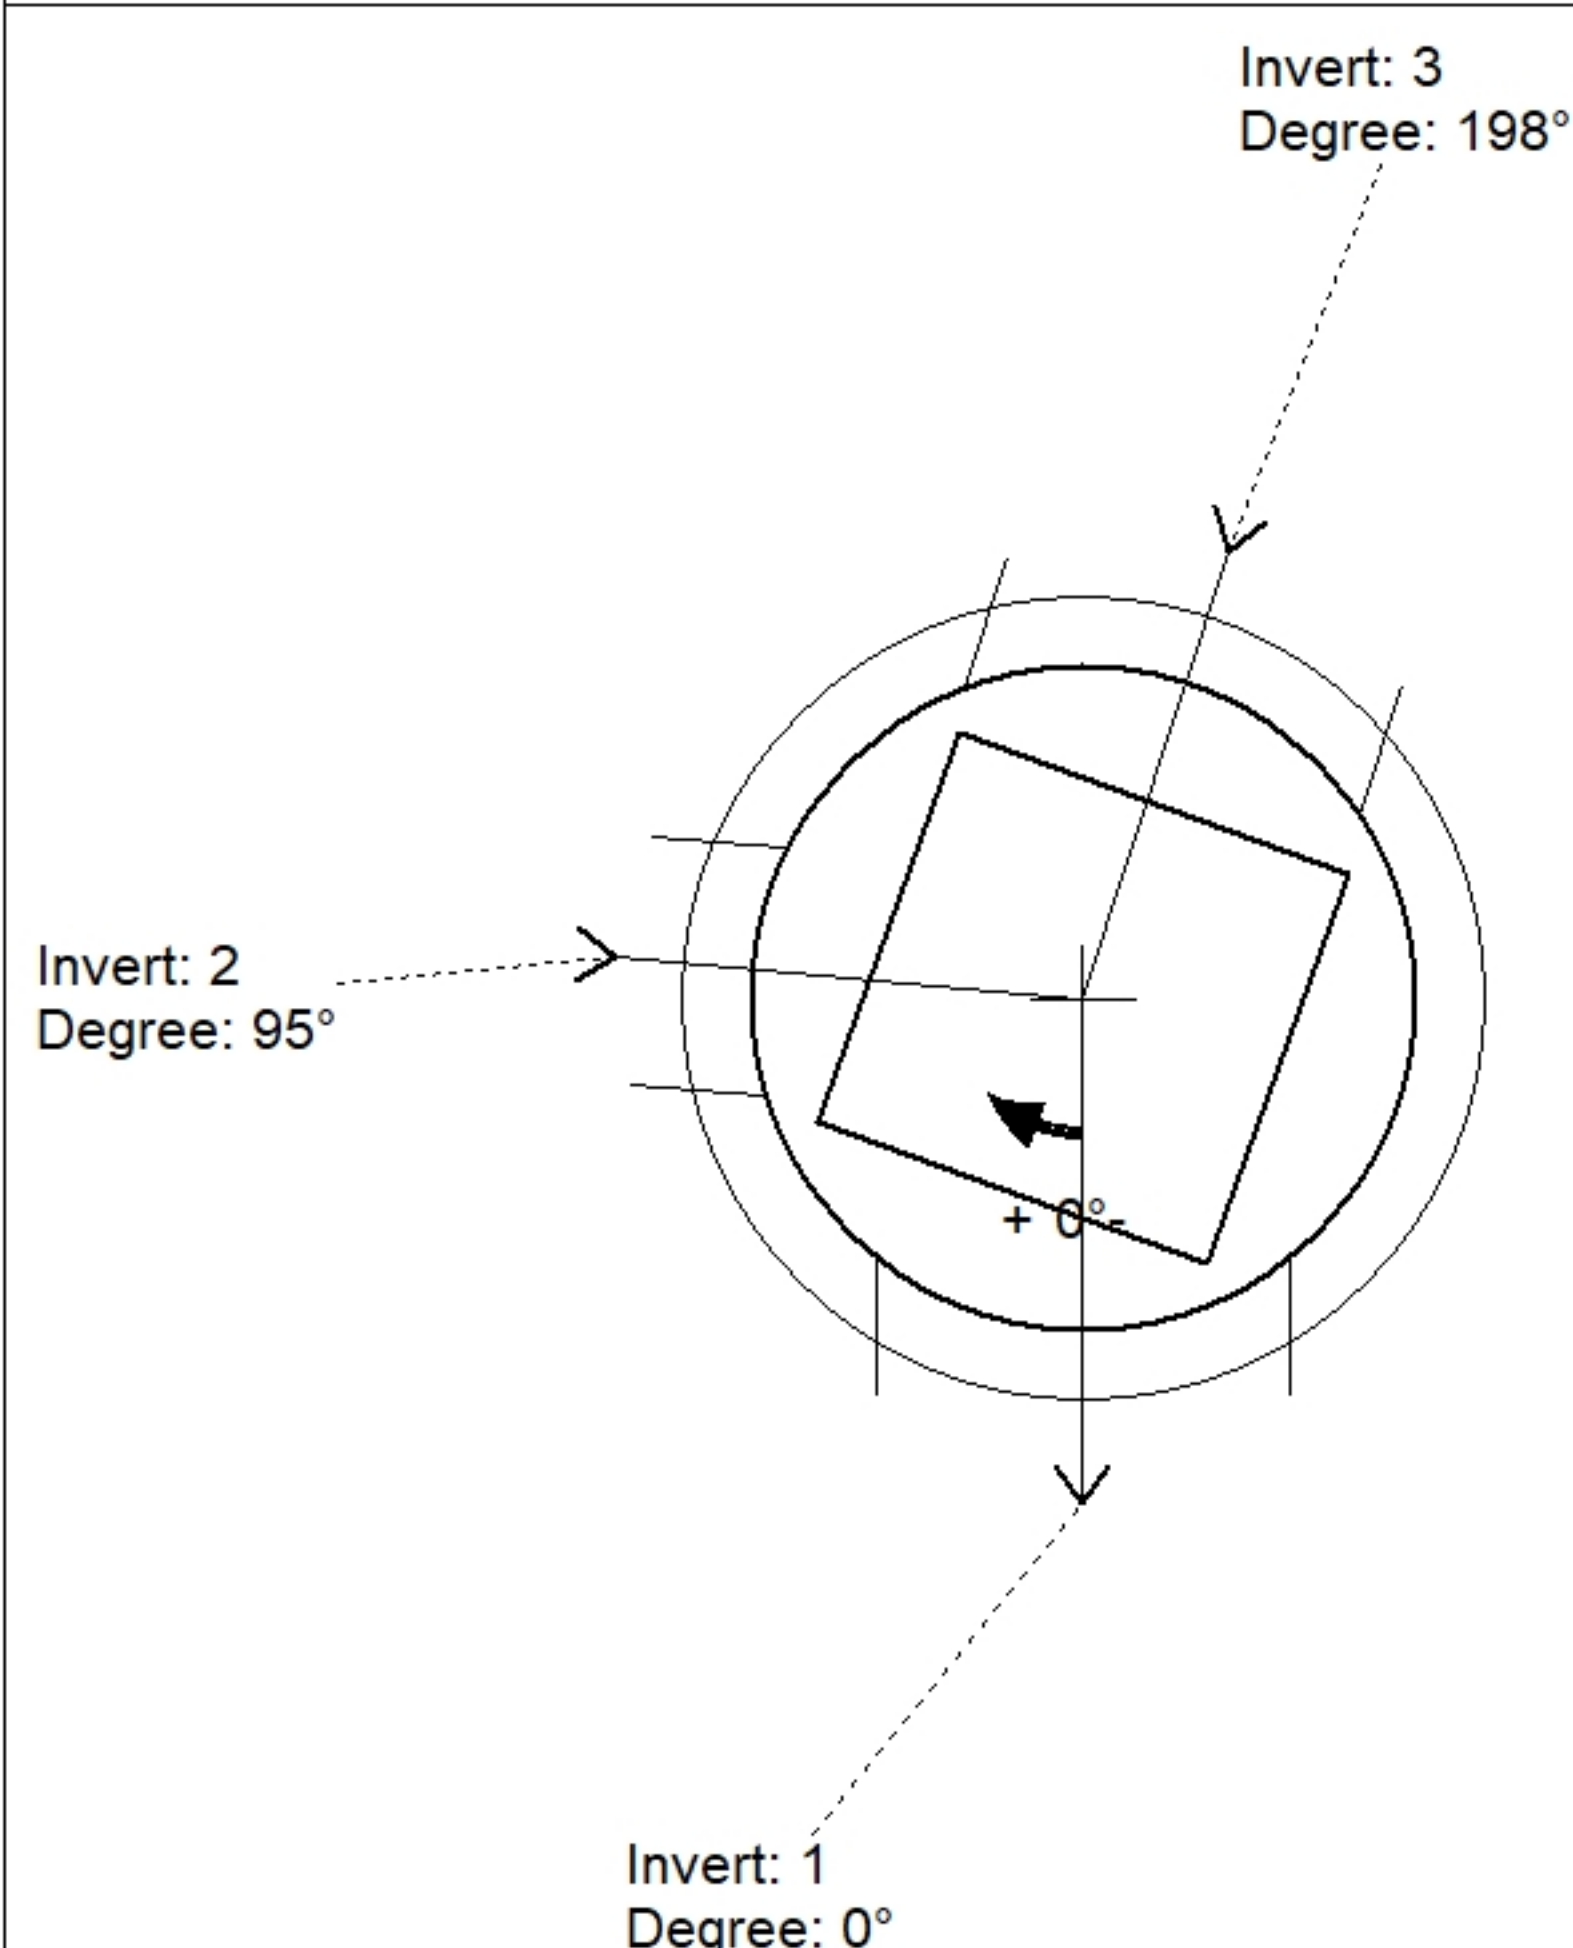

Position	Elev	Angle	Pipe	Pipe OD	Hole	Connector	Up ()	Ref
Rim	429.5'							
Reducer								
Invert 1	424.46'	0°	24" HDPE	27.8"	30"	Hole 30	0"	P1
Invert 2	424.56'	95°	12" HDPE	14.5"	18"	Hole 18	1.85"	P1
Invert 3	424.56'	198°	24" HDPE	27.8"	30"	Hole 30	1.2"	P1
Invert 4								
Invert 5								
Invert 6								
Invert 7								
Invert 8								

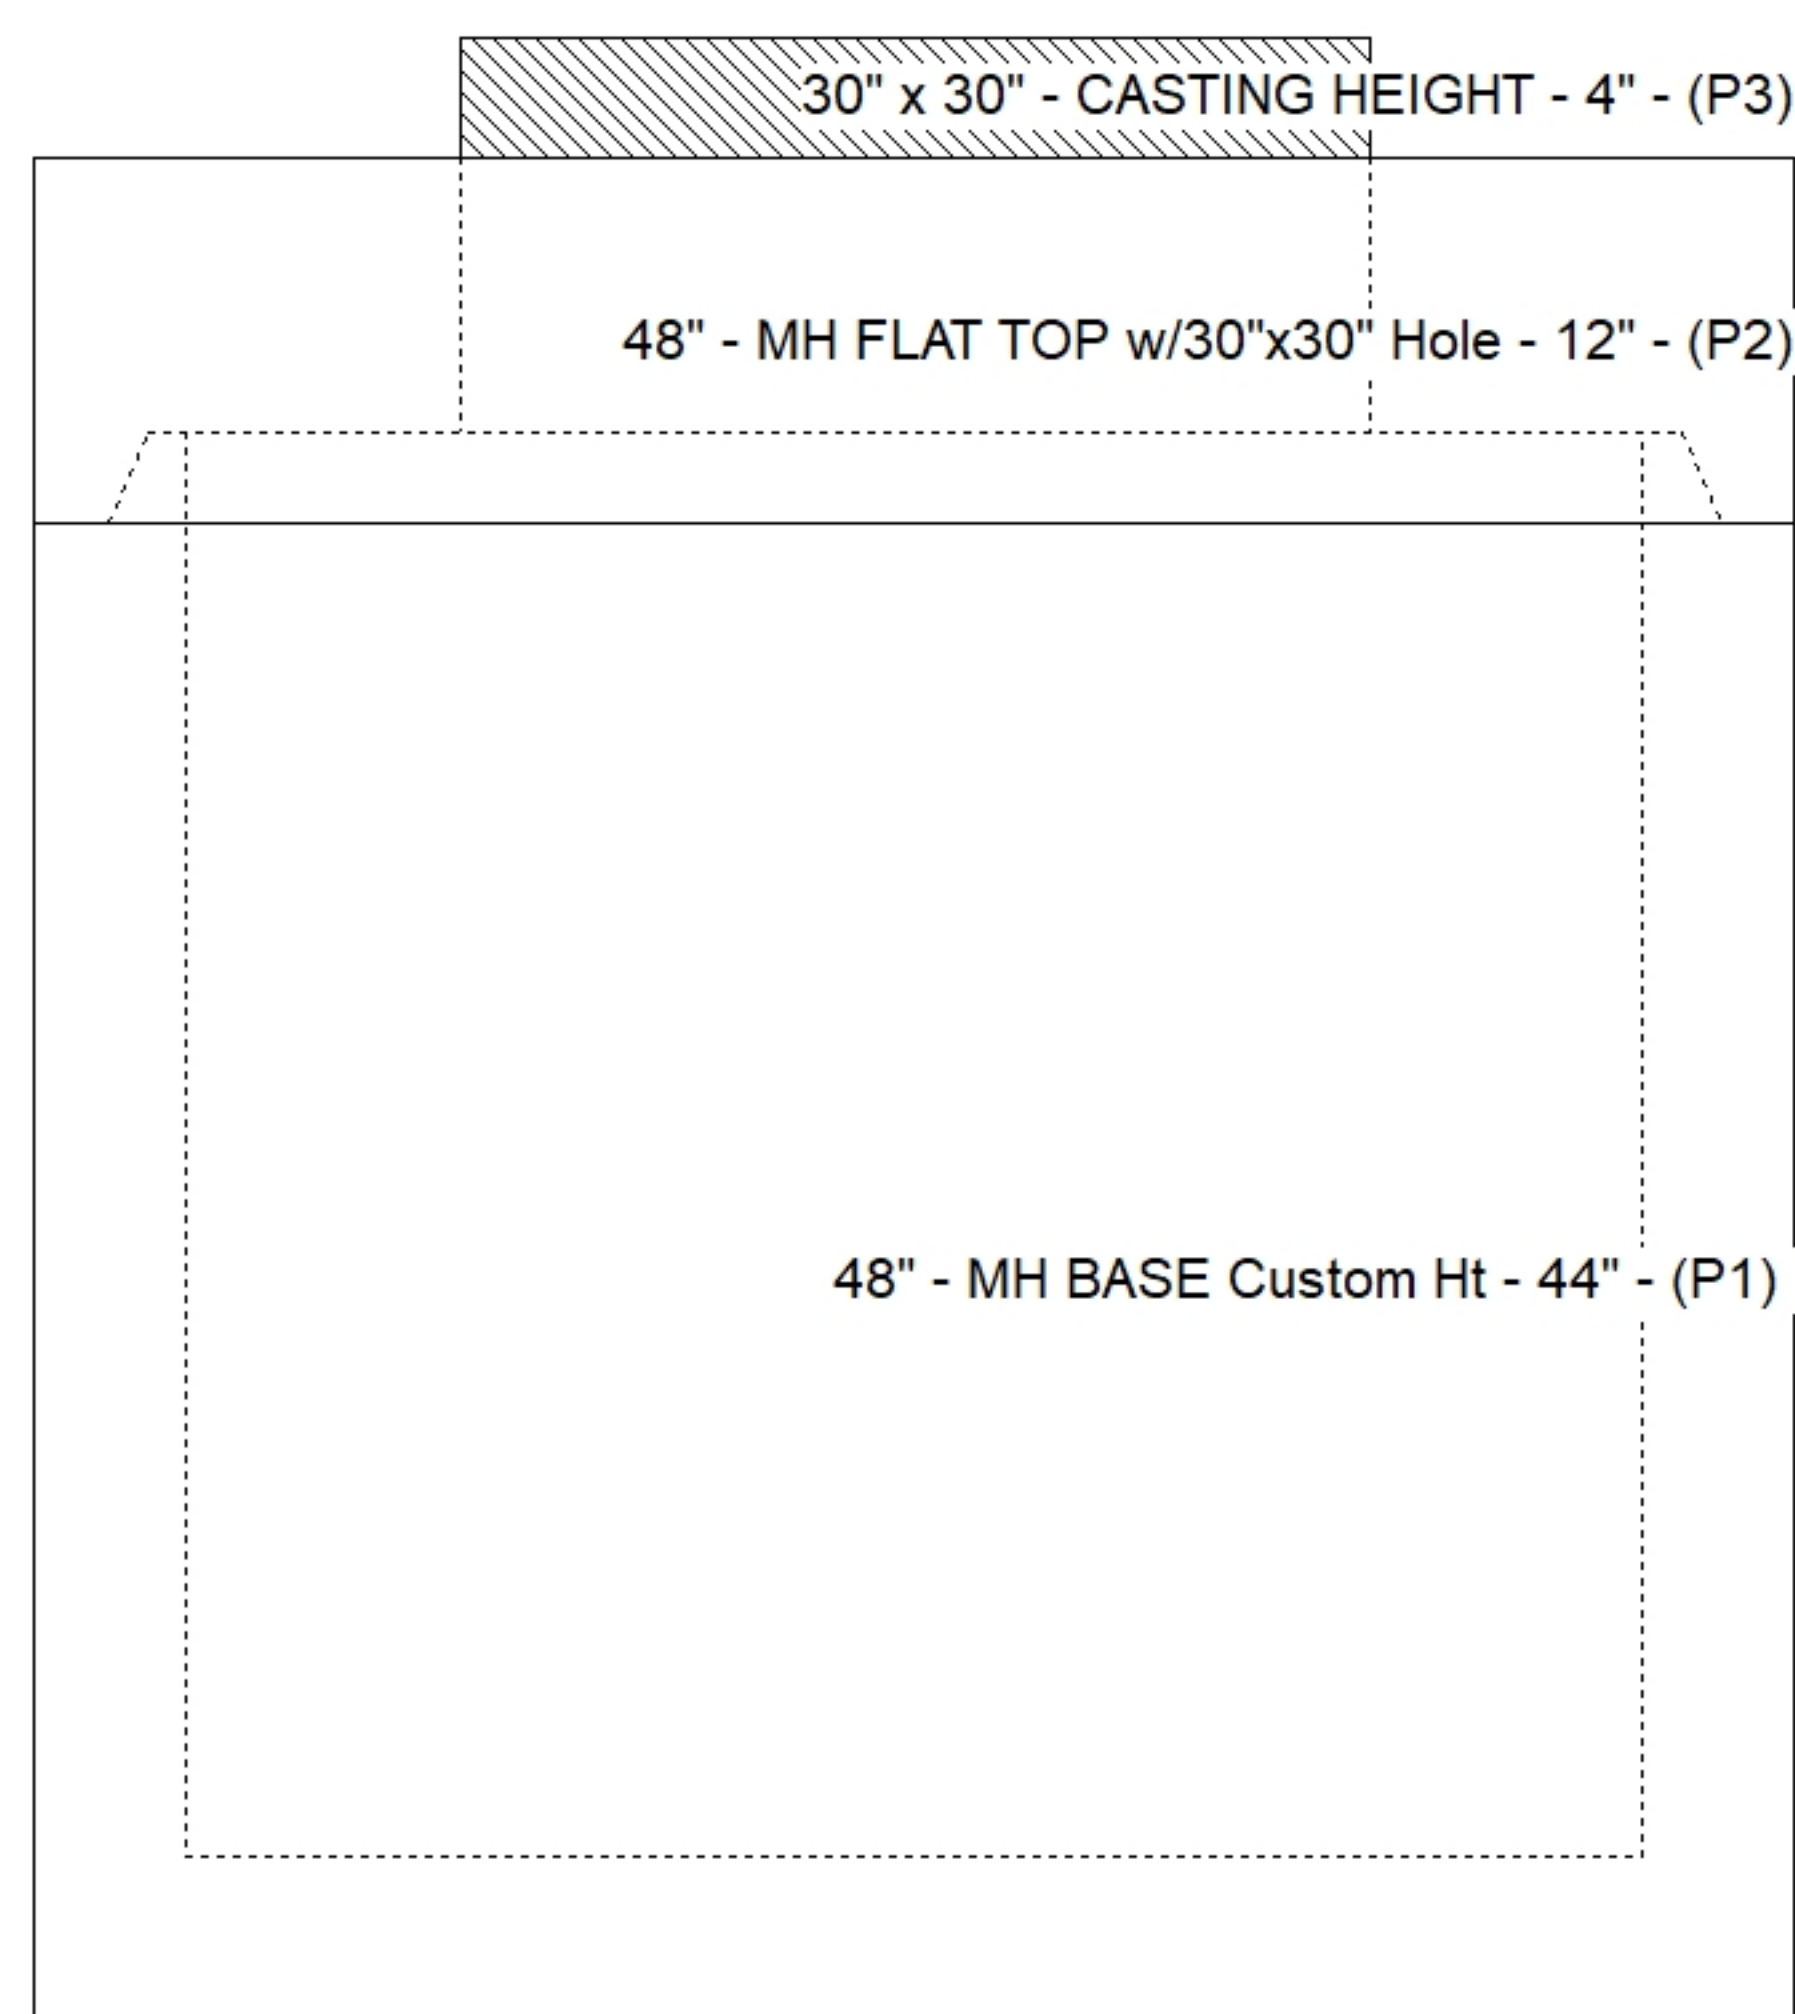

Default - Interior Dimensions

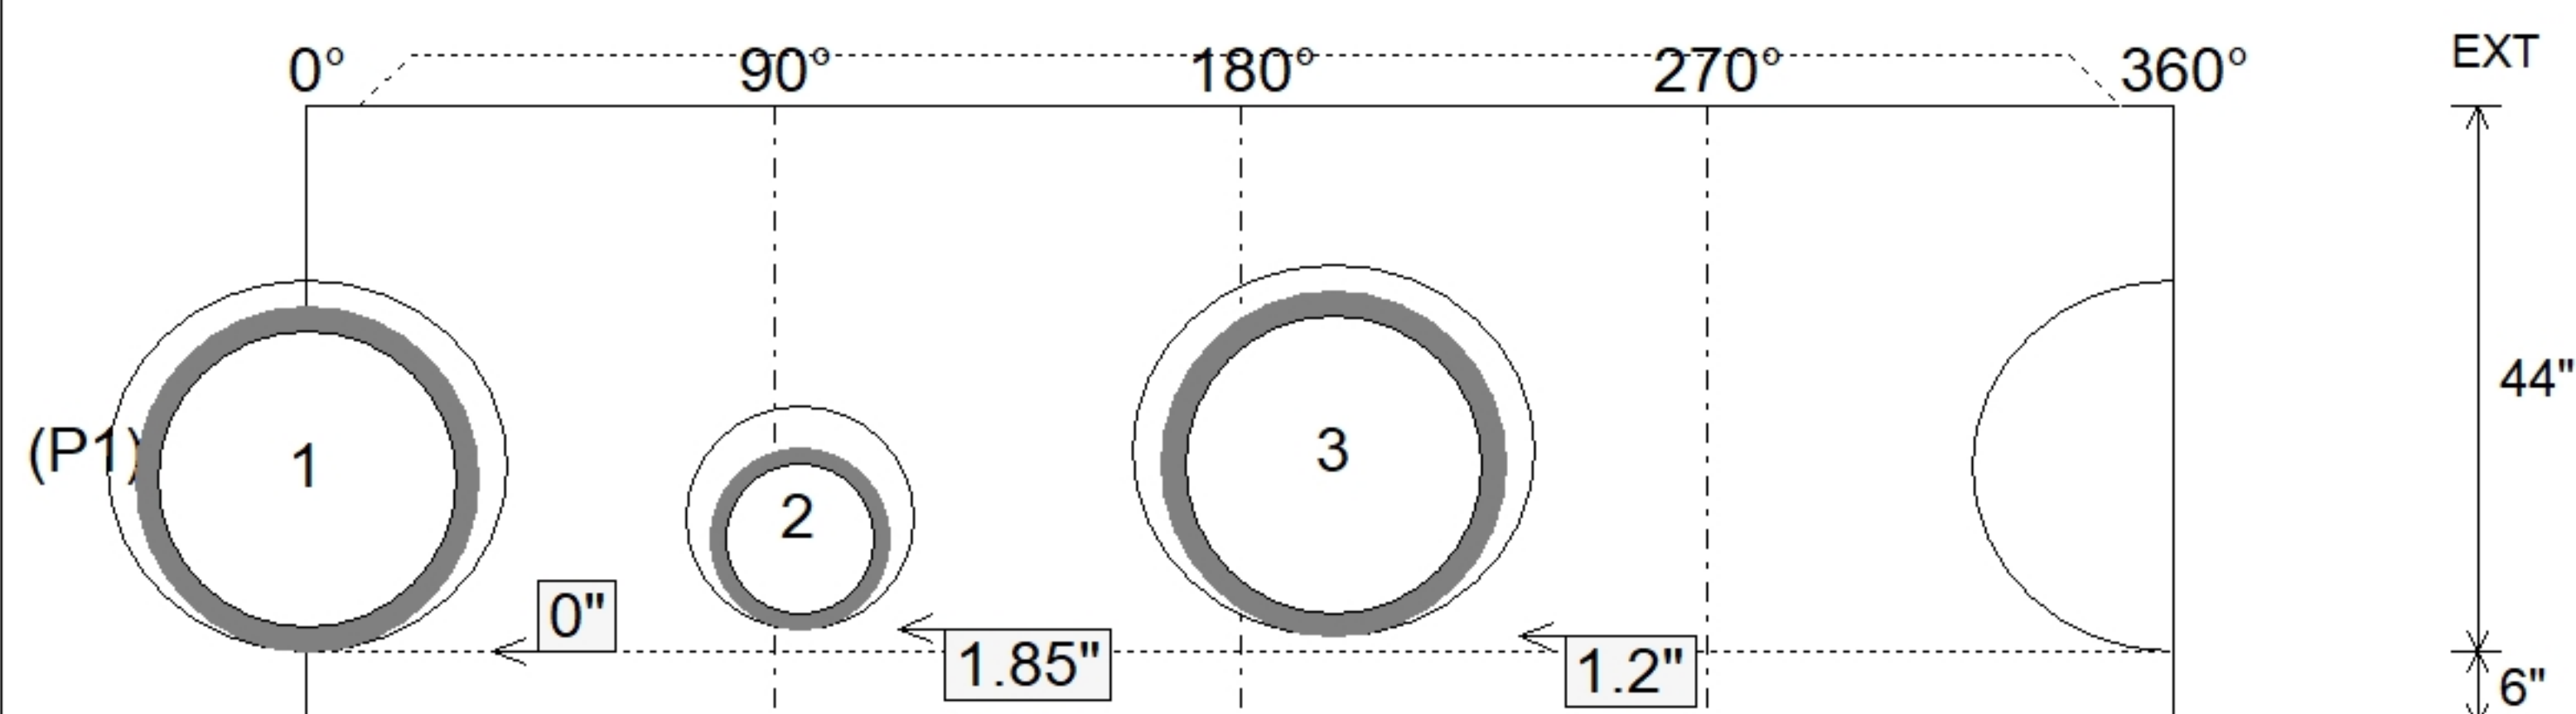

Submittal Drawing
10/2/2026 8:34:39 AM

SUBMITTAL
APPROVED BY: