

Contractor: Winwater Hartford KY Co.

TECH: Jared - F

Plant: 100



Slack: 2.06"


REINFORCING PER ASTM A615 (GRADE 60).

- TOP SLAB (As .62) #5 BARS AT 6" C.C.E.W..
- RISER/WALLS (As .12)
- FLOOR (As .31) #5 BARS AT 12" C.C.E.W.


P3) 24" x 36" - CASTING HEIGHT - 6"
P2) 48" - MH FLAT TOP w/24"x36" Hole - 12"
P1) 48" - MH BASE Custom Ht - 44"
1) CASTING - HOE 525 SET FLAT GRATE (F/G/H)
1) 48" - Conseal CS-102 1.00"
1) 24" x 36" - Conseal CS-102 1.00"
2) Hole - 30
1) Hole - 20

0 lb
1300 lb
3637 lb
442 lb
0 lb
0 lb
0 lb
0 lb


Structure Total: 5379 lb

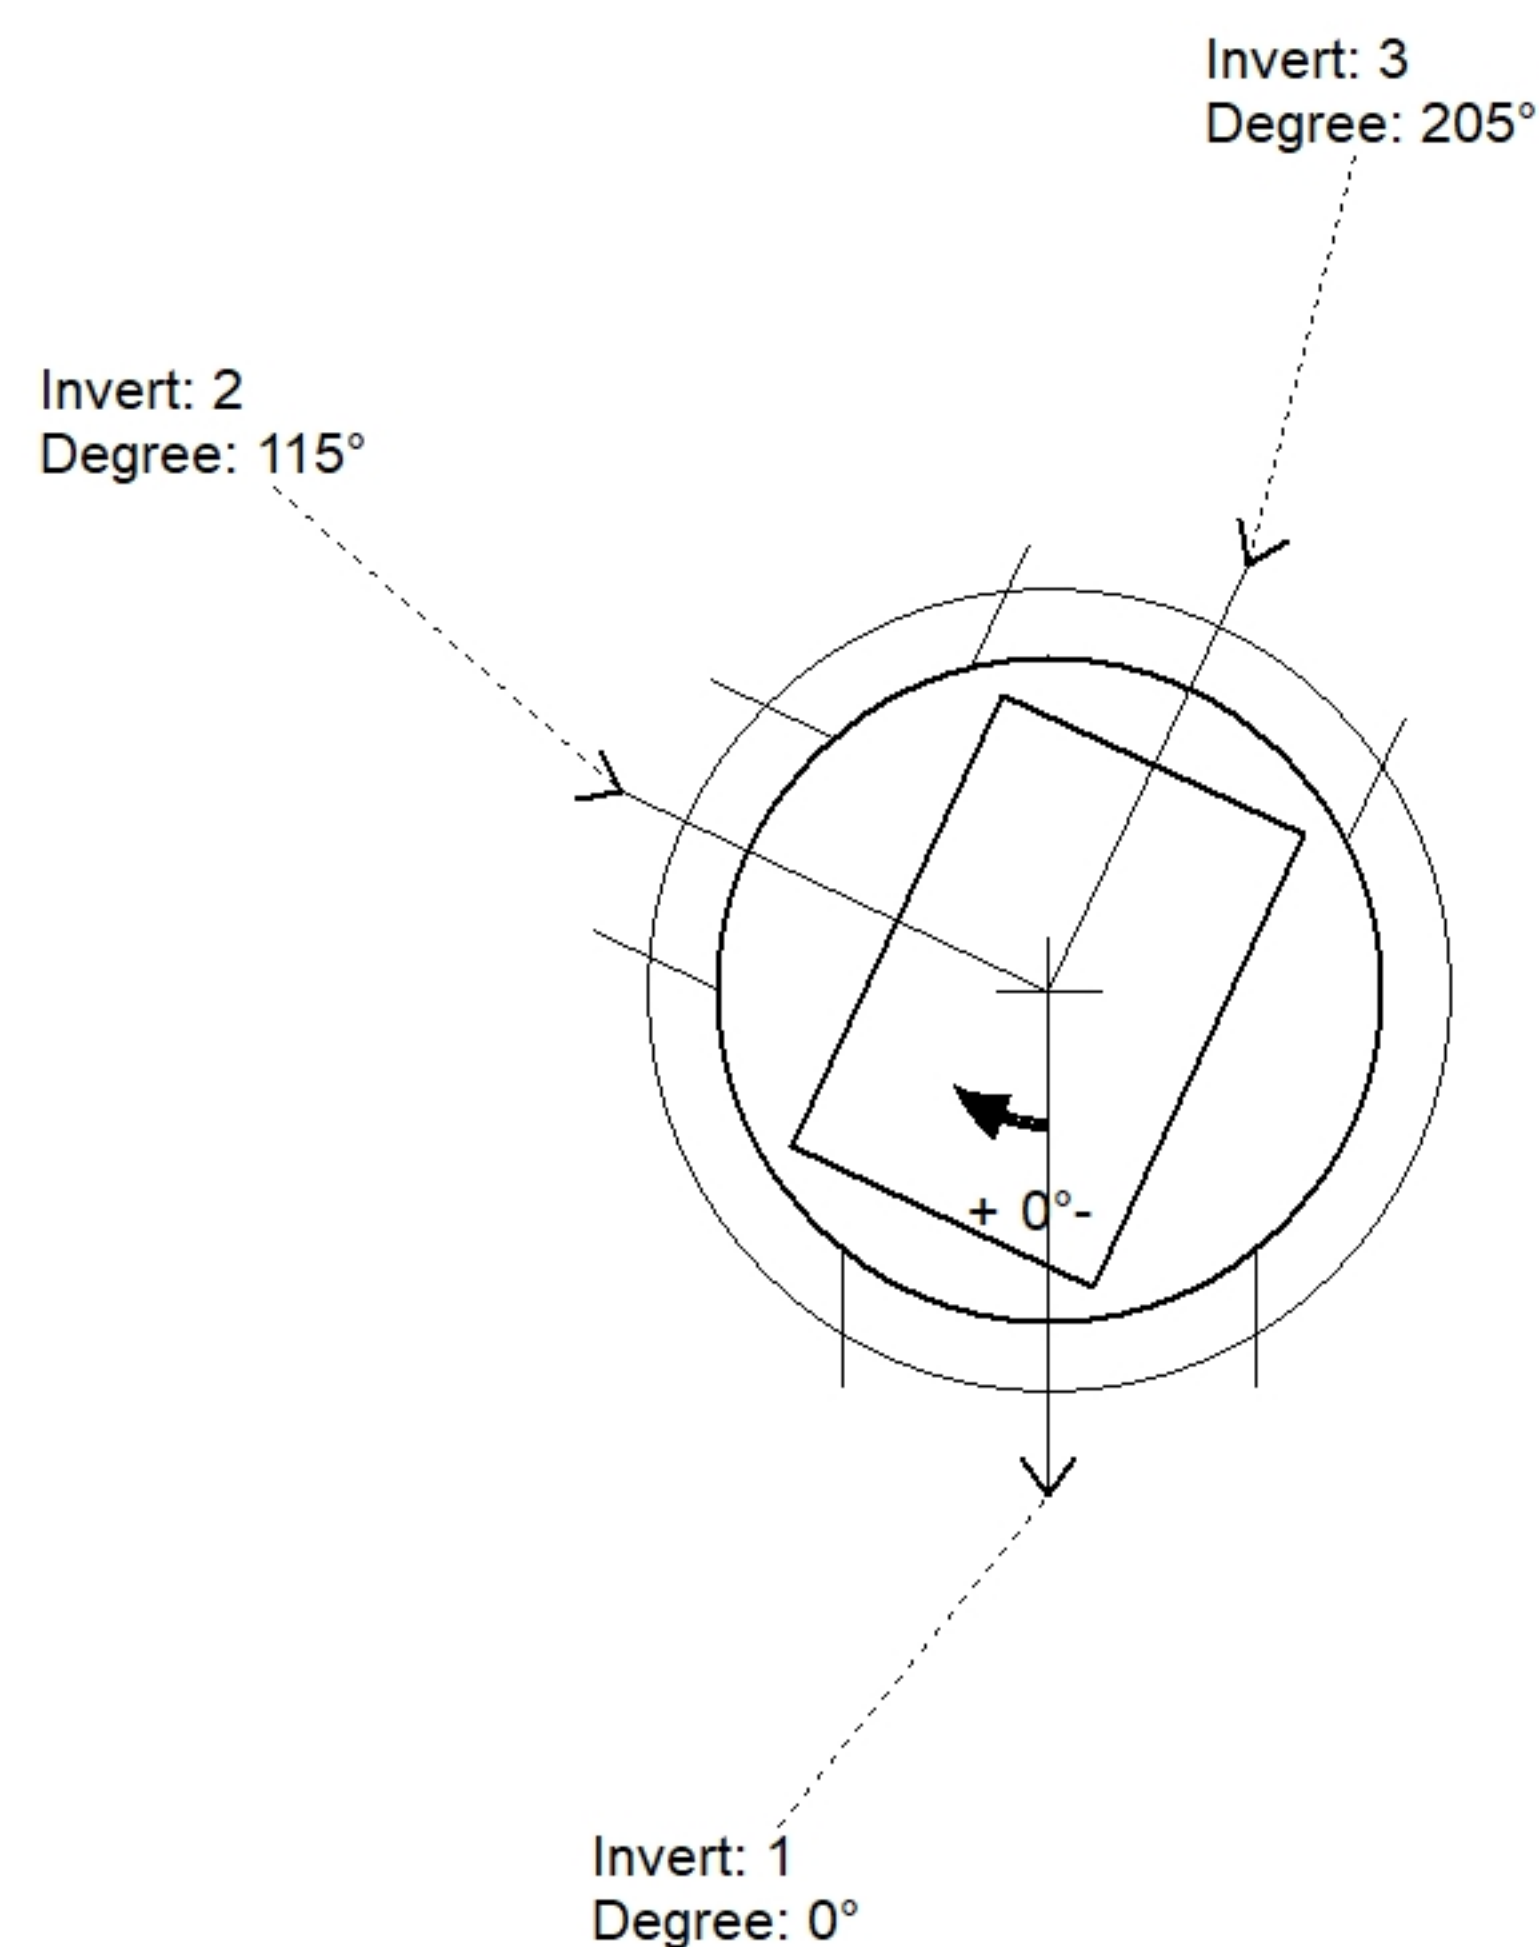

Position	Elev	Angle	Pipe	Pipe OD	Hole	Connector	Up ()	Ref
Rim	430.87'							
Reducer								
Invert 1	425.69'	0°	24" HDPE	27.8"	30"	Hole 30	0"	P1
Invert 2	425.8'	115°	15" HDPE	17.6"	20"	Hole 20	1.92"	P1
Invert 3	425.79'	205°	24" HDPE	27.8"	30"	Hole 30	1.2"	P1
Invert 4								
Invert 5								
Invert 6								
Invert 7								
Invert 8								

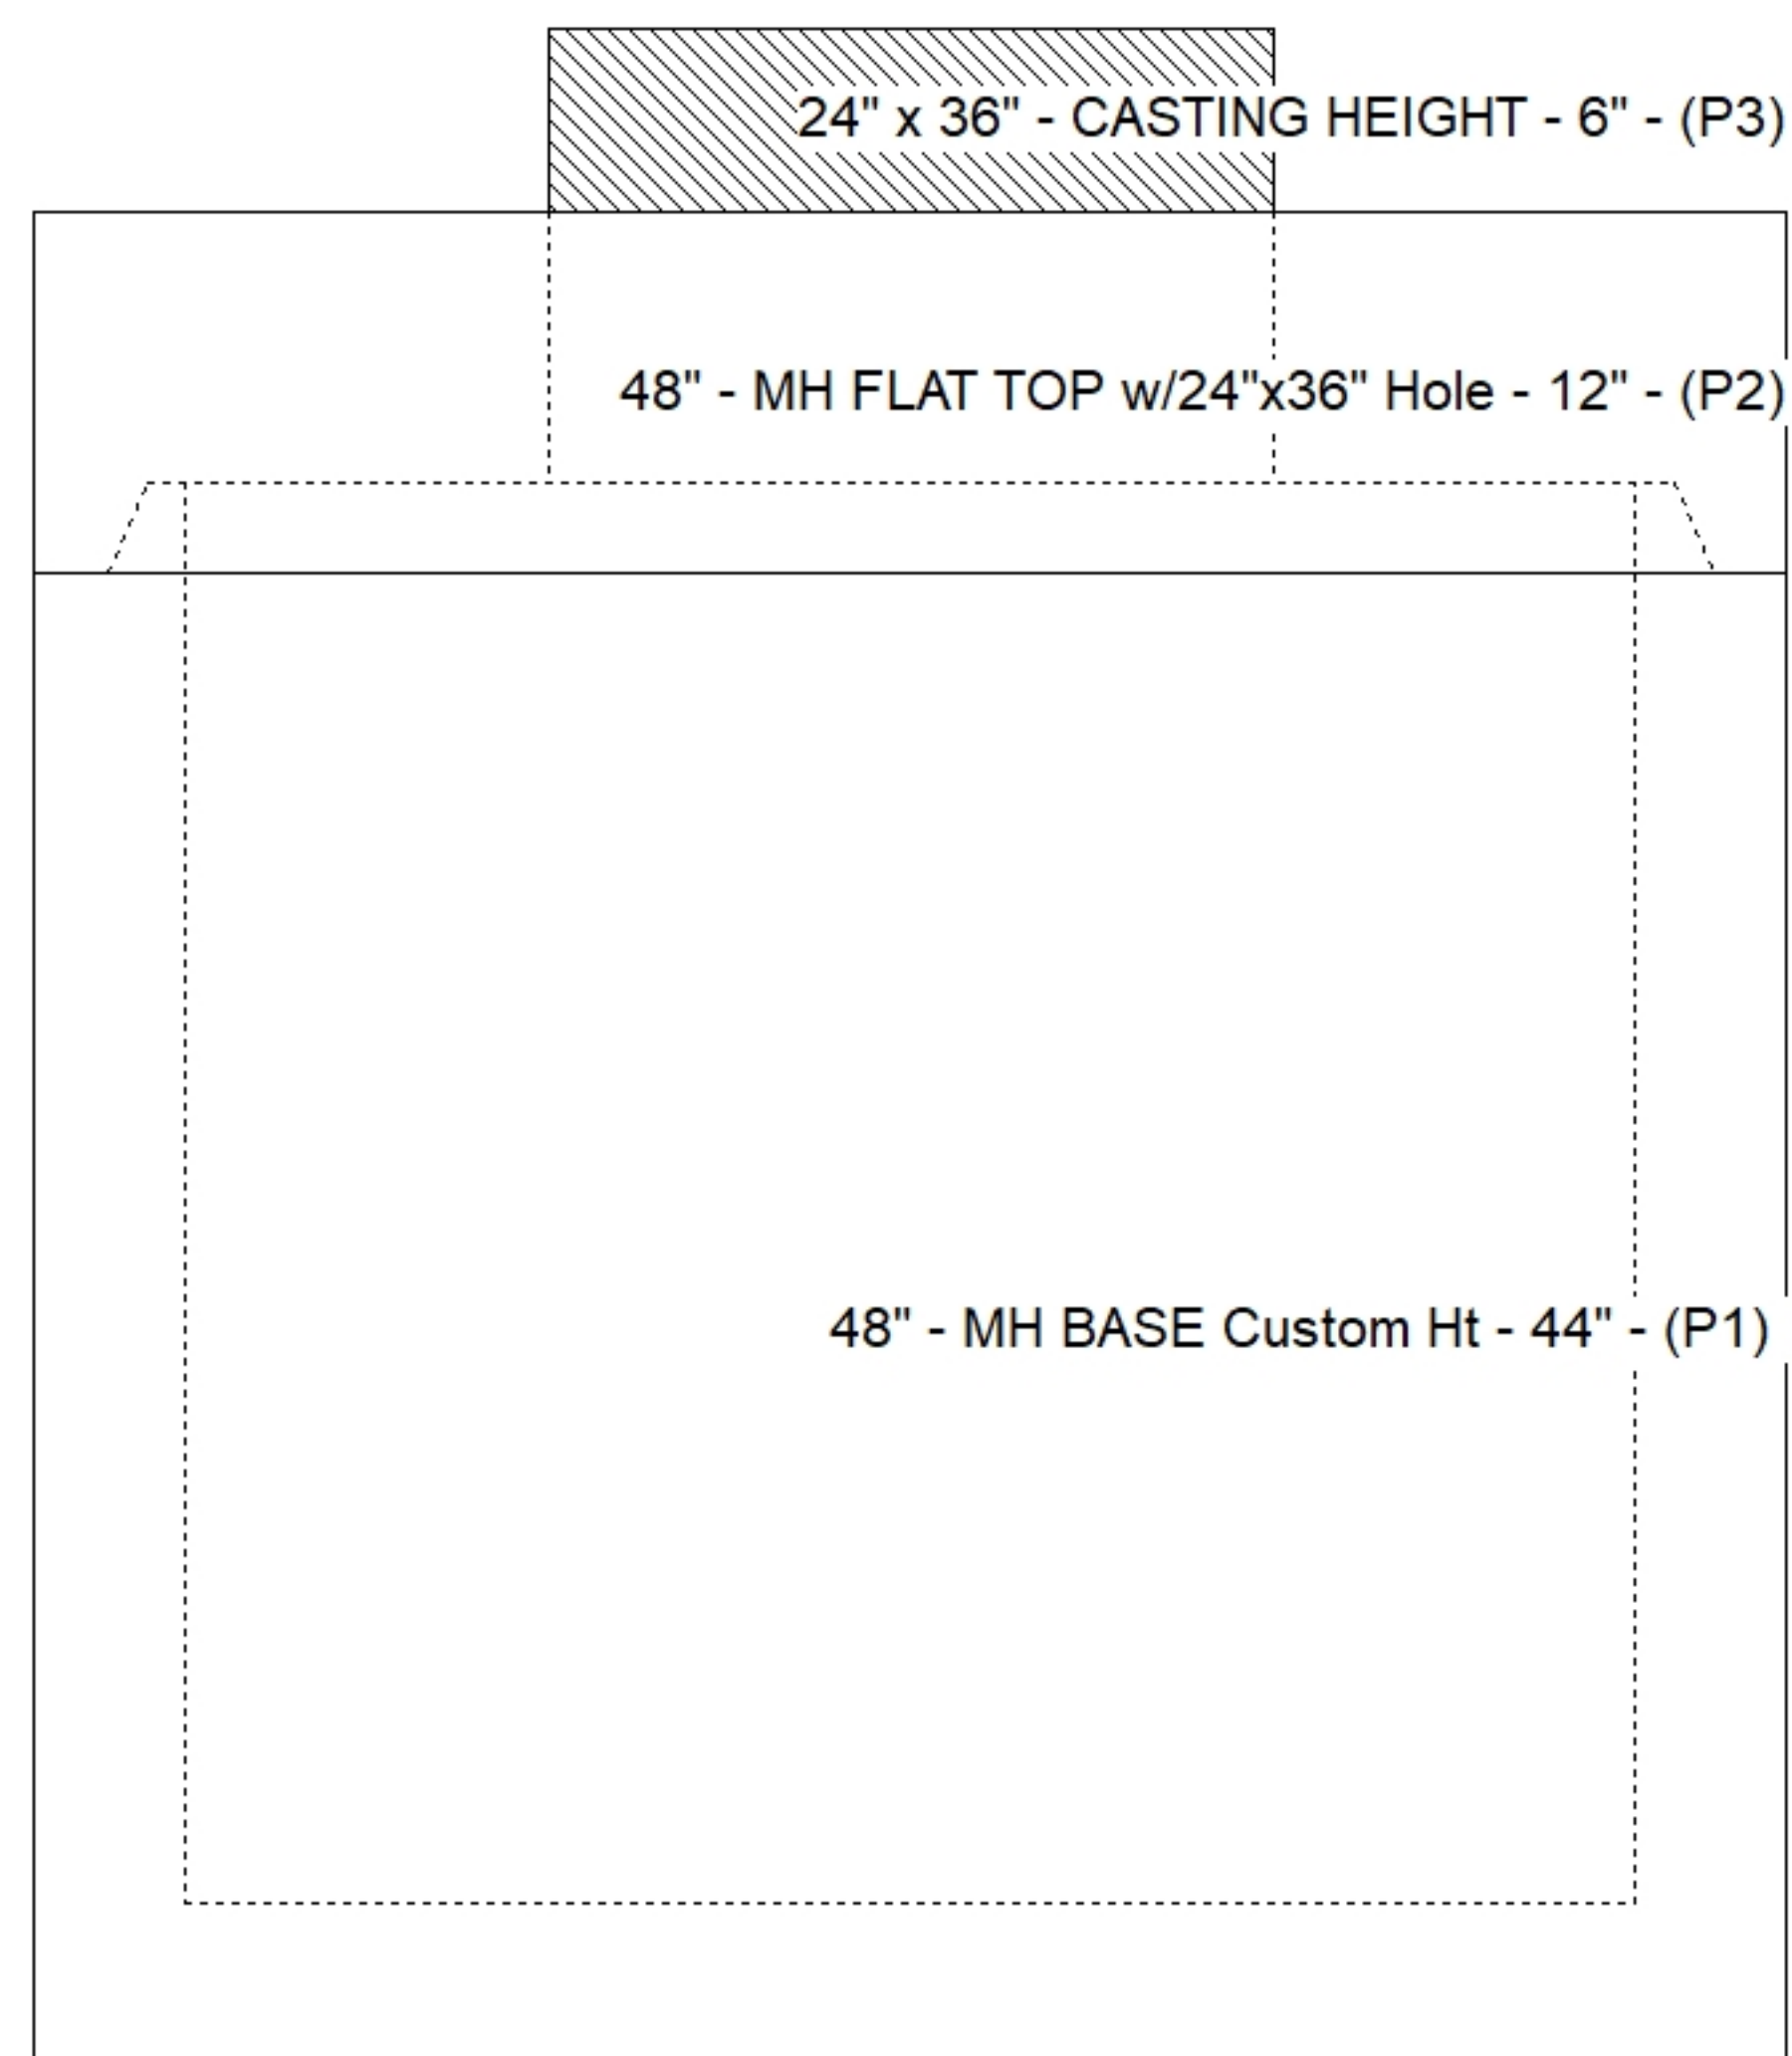

Default - Interior Dimensions

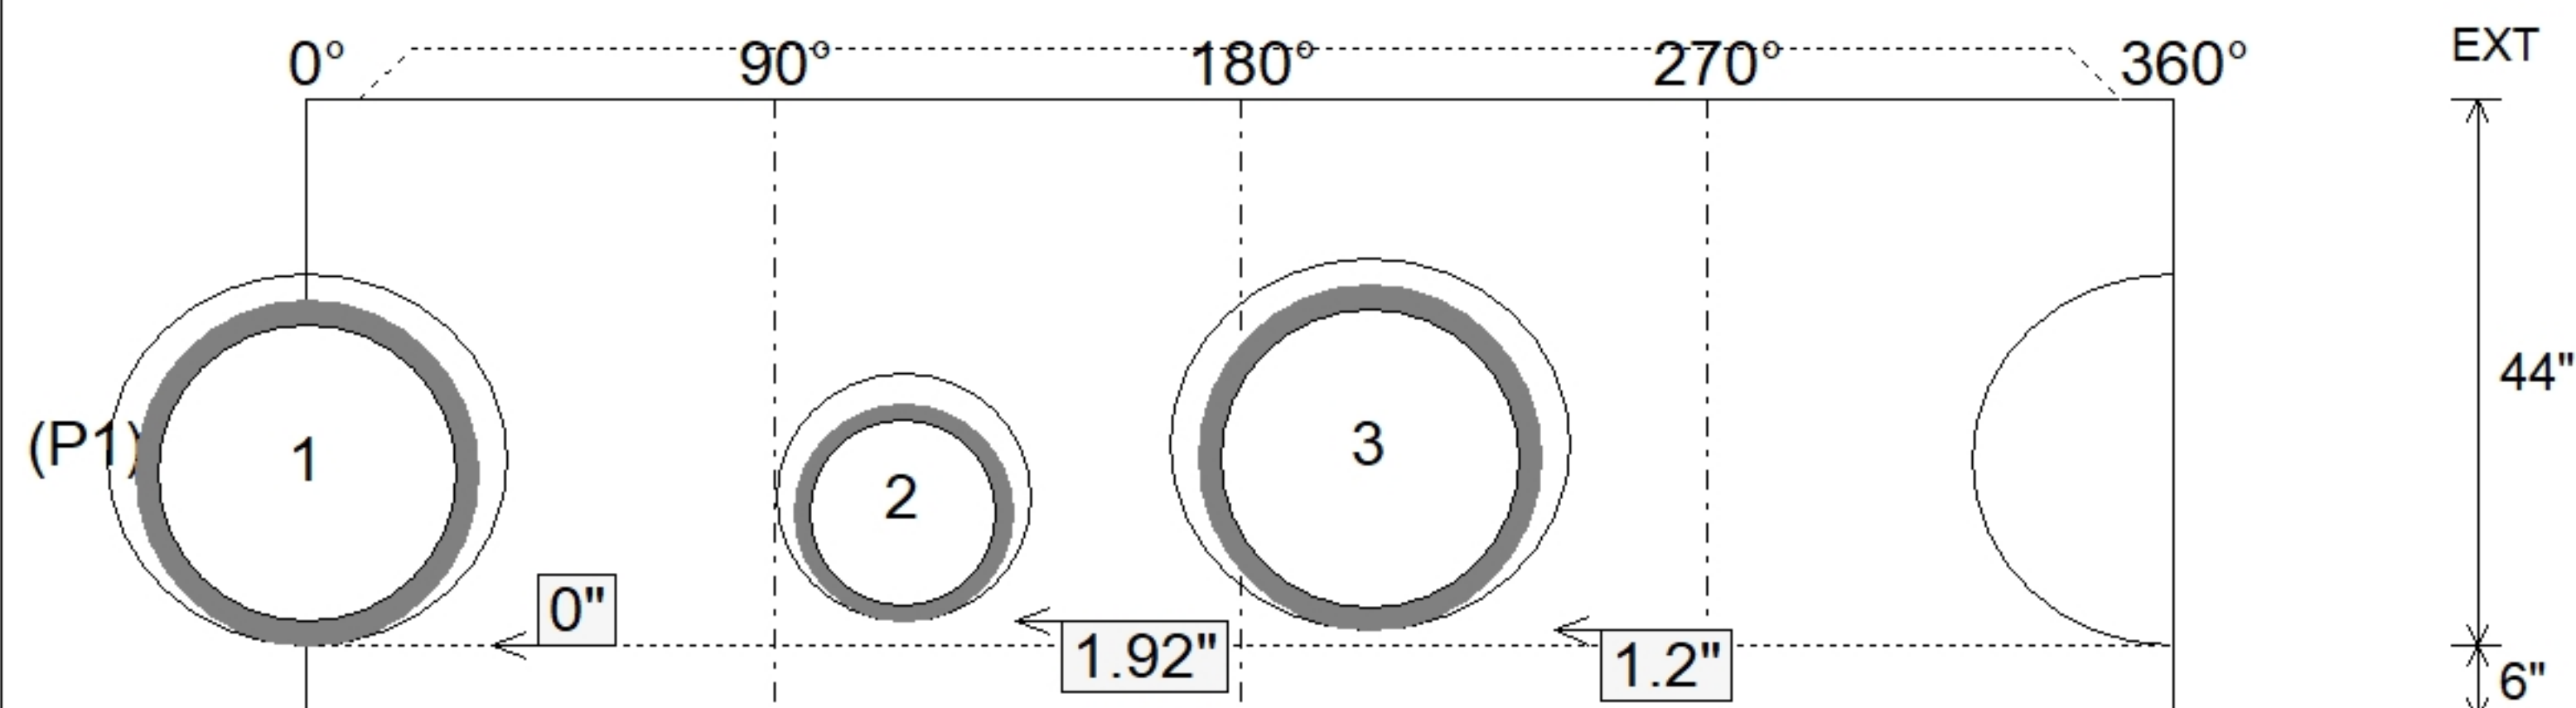

SUBMITTAL
APPROVED BY: