


Contractor: Winwater Hartford KY Co.

Plant: 100




Slack: 2.5"


Structure Total: 6134 lb

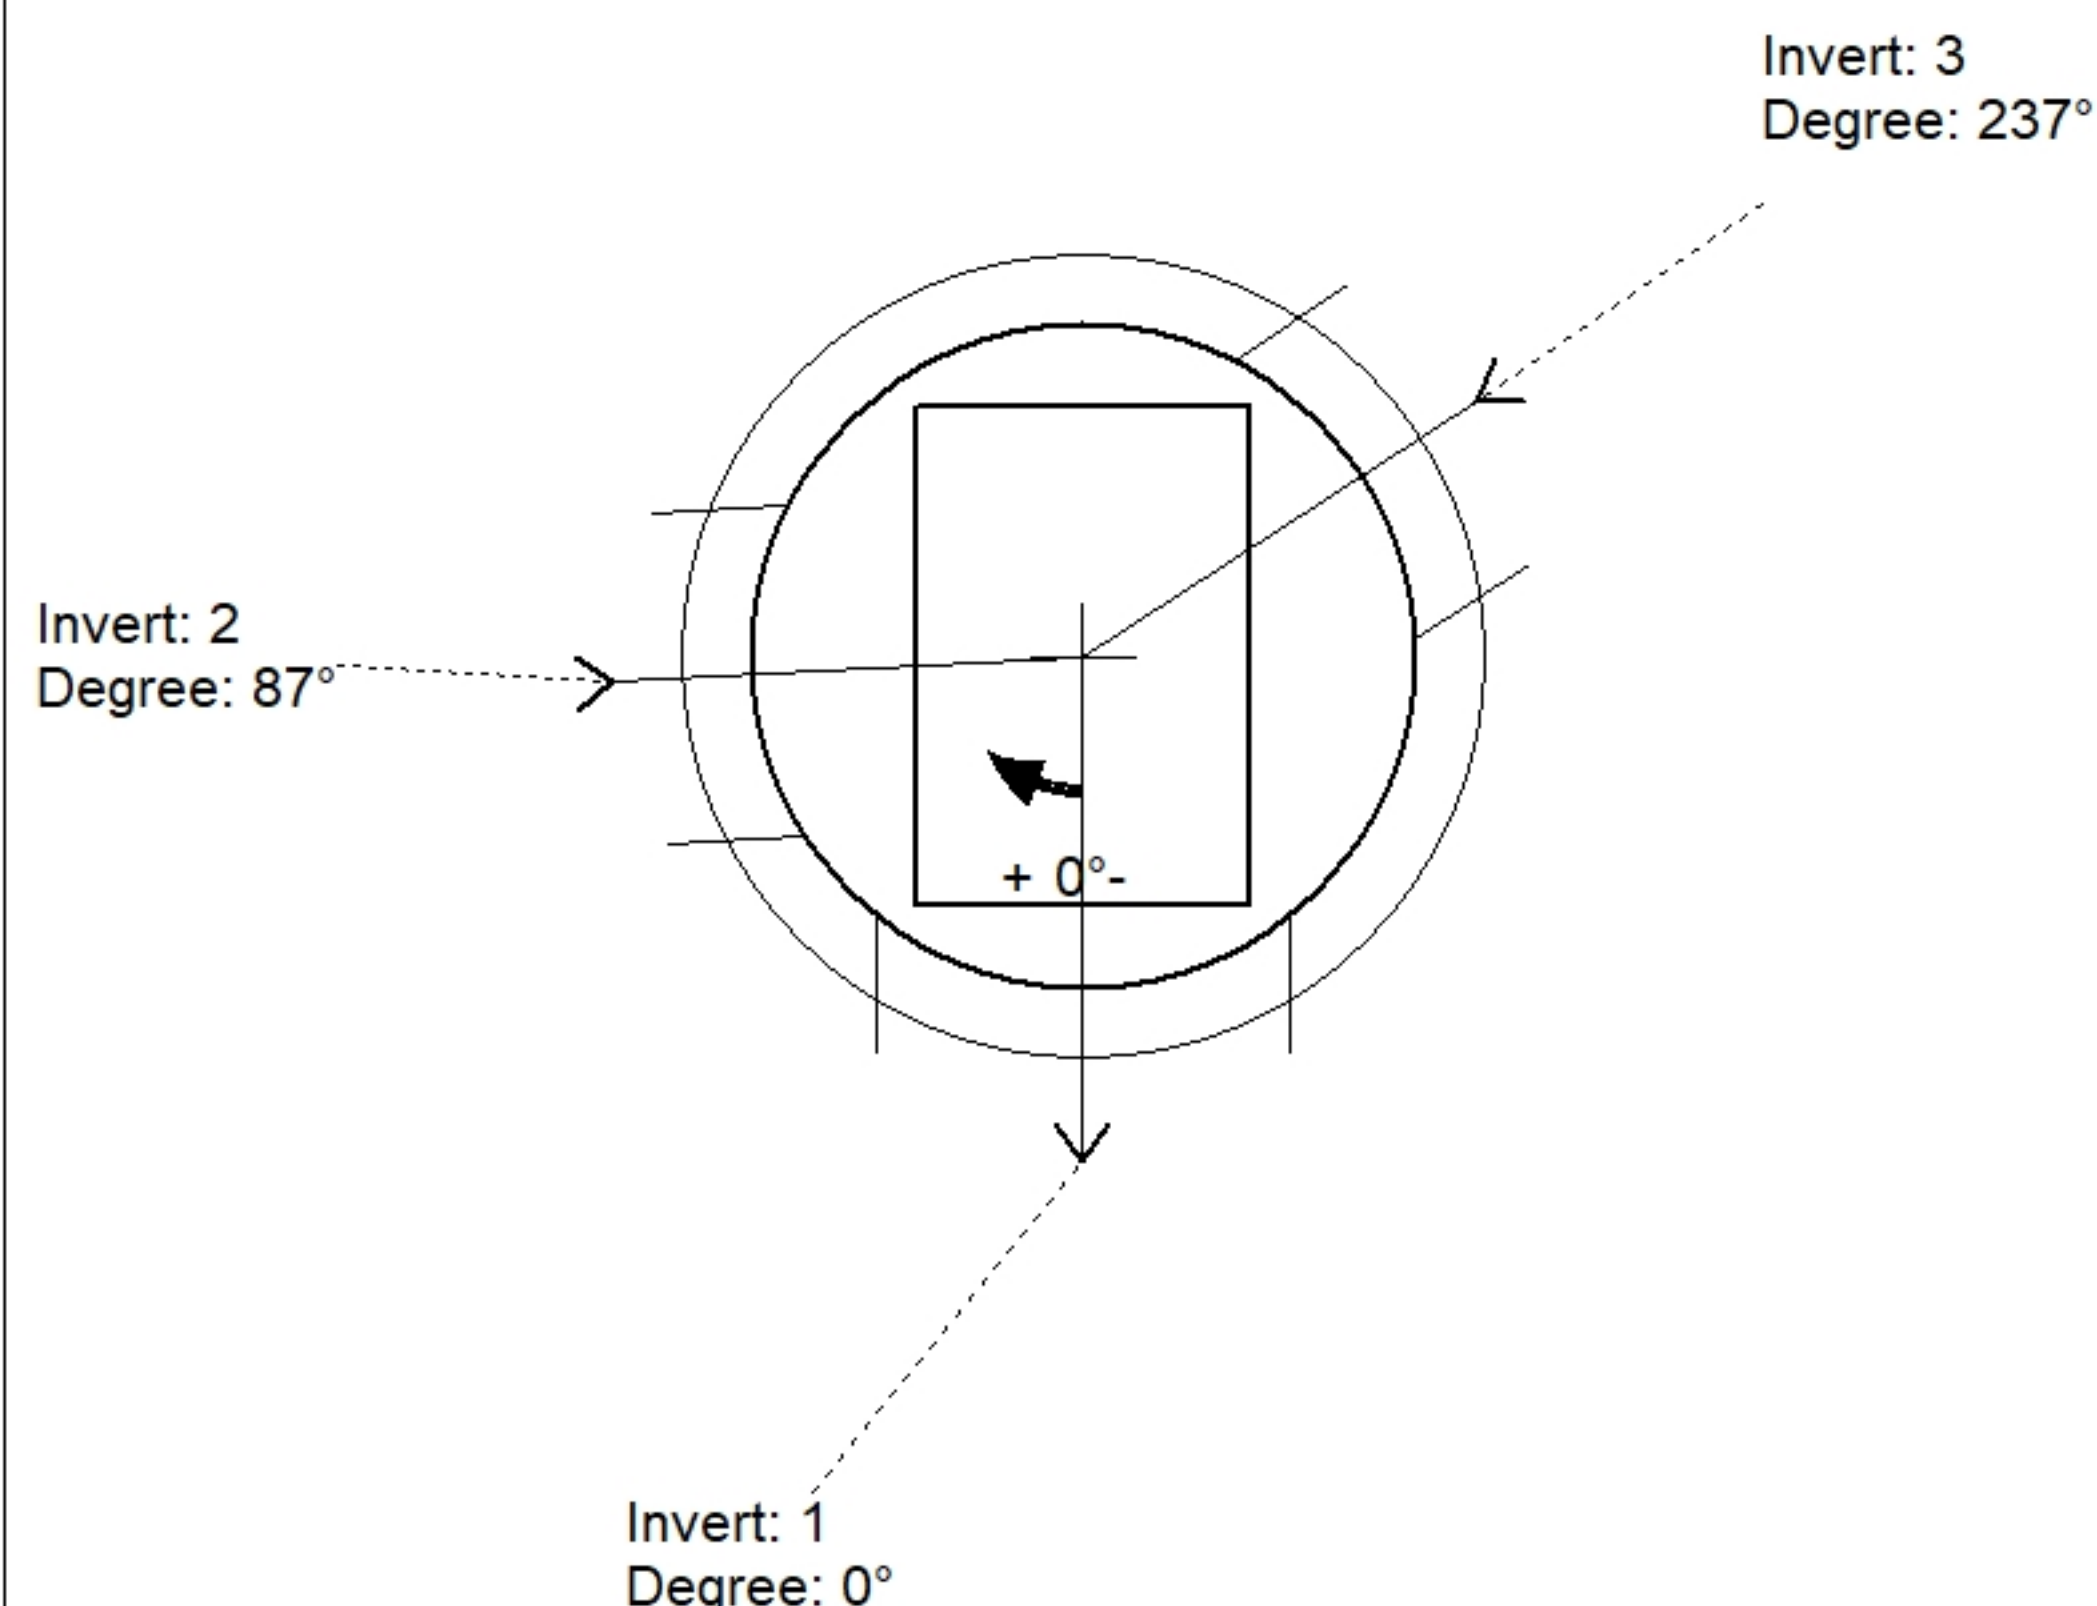

Position	Elev	Angle	Pipe	Pipe OD	Hole	Connector	Up ()	Ref
Rim	434.31'							
Reducer								
Invert 1	428.26'	0°	24" HDPE	27.8"	30"	Hole 30	0"	P1
Invert 2	428.36'	87°	18" HDPE	21.2"	24"	Hole 24	1.5"	P1
Invert 3	430.44'	237°	18" HDPE	21.2"	24"	Hole 24	26.46"	P1
Invert 4								
Invert 5								
Invert 6								
Invert 7								
Invert 8								

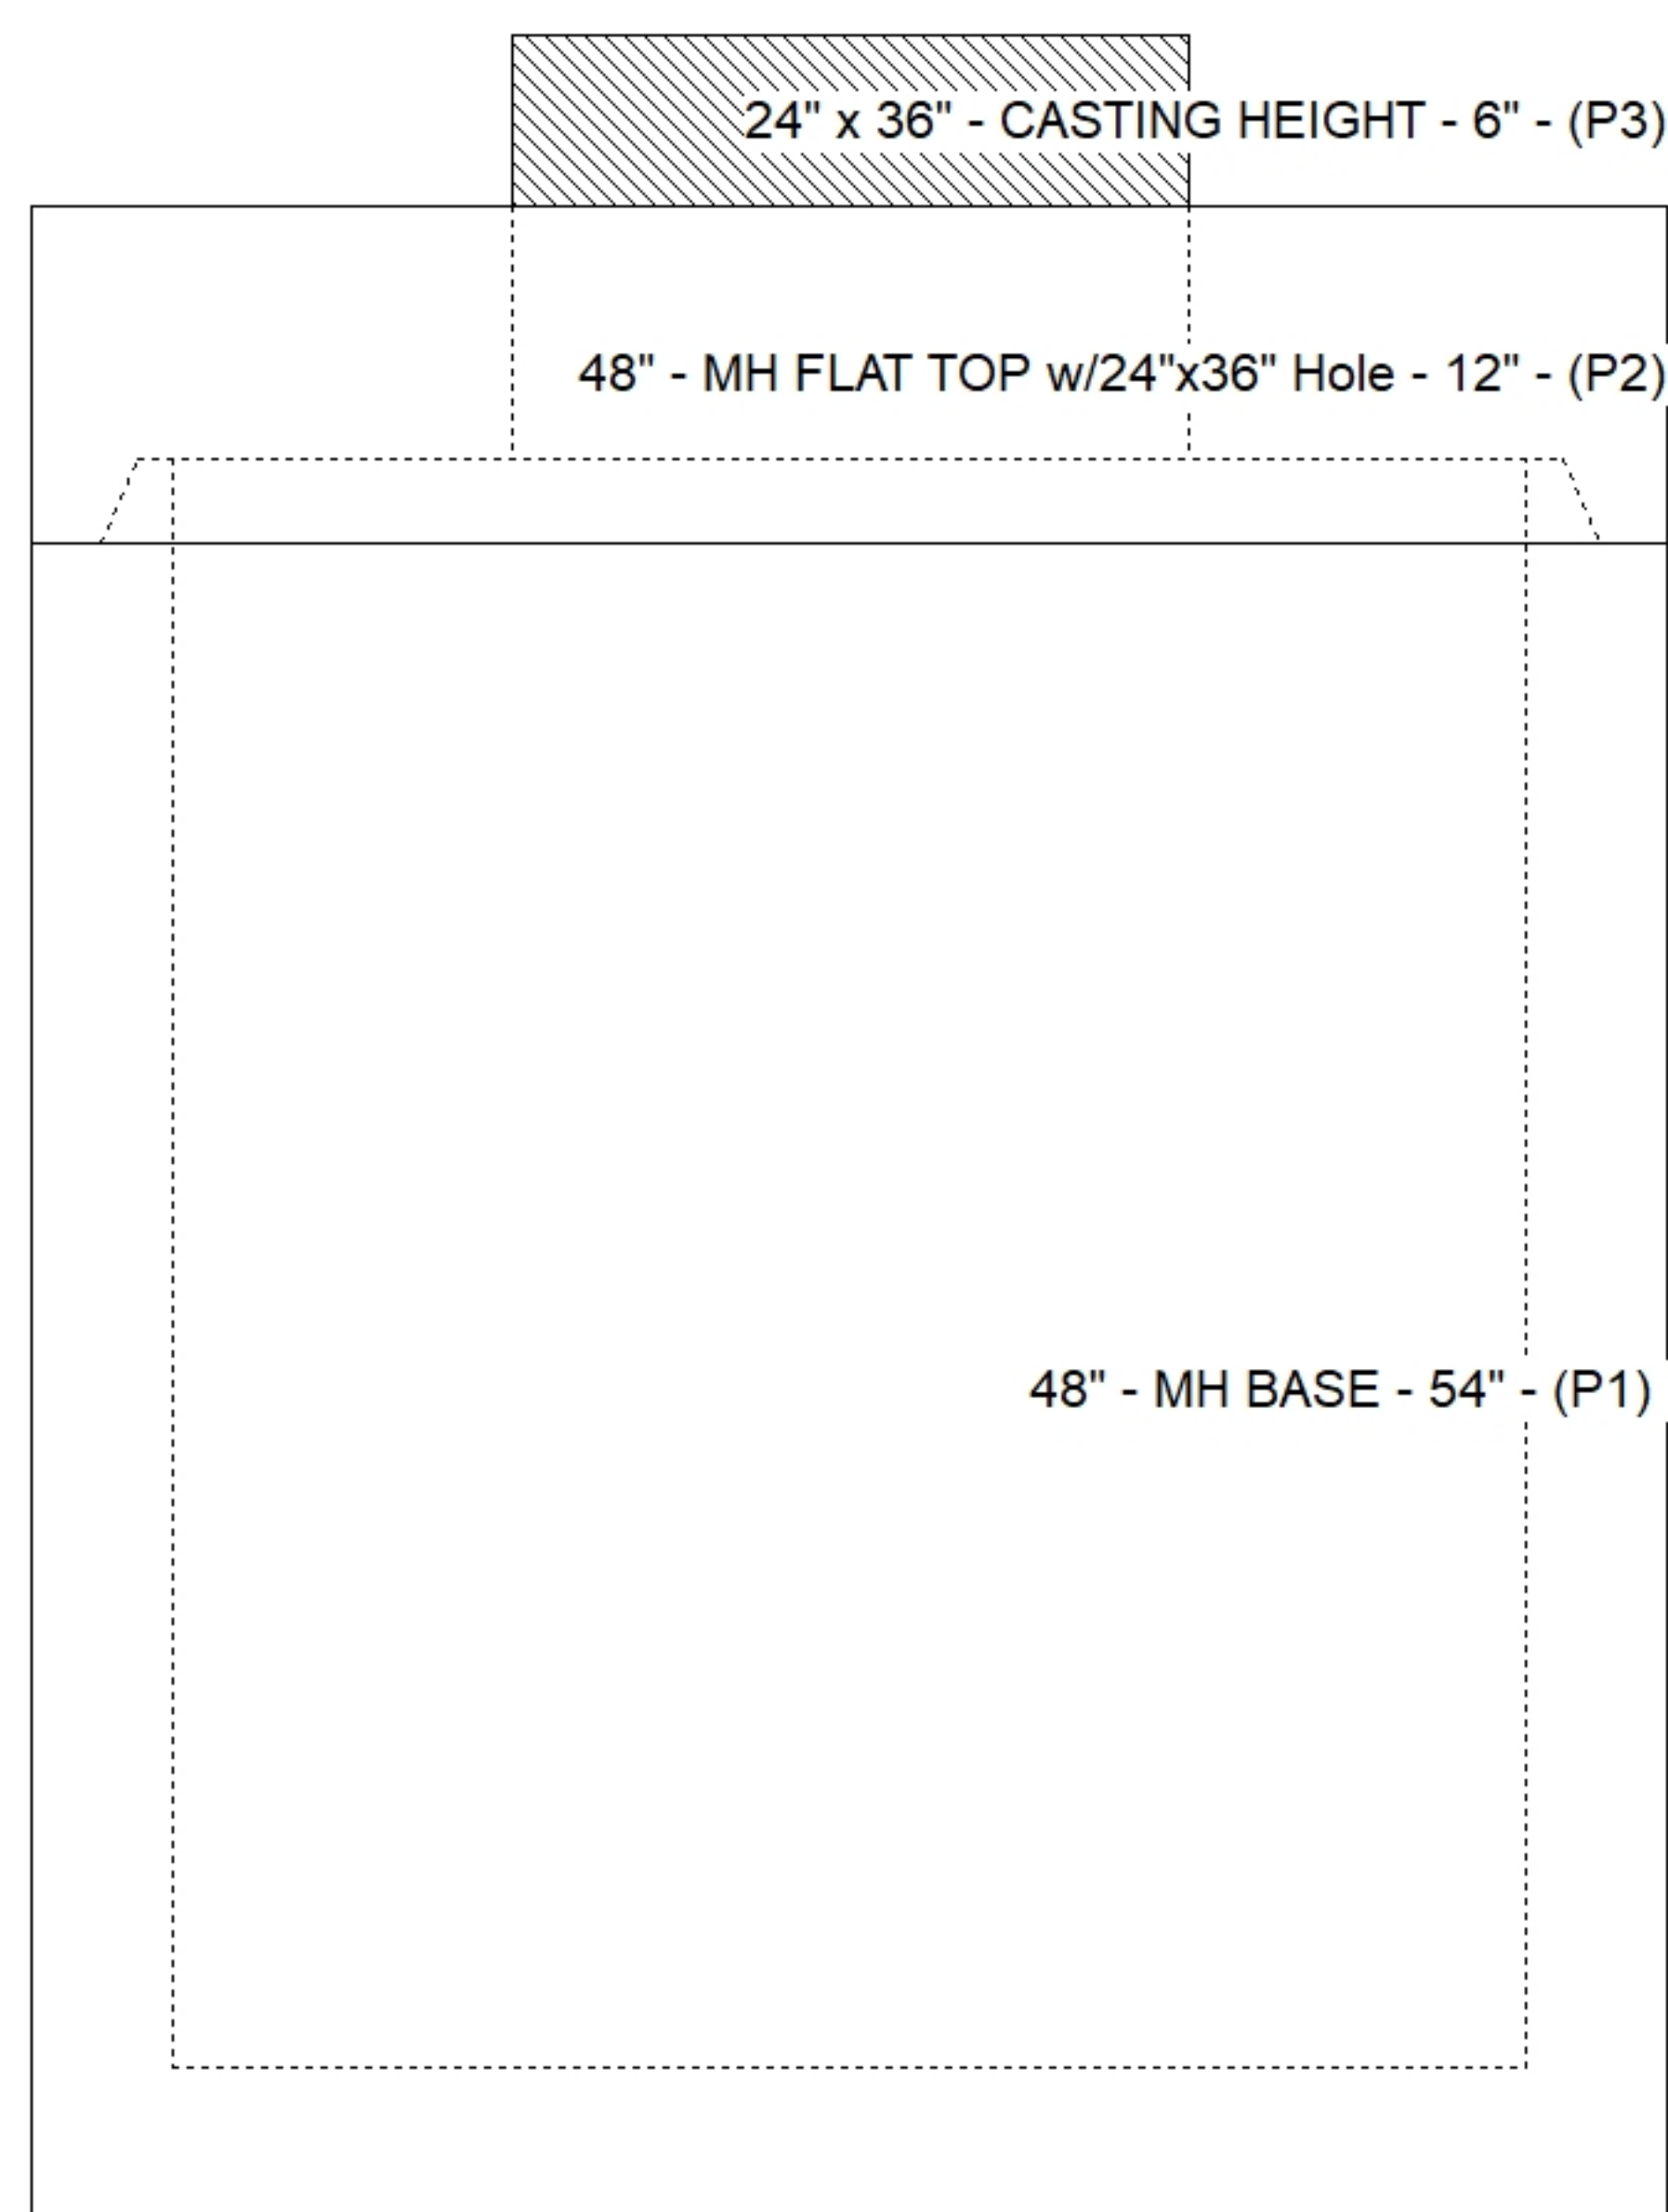

Default - Interior Dimensions

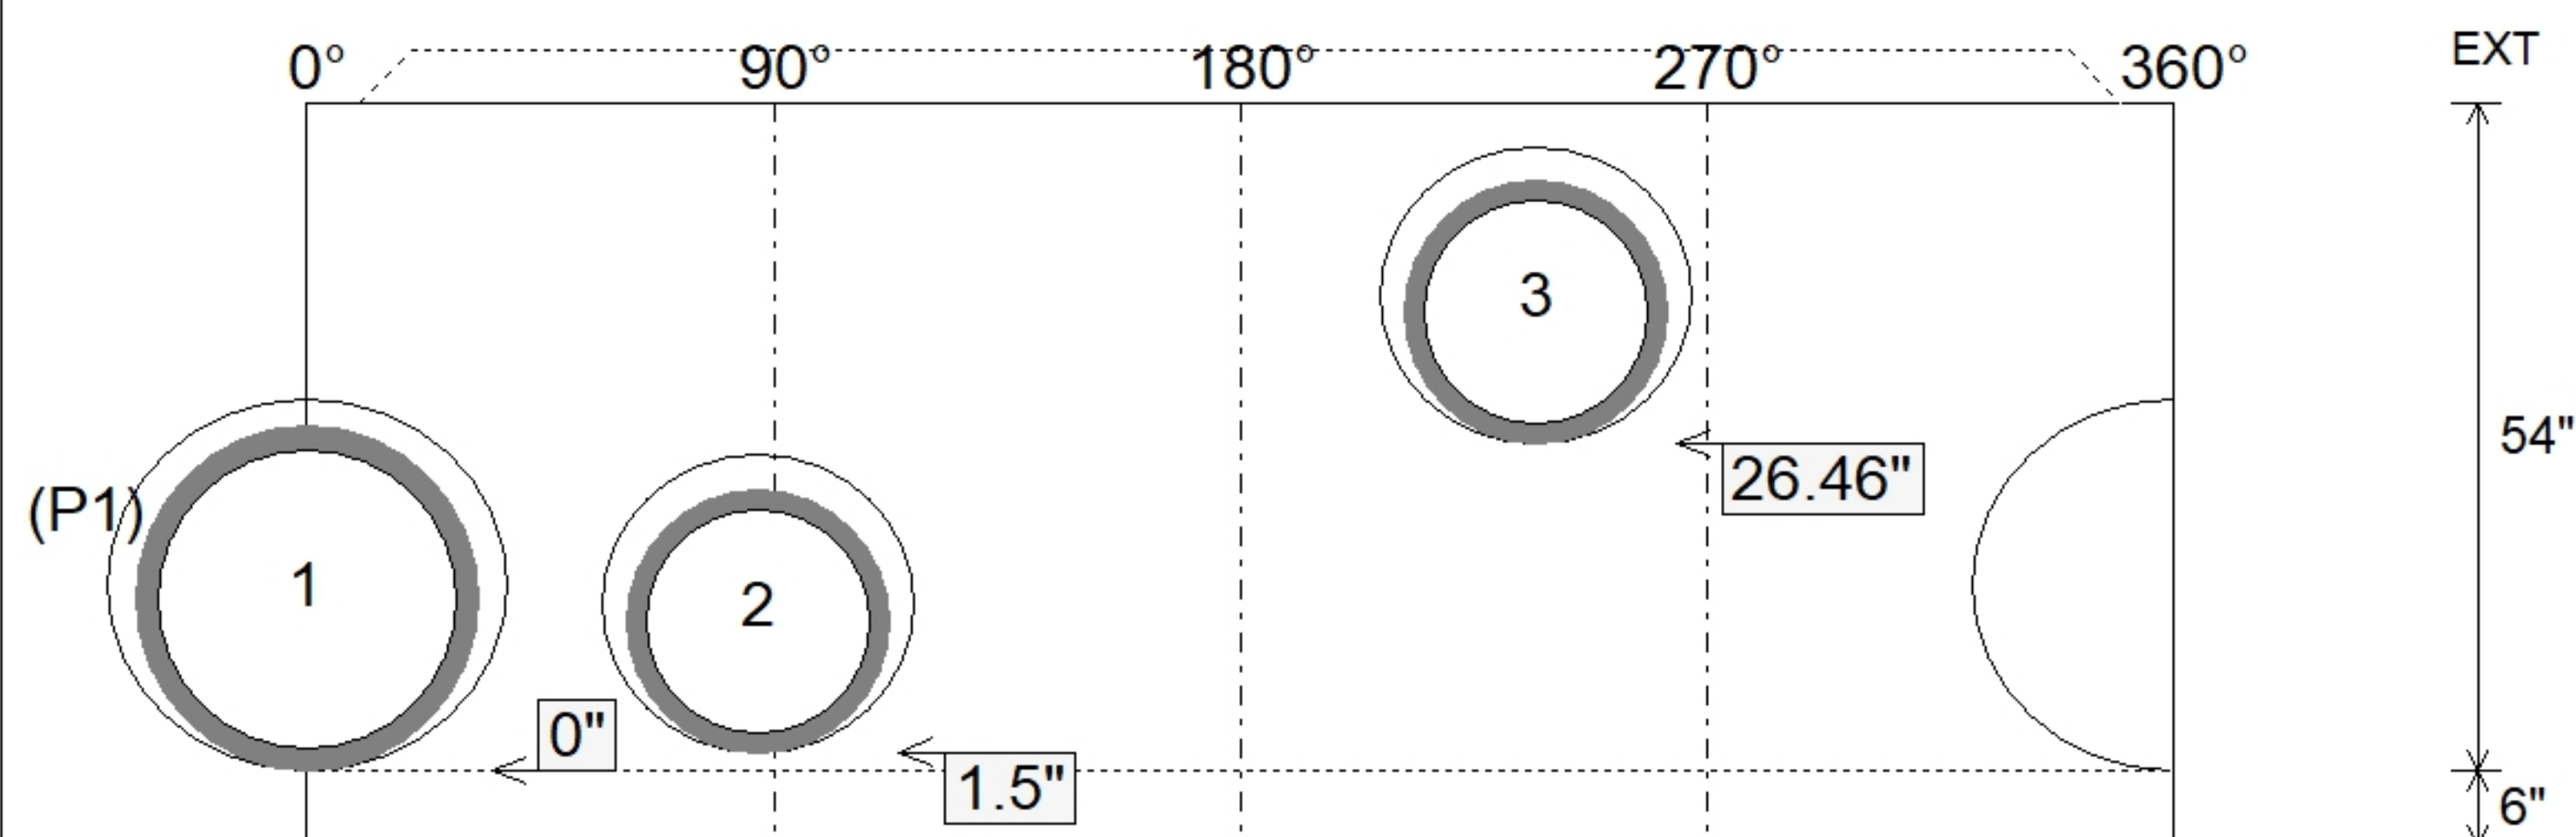

SUBMITTAL
APPROVED BY: