

Contractor: Winwater Hartford KY Co.


TECH: Jared - F

Plant: 100





Slack: 2.92"

Structure Total: 5499 lb

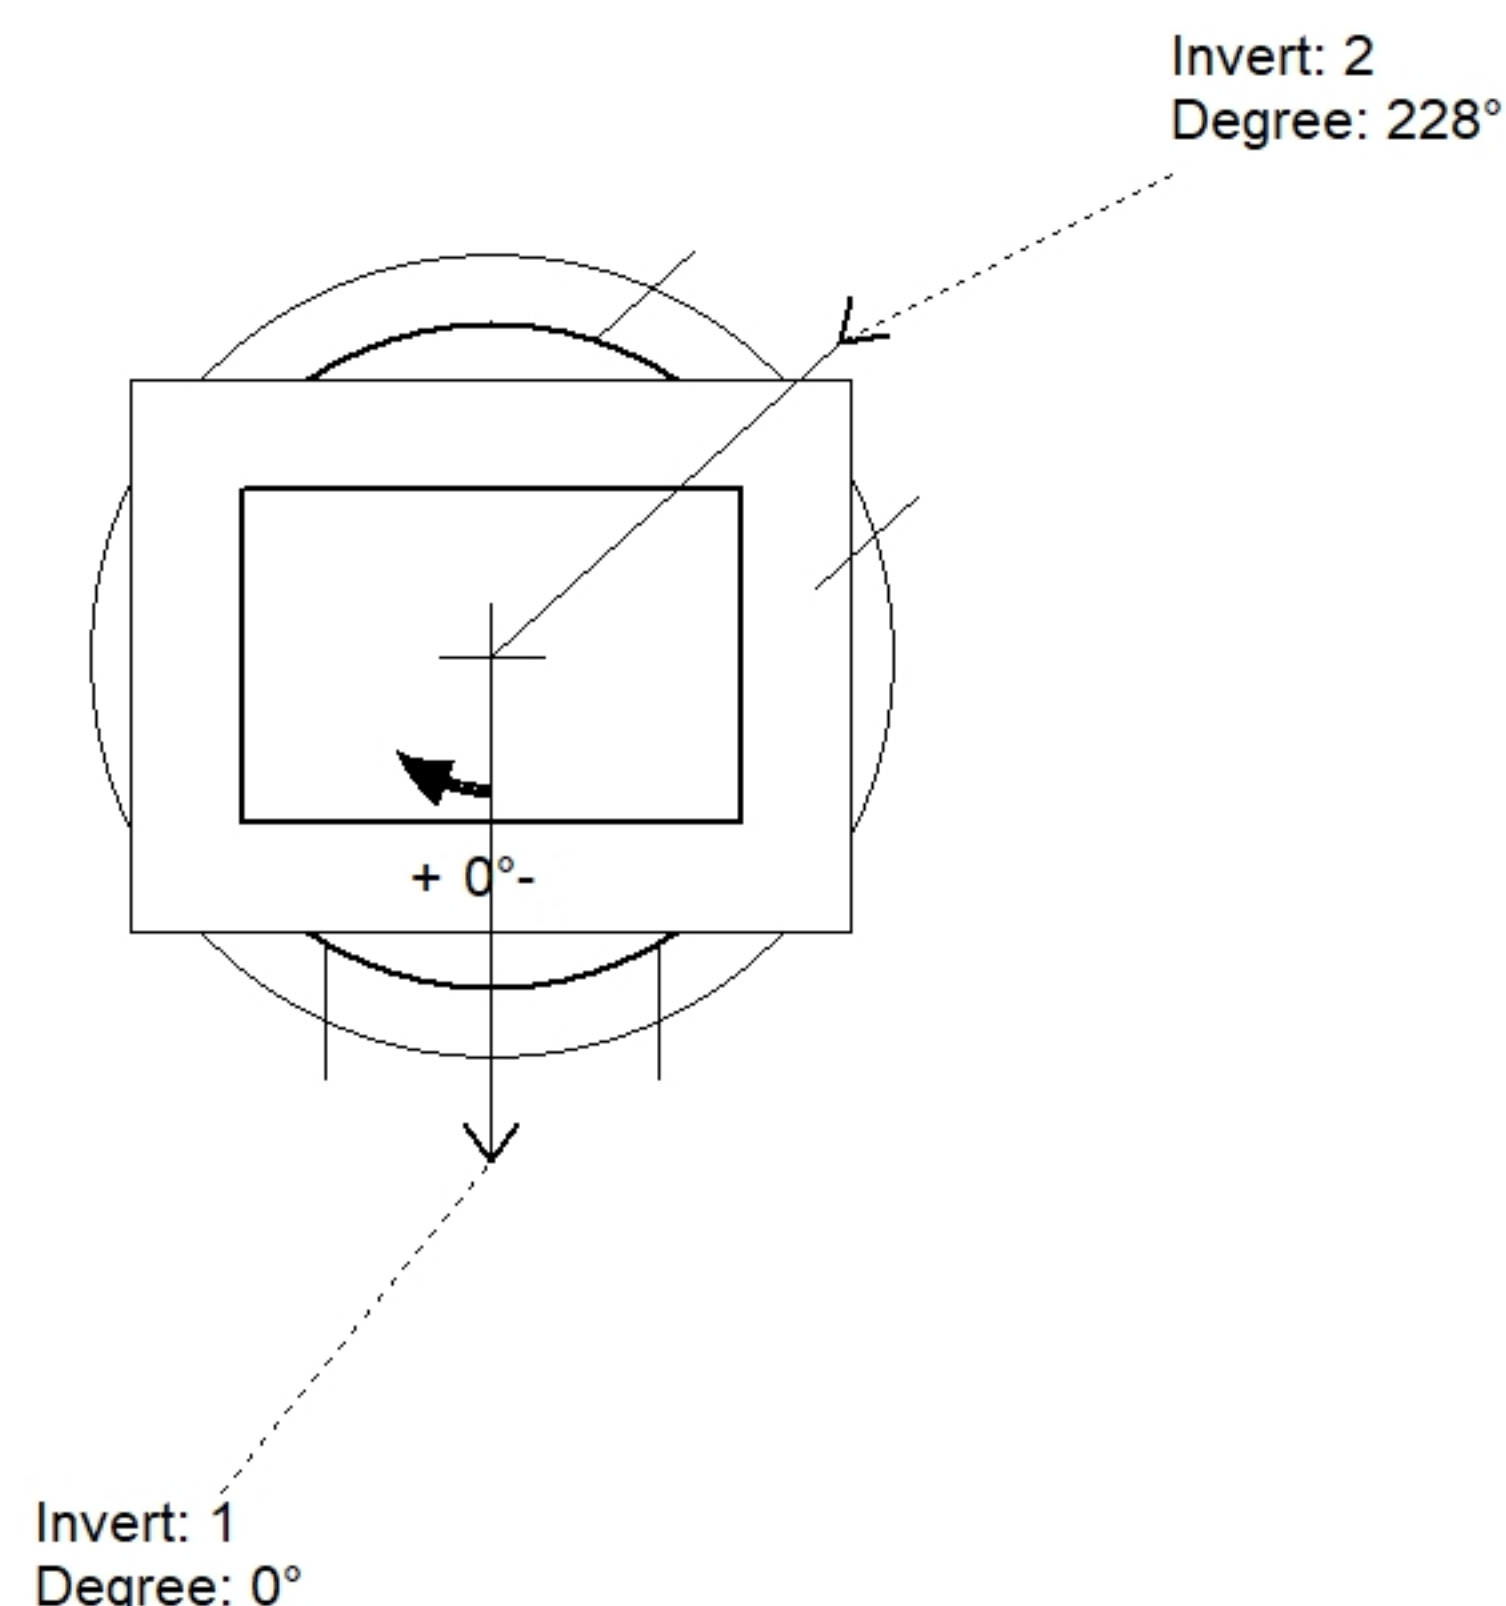

Position	Elev	Angle	Pipe	Pipe OD	Hole	Connector	Up ()	Ref
Rim	434.28'							
Reducer								
Invert 1	429.42'	0°	18" HDPE	21.2"	24"	Hole 24	0"	P1
Invert 2	429.52'	228°	18" HDPE	21.2"	24"	Hole 24	1.2"	P1
Invert 3								
Invert 4								
Invert 5								
Invert 6								
Invert 7								
Invert 8								

Default - Interior Dimensions

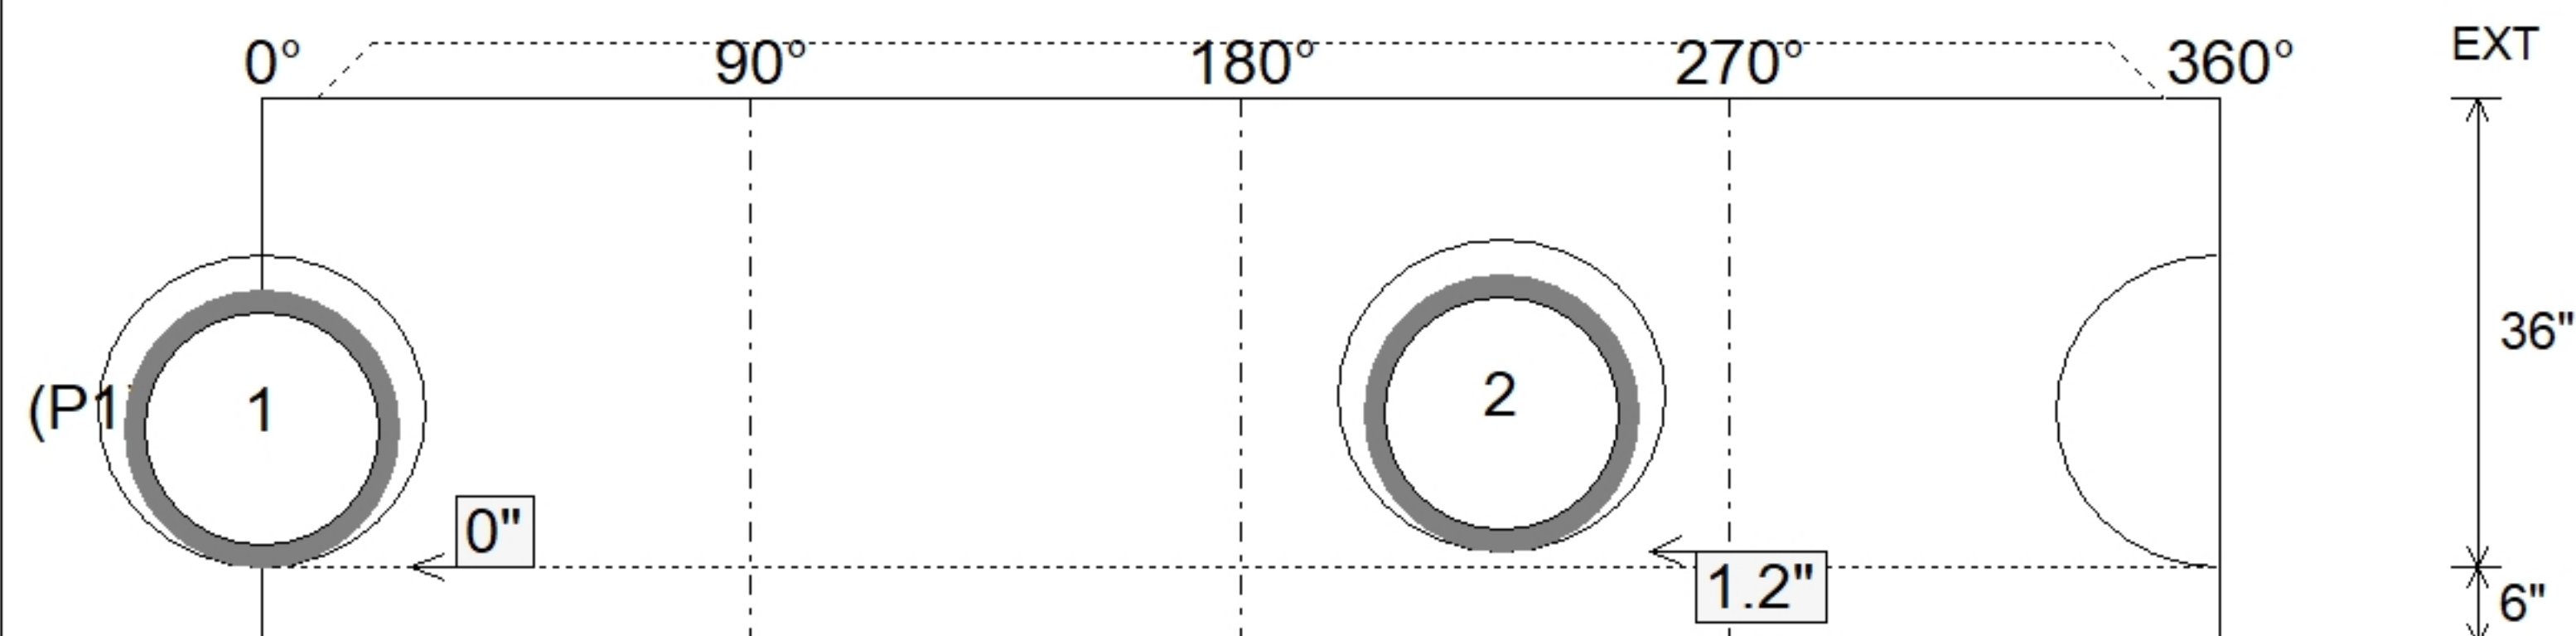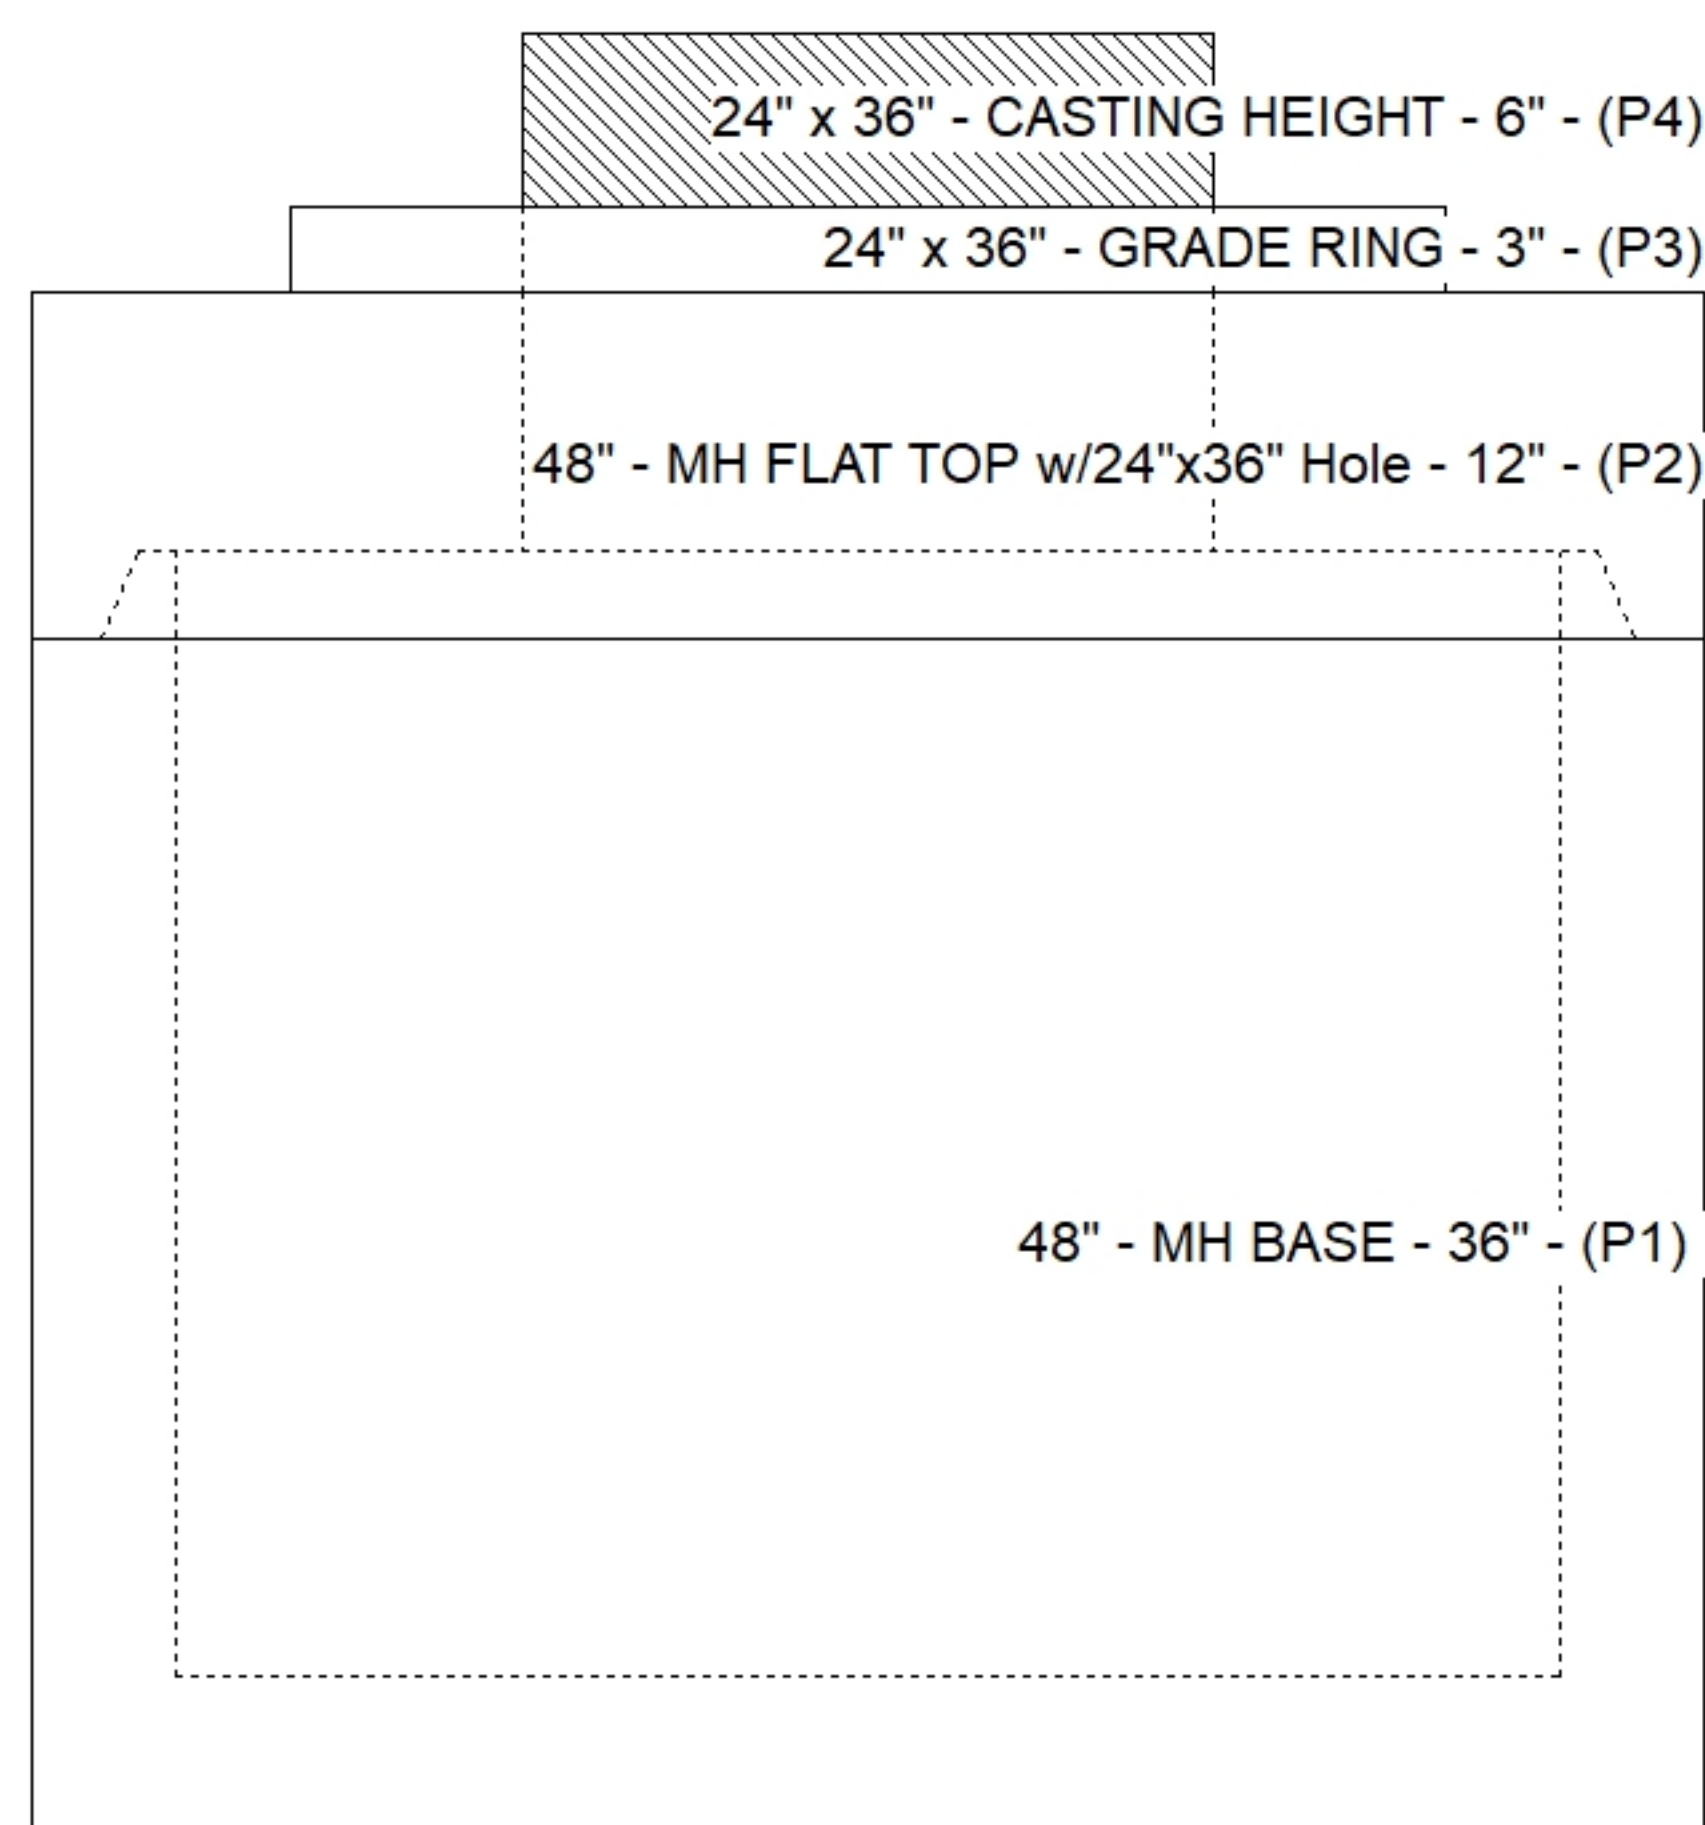

SUBMITTAL
APPROVED BY: