

Contractor: Winwater Hartford KY Co.


TECH: Jared - F

Plant: 100





Slack: 1.968"

Structure Total: 3622 lb

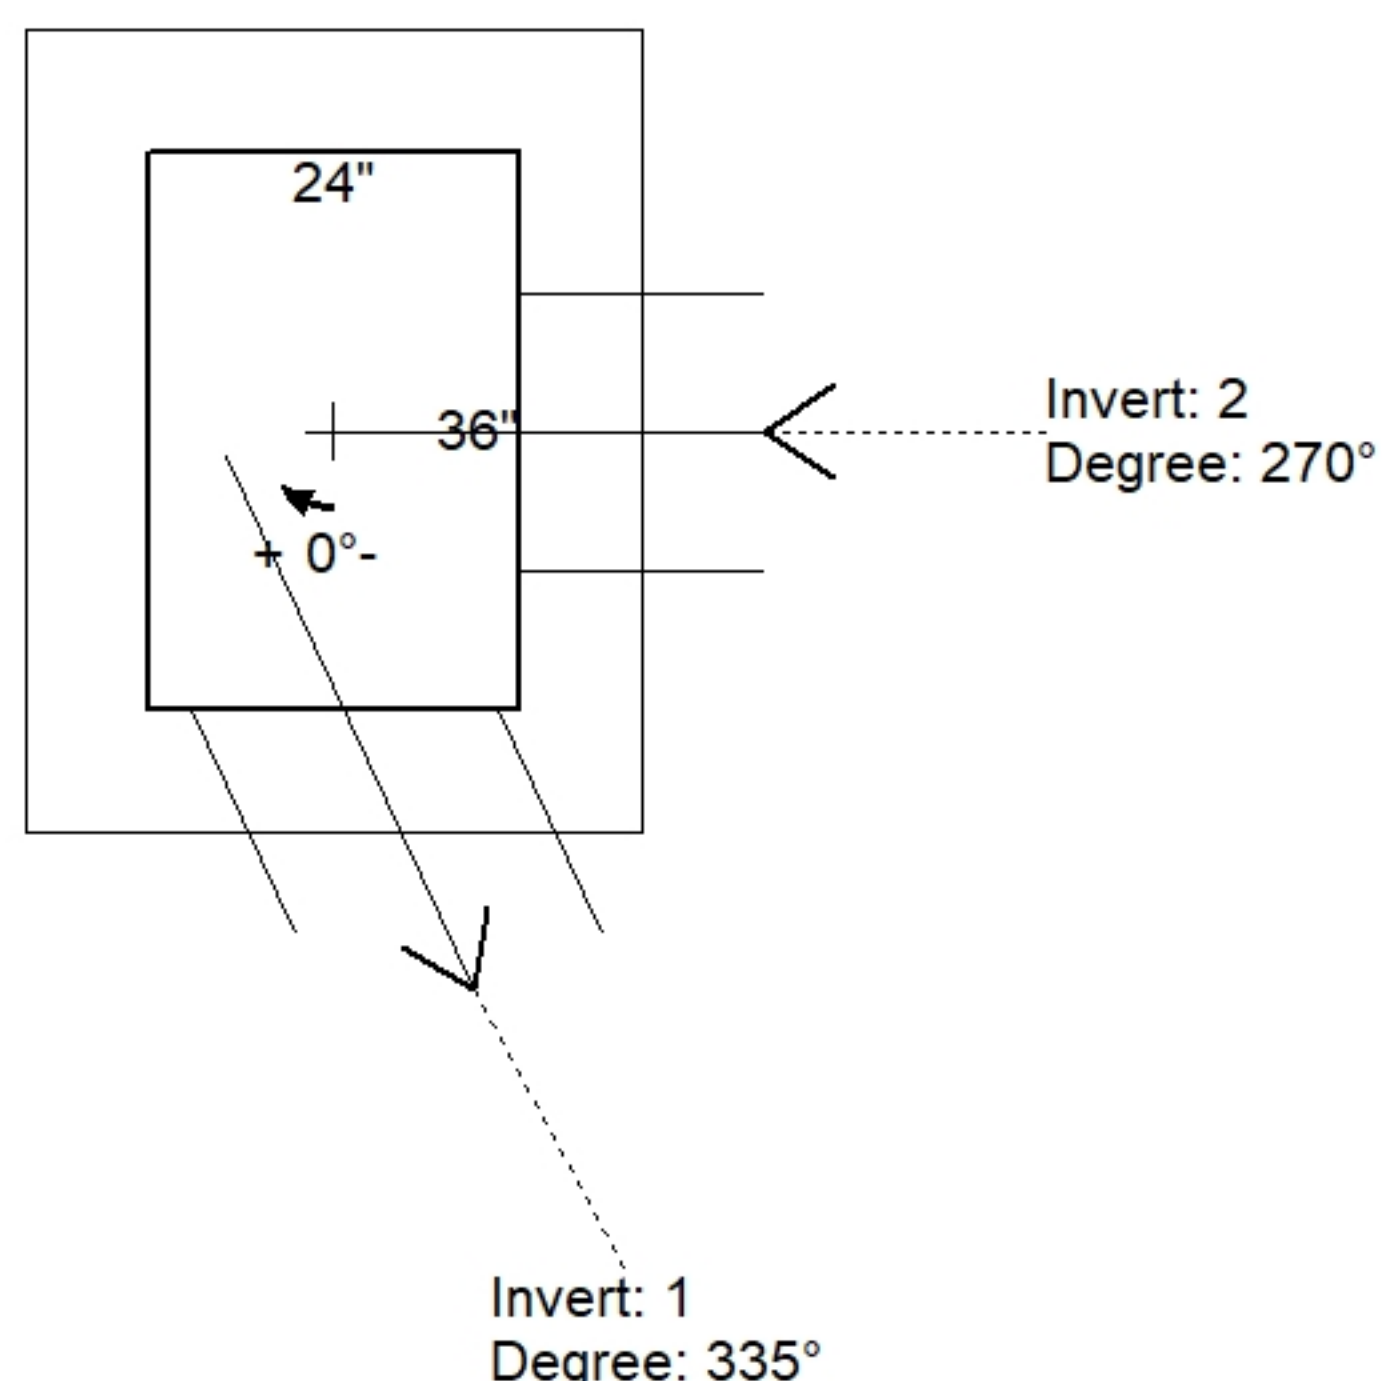

Position	Elev	Angle	Pipe	Pipe OD	Hole	Connector	Up (↓)	Ref
Rim	428.23'							
Reducer								
Invert 1	425.92'	335°	12" HDPE	14.5"	18"	Hole 18	-0.002"	P1
Invert 2	425.92'	270°	12" HDPE	14.5"	18"	Hole 18	-0.002"	P1
Invert 3								
Invert 4								
Invert 5								
Invert 6								
Invert 7								
Invert 8								

Default - Interior Dimensions

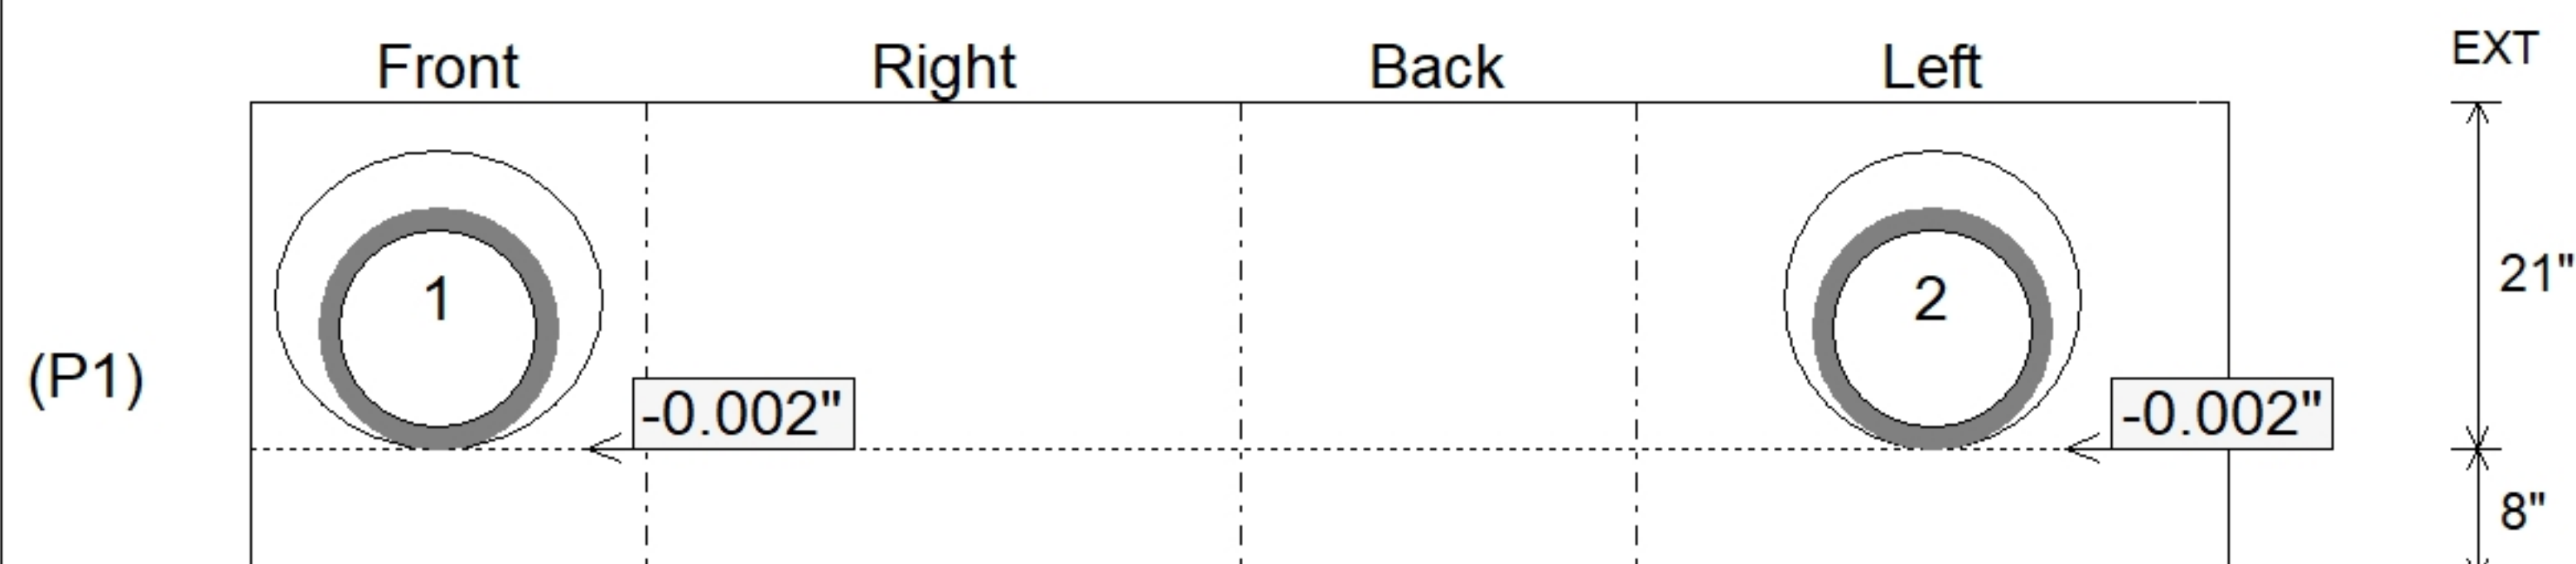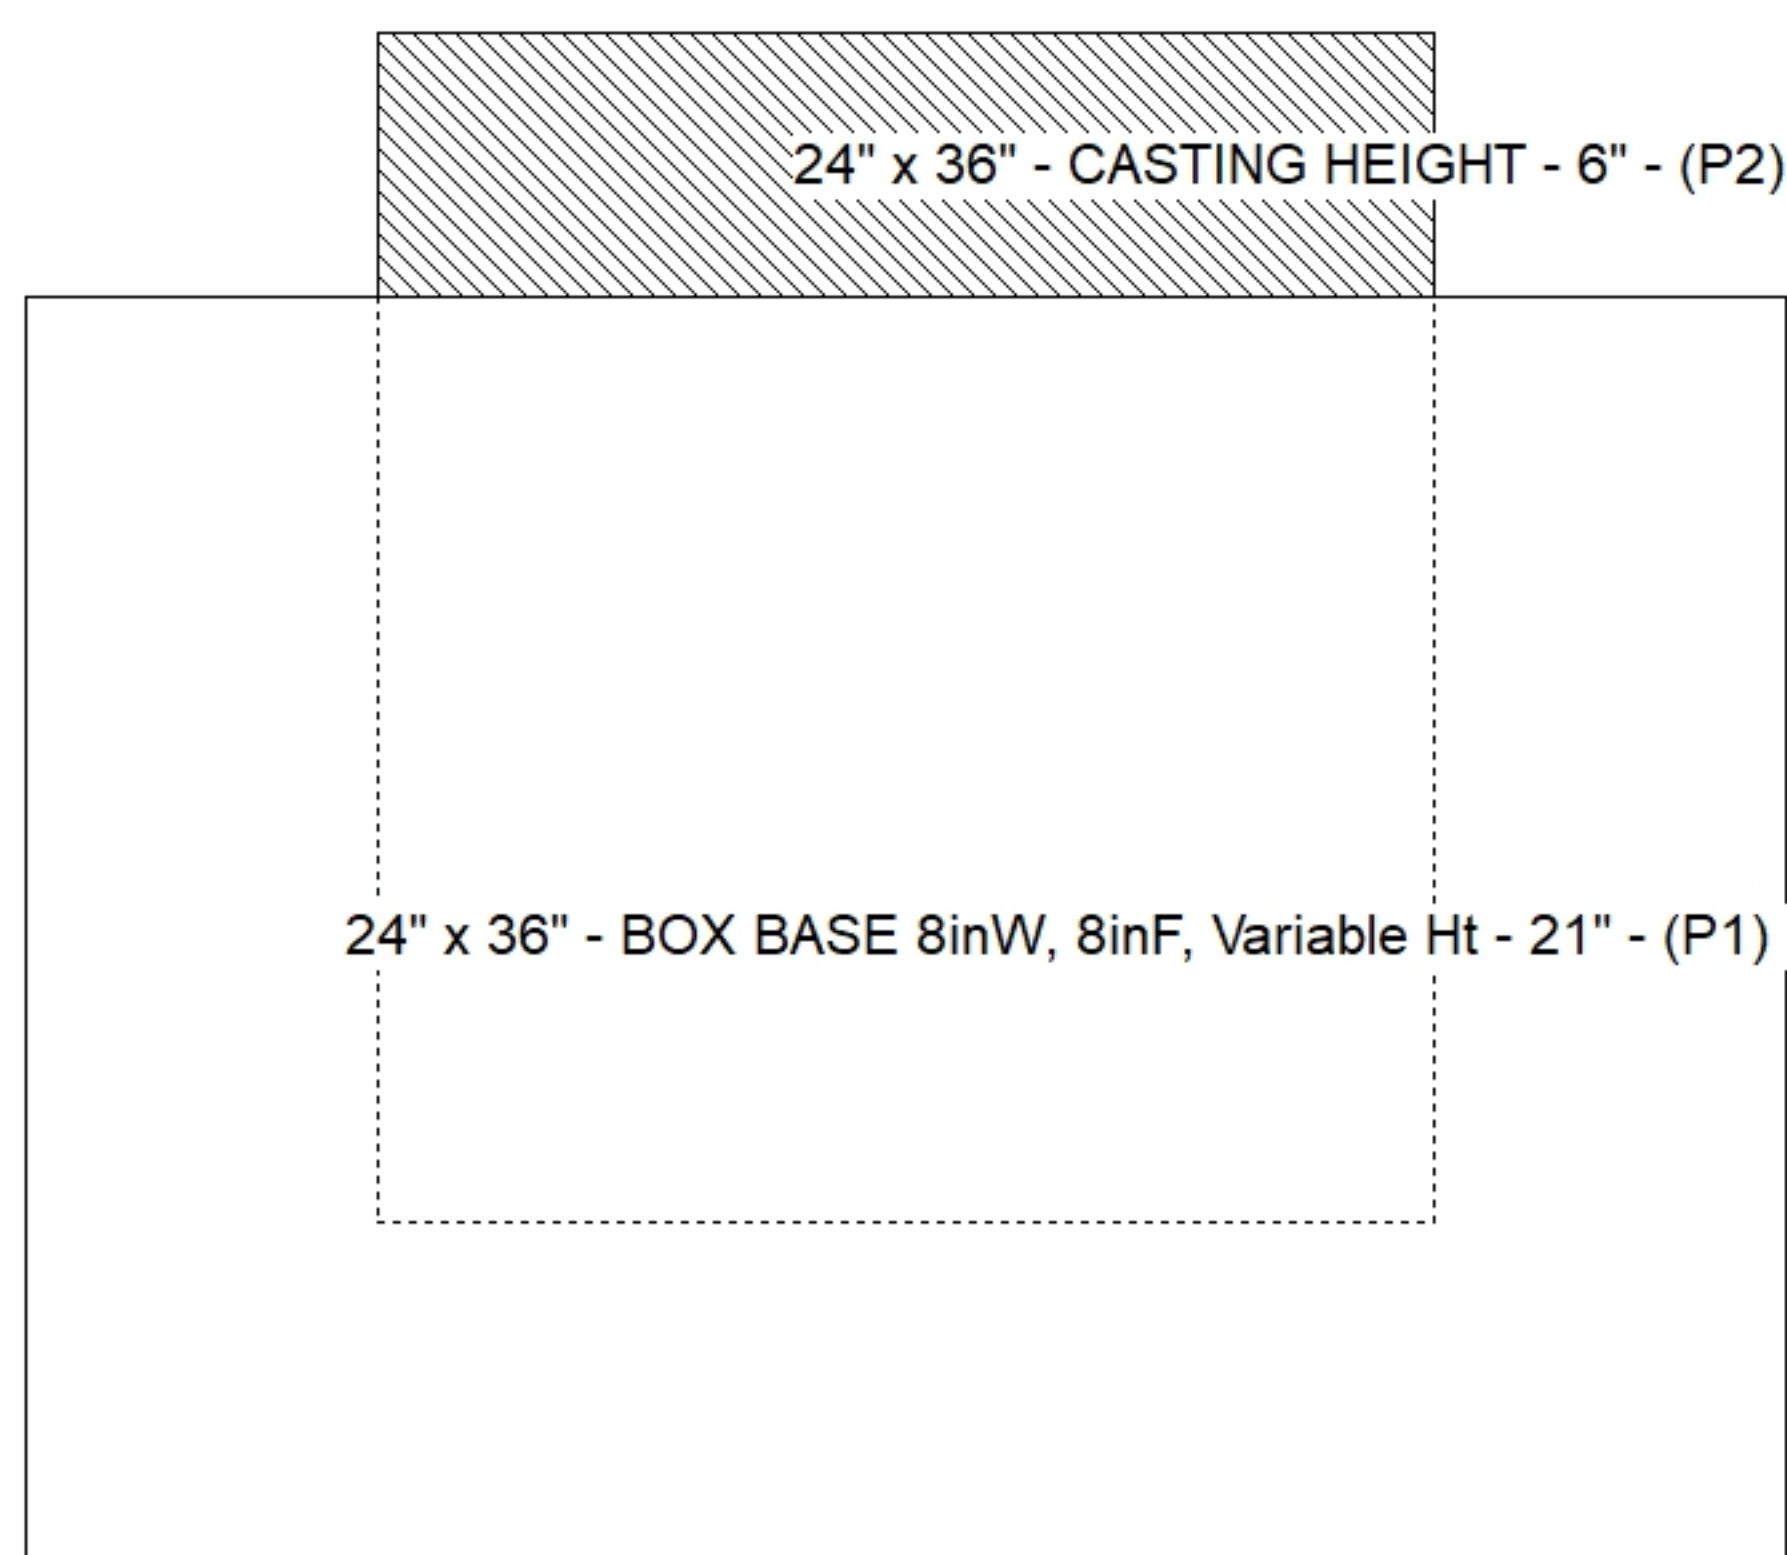

SUBMITTAL
APPROVED BY: