

**Contractor: Winwater Hartford KY Co.**

TECH: Jared - F

Plant: 100



Slack: 2.3"


REINFORCING PER ASTM A615 (GRADE 60).

- TOP SLAB (As .62) #5 BARS AT 6" C.C.E.W..
- RISER/WALLS (As .12)
- FLOOR (As .31) #5 BARS AT 12" C.C.E.W.

P3) 24" x 36" - CASTING HEIGHT - 6"  
P2) 48" - MH FLAT TOP w/24"x36" Hole - 7"  
P1) 48" - MH BASE Custom Ht - 28"  
1) CASTING - HOE 525 SET FLAT GRATE (F/G/H)  
1) 48" - Conseal CS-102 1.00"  
1) 24" x 36" - Conseal CS-102 1.00"  
2) Hole - 20



0 lb  
1044 lb  
3016 lb  
442 lb  
0 lb  
0 lb  
0 lb

Structure Total: 4502 lb

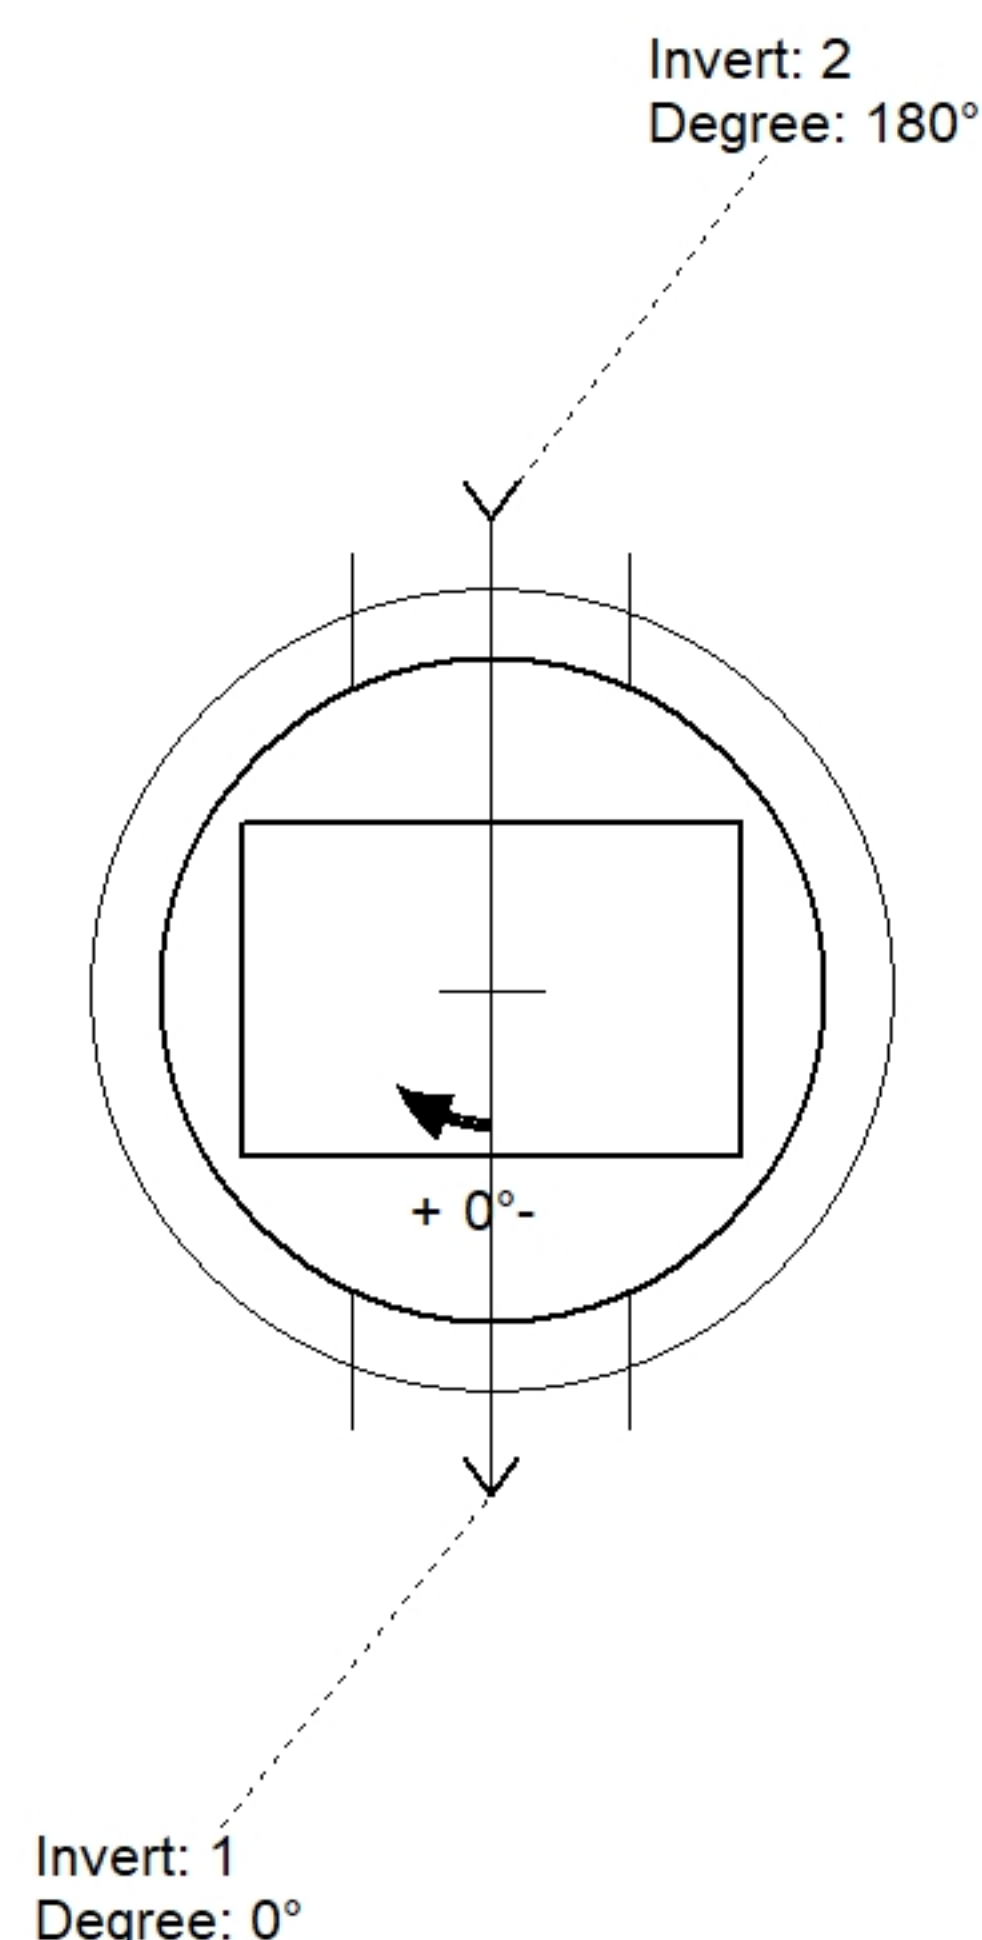

| Position | Elev    | Angle | Pipe     | Pipe OD | Hole | Connector | Up (↓) | Ref |
|----------|---------|-------|----------|---------|------|-----------|--------|-----|
| Rim      | 430.87' |       |          |         |      |           |        |     |
| Reducer  |         |       |          |         |      |           |        |     |
| Invert 1 | 427.37' | 0°    | 15" HDPE | 17.6"   | 20"  | Hole 20   | 0"     | P1  |
| Invert 2 | 427.47' | 180°  | 15" HDPE | 17.6"   | 20"  | Hole 20   | 1.2"   | P1  |
| Invert 3 |         |       |          |         |      |           |        |     |
| Invert 4 |         |       |          |         |      |           |        |     |
| Invert 5 |         |       |          |         |      |           |        |     |
| Invert 6 |         |       |          |         |      |           |        |     |
| Invert 7 |         |       |          |         |      |           |        |     |
| Invert 8 |         |       |          |         |      |           |        |     |

### Default - Interior Dimensions

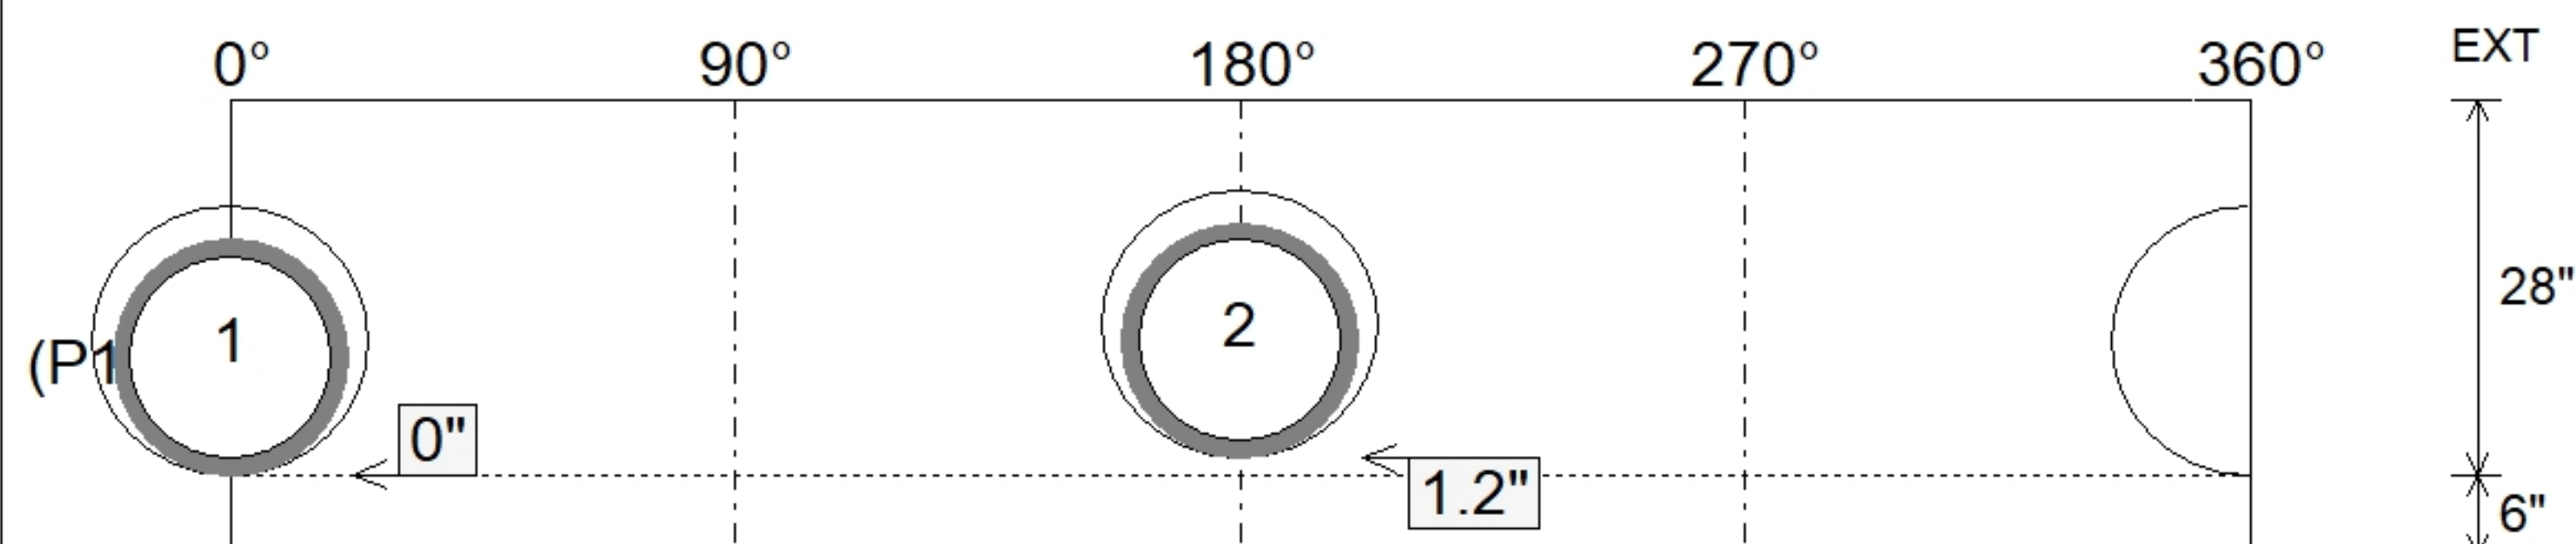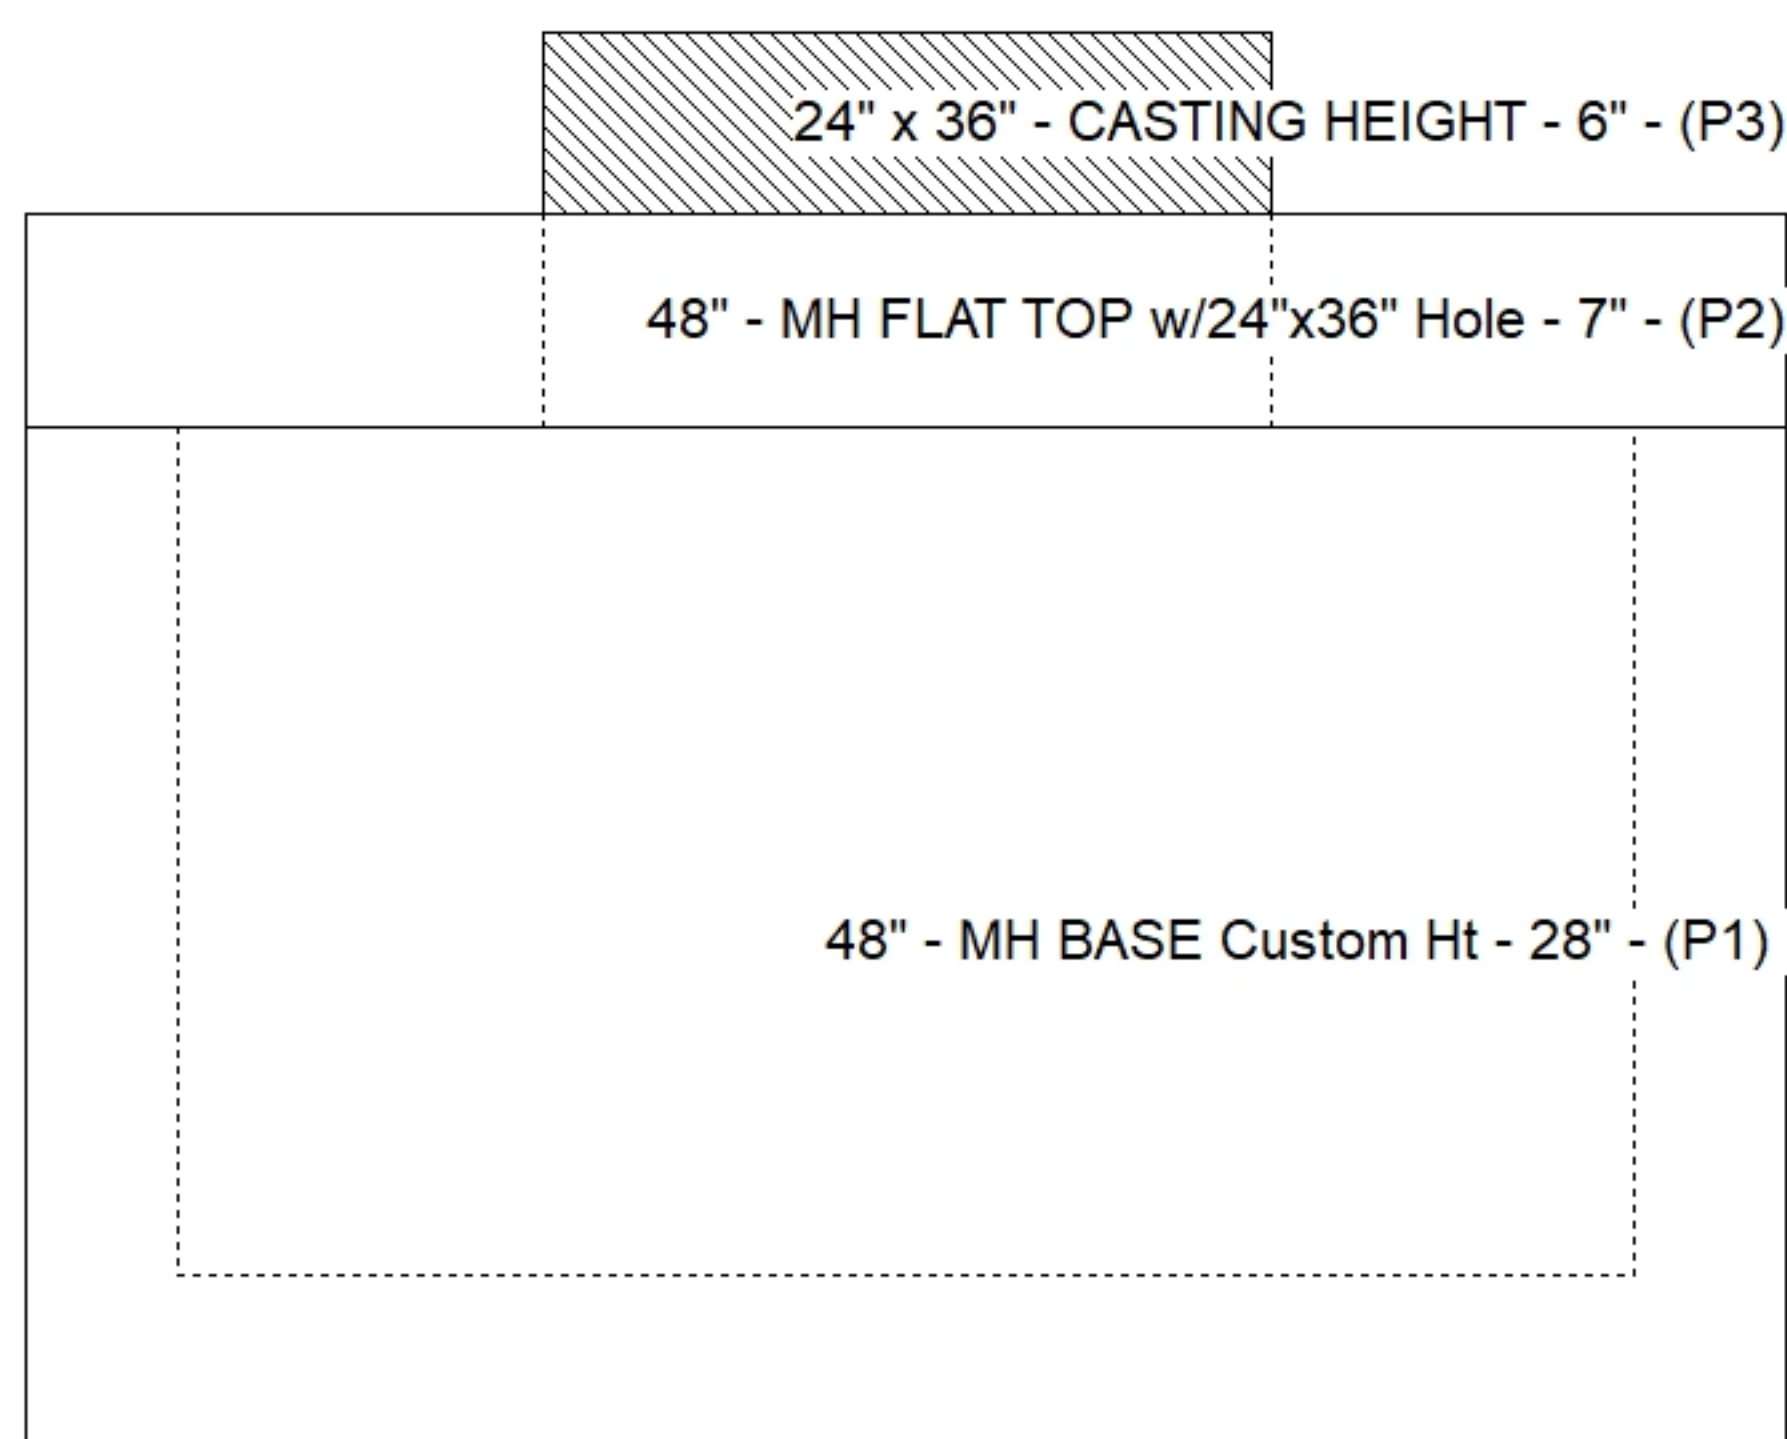

Submittal Drawing  
10/2/2026 8:34:42 AM

SUBMITTAL  
APPROVED BY: