

Contractor: Winwater Hartford KY Co.

TECH: Jared - F

Plant: 100



Size: 48"

Rim to Invert: 5.48'

Floor Height: 6"

Slack: 2.06"


REINFORCING PER ASTM A615 (GRADE 60).

- TOP SLAB (As .62) #5 BARS AT 6" C.C.E.W..
- RISER/WALLS (As .12)
- FLOOR (As .31) #5 BARS AT 12" C.C.E.W.


P3) 30" x 30" - CASTING HEIGHT - 4"
P2) 48" - MH FLAT TOP w/30"x30" Hole - 12"
P1) 48" - MH BASE Custom Ht - 49"
1) CASTING - HOE 468 F/G
1) 48" - Conseal CS-102 1.00"
1) 30" x 30" - Conseal CS-102 1.00"
1) Hole - 20

0 lb
1350 lb
4618 lb
489 lb
0 lb
0 lb
0 lb

Structure Total: 6457 lb

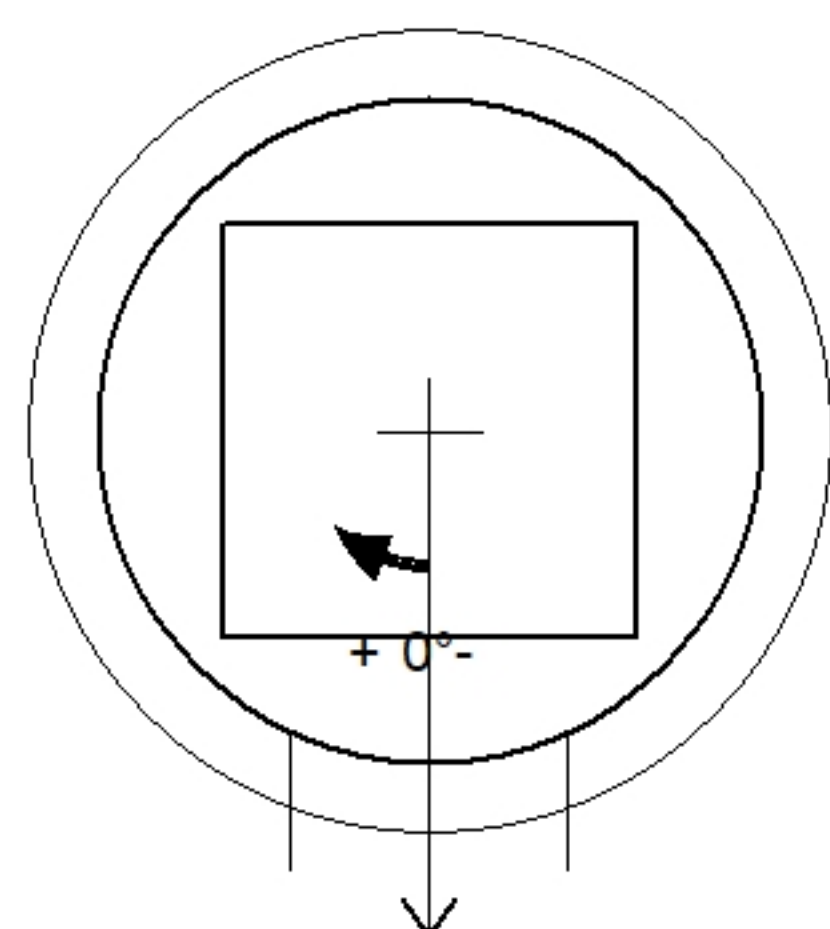


Invert: 1
Degree: 0°

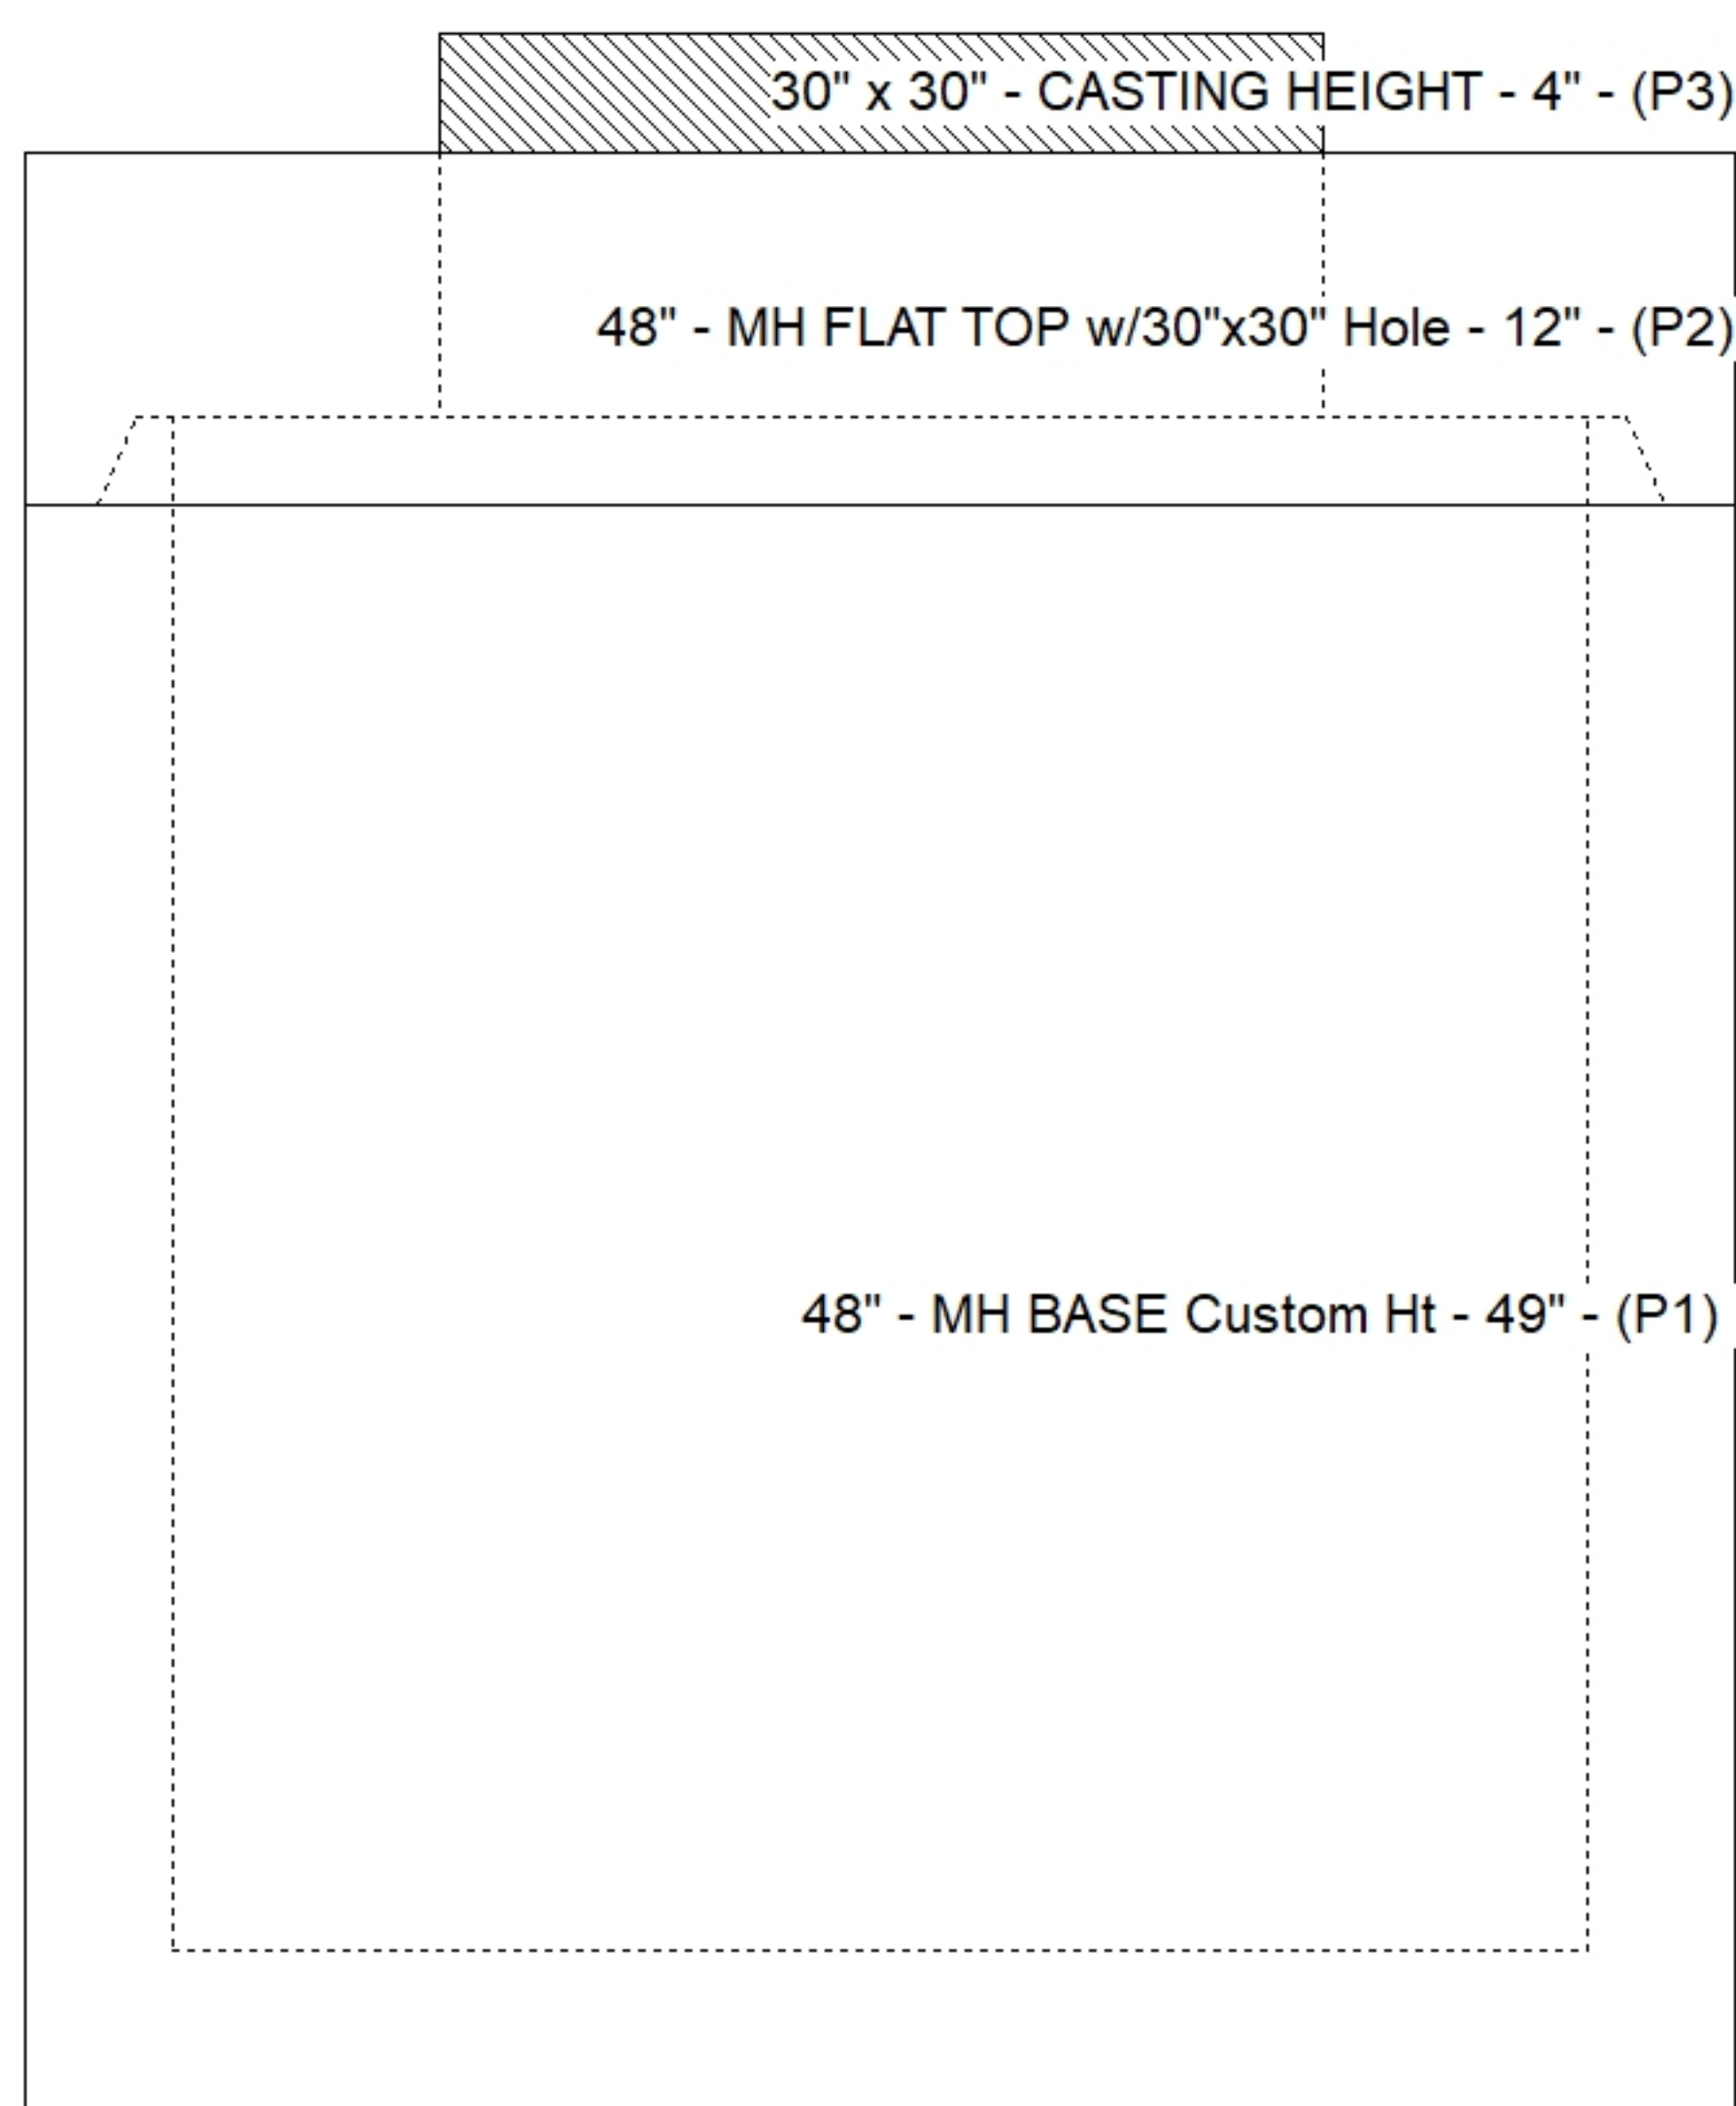

Position	Elev	Angle	Pipe	Pipe OD	Hole	Connector	Up ()	Ref
Rim	434.14'							
Reducer								
Invert 1	428.66'	0°	15" HDPE	17.6"	20"	Hole 20	0"	P1
Invert 2								
Invert 3								
Invert 4								
Invert 5								
Invert 6								
Invert 7								
Invert 8								

Default - Interior Dimensions

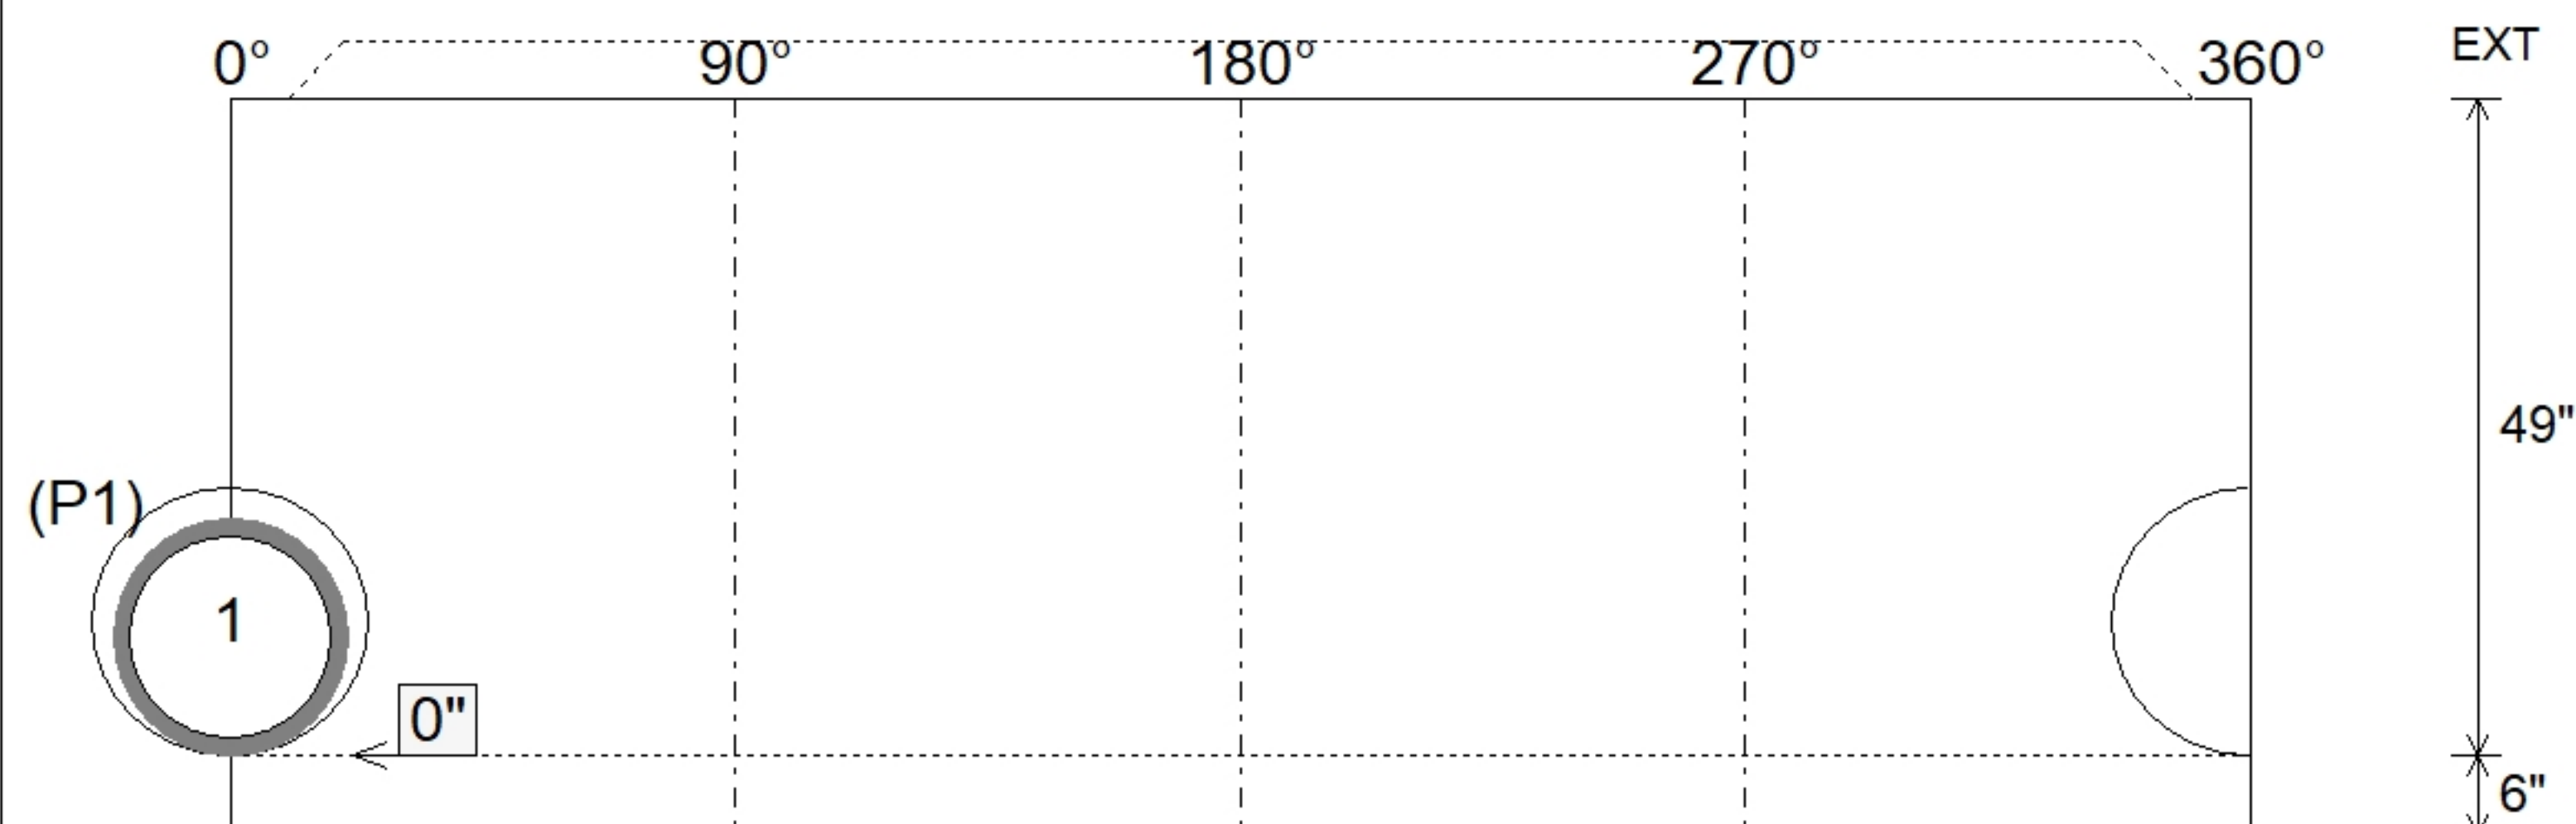

Submittal Drawing
10/2/2026 8:34:42 AM

SUBMITTAL
APPROVED BY: