

**Contractor: Winwater Hartford KY Co.**

TECH: Jared - F

Plant: 100



Slack: 2.2"


REINFORCING PER ASTM A615 (GRADE 60).

- TOP SLAB (As .62) #5 BARS AT 6" C.C.E.W..
- RISER/WALLS (As .12)
- FLOOR (As .31) #5 BARS AT 12" C.C.E.W.

P3) 30" x 30" - CASTING HEIGHT - 4"  
P2) 48" - MH FLAT TOP w/30"x30" Hole - 12"  
P1) 48" - MH BASE Custom Ht - 32"  
1) CASTING - HOE 468 F/G  
1) 48" - Conseal CS-102 1.00"  
1) 30" x 30" - Conseal CS-102 1.00"  
1) Hole - 24

0 lb  
1350 lb  
3368 lb  
489 lb  
0 lb  
0 lb  
0 lb



Structure Total: 5207 lb

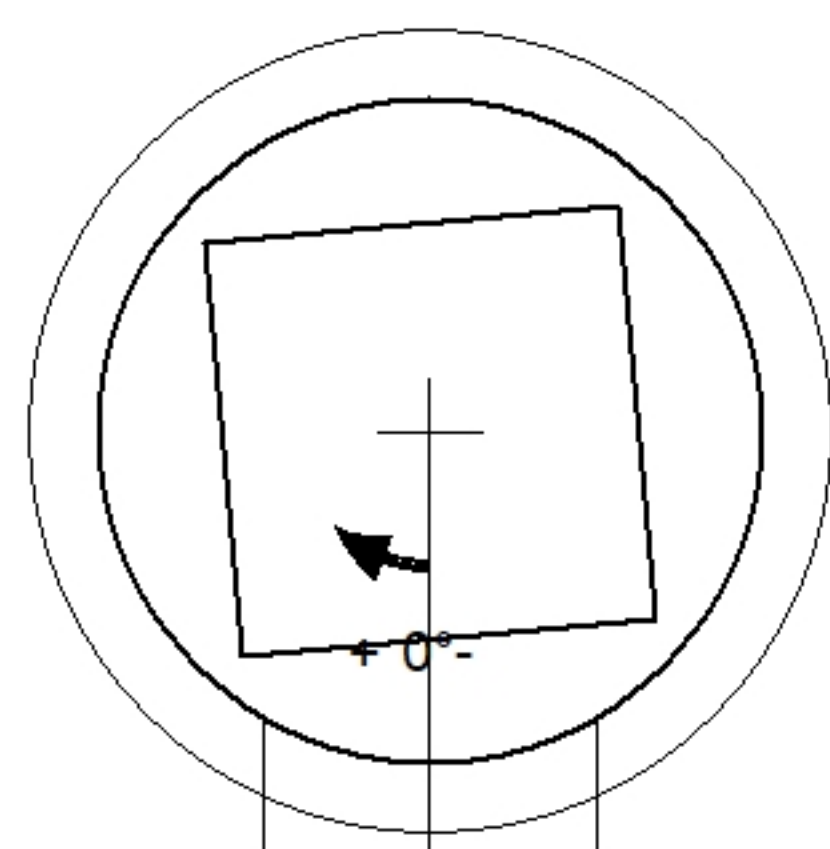

Invert: 1  
Degree: 0°

| Position | Elev    | Angle | Pipe     | Pipe OD | Hole | Connector | Up (') | Ref |
|----------|---------|-------|----------|---------|------|-----------|--------|-----|
| Rim      | 434.52' |       |          |         |      |           |        |     |
| Reducer  |         |       |          |         |      |           |        |     |
| Invert 1 | 430.47' | 0°    | 18" HDPE | 21.2"   | 24"  | Hole 24   | 0"     | P1  |
| Invert 2 |         |       |          |         |      |           |        |     |
| Invert 3 |         |       |          |         |      |           |        |     |
| Invert 4 |         |       |          |         |      |           |        |     |
| Invert 5 |         |       |          |         |      |           |        |     |
| Invert 6 |         |       |          |         |      |           |        |     |
| Invert 7 |         |       |          |         |      |           |        |     |
| Invert 8 |         |       |          |         |      |           |        |     |

### Default - Interior Dimensions

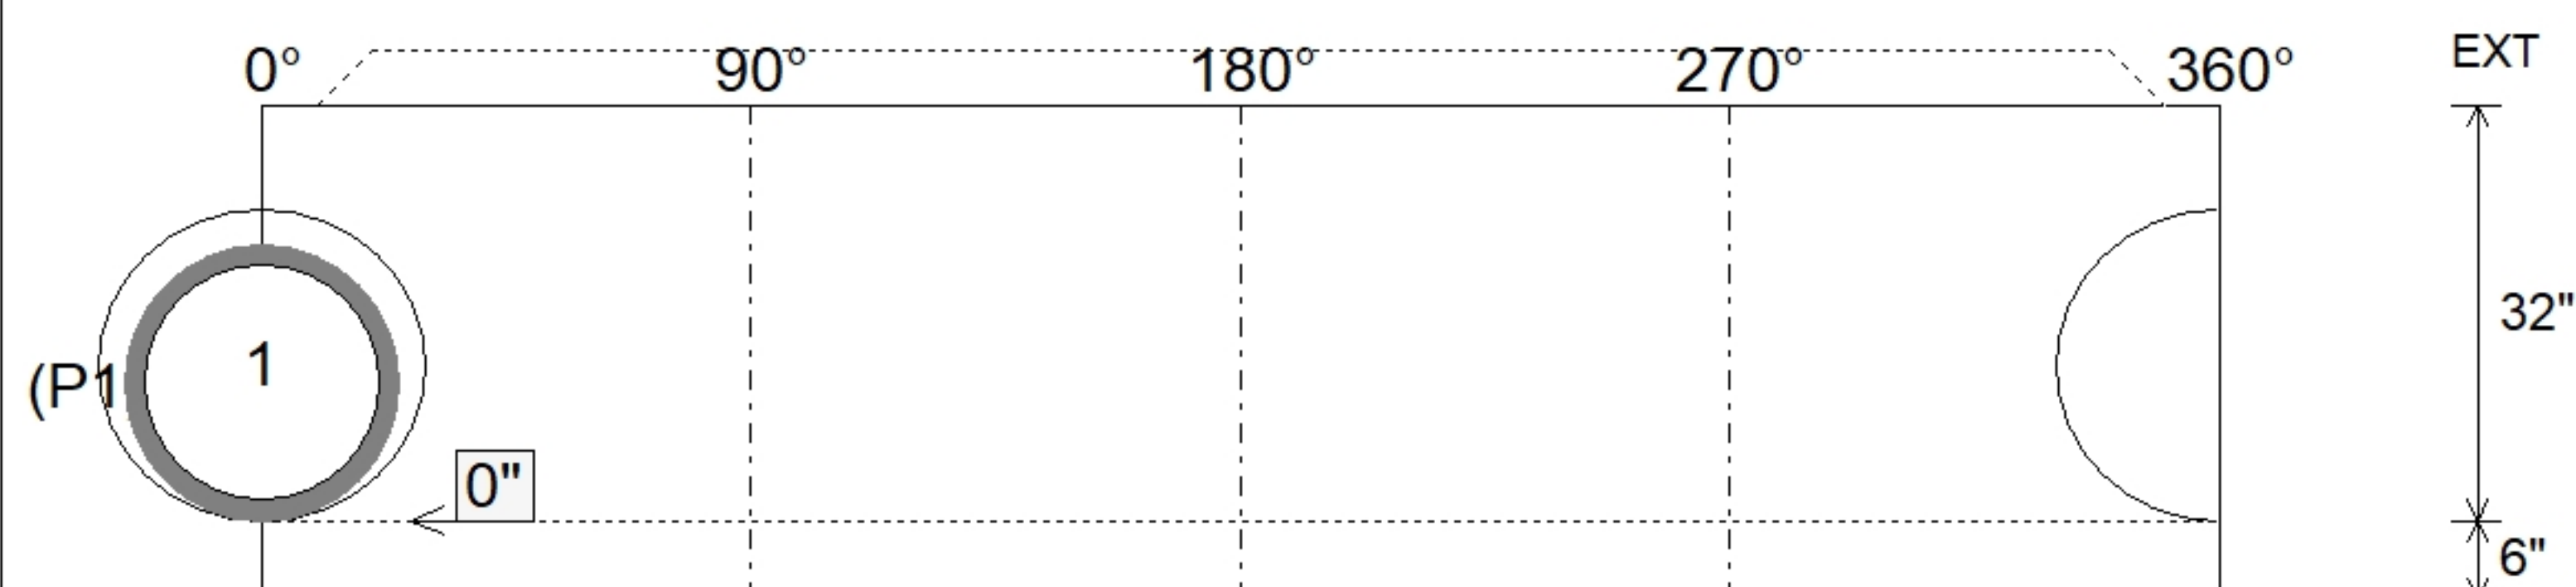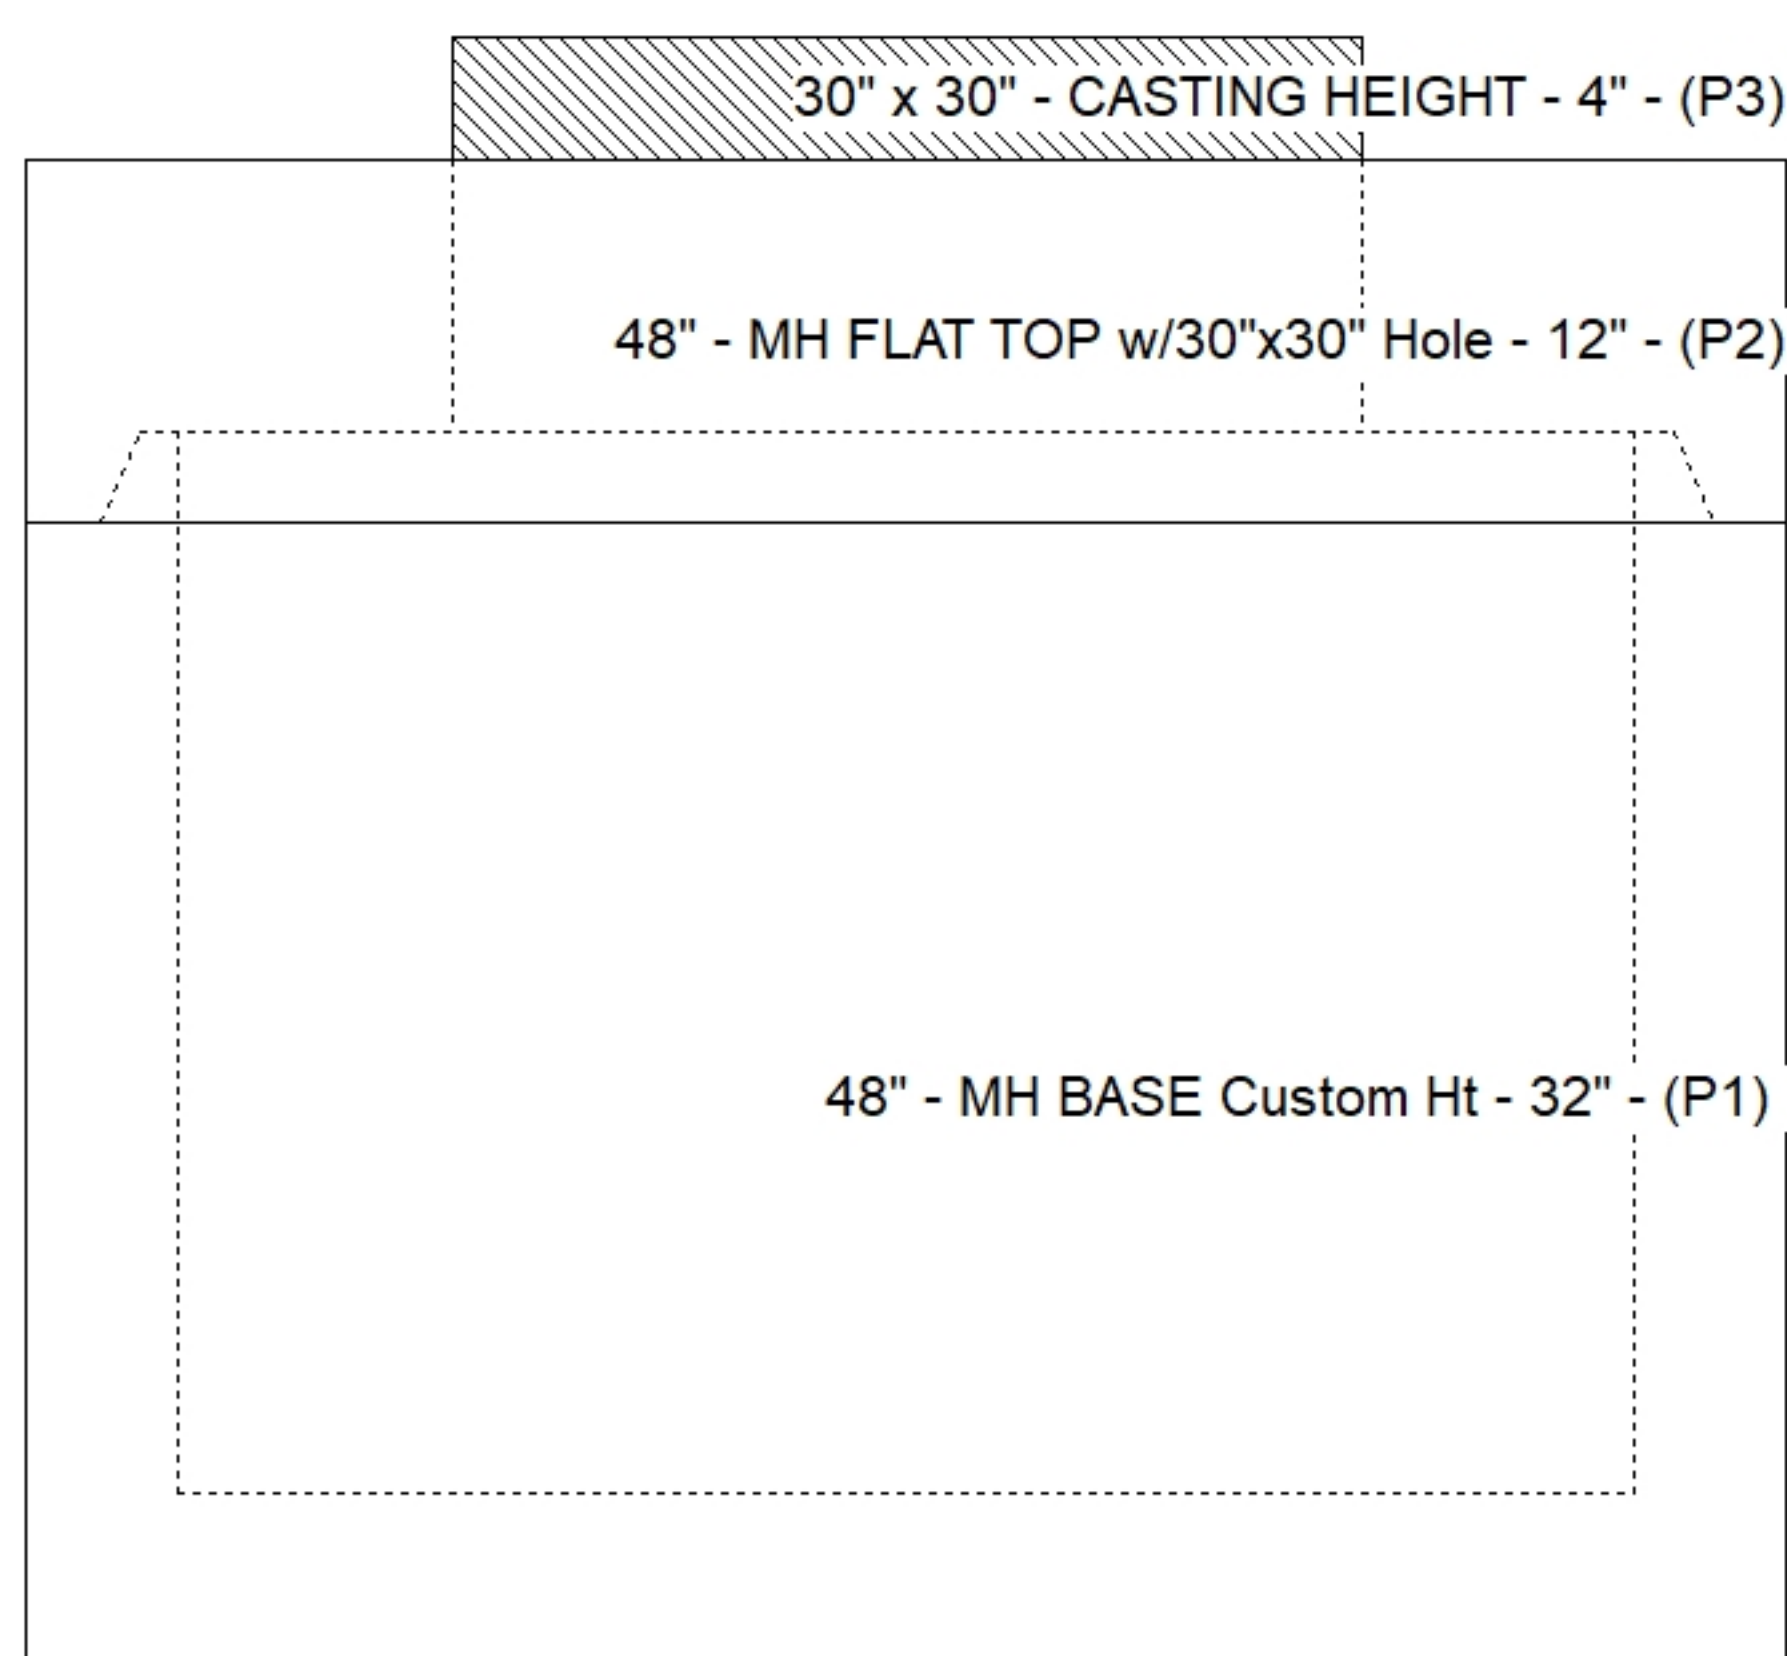

Submittal Drawing  
10/2/2026 8:34:43 AM

SUBMITTAL  
APPROVED BY: