

Contractor: Winwater Hartford KY Co.


TECH: Jared - F

Plant: 100




Slack: 2.008"


Structure Total: 5239 lb

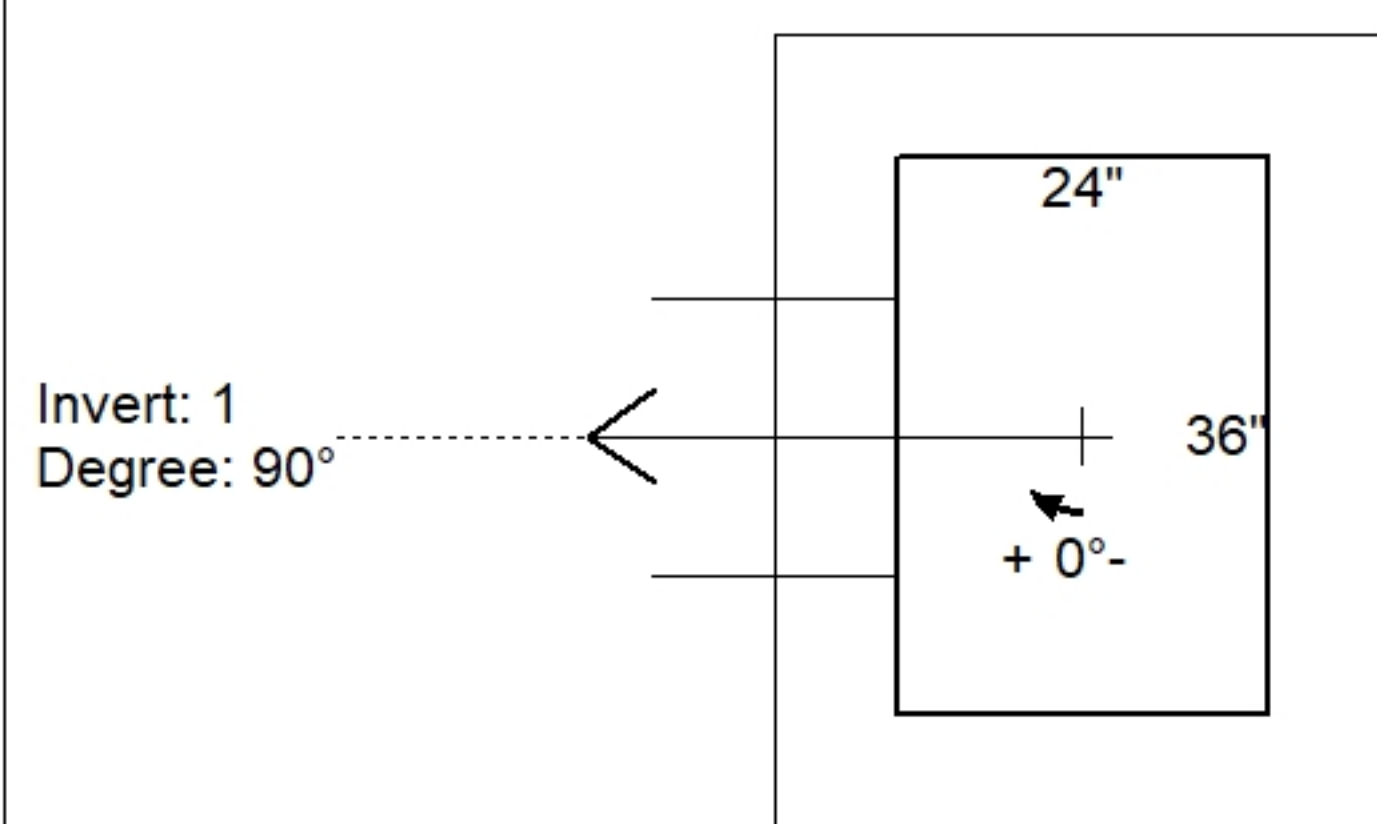

Position	Elev	Angle	Pipe	Pipe OD	Hole	Connector	Up (↓)	Ref
Rim	439.71'							
Reducer								
Invert 1	436.23'	90°	12" HDPE	14.5"	18"	Hole 18	-0.002"	P1
Invert 2								
Invert 3								
Invert 4								
Invert 5								
Invert 6								
Invert 7								
Invert 8								

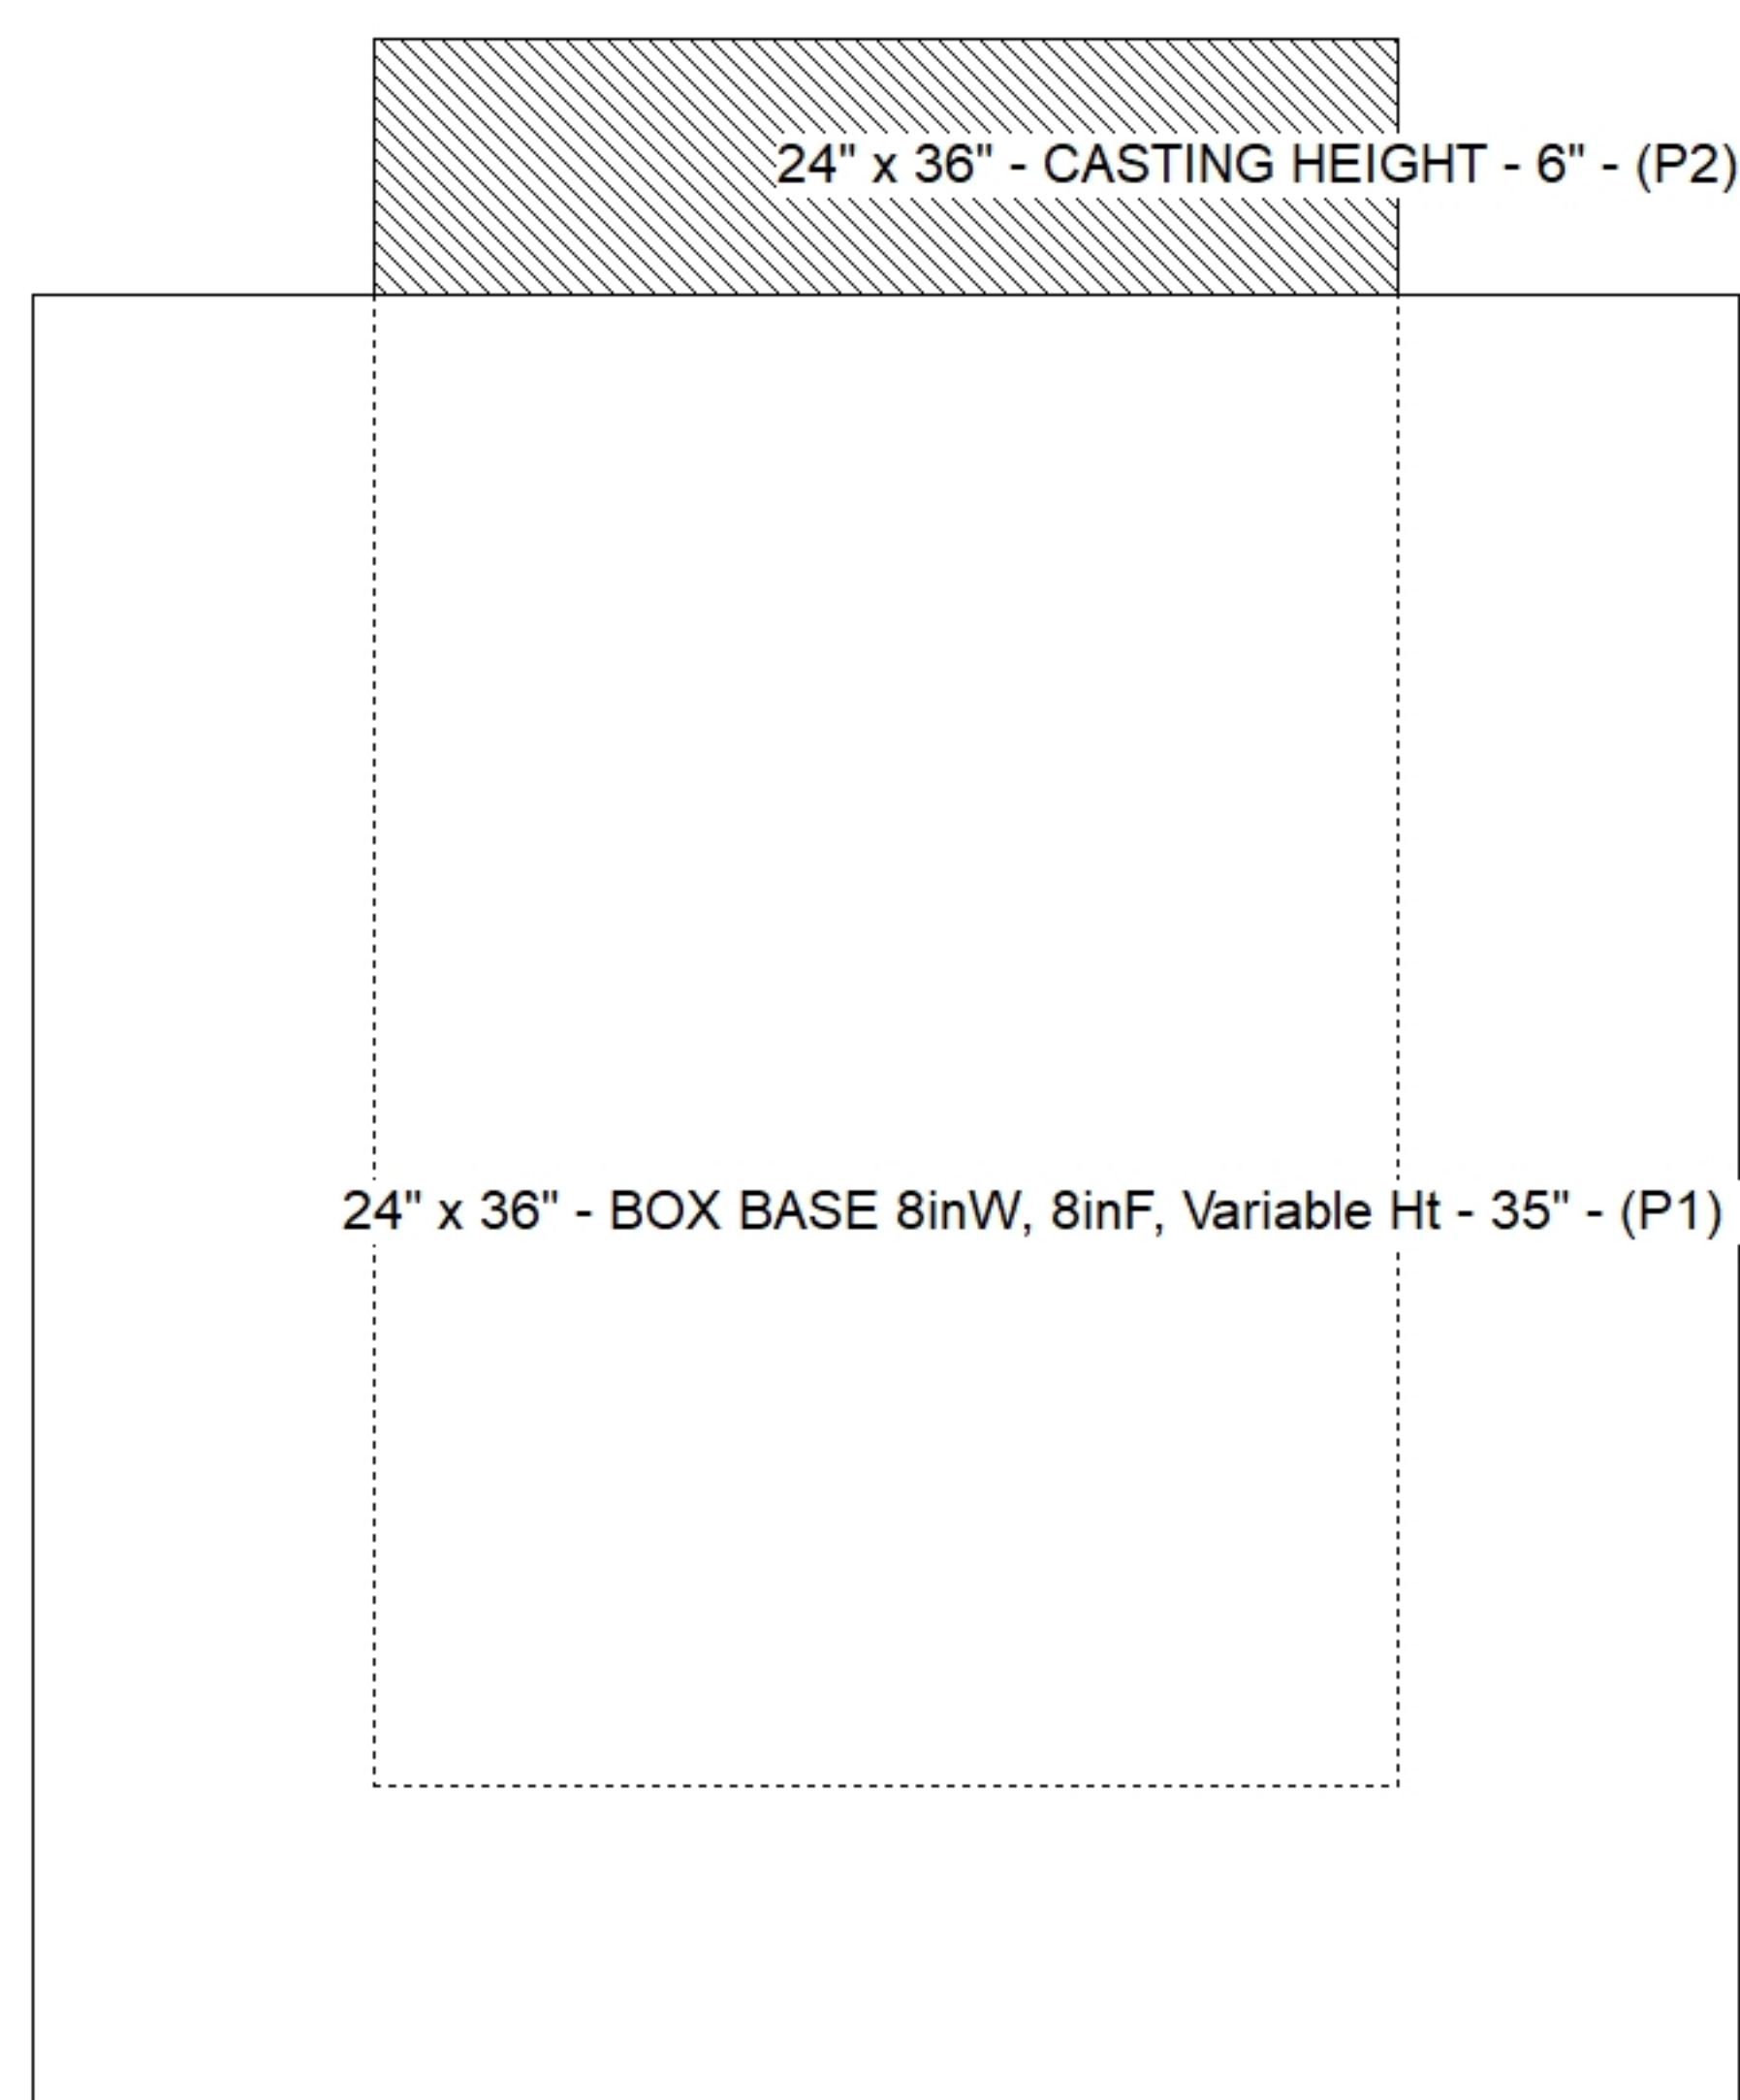

Default - Interior Dimensions

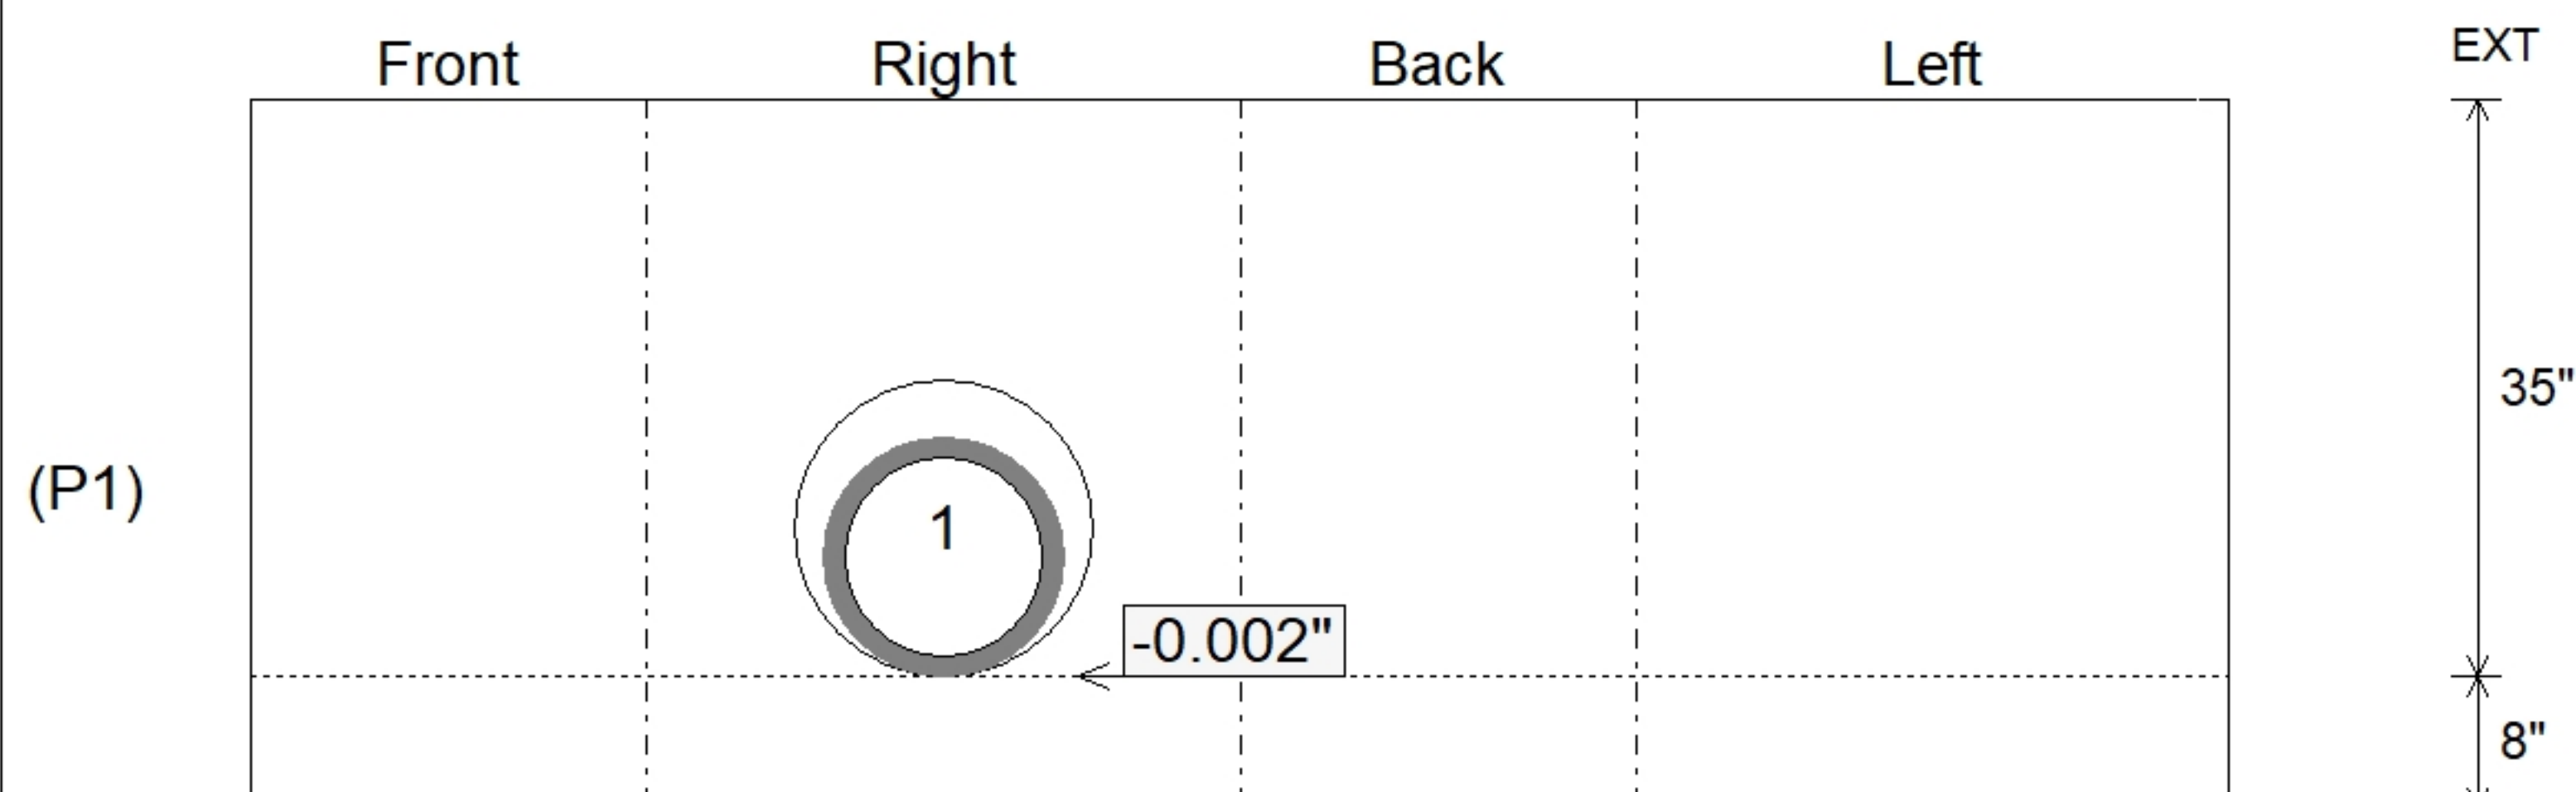

SUBMITTAL
APPROVED BY: