





Floor (Bot): 372.808'
Overall Height: 3.75'
Slack: 0.5"


Structure Total: 5772 lb

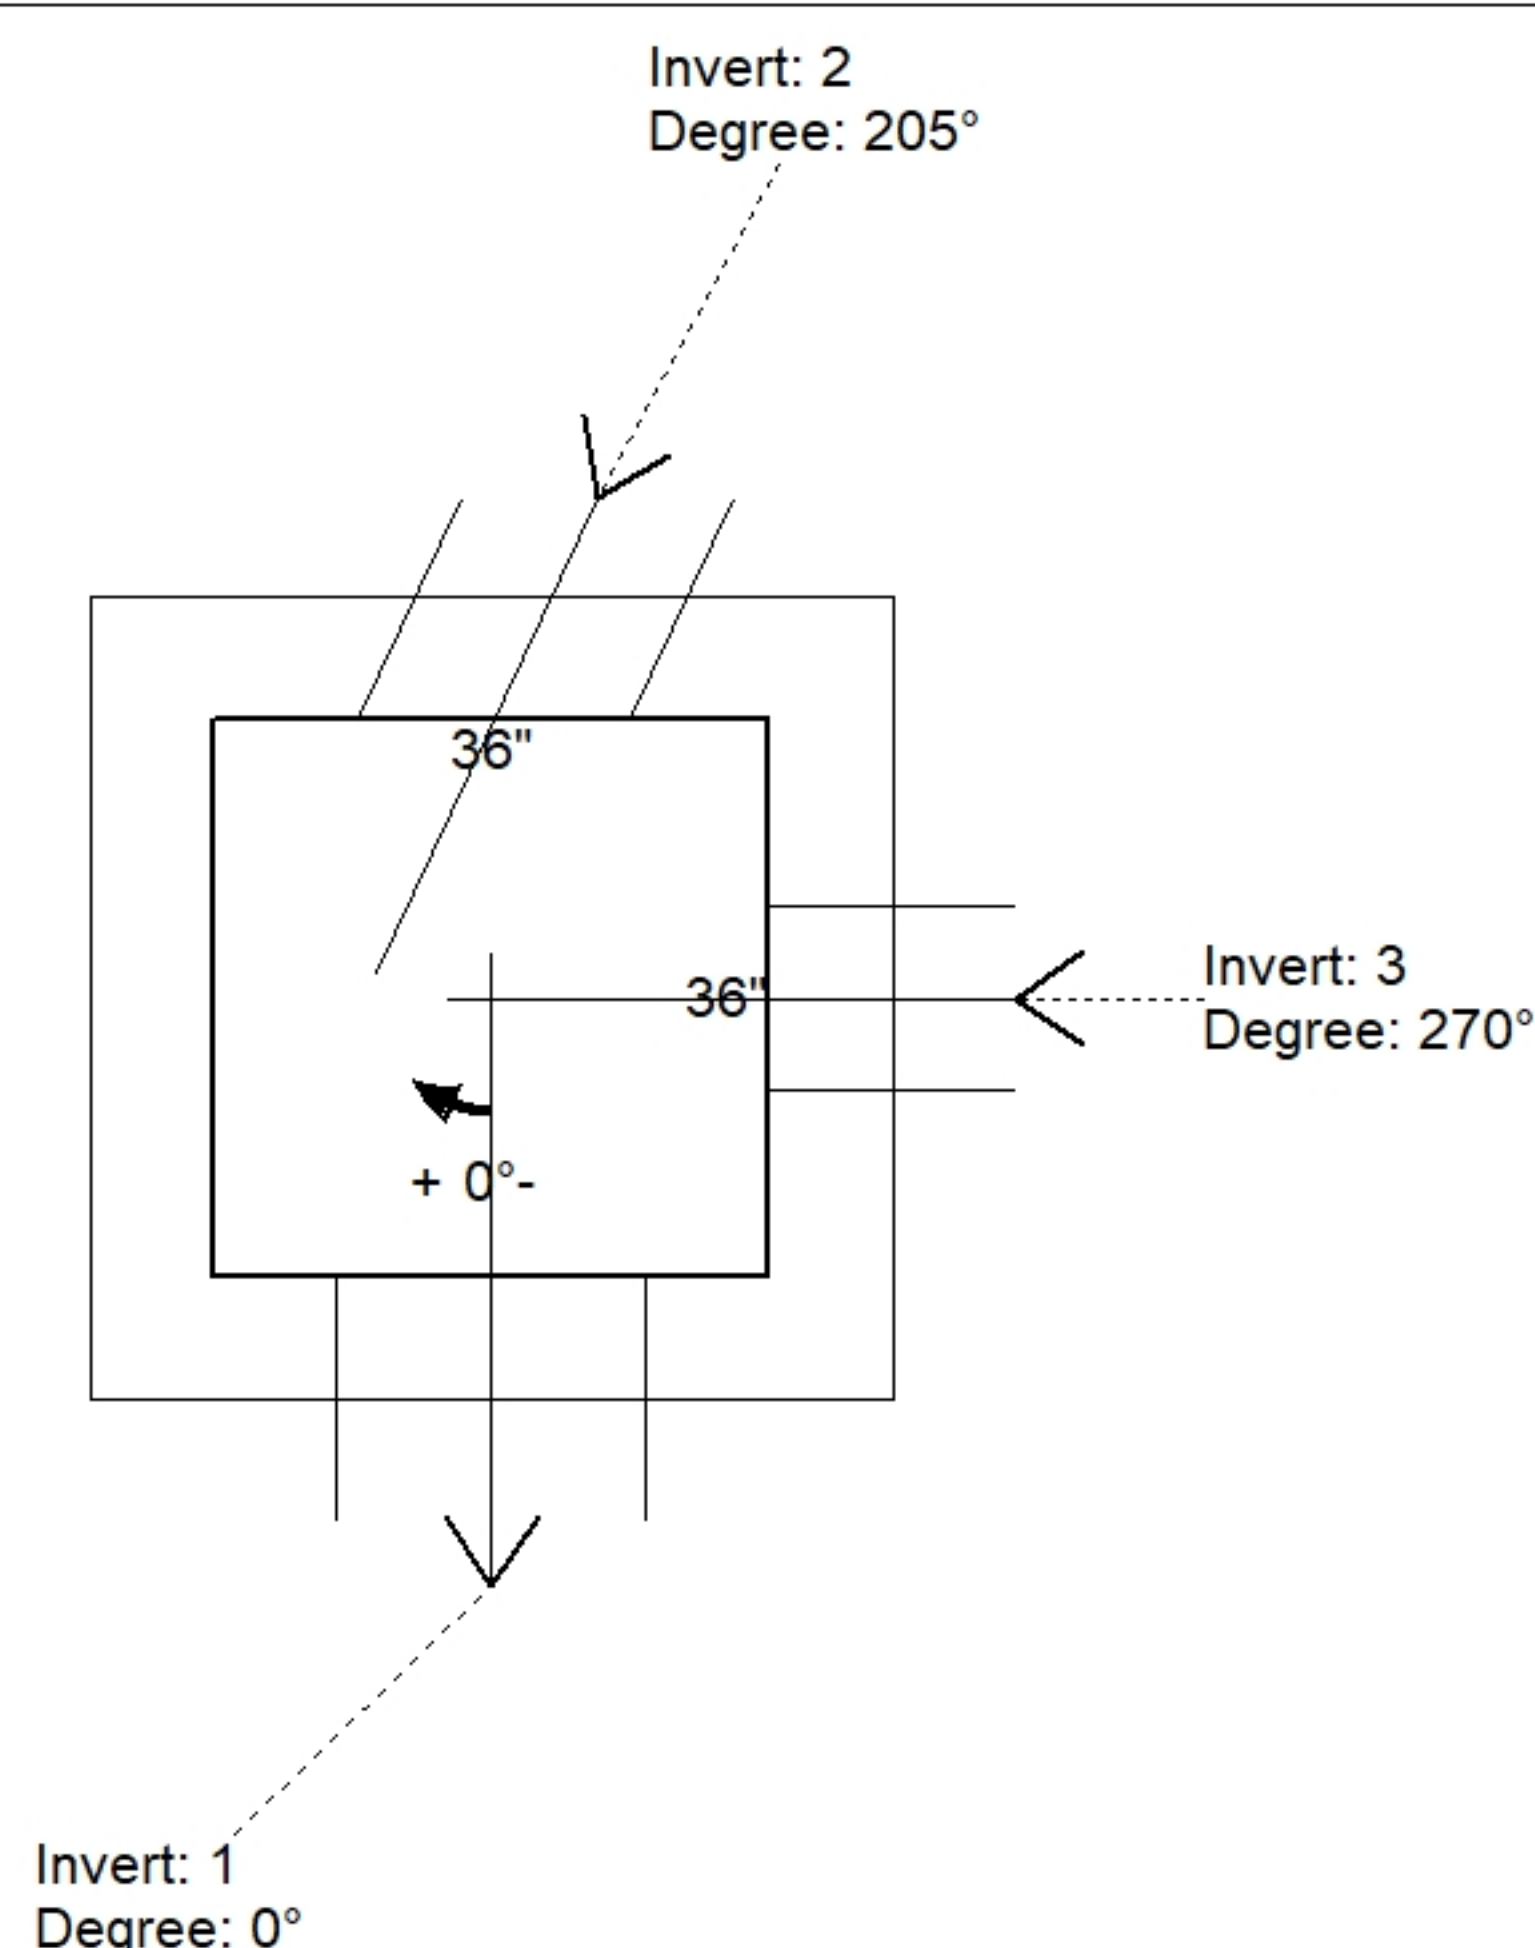

Position	Elev	Angle	Pipe	Pipe OD	Hole	Connector	Up (')	Ref
Rim	376.6'							
Reducer								
Invert 1	373.6'	0°	15" ADS N-12	18"	20"	Hole 20	0"	P1
Invert 2	373.6'	205°	12" ADS N-12	14.5"	16"	Hole 16	0.25"	P1
Invert 3	373.6'	270°	8" ADS N-12	9.1"	12"	Hole 12	0.95"	P1
Invert 4								
Invert 5								
Invert 6								
Invert 7								
Invert 8								

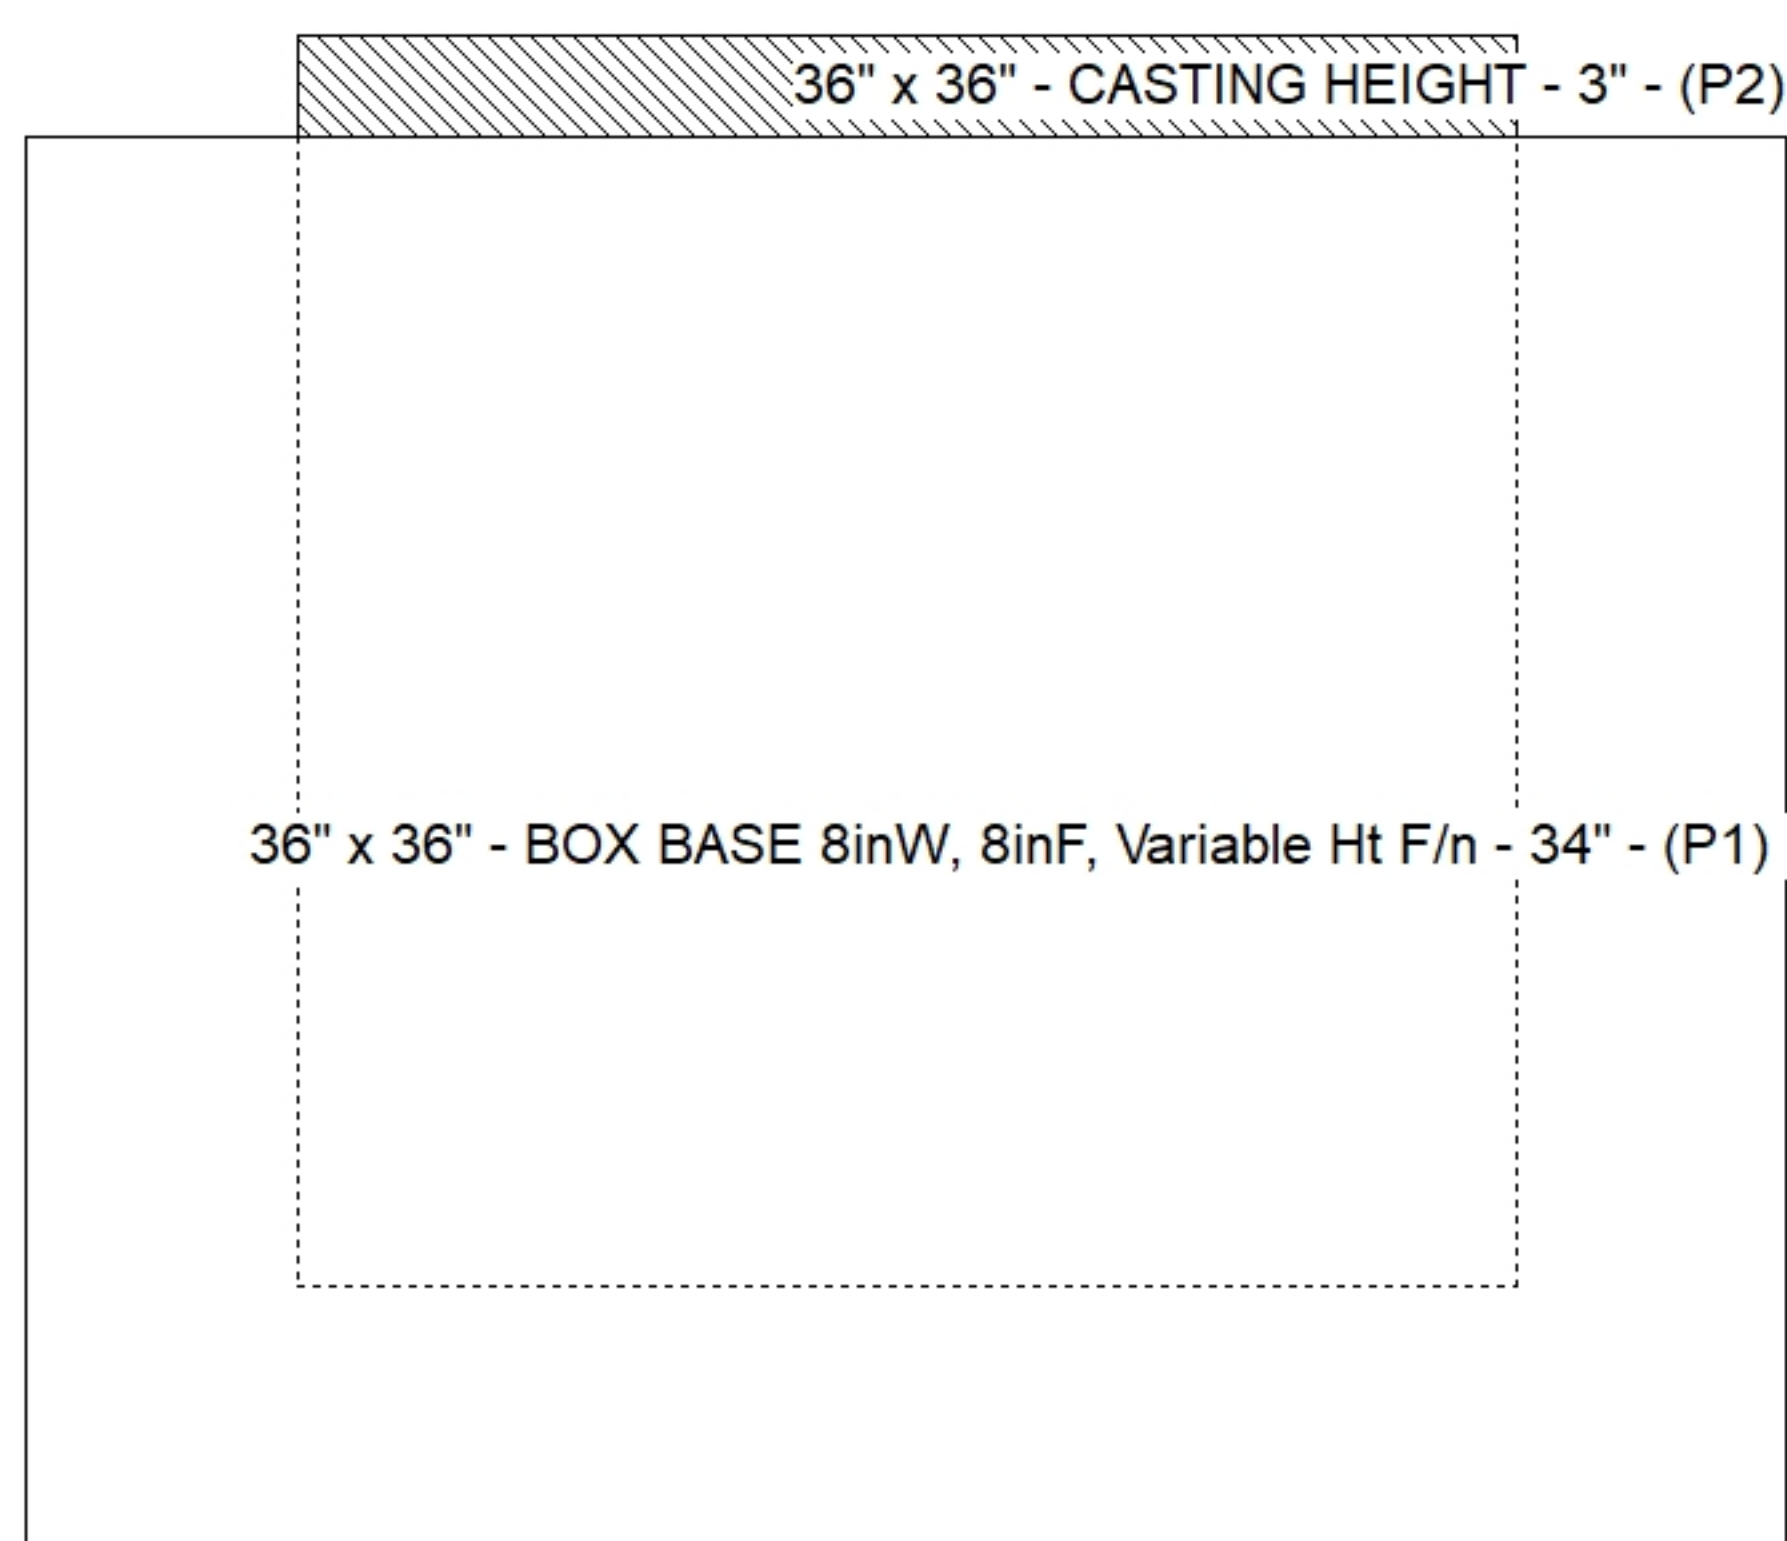

Default - Interior Dimensions

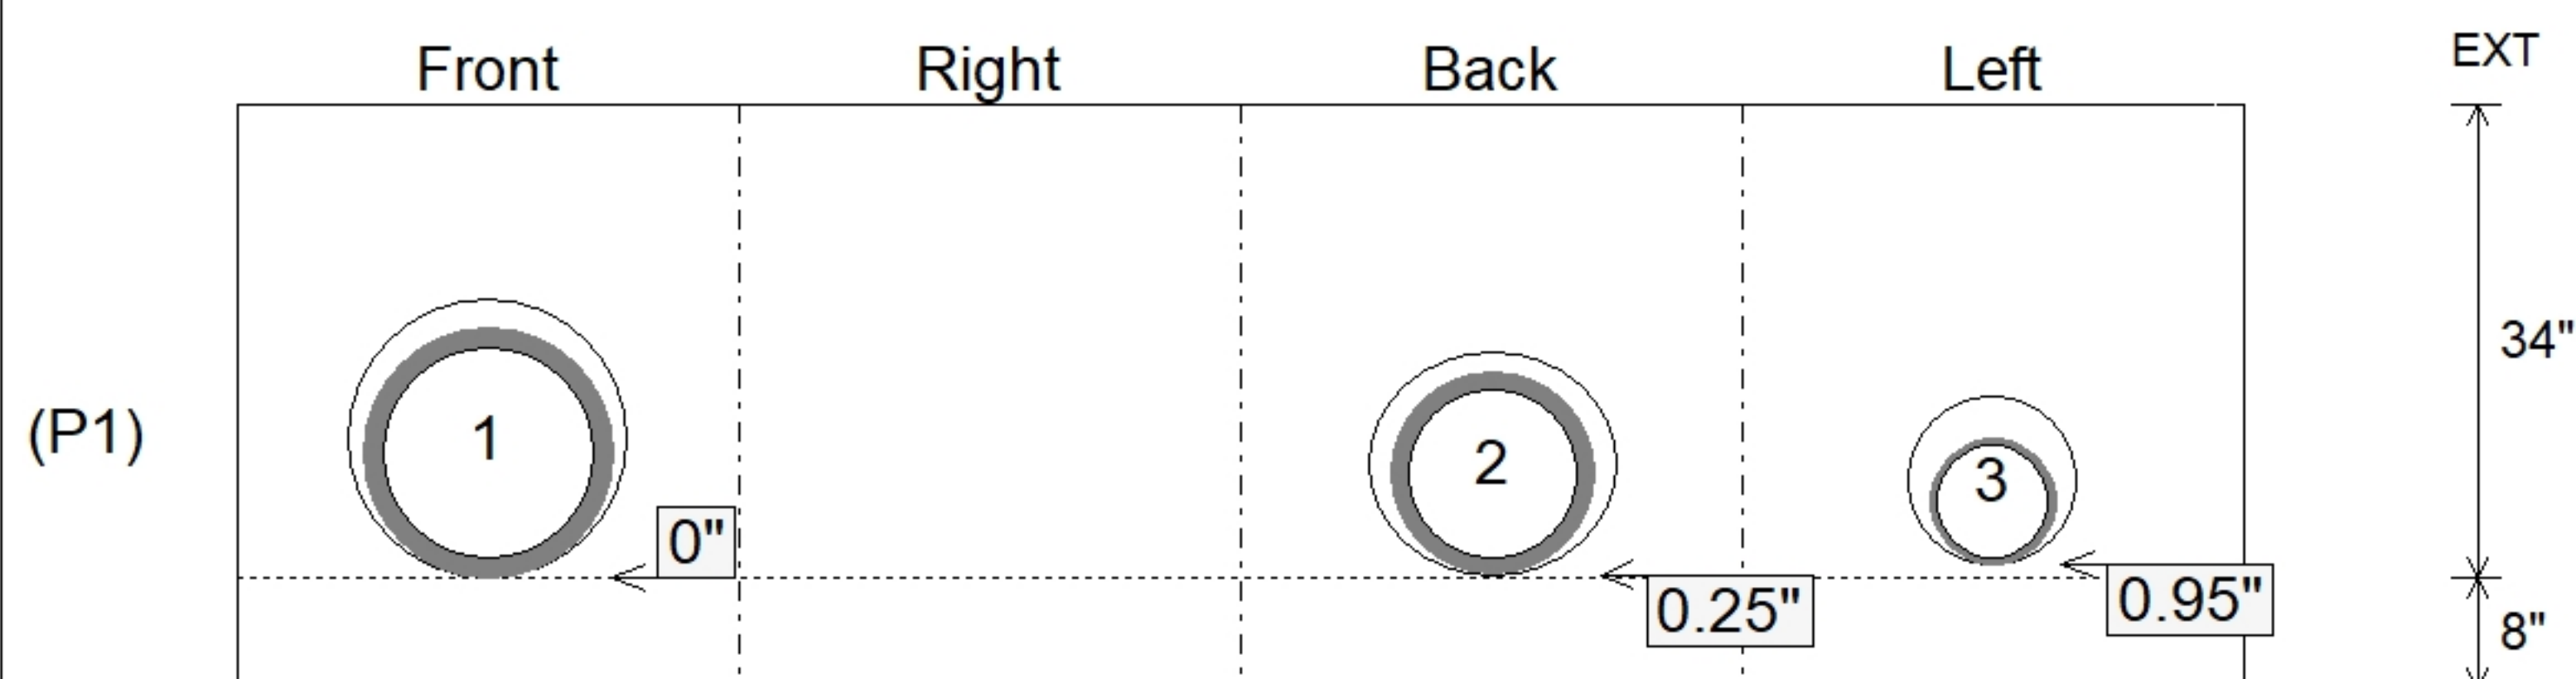

SUBMITTAL
APPROVED BY: