





Floor (Bot): 371.908'
Overall Height: 4.75'
Slack: 0.5"


Structure Total: 7191 lb

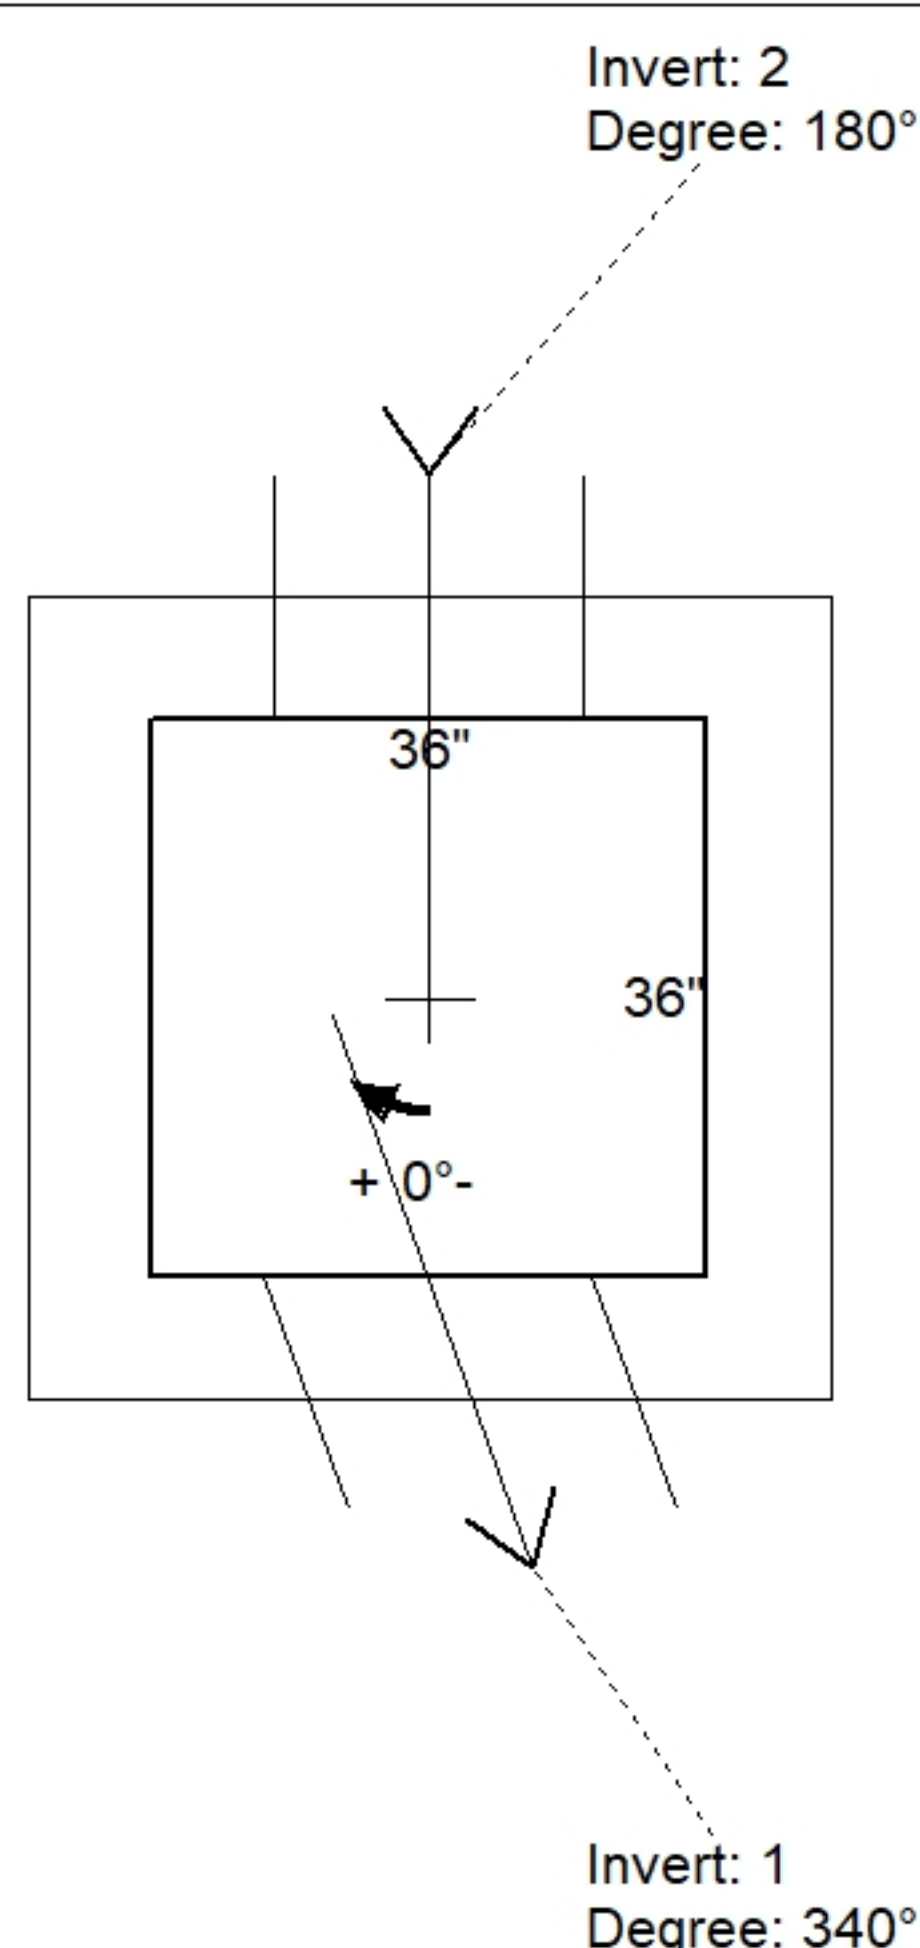

Position	Elev	Angle	Pipe	Pipe OD	Hole	Connector	Up (')	Ref
Rim	376.7'							
Reducer								
Invert 1	372.7'	340°	15" ADS N-12	18"	20"	Hole 20	0"	P1
Invert 2	372.7'	180°	15" ADS N-12	18"	20"	Hole 20	0"	P1
Invert 3								
Invert 4								
Invert 5								
Invert 6								
Invert 7								
Invert 8								

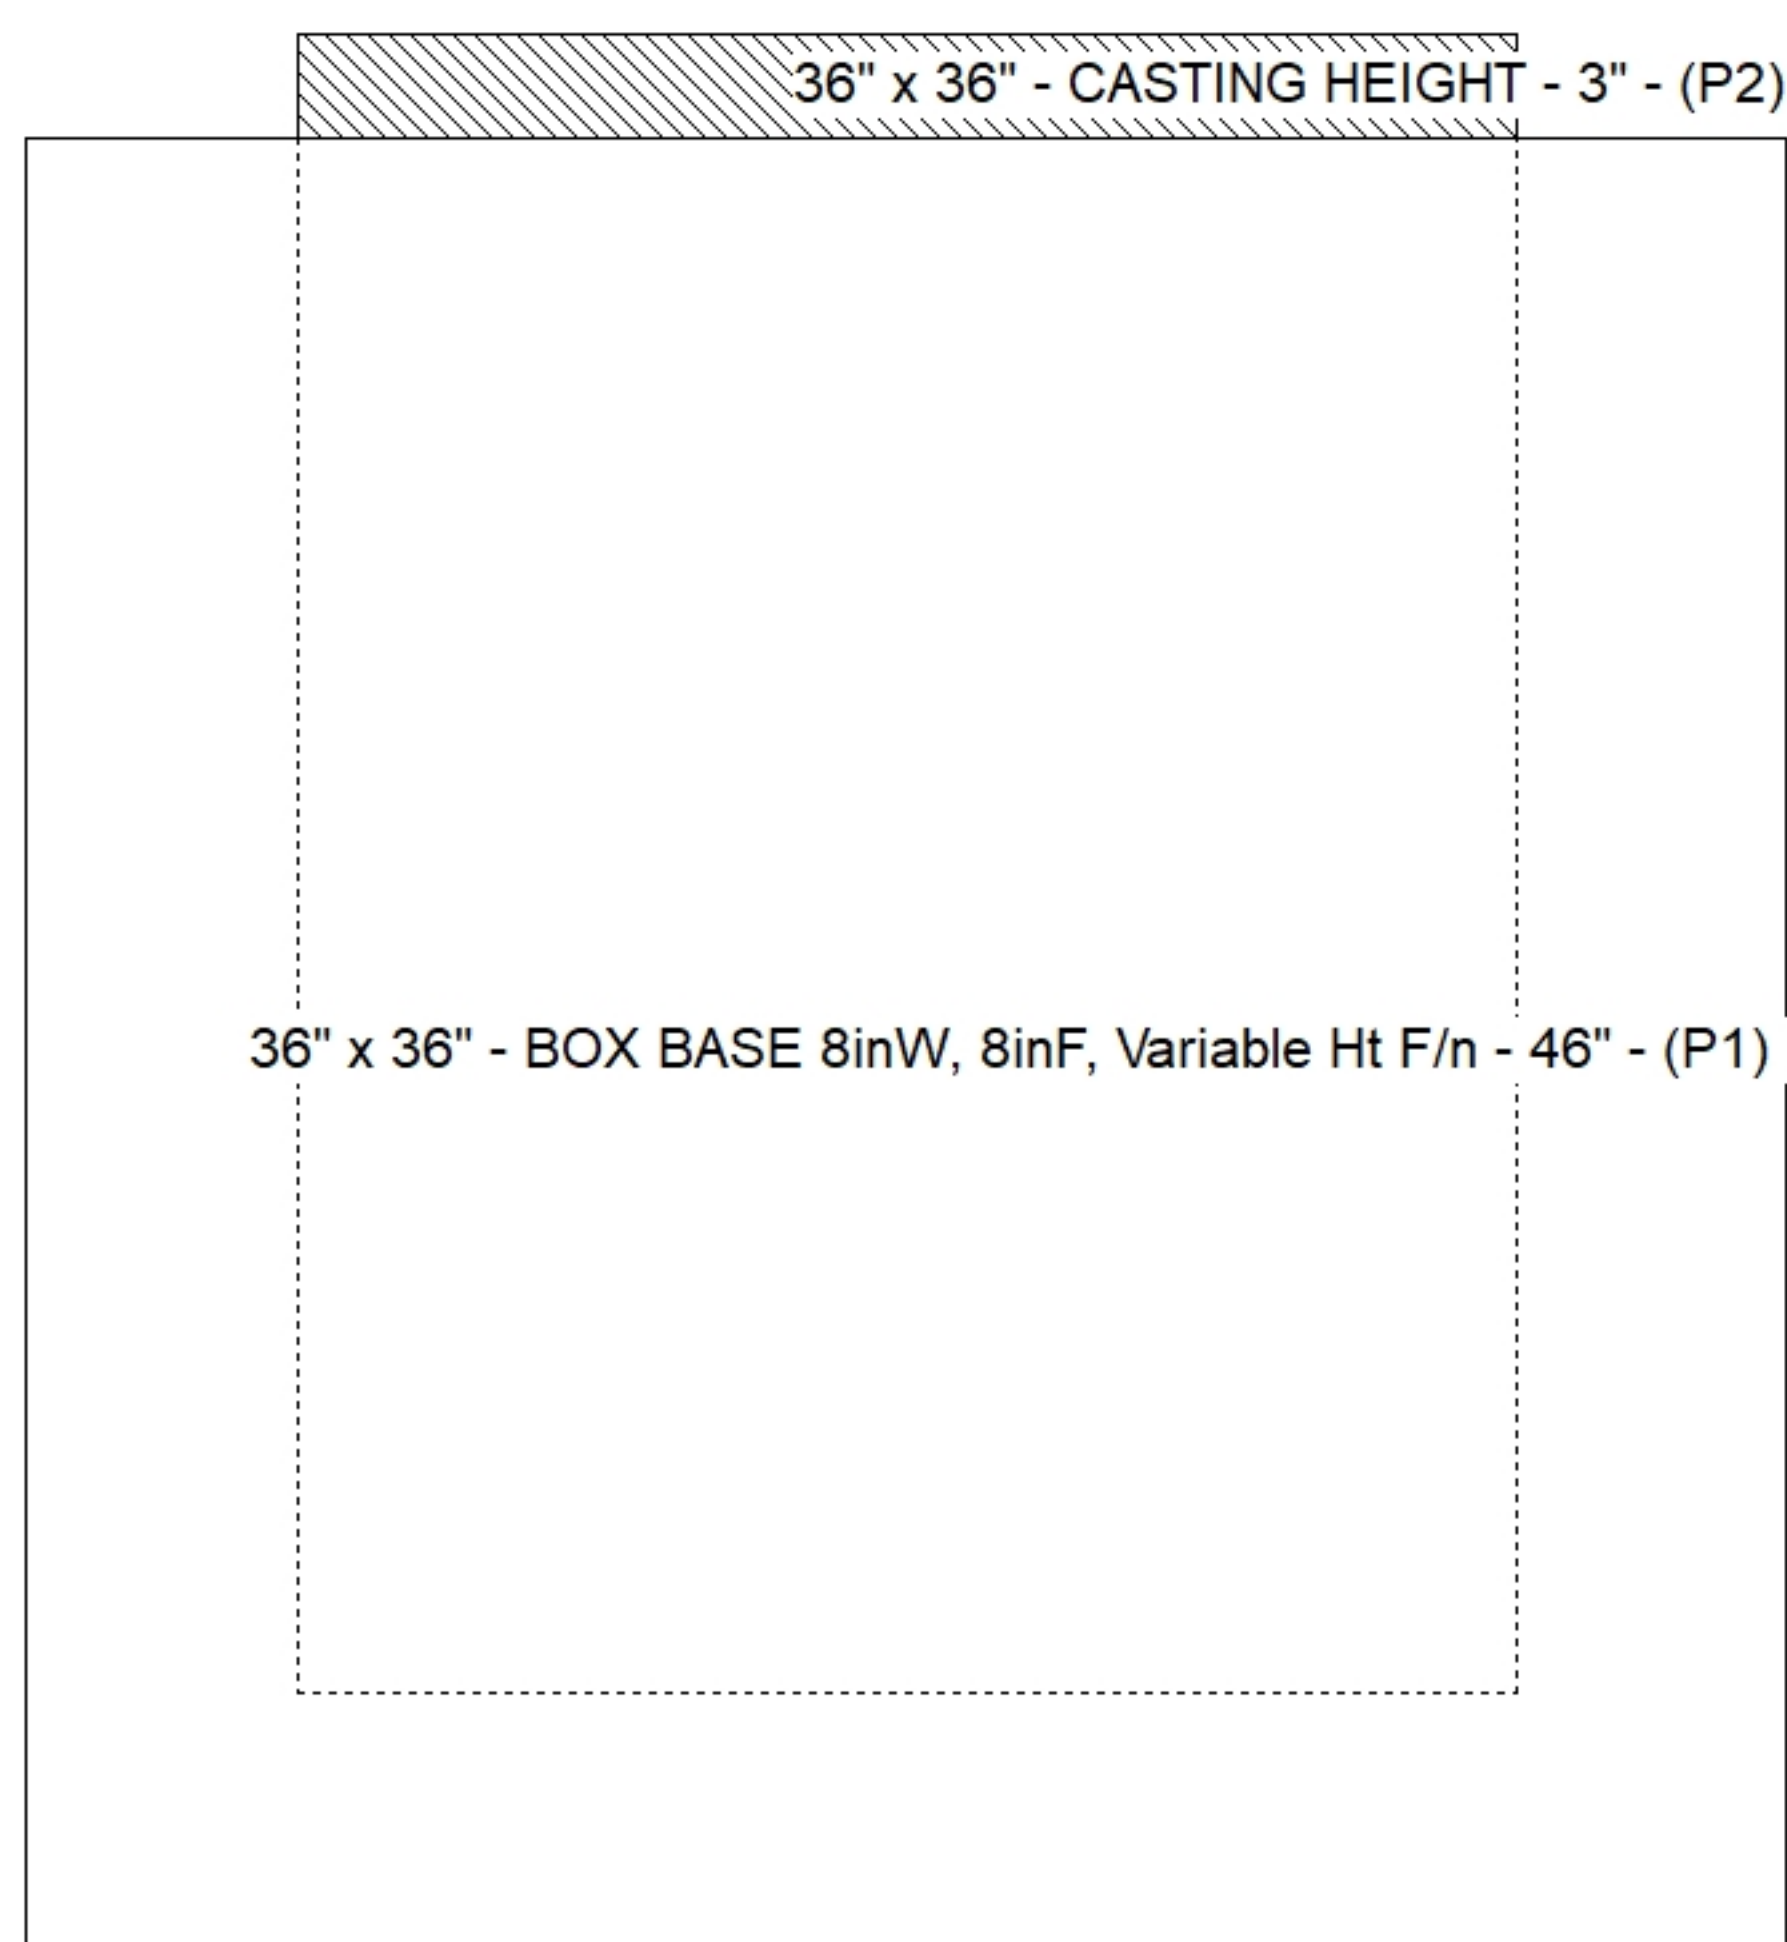

Default - Interior Dimensions

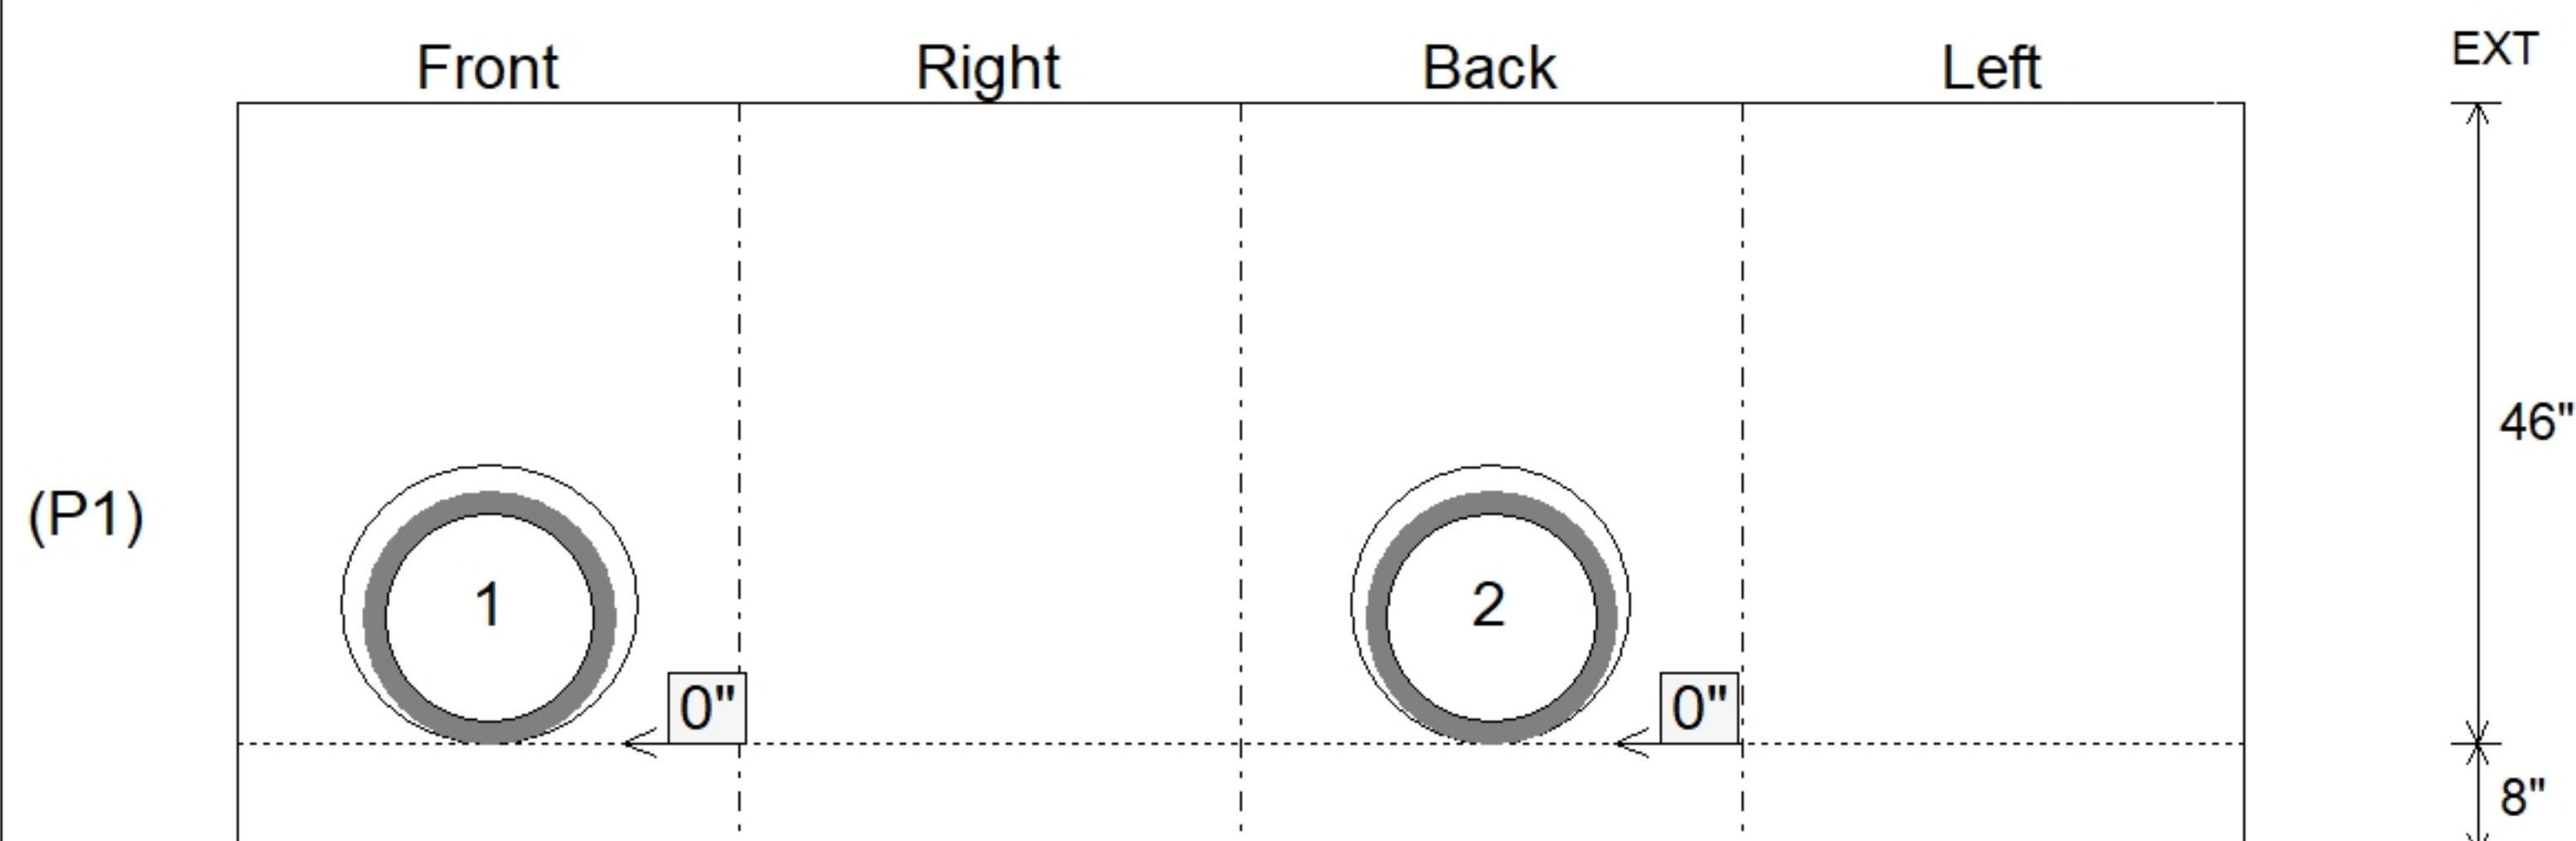

SUBMITTAL
APPROVED BY: