

Contractor: Byard Construction, LLC

TECH: Jared - F

Plant: 100



Size: 48"

Rim to Invert: 6.75'

Floor Height: 6"



Slack: 1"

- FLOOR (As .31) #5 BARS AT 12" C.C.E.W.

6) MH Step ML-10-TDS-NCR - 10"


0 lb

Structure Total: 8422 lb

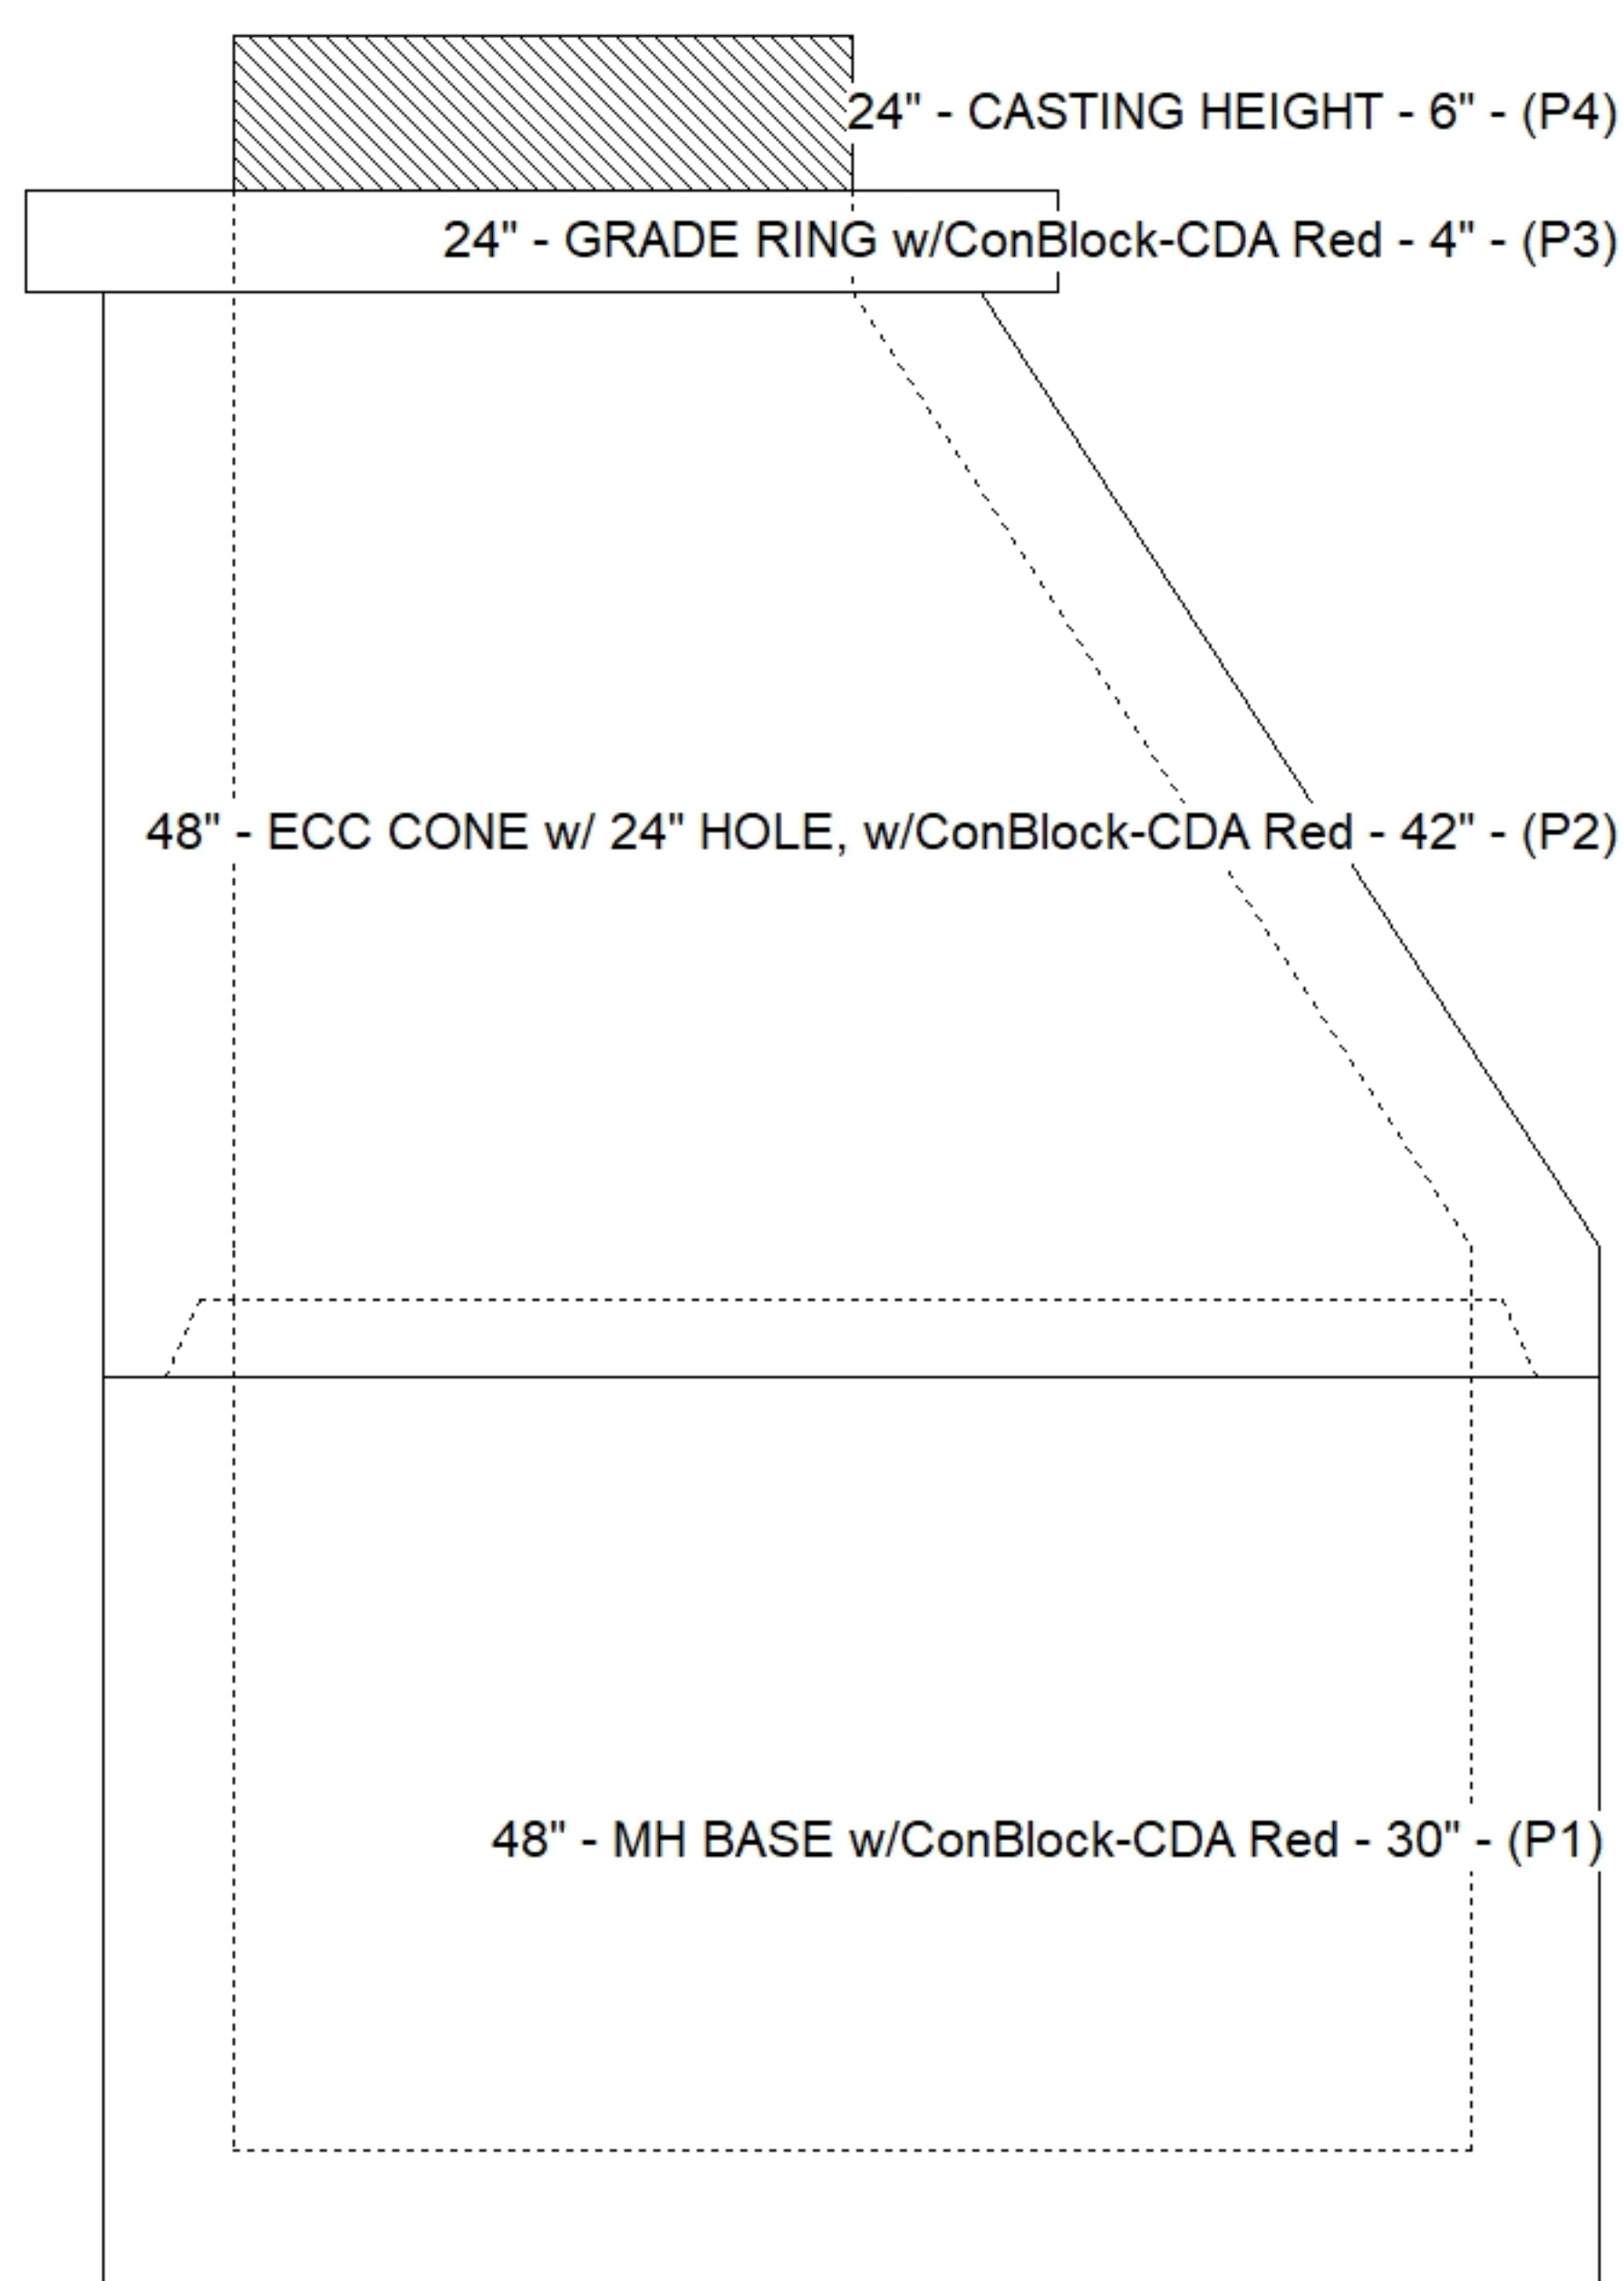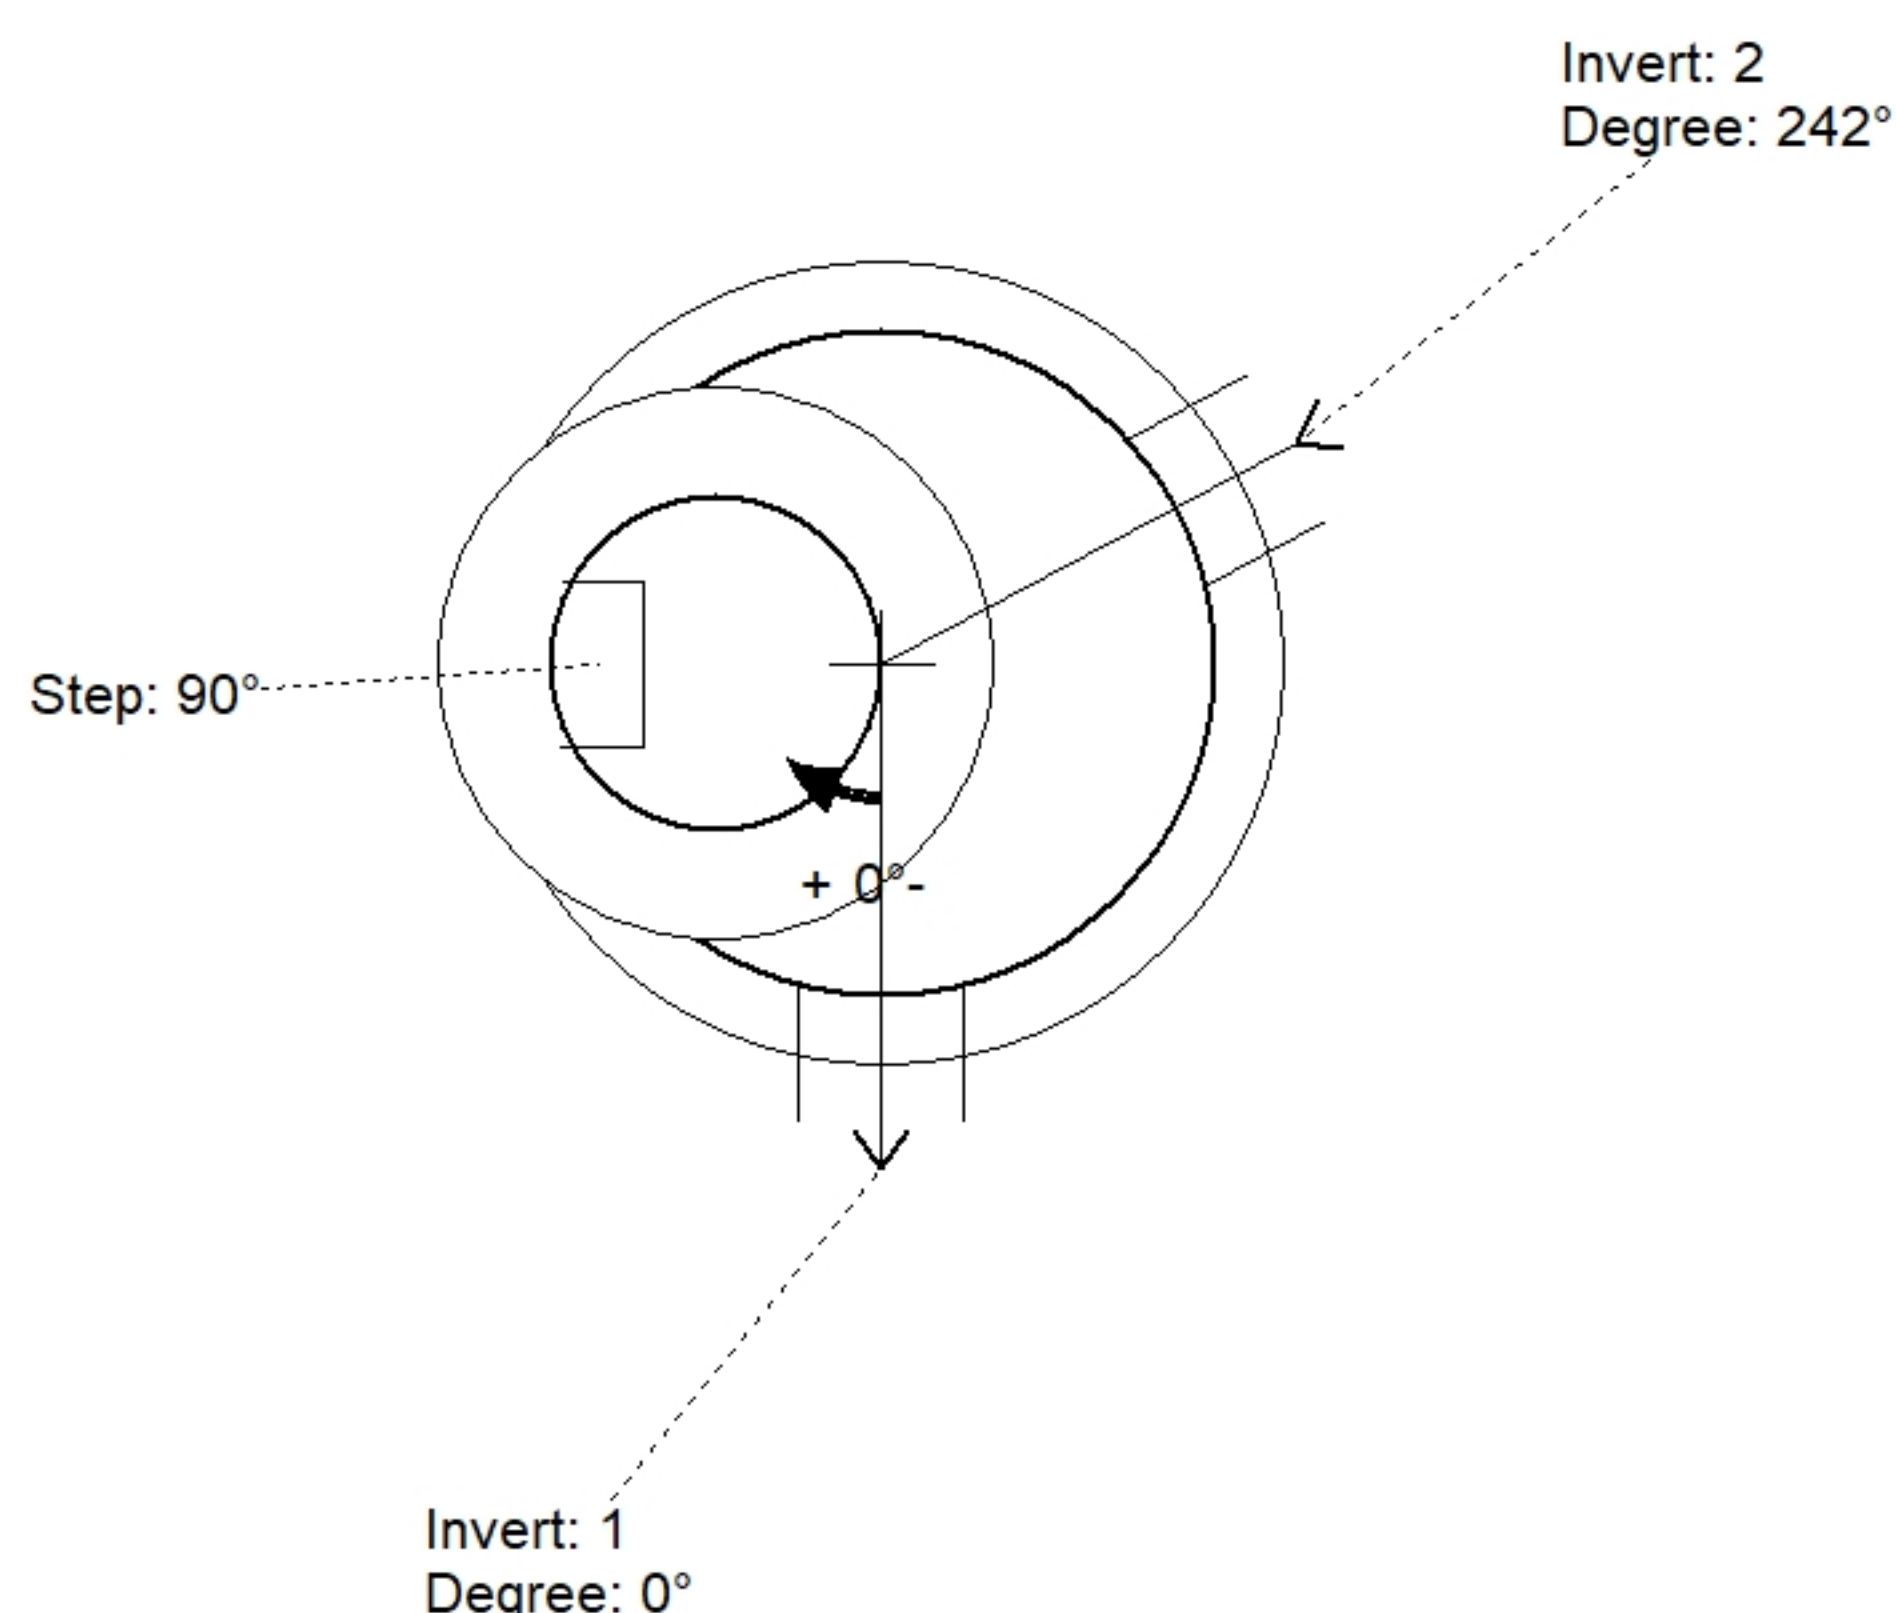

Position	Elev	Angle	Pipe	Pipe OD	Hole	Connector	Up (')_	Ref
Rim	509.87'							
Reducer								
Invert 1	503.12'	0°	8" DI	9"	12"	PSX 12M NYLO	0"	P1
Invert 2	503.22'	242°	8" PVC SDR35	8.5"	12"	PSX 12-08 NYLO	1.2"	P1
Invert 3								
Invert 4								
Invert 5								
Invert 6								
Invert 7								
Invert 8								

Default - Interior Dimensions

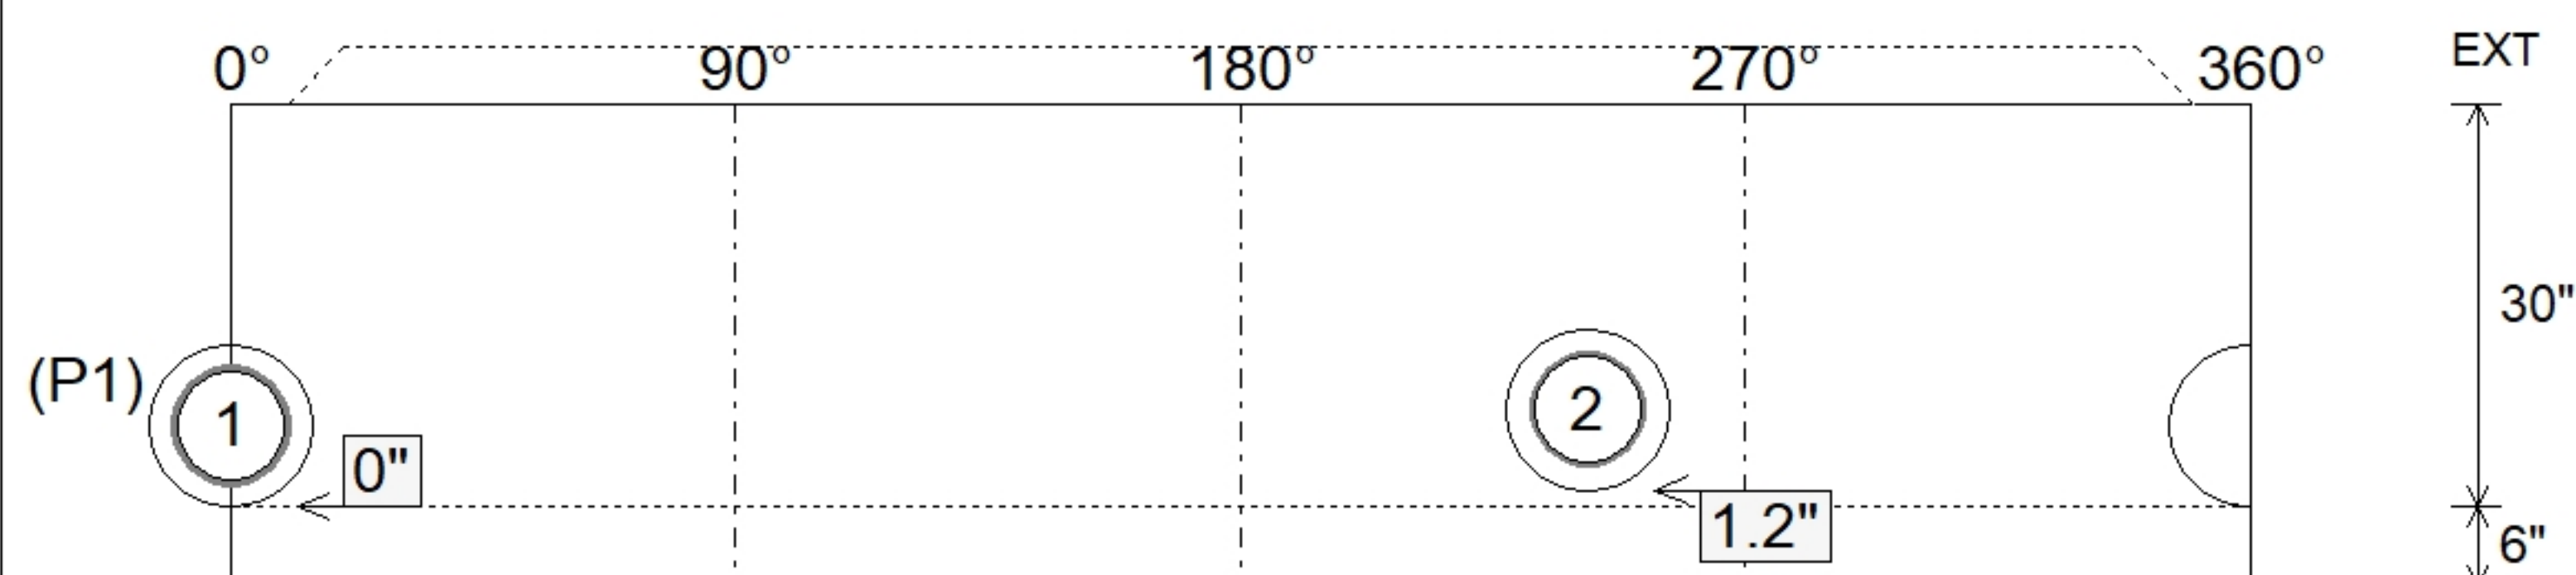

Submittal Drawing
9/24/2026 2:15:43 PM

SUBMITTAL
APPROVED BY: