

Contractor: Cleary Construction, Inc.

TECH: Jared - F

Plant: 100




Slack: 4"

- FLOOR (As .31) #5 BARS AT 12" C.C.E.W.


0 lb

Structure Total: 14776 lb

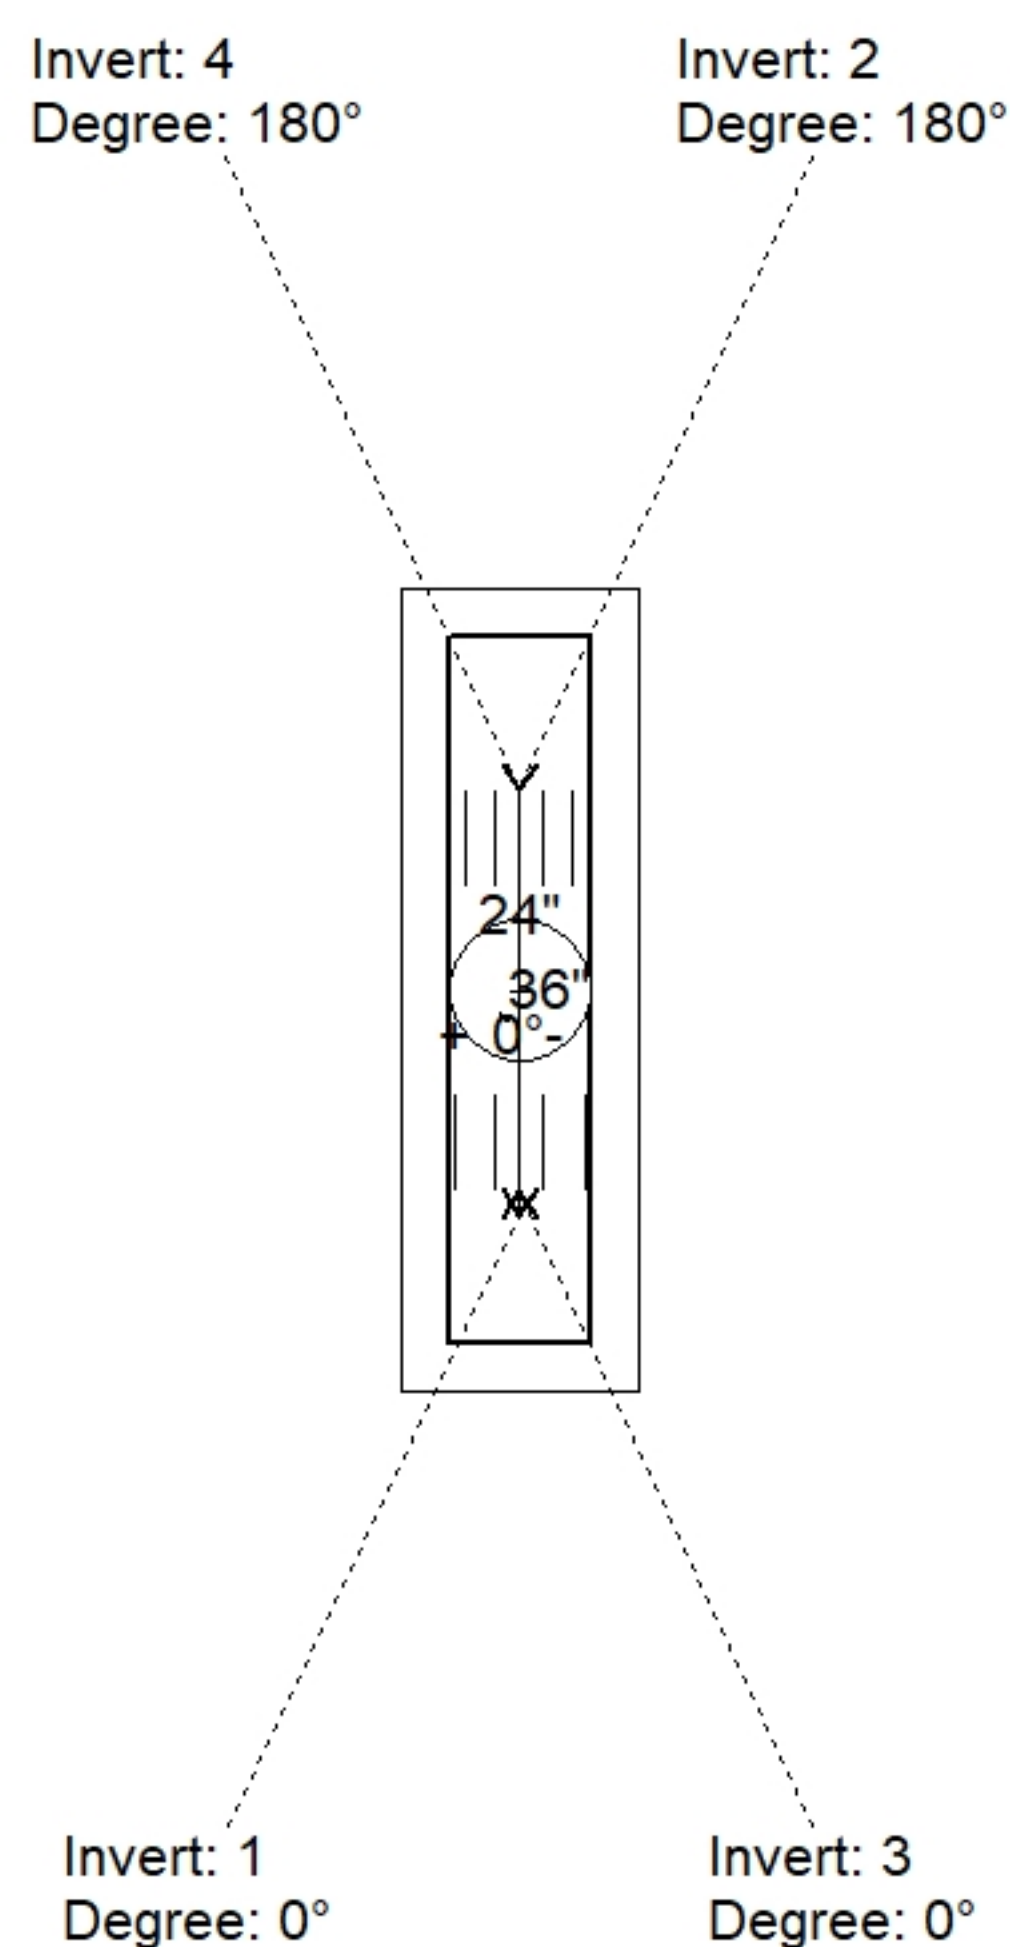

Position	Elev	Angle	Pipe	Pipe OD	Hole	Connector	Up ()	Ref
Rim	710.47'							
Reducer								
Invert 1	703.72'	0°	18" CMP	19"	22"	Hole 22	-2"	P1
Invert 2	703.8'	180°	15" CMP	16"	18"	Hole 18	-0.5"	P1
Invert 3	706.97'	0°	4" HDPE (perf pipe)	4.8"	8"	Hole 8	37"	P1
Invert 4	706.97'	180°	4" HDPE (perf pipe)	4.8"	8"	Hole 8	37"	P1
Invert 5								
Invert 6								
Invert 7								
Invert 8								

(P1)

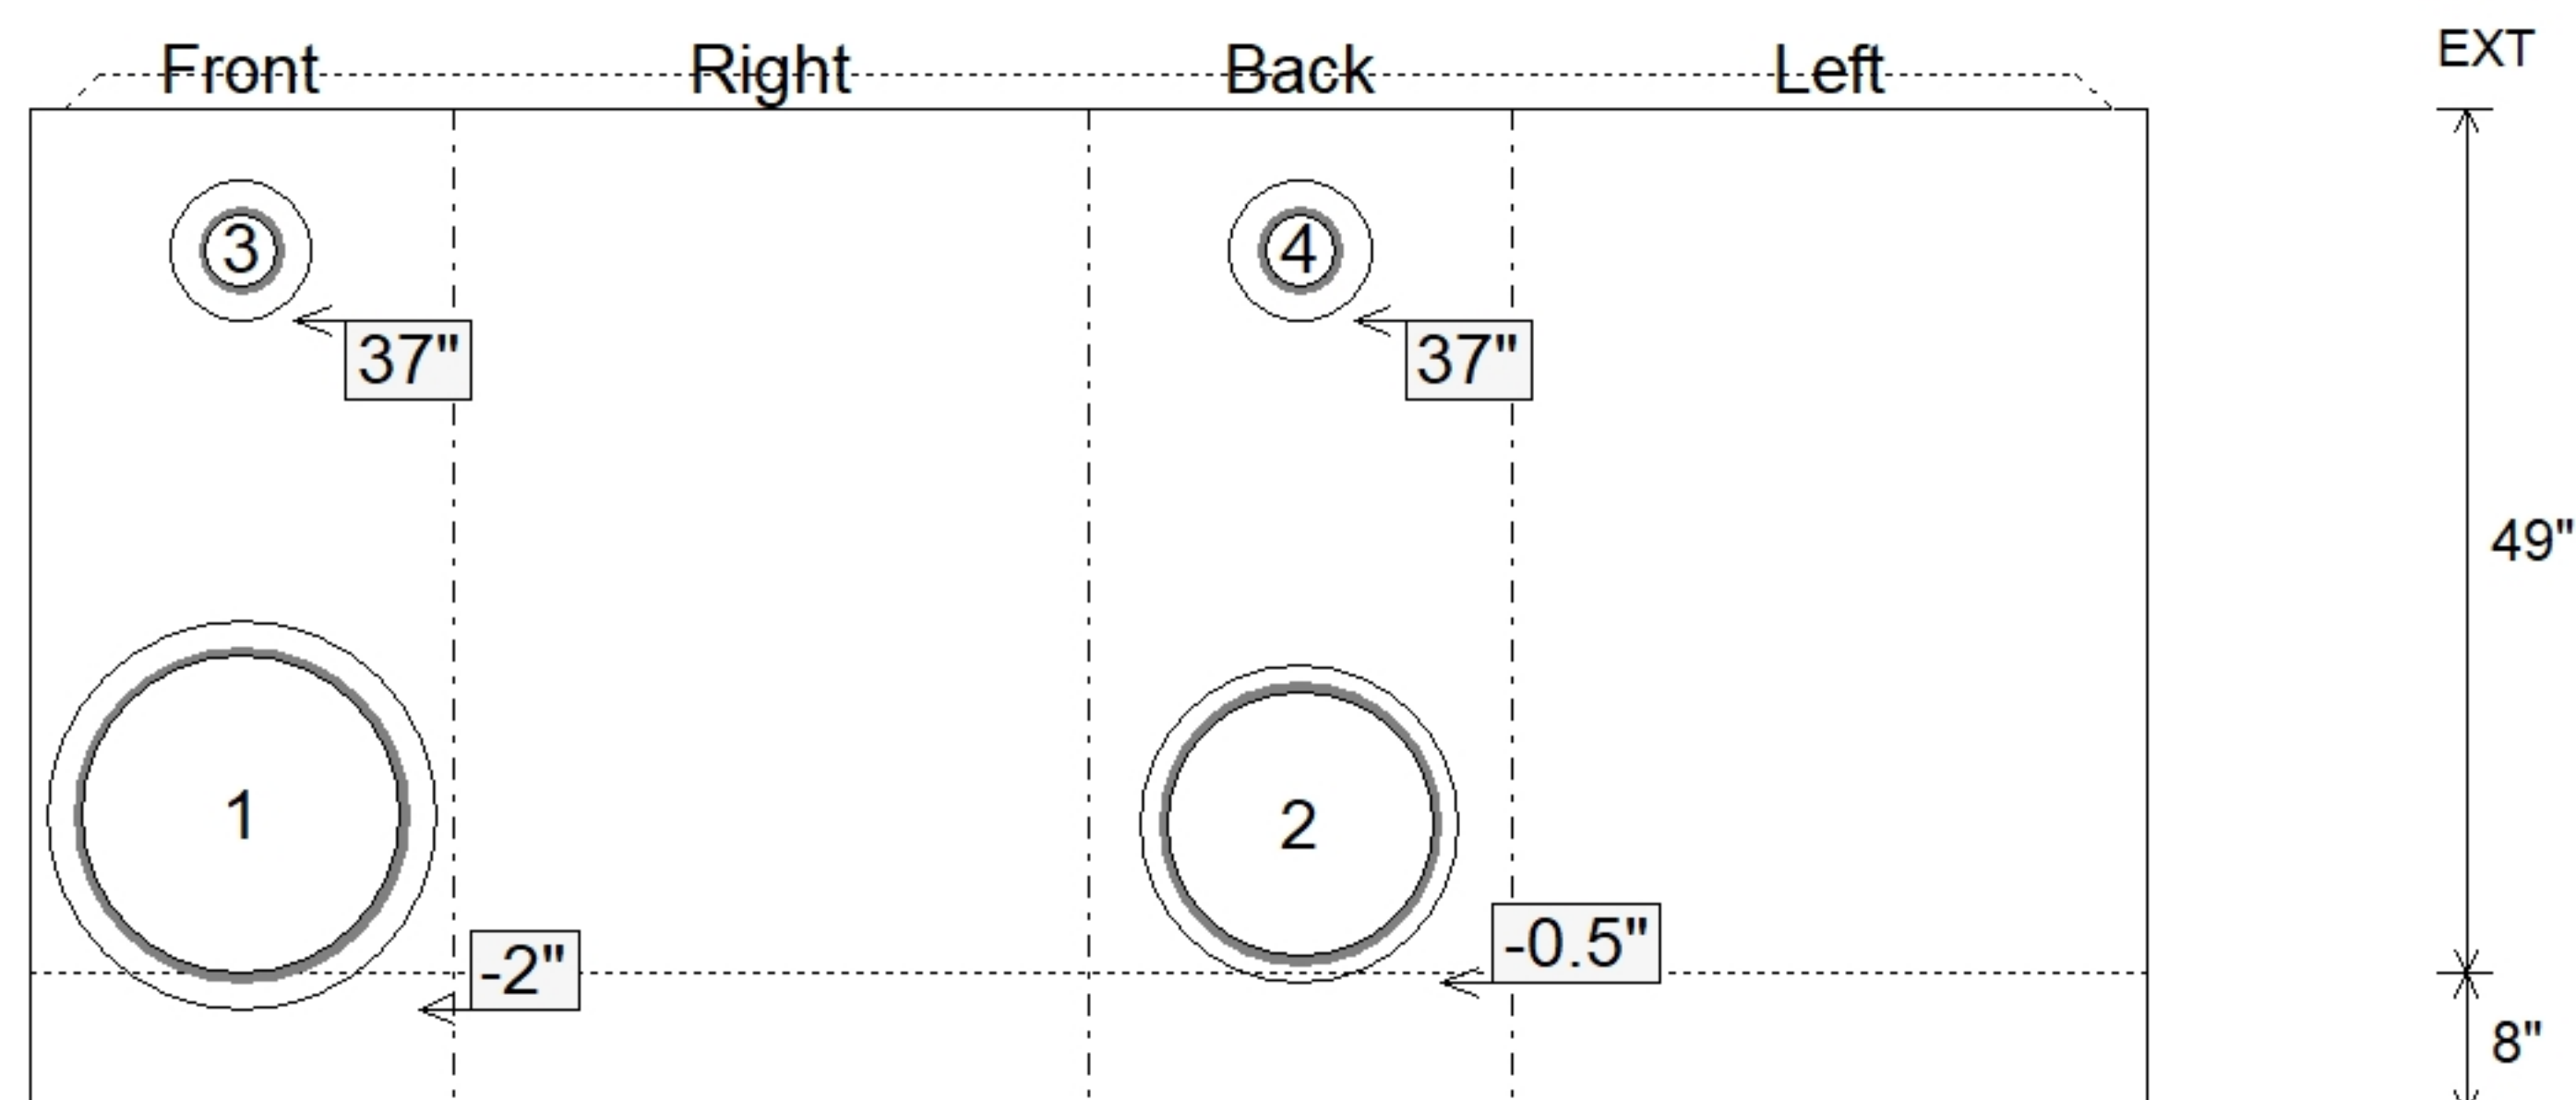

SUBMITTAL
APPROVED BY: