

Contractor: Cleary Construction, Inc.

TECH: Jared - F

Plant: 100





Size: 24" x 30"

Rim to Invert: 7.5'

Floor Height: 8"


Slack: 0"

Structure Total: 8571 lb

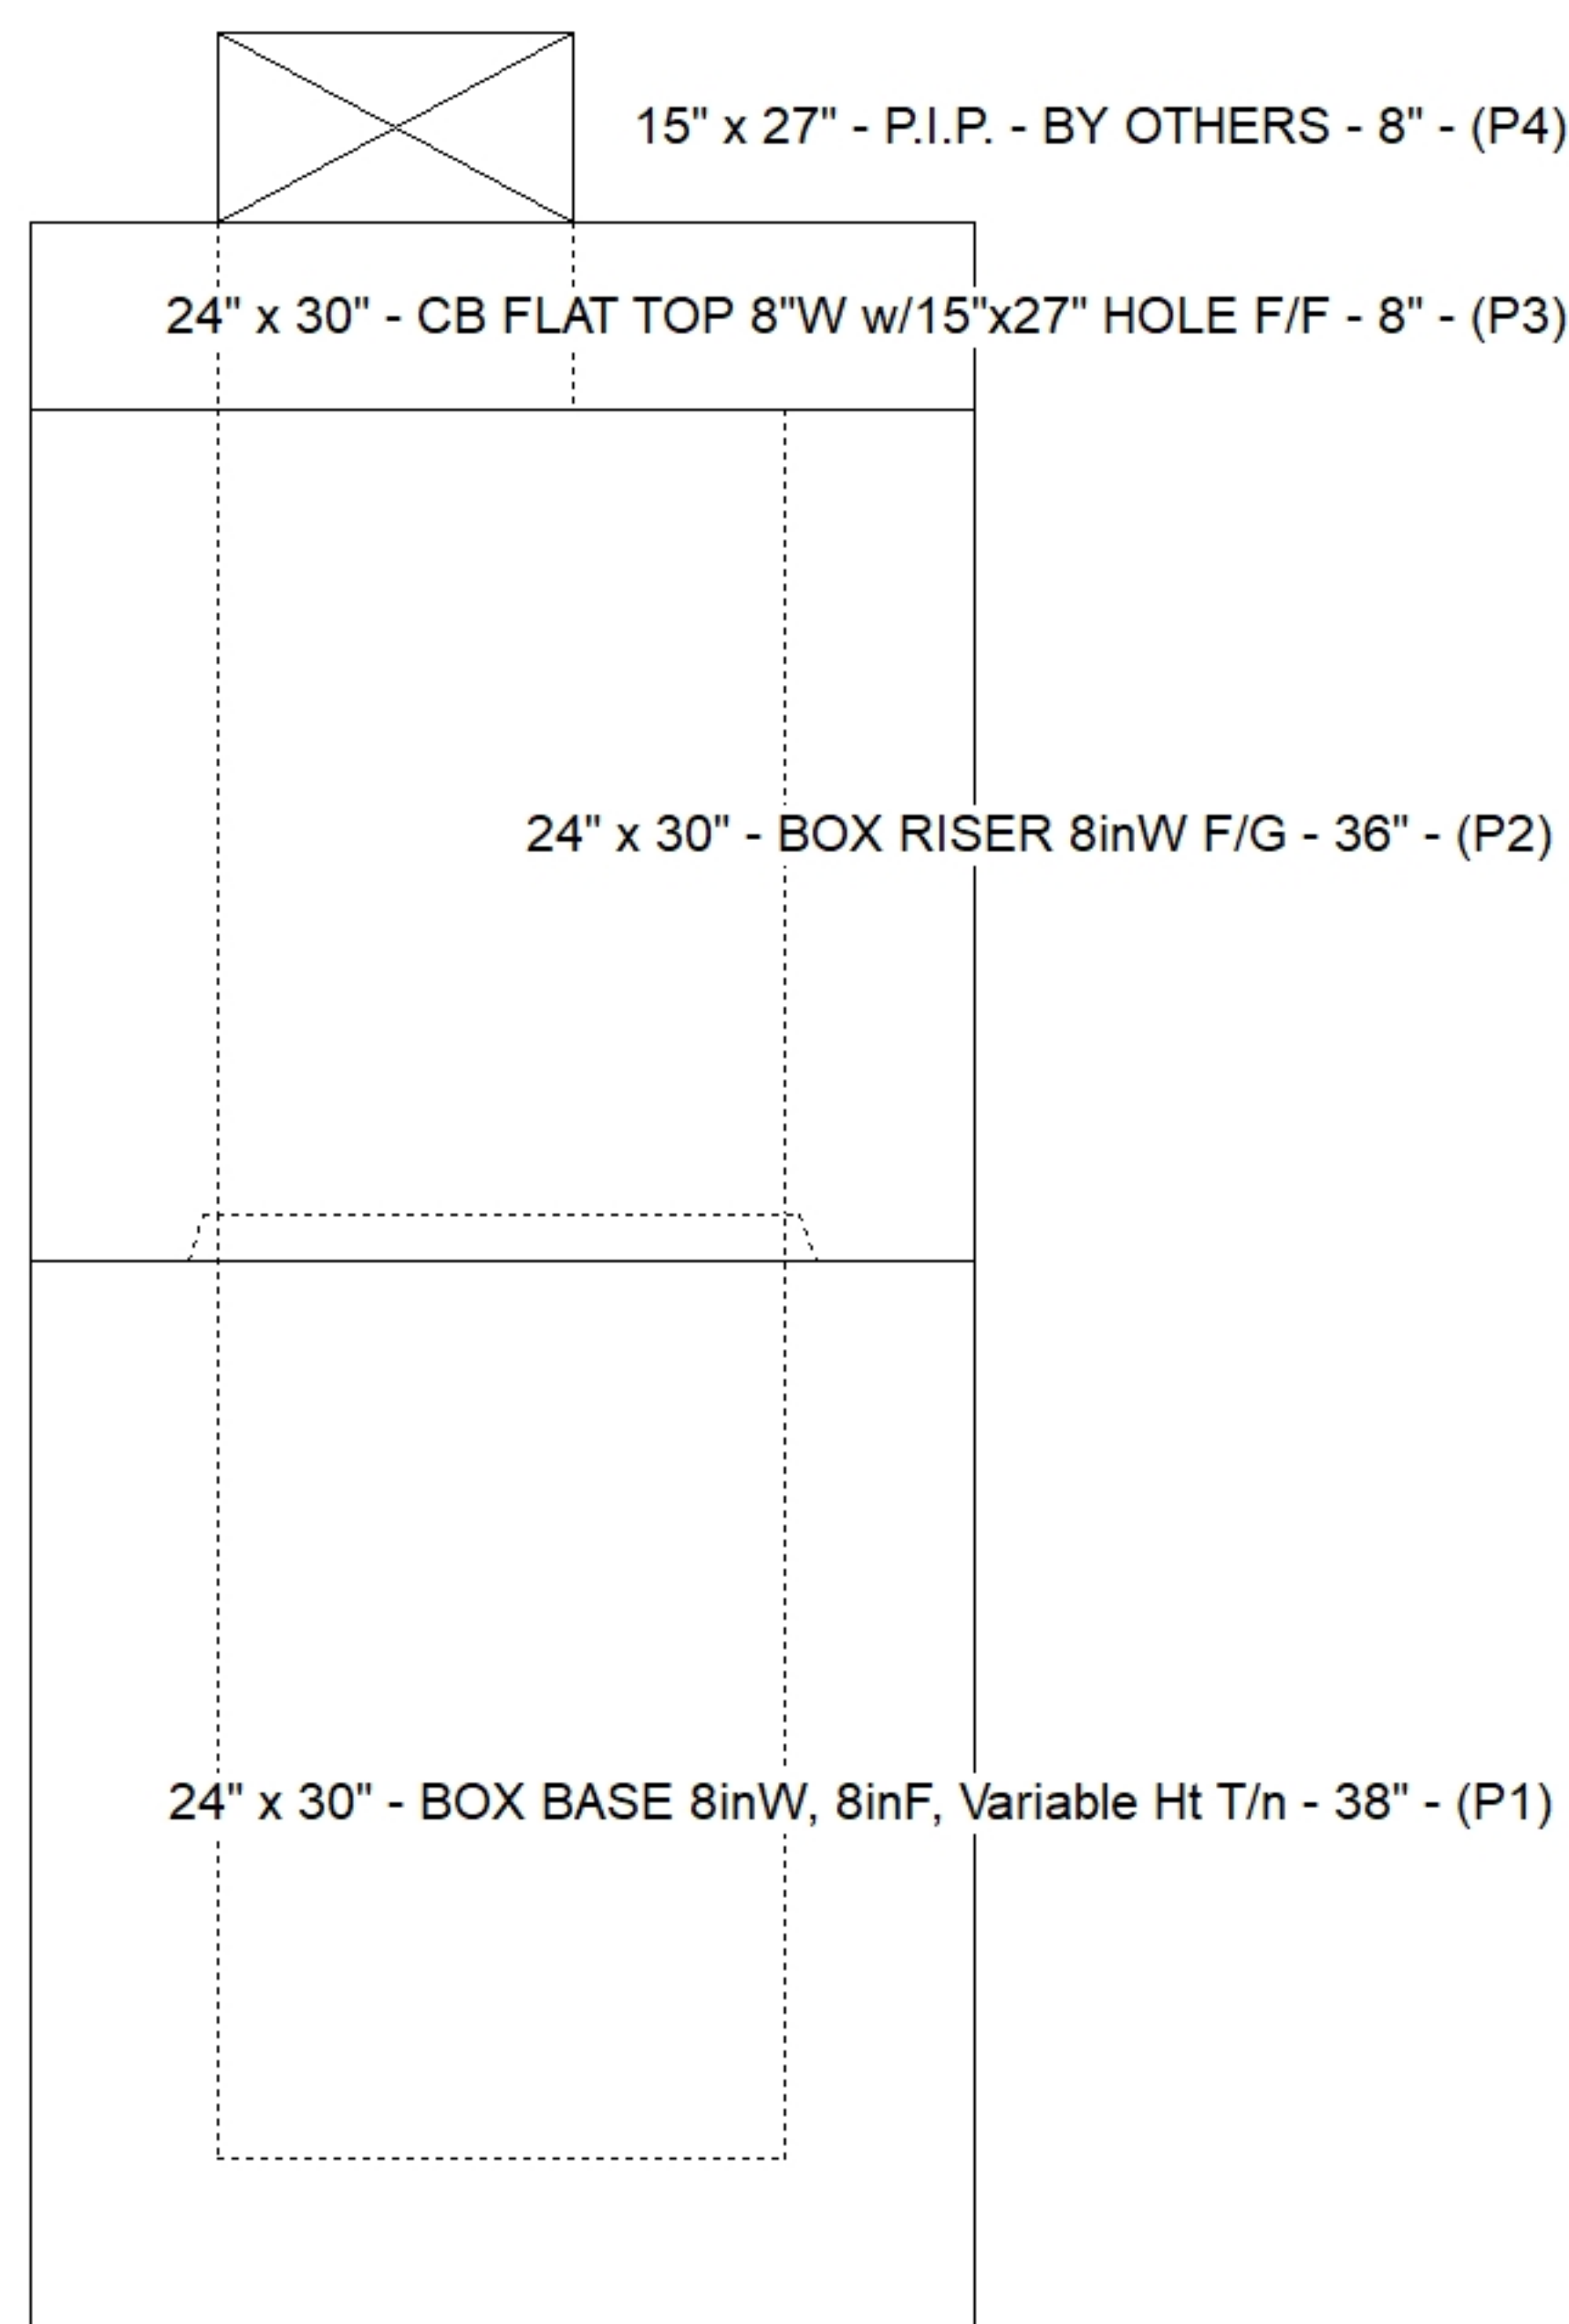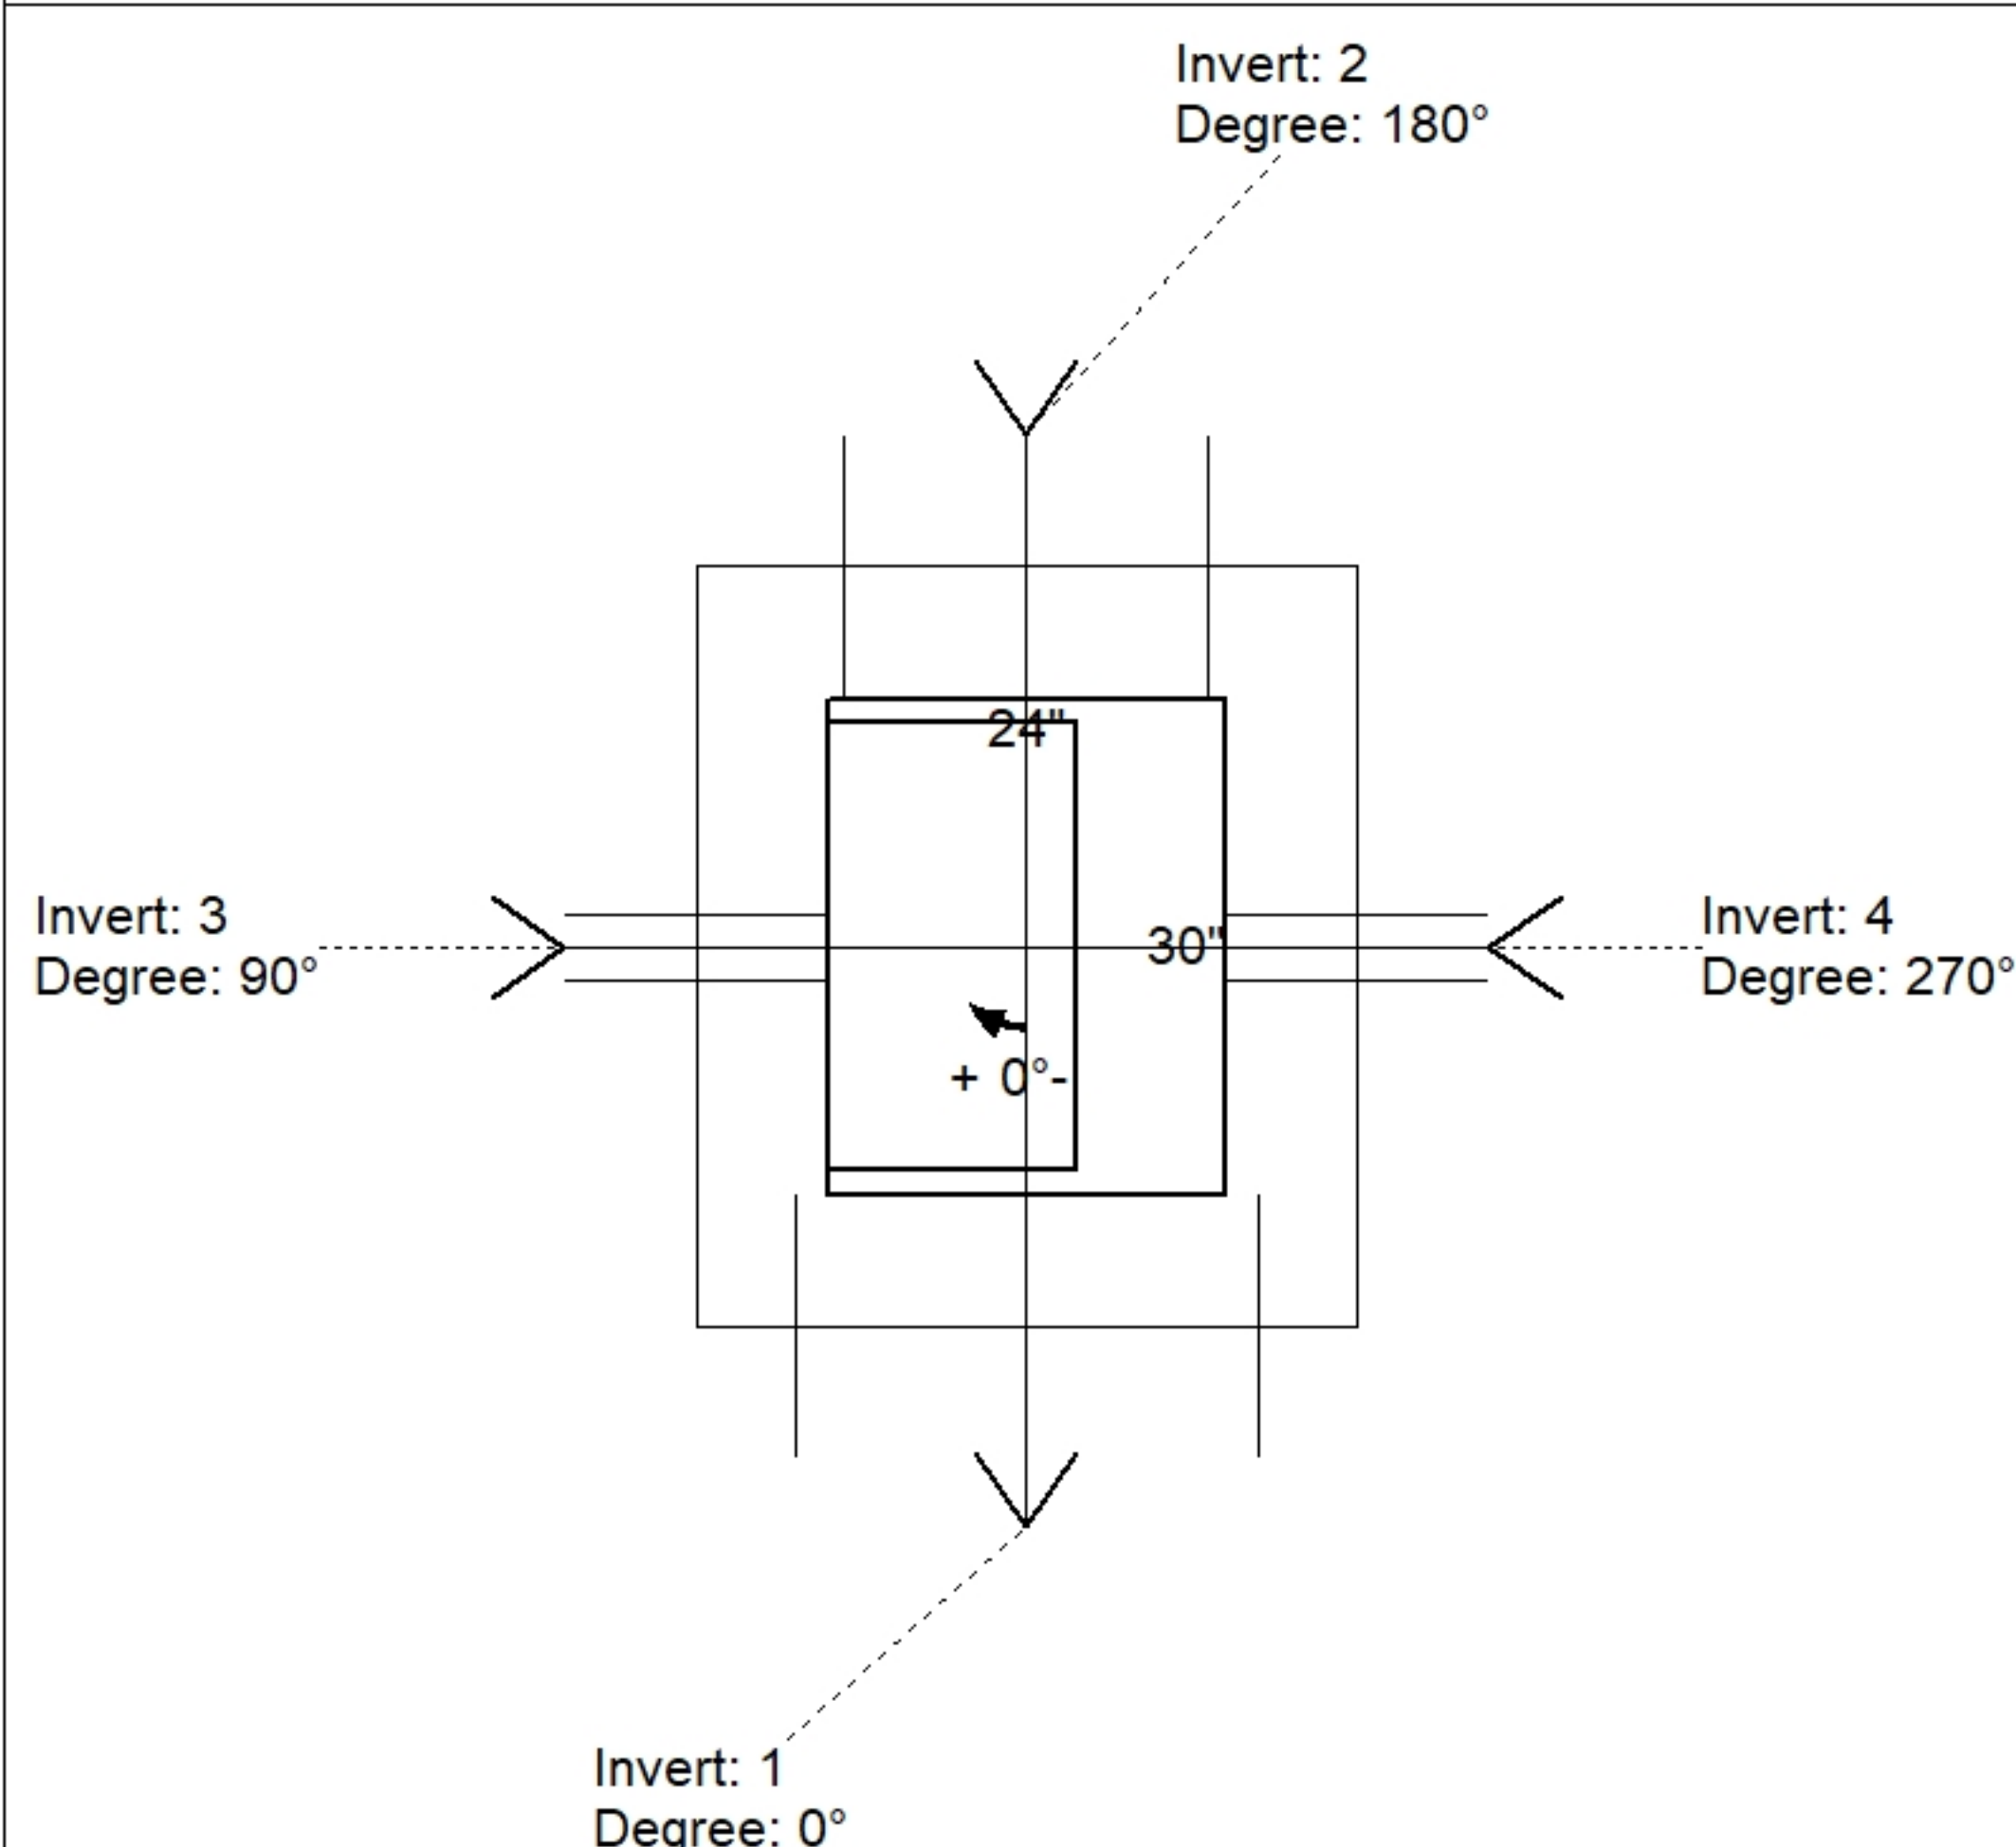

Position	Elev	Angle	Pipe	Pipe OD	Hole	Connector	Up (')	Ref
Rim	710.06'							
Reducer								
Invert 1	702.56'	0°	24" CMP	25"	28"	Hole 28	-2"	P1
Invert 2	702.64'	180°	18" CMP	19"	22"	Hole 22	-1"	P1
Invert 3	708.06'	90°	4" WEEP HOLE	4"	4"	Hole 4	26"	P2
Invert 4	708.06'	270°	4" WEEP HOLE	4"	4"	Hole 4	26"	P2
Invert 5								
Invert 6								
Invert 7								
Invert 8								

Cast (Int. Dim.) - Interior Dimensions

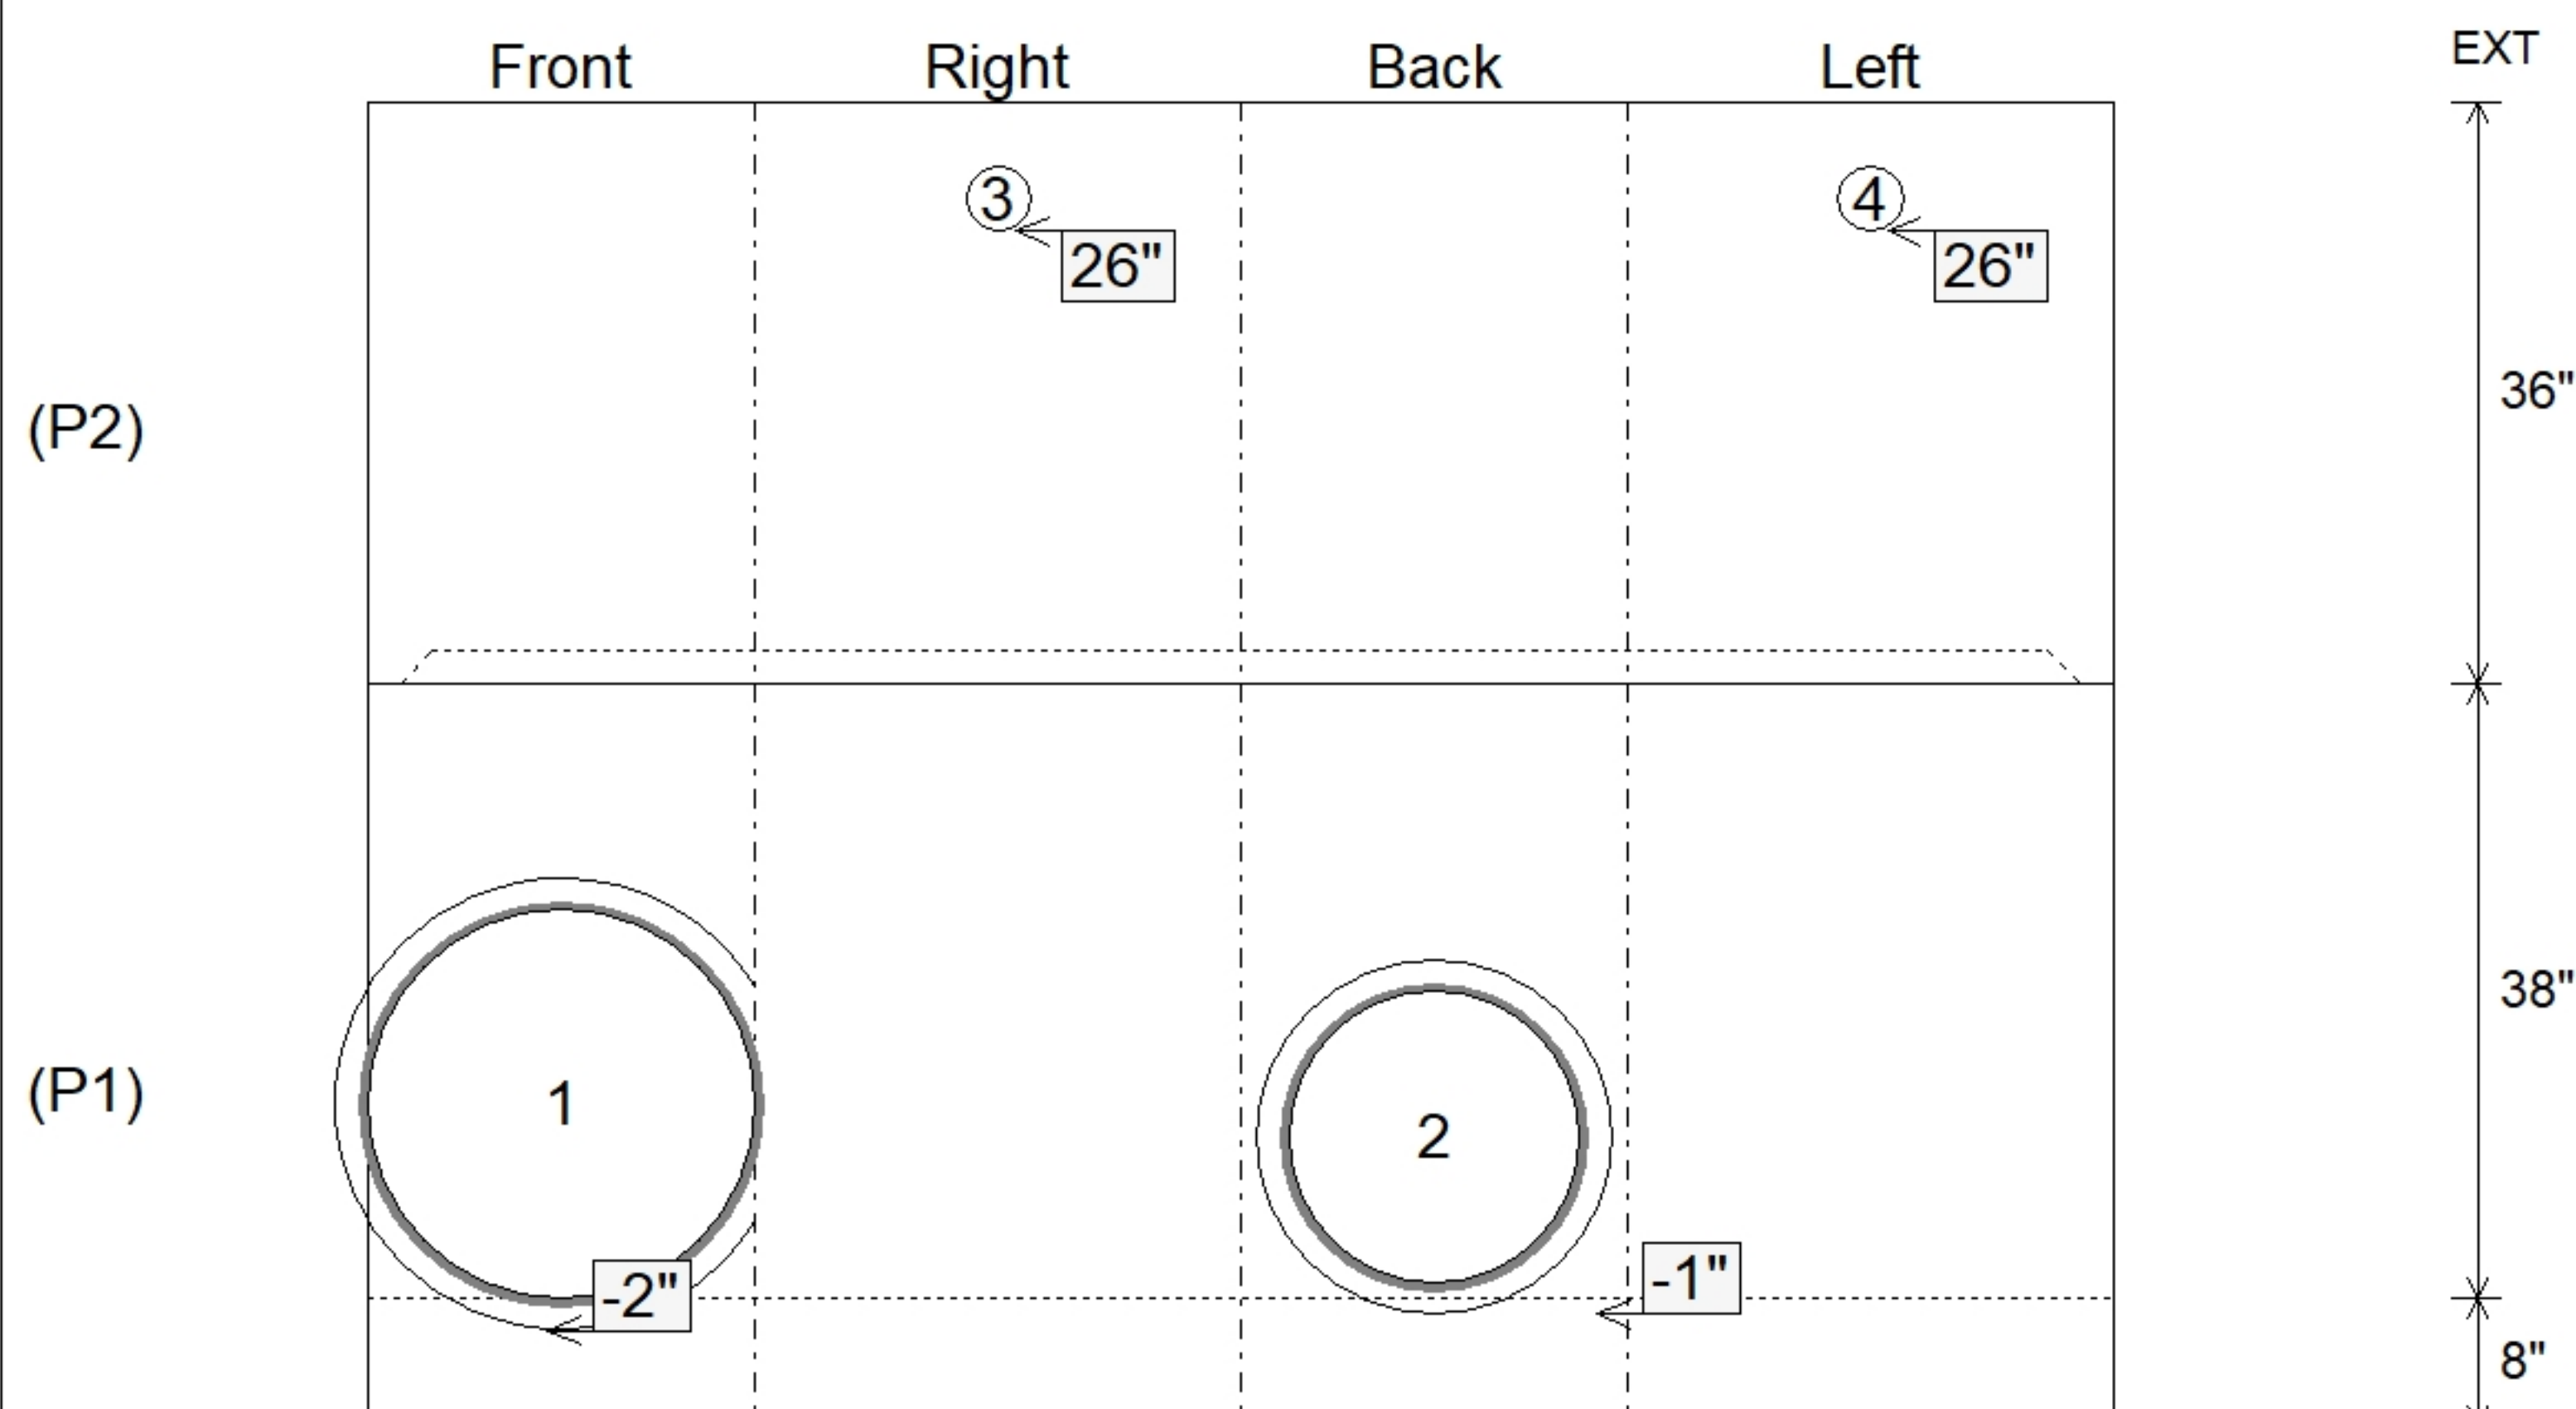

Submittal Drawing
10/8/2026 2:04:54 PM

SUBMITTAL
APPROVED BY: