

Contractor: Walker Building Group

Plant: Beaver Dam




Slack: 0.74"

- FLOOR (As .62) #5 BARS AT 6" C.C.E.W.

1) Hole - 25

0 | b



Structure Total: 4749 lb

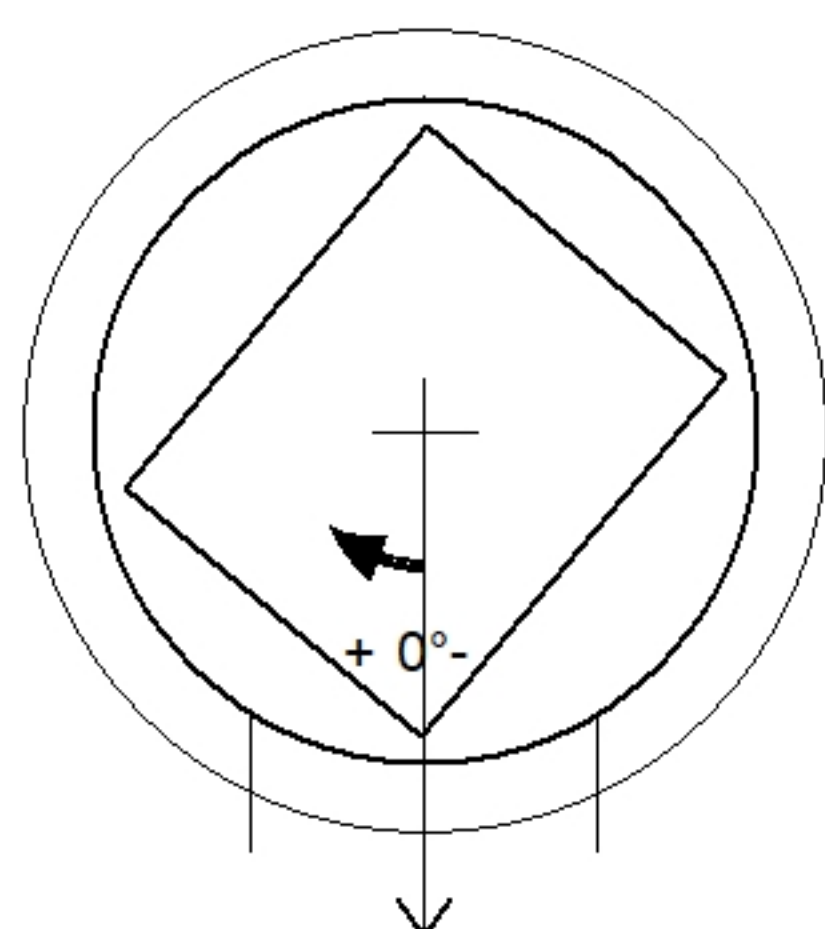

Invert: 1
Degree: 0°

Position	Elev	Angle	Pipe	Pipe OD	Hole	Connector	Up ()	Ref
Rim	566.71'							
Reducer								
Invert 1	563.19'	0°	18" RCP B WALL	23"	25"	Hole 25	0"	P1
Invert 2								
Invert 3								
Invert 4								
Invert 5								
Invert 6								
Invert 7								
Invert 8								

Default - Interior Dimensions

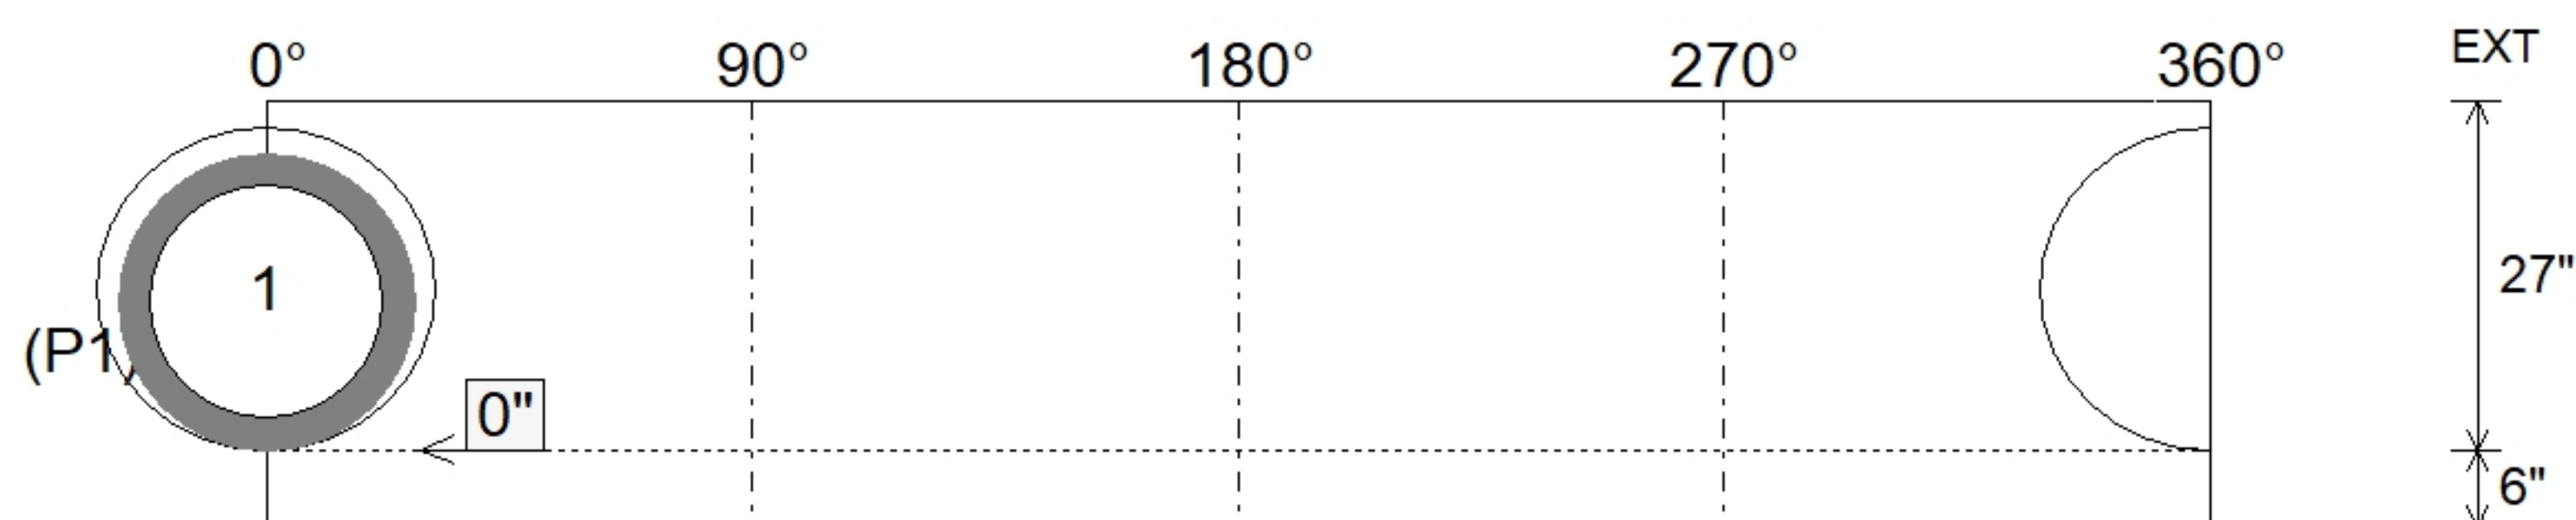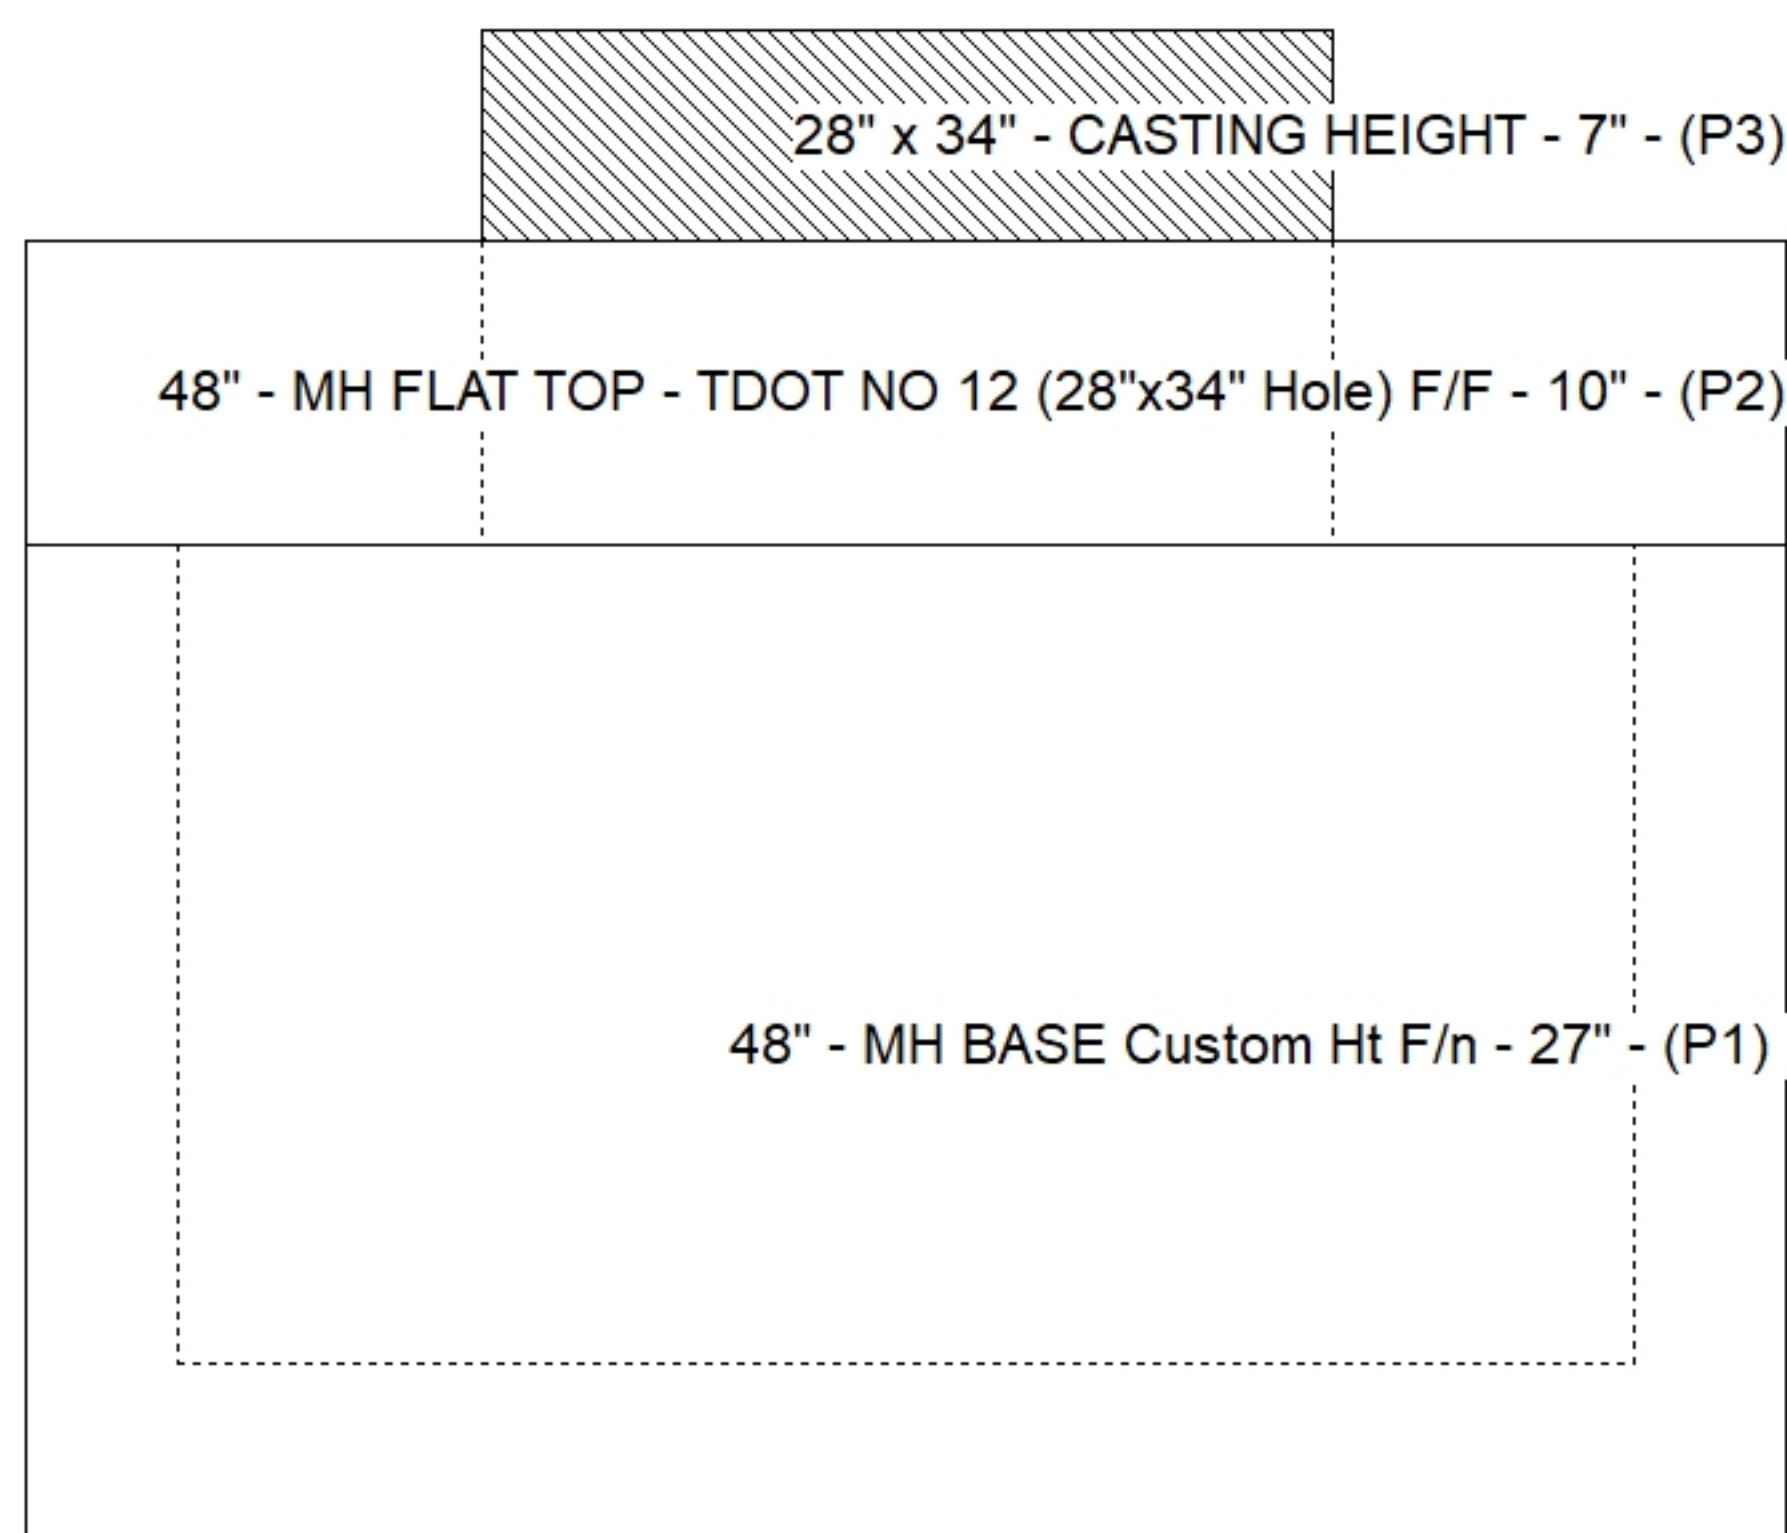

SUBMITTAL
APPROVED BY: